



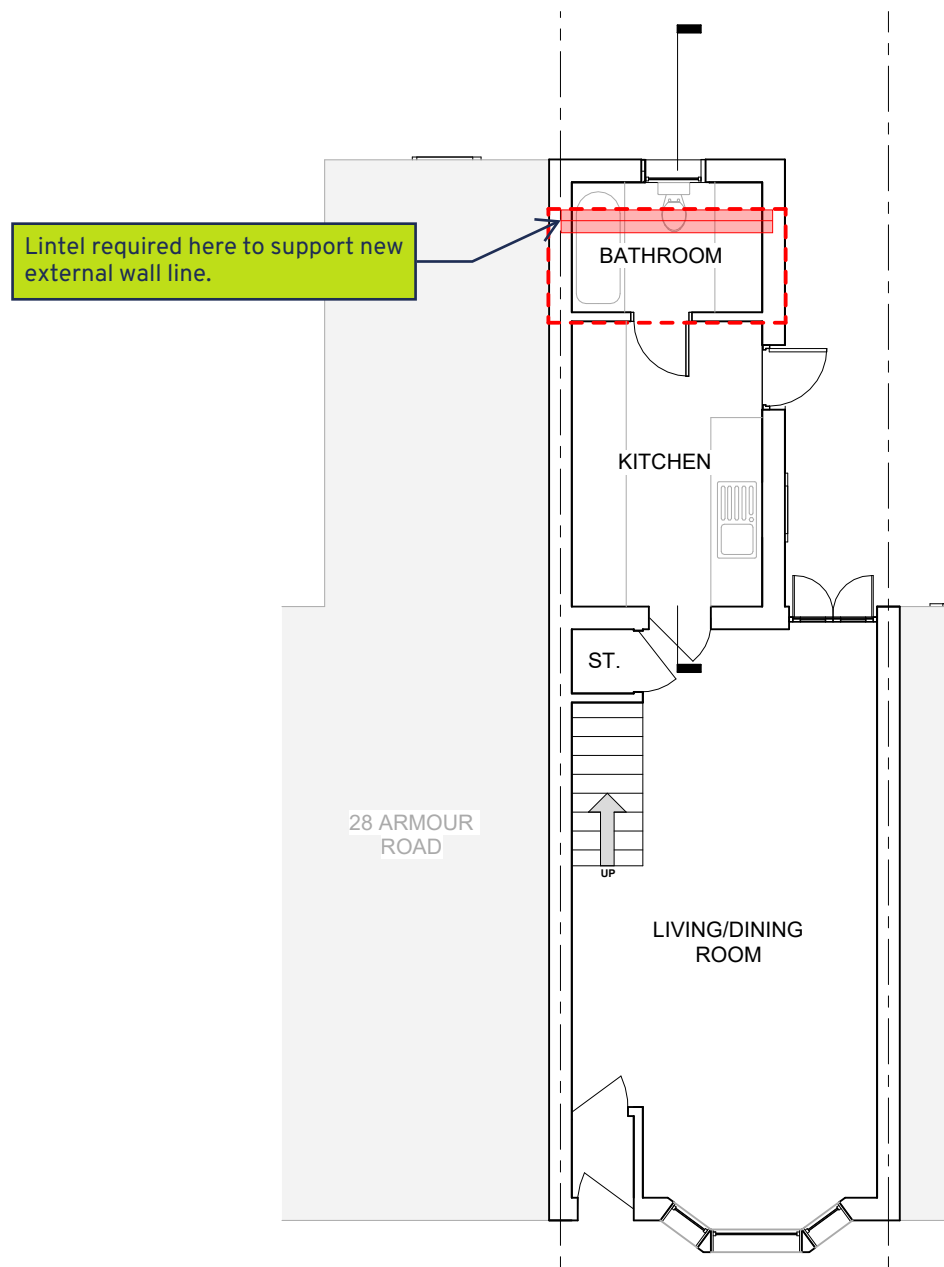

Extract from proposed ground floor plan

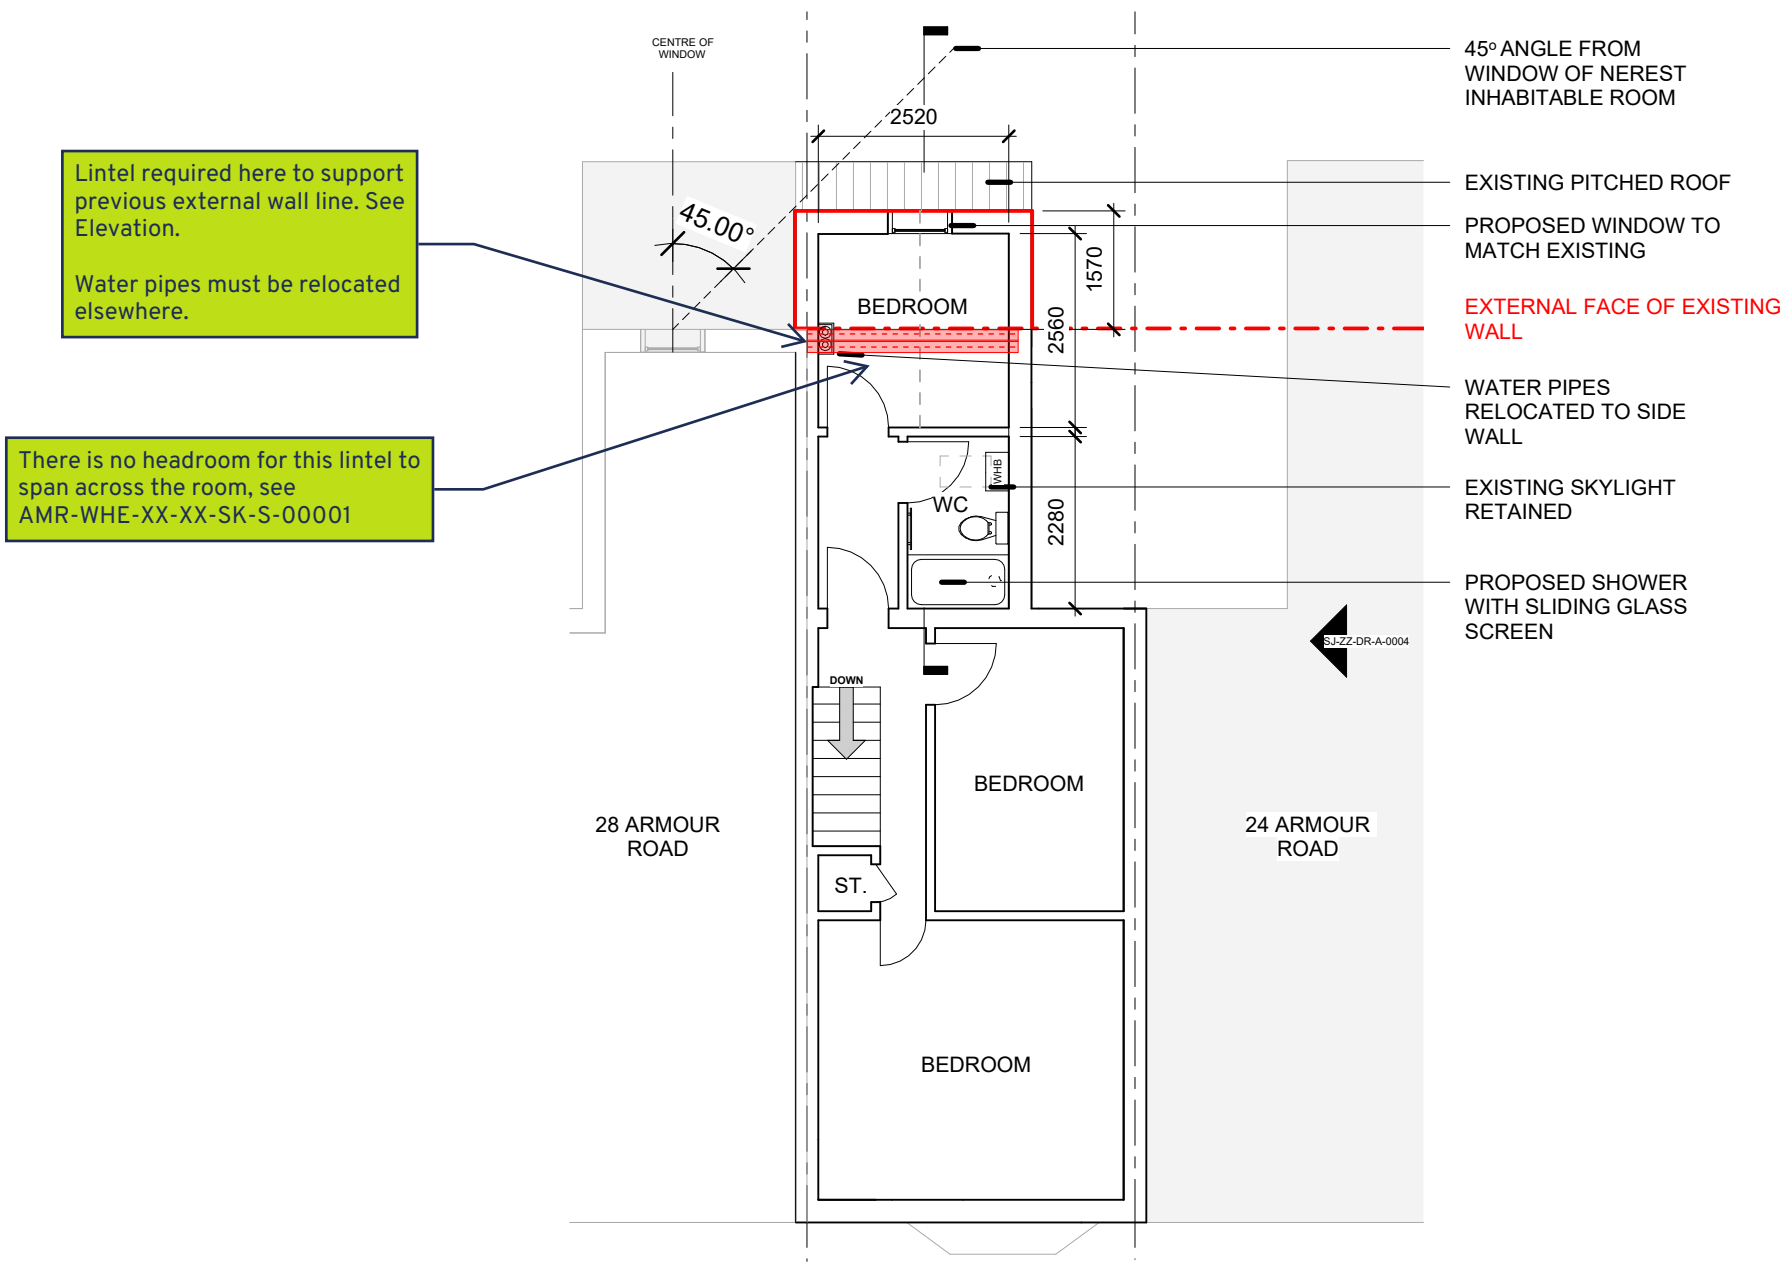

Extract from proposed first floor plan


Notes 1. All dimension are in millimetres and levels in metres unless noted otherwise 2. The drawing is to be read in conjunction with all relevant Architect's and Engineers drawings and specifications 3.This drawing has been produced electronically and may have been photo reduced or enlarged when copied. Do not rely on any scales quoted. Work only to figured dimensions (do not scale). All dimensions to be checked on site. Any errors or emissions to be reported to the Engineer immediately.							Civil & Structural Engineer	 Willis Hazell ENGINEERS	Project Name	26 Armour Road, Tilehurst	Status	WHE Project Number	
											Suitability Status		
								Client	Drawing Title	Proposed structural support Plan Drawings	Scale @ A3		Rev
											Not to scale		1
											Drawing Number		
											AMR-WHE-XX-XX-SK-S-00002		
	1	XX/XX/XX	JR	First Issue		XX	XX						
	Rev	Date	Drawn	Description		Chk'd	App'd						

Option 2
Less steel with more
retained wall

Lintel required here to support new external wall line.

Use 2No. UB178x102x19 S355 steel beams.

To be supported on new 100x140x440 precast concrete padstones.

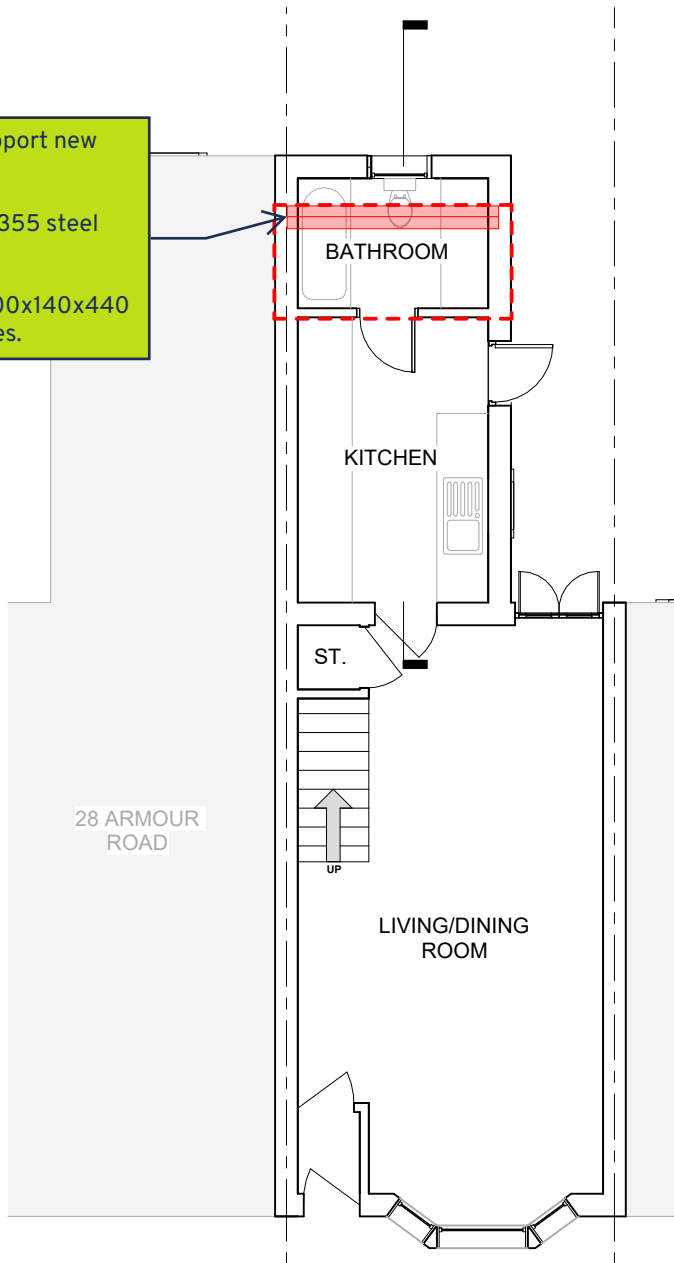

Extract from proposed ground floor plan


600mm from centre of party wall to be retained as existing blockwork for steel beam and masonry above support

Lintel required here to support previous external wall line.

Use 2No. UB178x102x19 S355 steel beams.

To be supported on new 100x140x440 precast concrete padstones.

Water pipes must be relocated elsewhere.

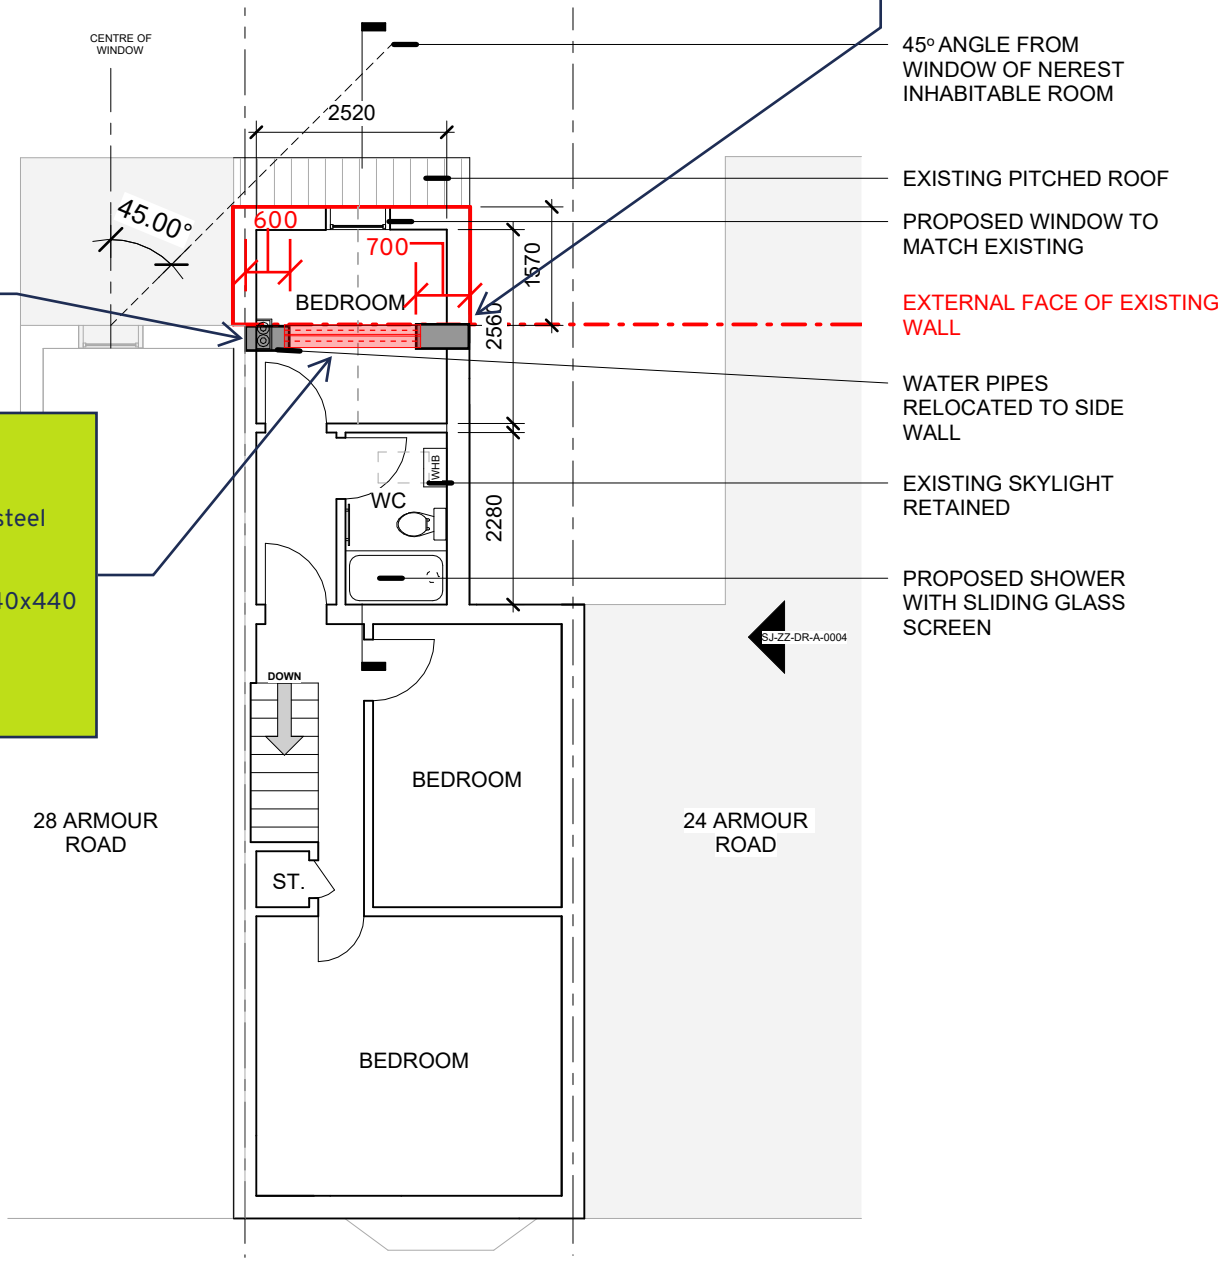

Extract from proposed first floor plan

Notes

1. All dimension are in millimetres and levels in metres unless noted otherwise

2. The drawing is to be read in conjunction with all relevant Architect's and Engineers drawings and specifications

3.This drawing has been produced electronically and may have been photo reduced or enlarged when copied. Do not rely on any scales quoted. Work only to figured dimensions (do not scale). All dimensions to be checked on site. Any errors or emissions to be reported to the Engineer immediately.

1	XX/XX/XX	JR	First Issue	XX	XX
Rev	Date	Drawn	Description	Chk'd	App'd

Civil & Structural Engineer



Willis Hazell
ENGINEERS

Client

Jonathon and Michelle Simons

Project Name 26 Armour Road, Tilehurst	Status	WHE Project Number	
	Suitability Status		
Drawing Title Lintel specification on plan	Scale @ A3 Not to scale		Rev 1
	Drawing Number WHE-XX-XX-SK-S-00002		