

COPYRIGHT
copyright © this drawing may not be copied (in whole or in part), retained or disclosed without the prior written consent of the hicks development limited

SCALE
dimensions should be scaled with care. contractors must verify all dimensions before starting work, any discrepancies are to be reported to the hicks development limited

- ✦ Revisions:**
- | | |
|---|----------|
| ★ drawing created | 20.08.24 |
| A hard landscaping reduced | 16.03.25 |
| B parking reconfigured, hard landscaping reduced | 20.03.25 |
| C plot 1 scaled down, design varied across all plots, additional landscaping amended, hedgerows, trees and planting added. | 15.04.25 |



✦ Site Address:
Residential Development
Atterbury Gardens, Caversham,
Reading, RG4 7HW

✦ Client:
Mr. Steve Hicks

✦ Project Title:
New Residential Development

✦ Drawing Title:
Existing Site Location Plan



✦ Drawing Scale:	✦ Issue Date:
1:1250@A4	15.04.25

✦ Drawn by:	✦ Revision:
BRC	C

✦ Drawing Number:
TPO758-01-00C


✦ Drawing Issue Status:
P L A N N I N G


Hicks Developments Ltd.
Telephone: +44 (0) 118 969 0595
Email: sales@hicks-homes.com
15 Headley Road, Woodley,
Berkshire, RG5 4JB

 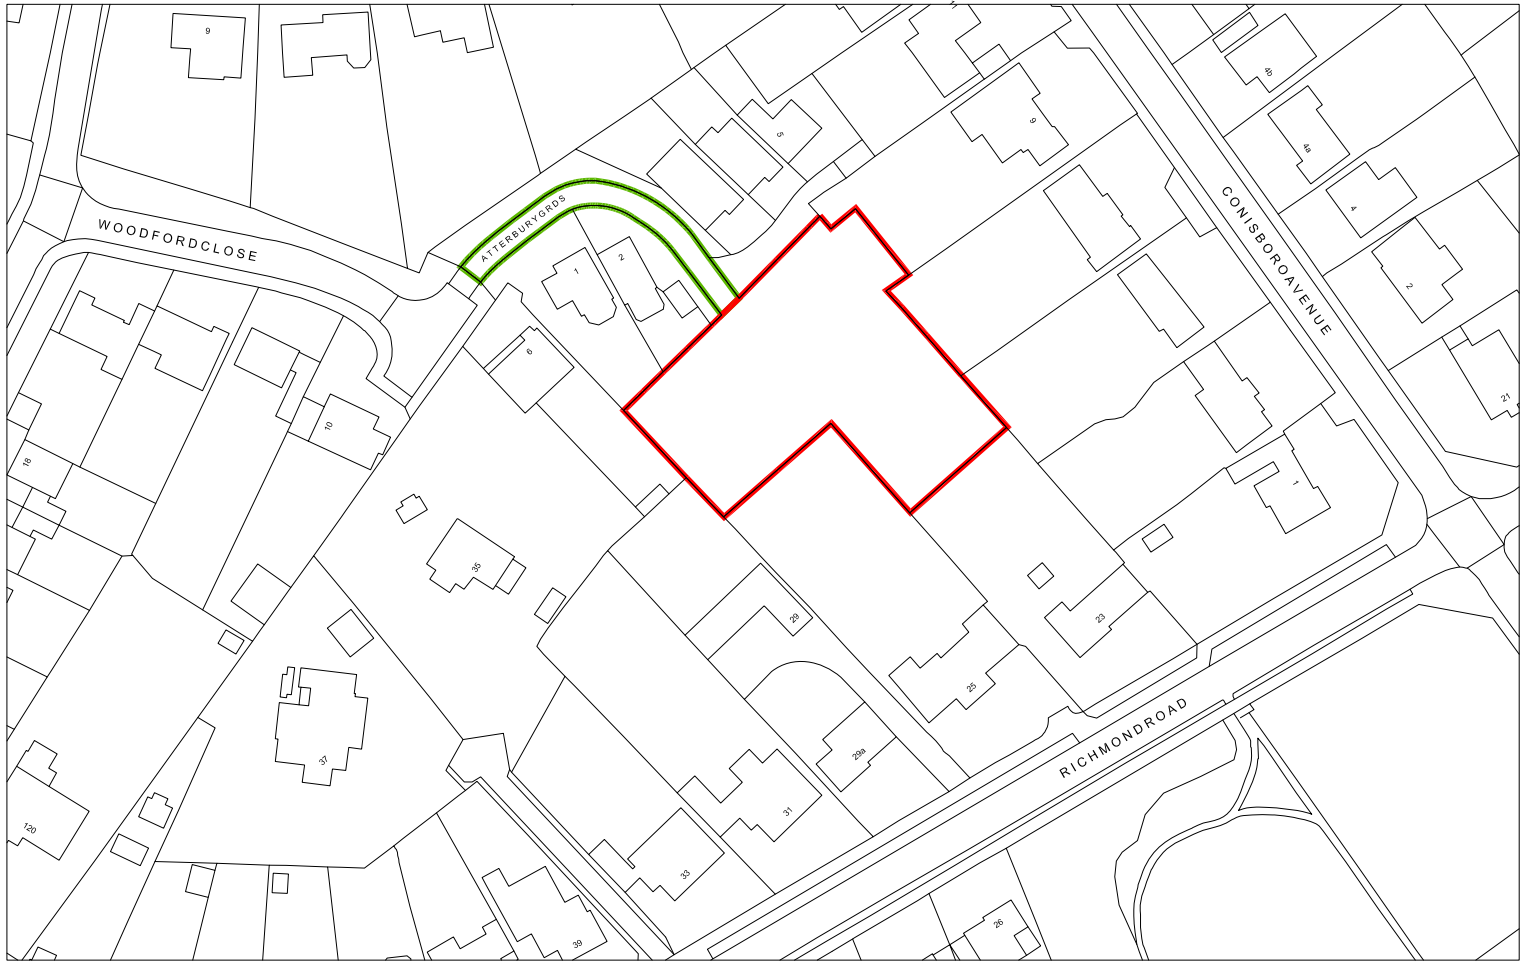

— SITE = 1645.3 SQM


— ACCESS ROAD = 226.2 SQM

 

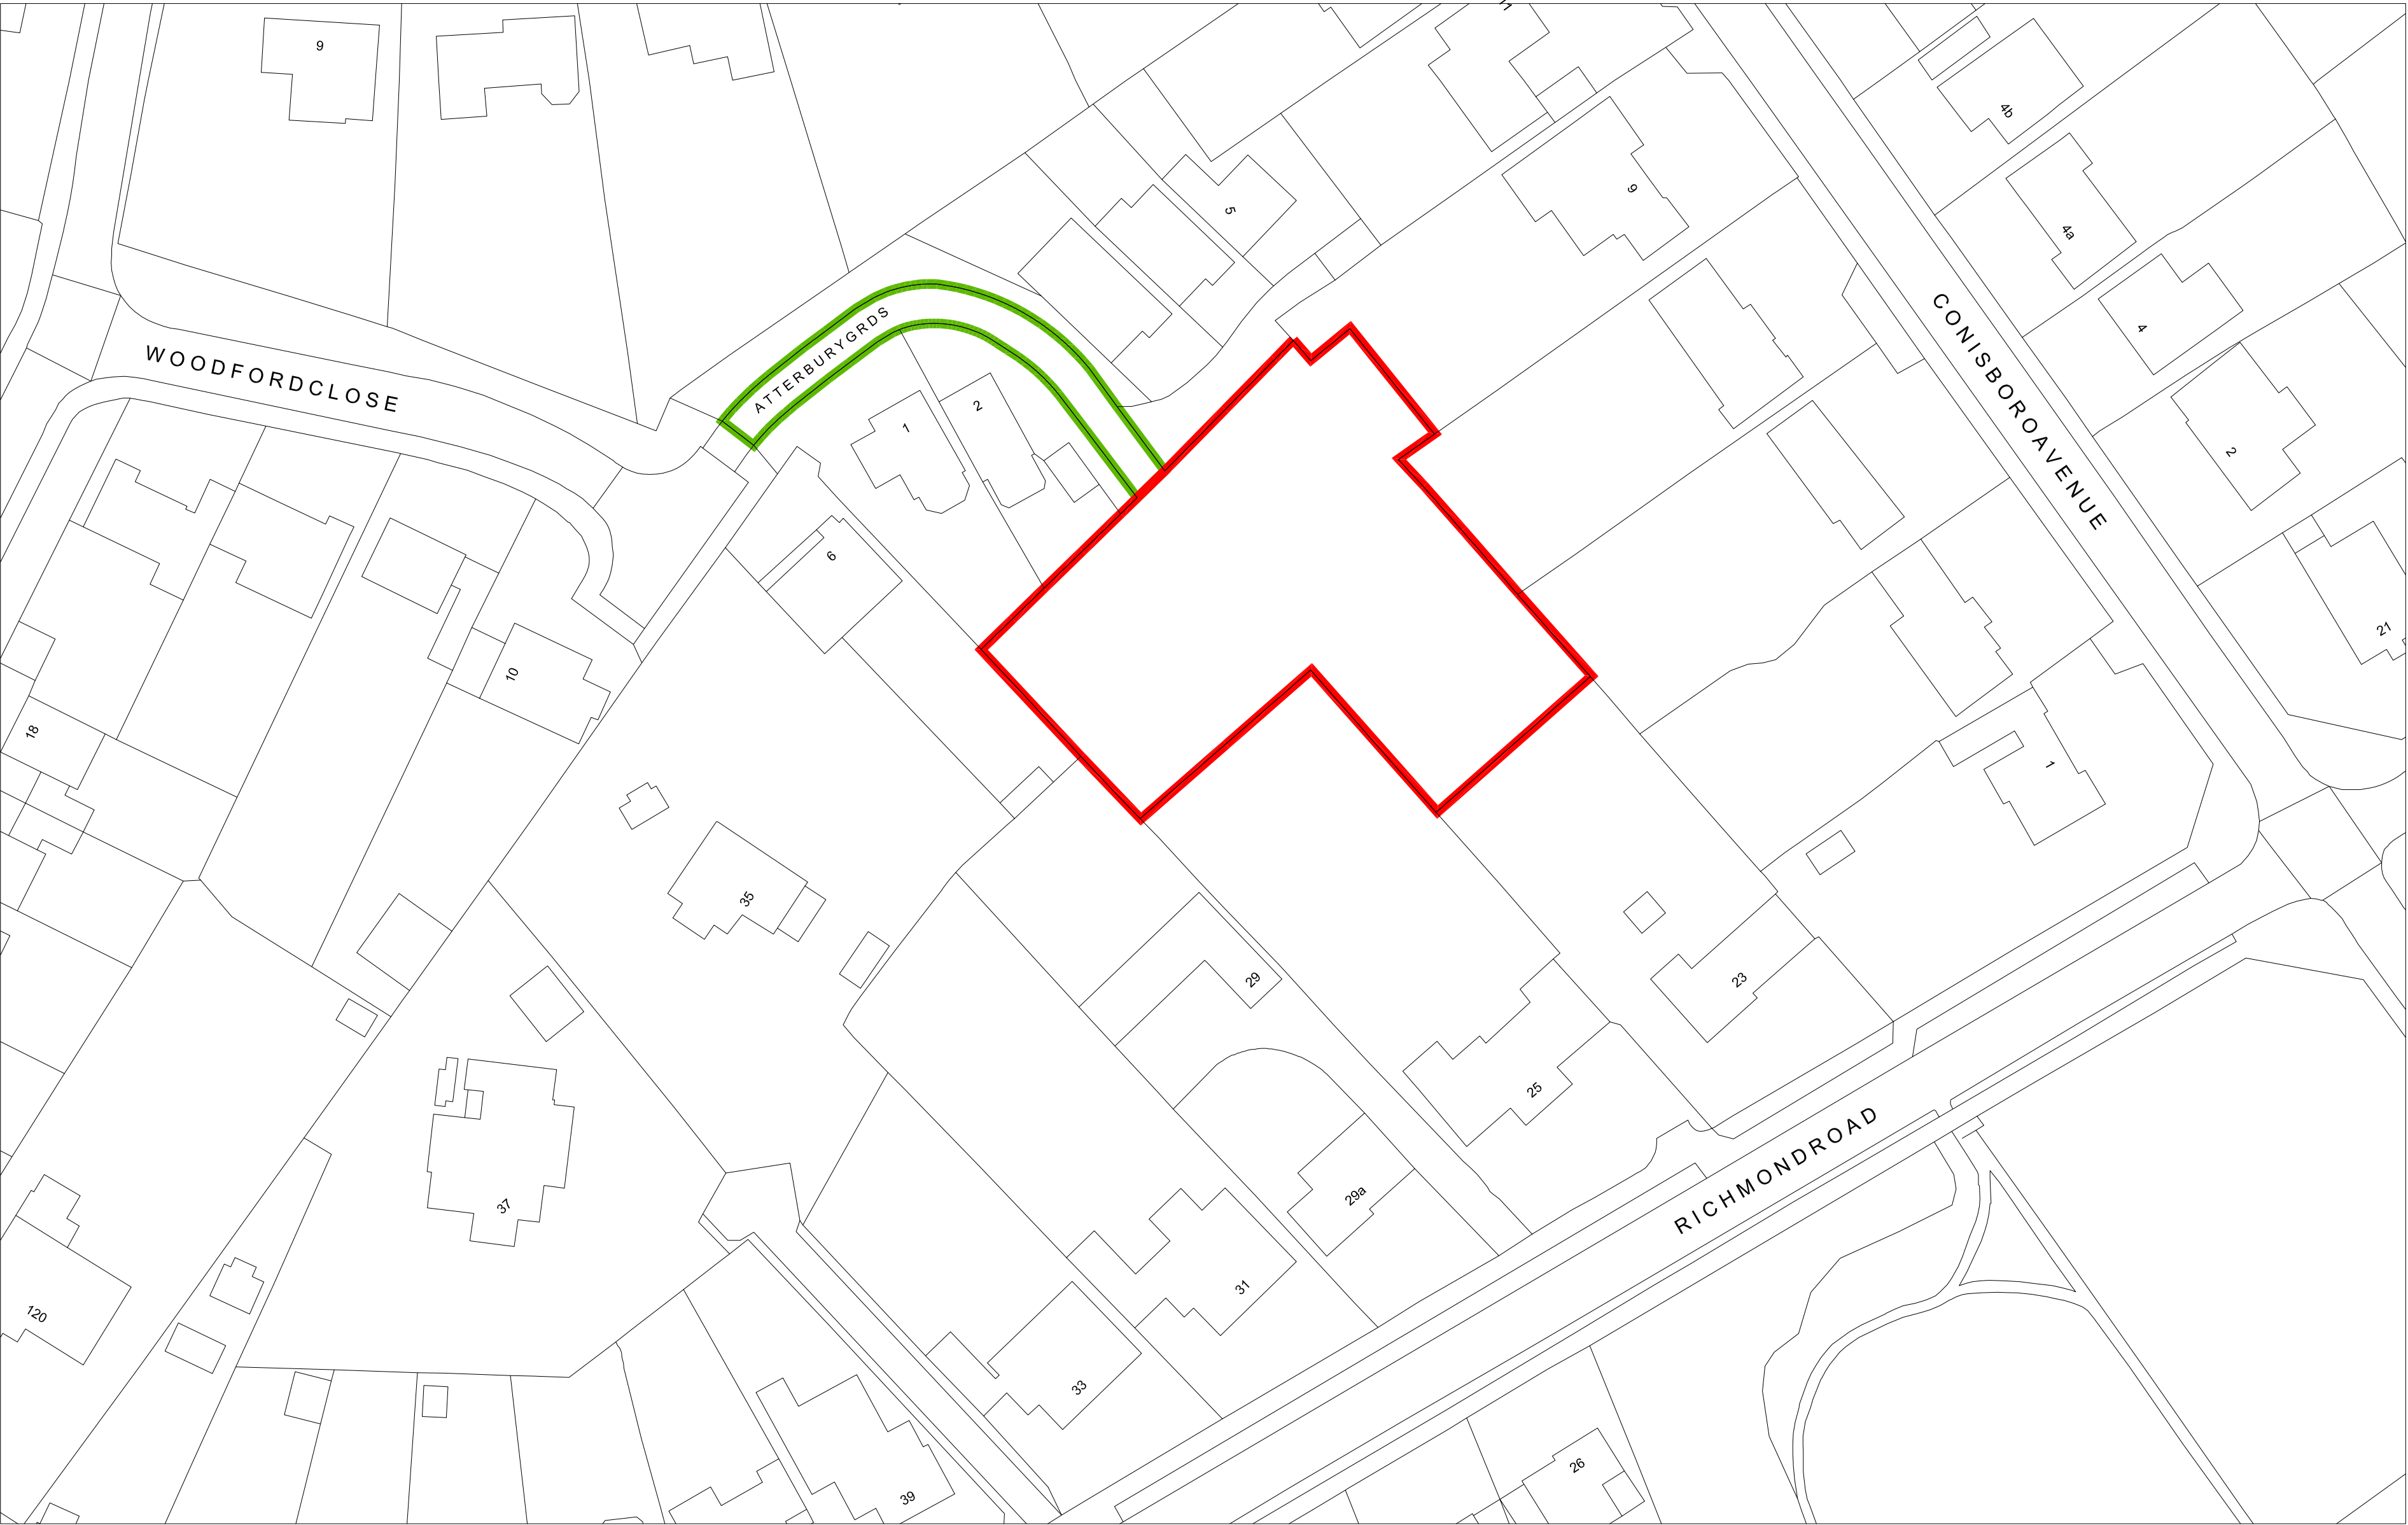

SITE = 1645.3 SQM

ACCESS ROAD = 226.2 SQM

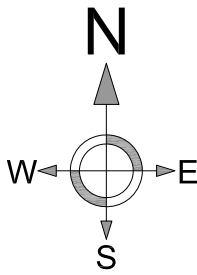

COPYRIGHT
copyright © this drawing may not be copied (in whole or in part), retained or disclosed without the prior written consent of the hicks development limited

SCALE
dimensions should be scaled with care, contractors must verify all dimensions before starting work, any discrepancies are to be reported to the hicks development limited

+ Revisions:

★ drawing created	20.08.24
A hard landscaping reduced	16.03.25
B parking reconfigured, hard landscaping reduced	20.03.25
C plot 1 scaled down, design varied across all plots, additional landscaping amends, hedgerows, trees and planting added.	15.04.25



+ Site Address:
Residential Development
Atterbury Gardens, Caversham,
Reading, RG4 7HW

+ Client:
Mr. Steve Hicks

+ Project Title:
New Residential Development

+ Drawing Title:
Existing Site Block Plan


+ Drawing Scale:	+ Issue Date:
1:500@A2	15.04.25

+ Drawn by:	+ Revision:
BRC	C

+ Drawing Number:
TPO758-01-01C

+ Drawing Issue Status:
P L A N N I N G

Hicks Developments Ltd.
Telephone: +44 (0) 118 969 0595
Email: sales@hicks-homes.com
15 Headley Road, Woodley,
Berkshire, RG5 4JB

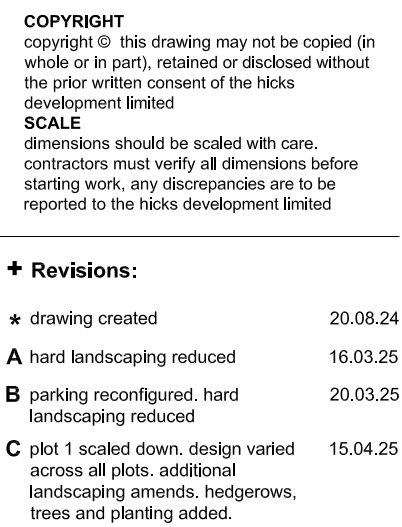

COPYRIGHT
Copyright © this drawing may not be copied (in whole or in part), retained or disclosed without the prior written consent of the Hicks Development Limited
SCALE
Dimensions should be scaled with care, contractors must verify all dimensions before starting work, any discrepancies are to be reported to the Hicks Development Limited

- ★ Revisions:
- | | |
|--|----------|
| ★ drawing created | 20.08.24 |
| A hard landscaping reduced | 16.03.25 |
| B parking reconfigured, hard landscaping reduced | 20.03.25 |
| C plot 1 scaled down, design varied across all plots, additional landscaping amended, hedgerows, trees and planting added. | 15.04.25 |

HARD LANDSCAPING = 338 SQM
SOFT LANDSCAPING = 888 SQM

CH VEHICLE CHARGING POINT



★ Site Address:
Residential Development
Atterbury Gardens, Caversham,
Reading, RG4 7HW

★ Client:
Mr. Steve Hicks

★ Project Title:
New Residential Development

★ Drawing Title:
Proposed Site Plan



★ Drawing Scale: 1:100@A1
★ Issue Date: 15.04.25

★ Drawn by: BRC
★ Revision: C

★ Drawing Number:
TPO758-01-03C


★ Drawing Issue Status:
P L A N N I N G

Hicks Developments Ltd.
Telephone: +44 (0) 118 969 0595
Email: sales@hicks-homes.com
15 Headley Road, Woodley,
Berkshire, RG5 4JB

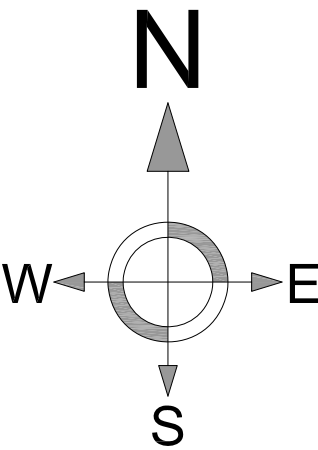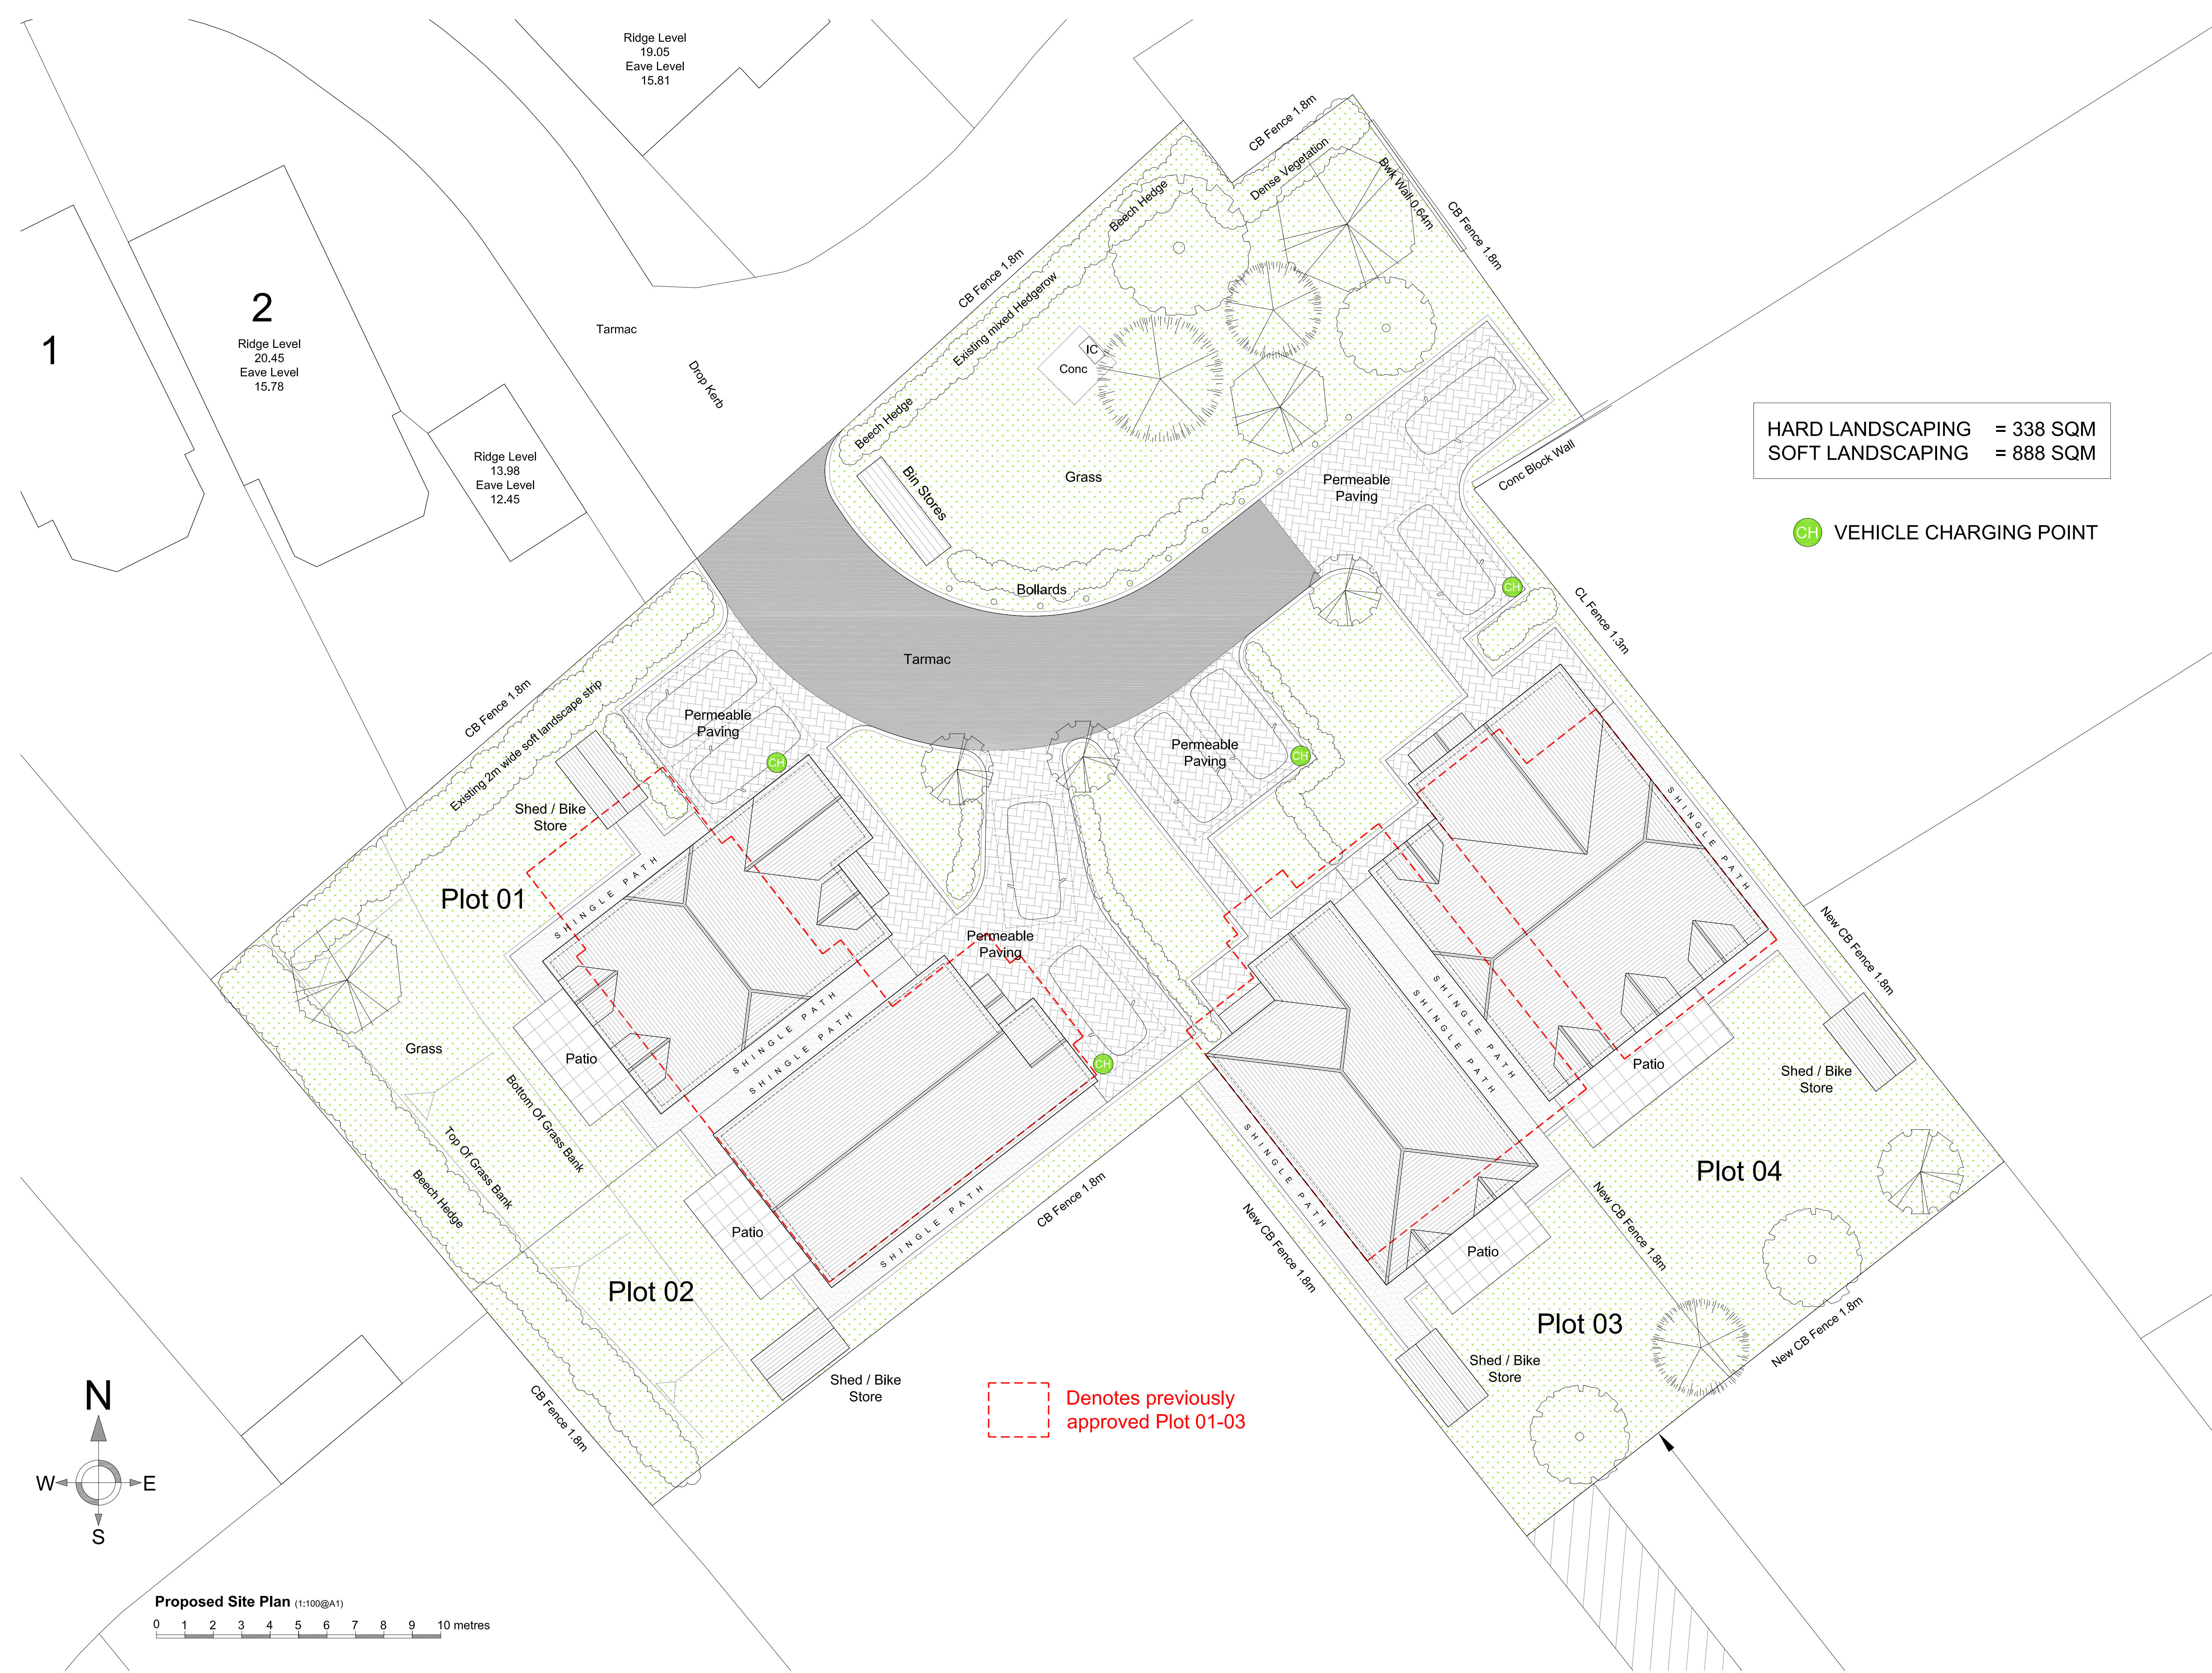


Proposed Site Plan (1:100@A1)
0 1 2 3 4 5 6 7 8 9 10 metres


Proposed Plot 01 Floor Plans & Elevations (1:50@A1)

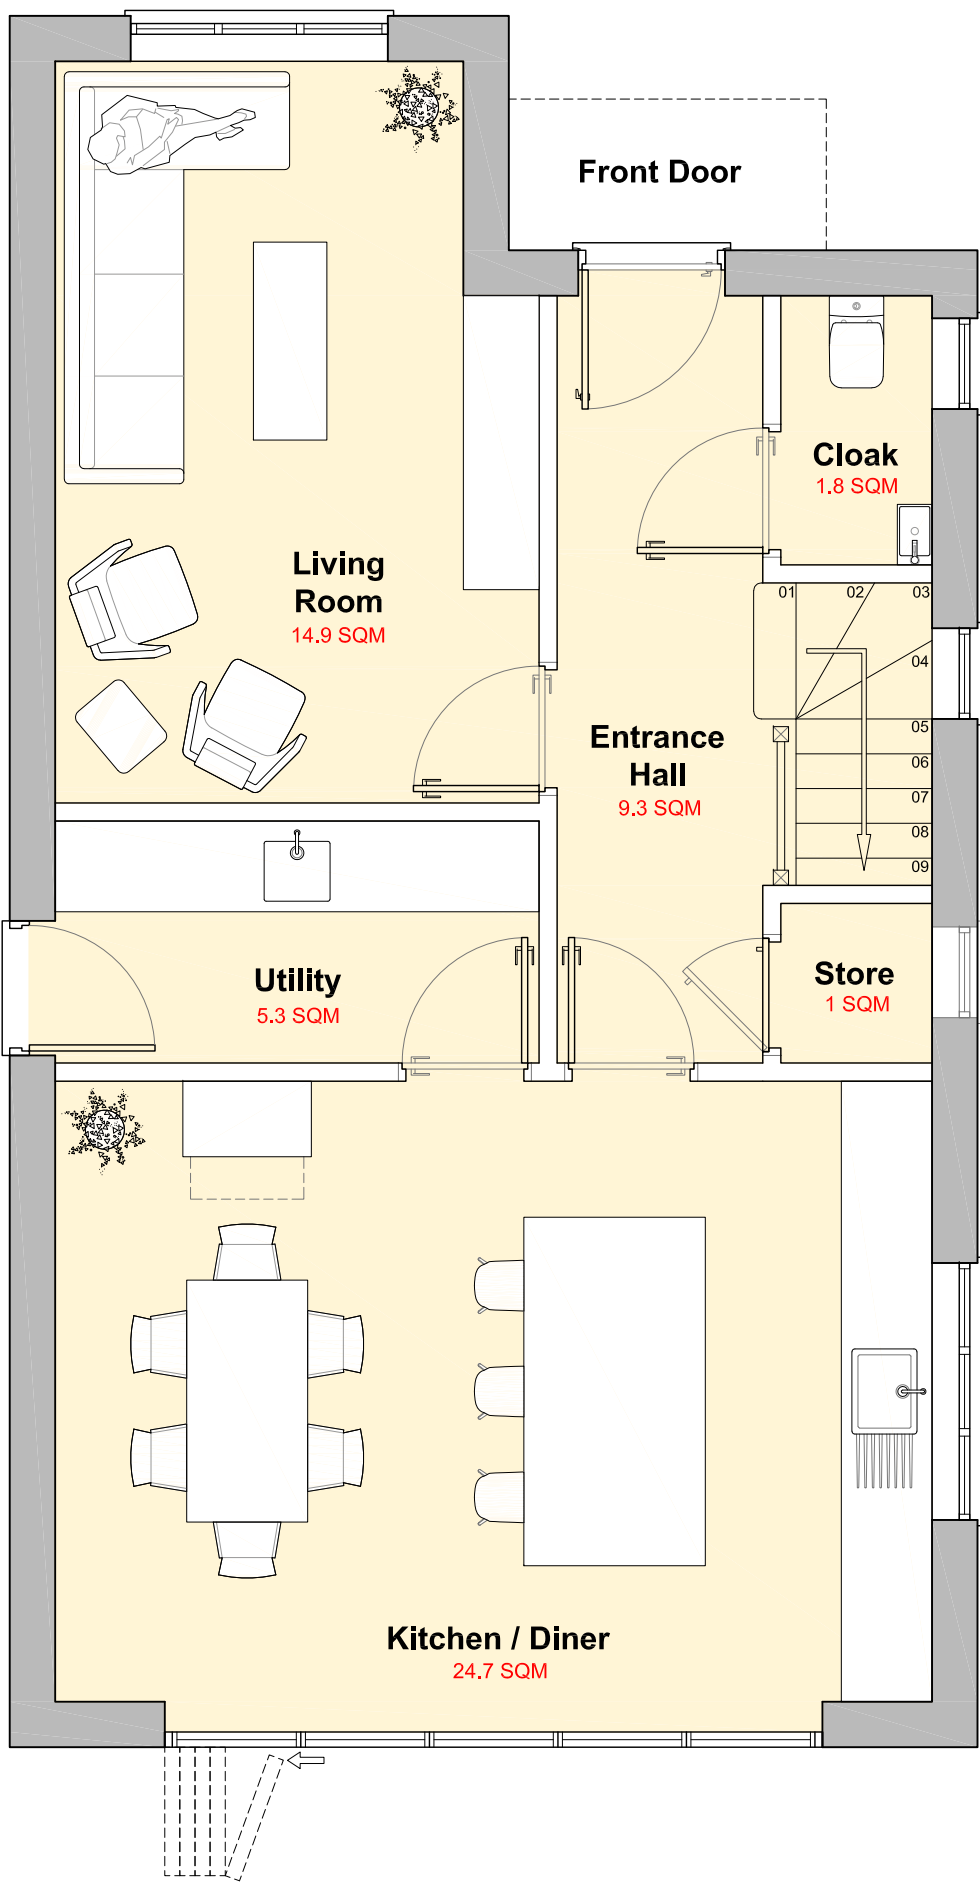

Proposed Ground Floor

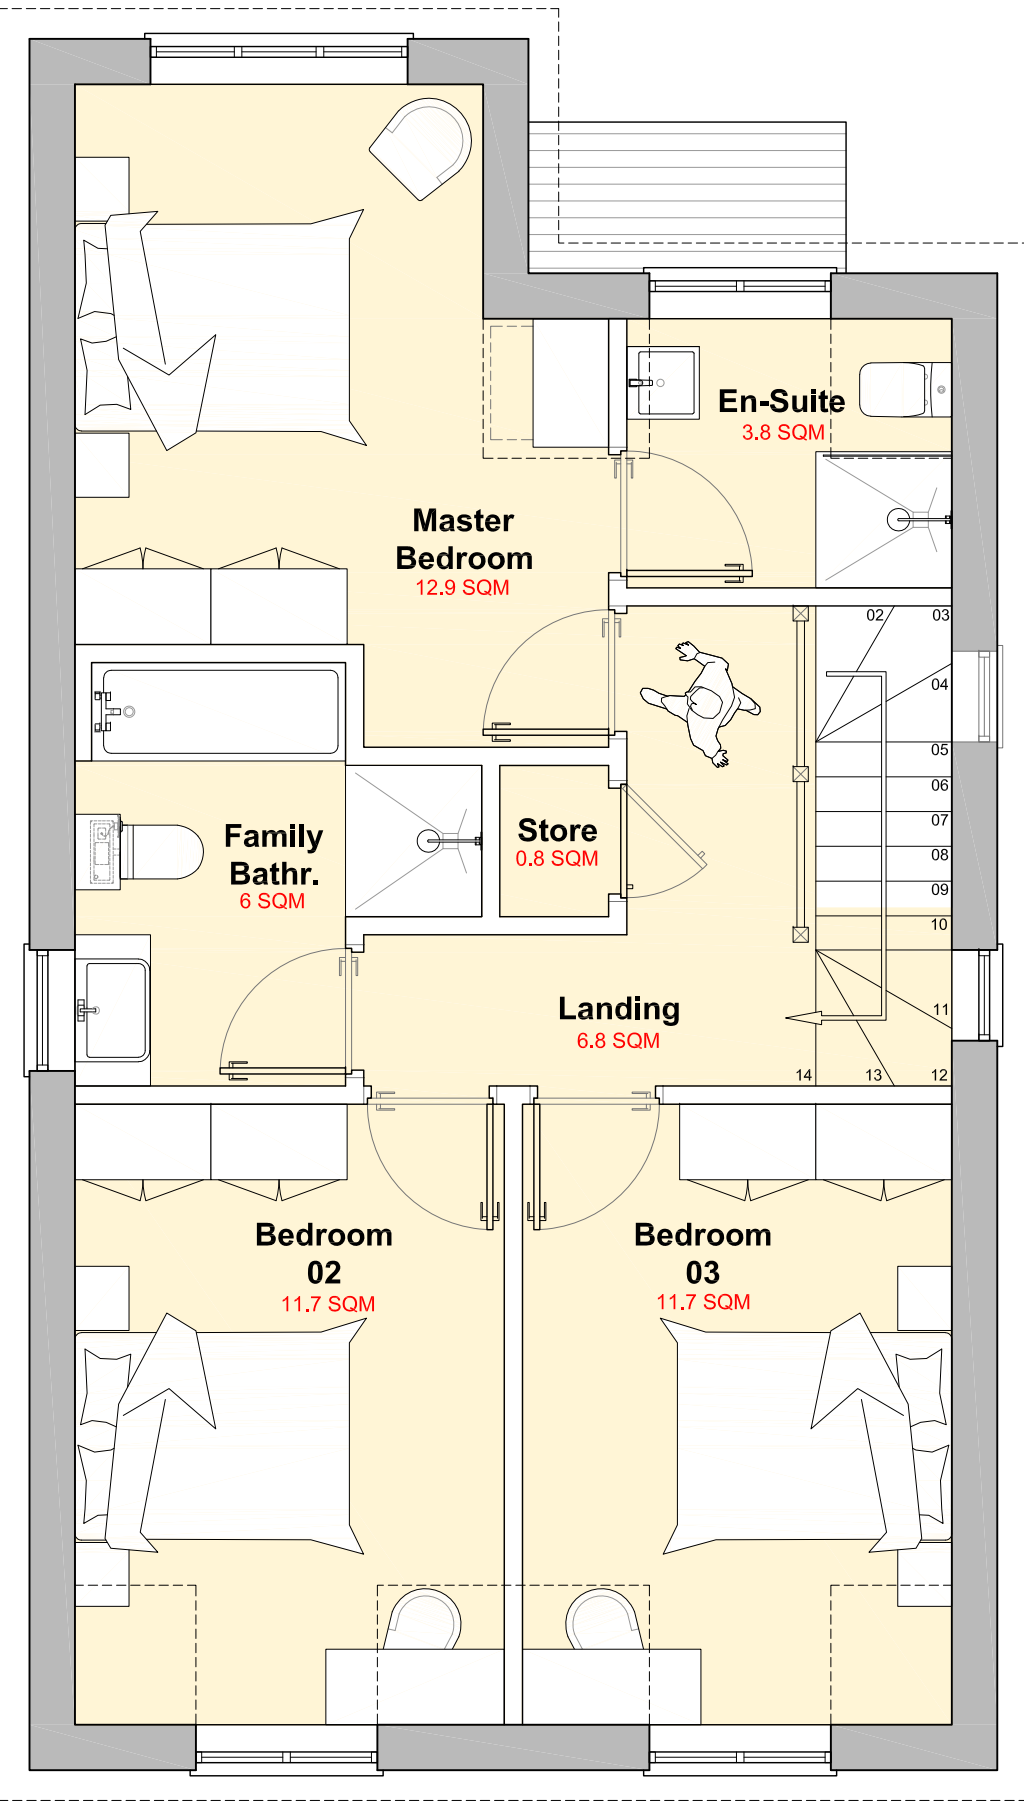

Proposed First Floor

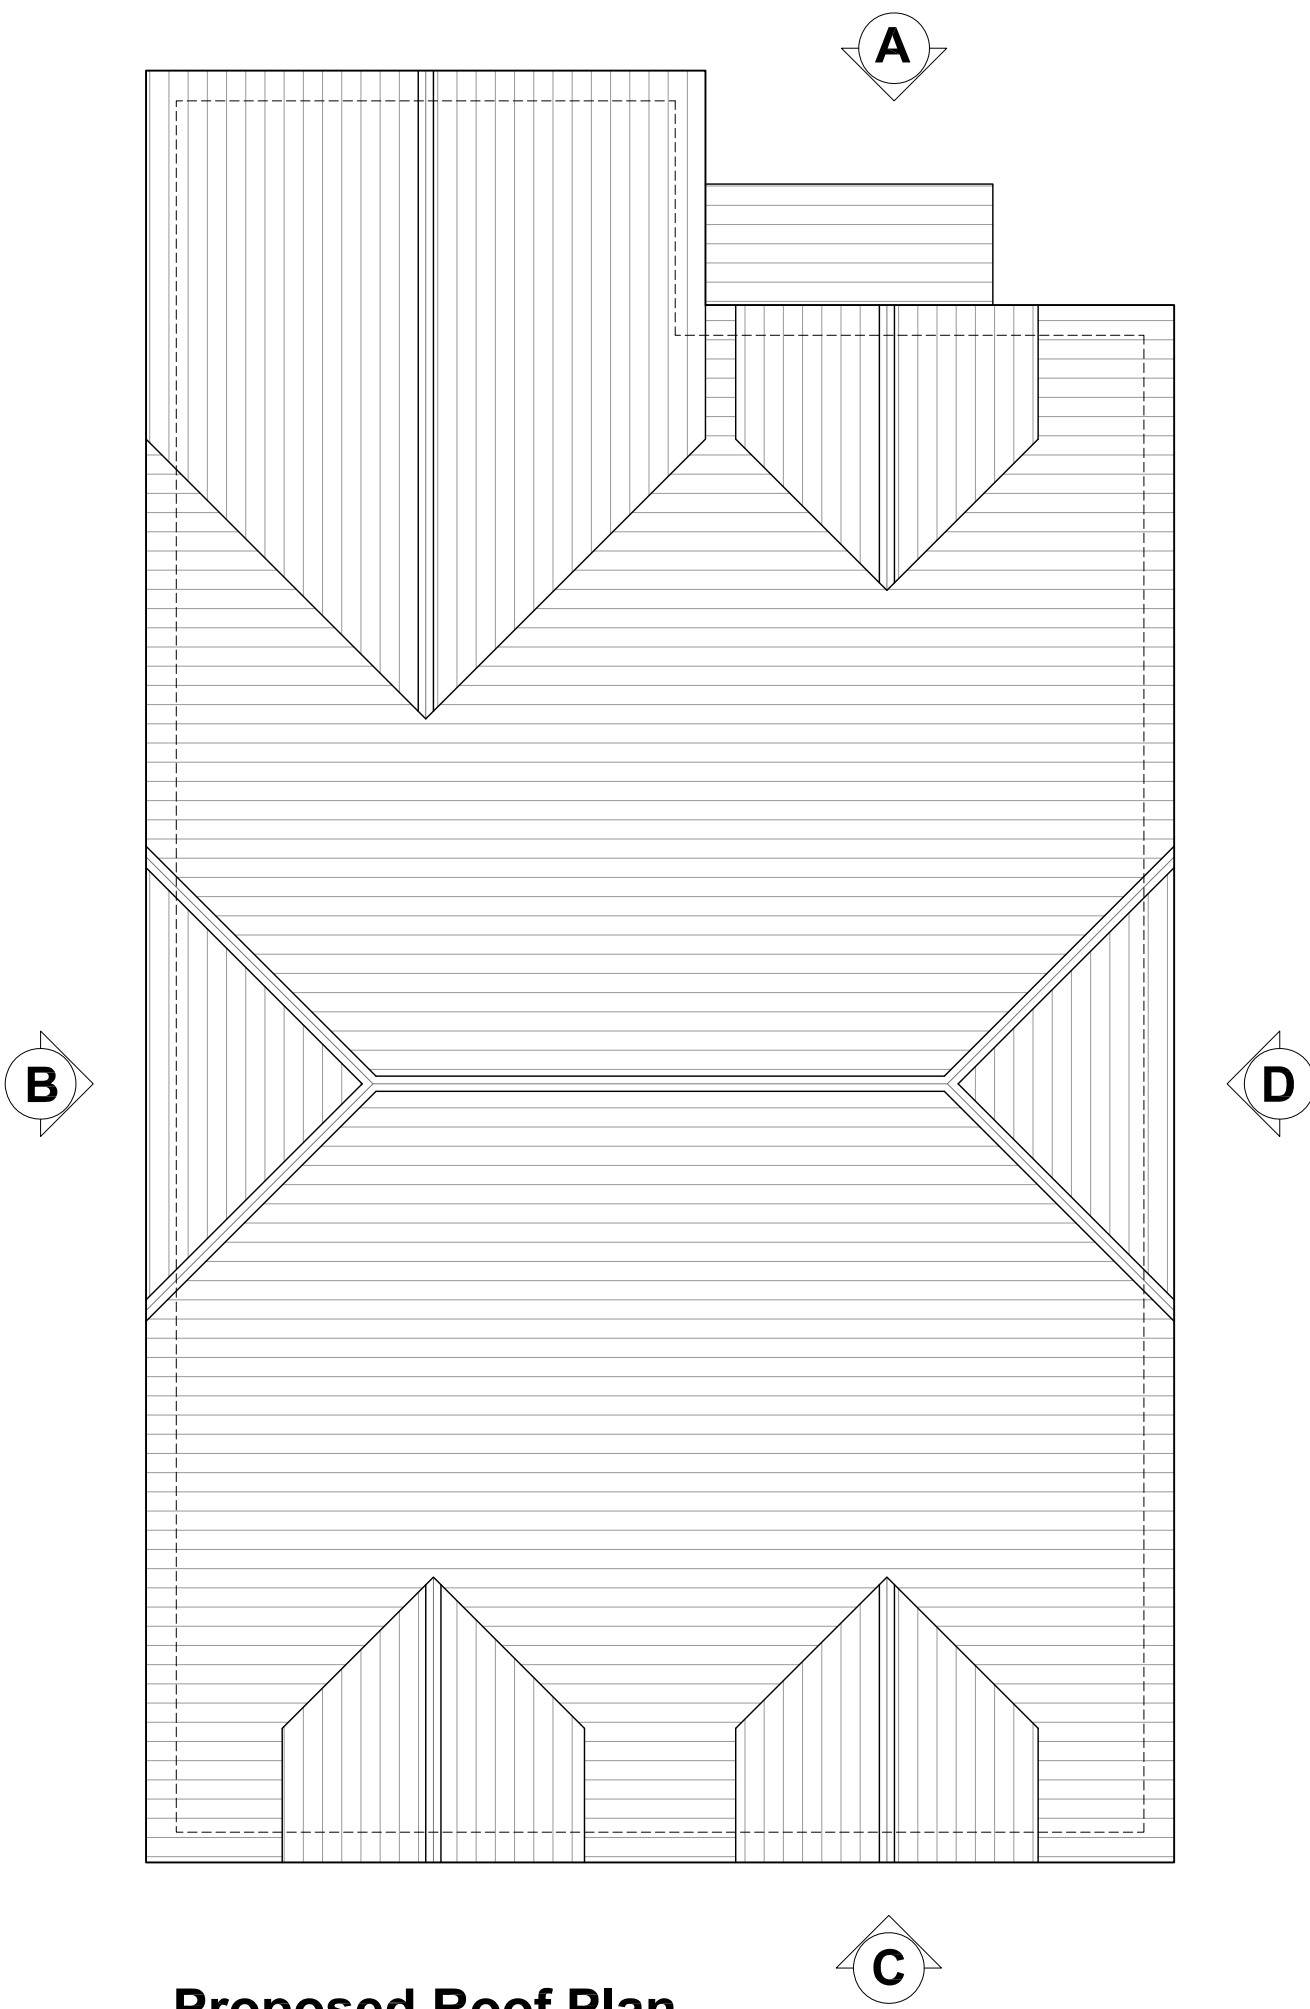


Proposed Roof Plan



Elevation A

Finishes:

RED CLAY ROOF TILES
RED / BROWN BRICK MIX
LIGHT SOFITS AND FRAMES

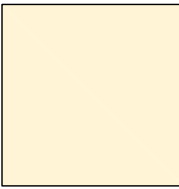

GROSS INTERNAL AREA
117 SQM
1259 SQFT



Elevation B



Elevation C




Elevation D

COPYRIGHT
Copyright © this drawing may not be copied (in whole or in part), retained or disclosed without the prior written consent of the Hicks Development Limited.
SCALE
Dimensions should be scaled with care, contractors must verify all dimensions before starting work, any discrepancies are to be reported to the Hicks Development Limited.

Revisions:

★ drawing created	20.08.24
A hard landscaping reduced	16.03.25
B parking reconfigured, hard landscaping reduced	20.03.25
C plot 1 scaled down, design varied across all plots, additional landscaping amended, hedgerows, trees and planting added.	15.04.25

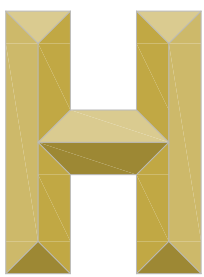

HICKS
DEVELOPMENTS

Site Address:

Residential Development
Atterbury Gardens, Caversham,
Reading, RG4 7HW

Client:

Mr. Steve Hicks

Project Title:

New Residential Development

Drawing Title:

Proposed PLOT 01
Floor Plans & Elevations

Drawing Scale:

1:50@A1

Issue Date:

15.04.25

Drawn by:

BRC

Revision:

C

Drawing Number:


TPO758-01-04C

Drawing Issue Status:


P L A N N I N G

Hicks Developments Ltd.
Telephone: +44 (0) 118 969 0595
Email: sales@hicks-homes.com
15 Headley Road, Woodley,
Berkshire, RG5 4JB


Proposed Plot 02 Floor Plans & Elevations (1:50@A1)

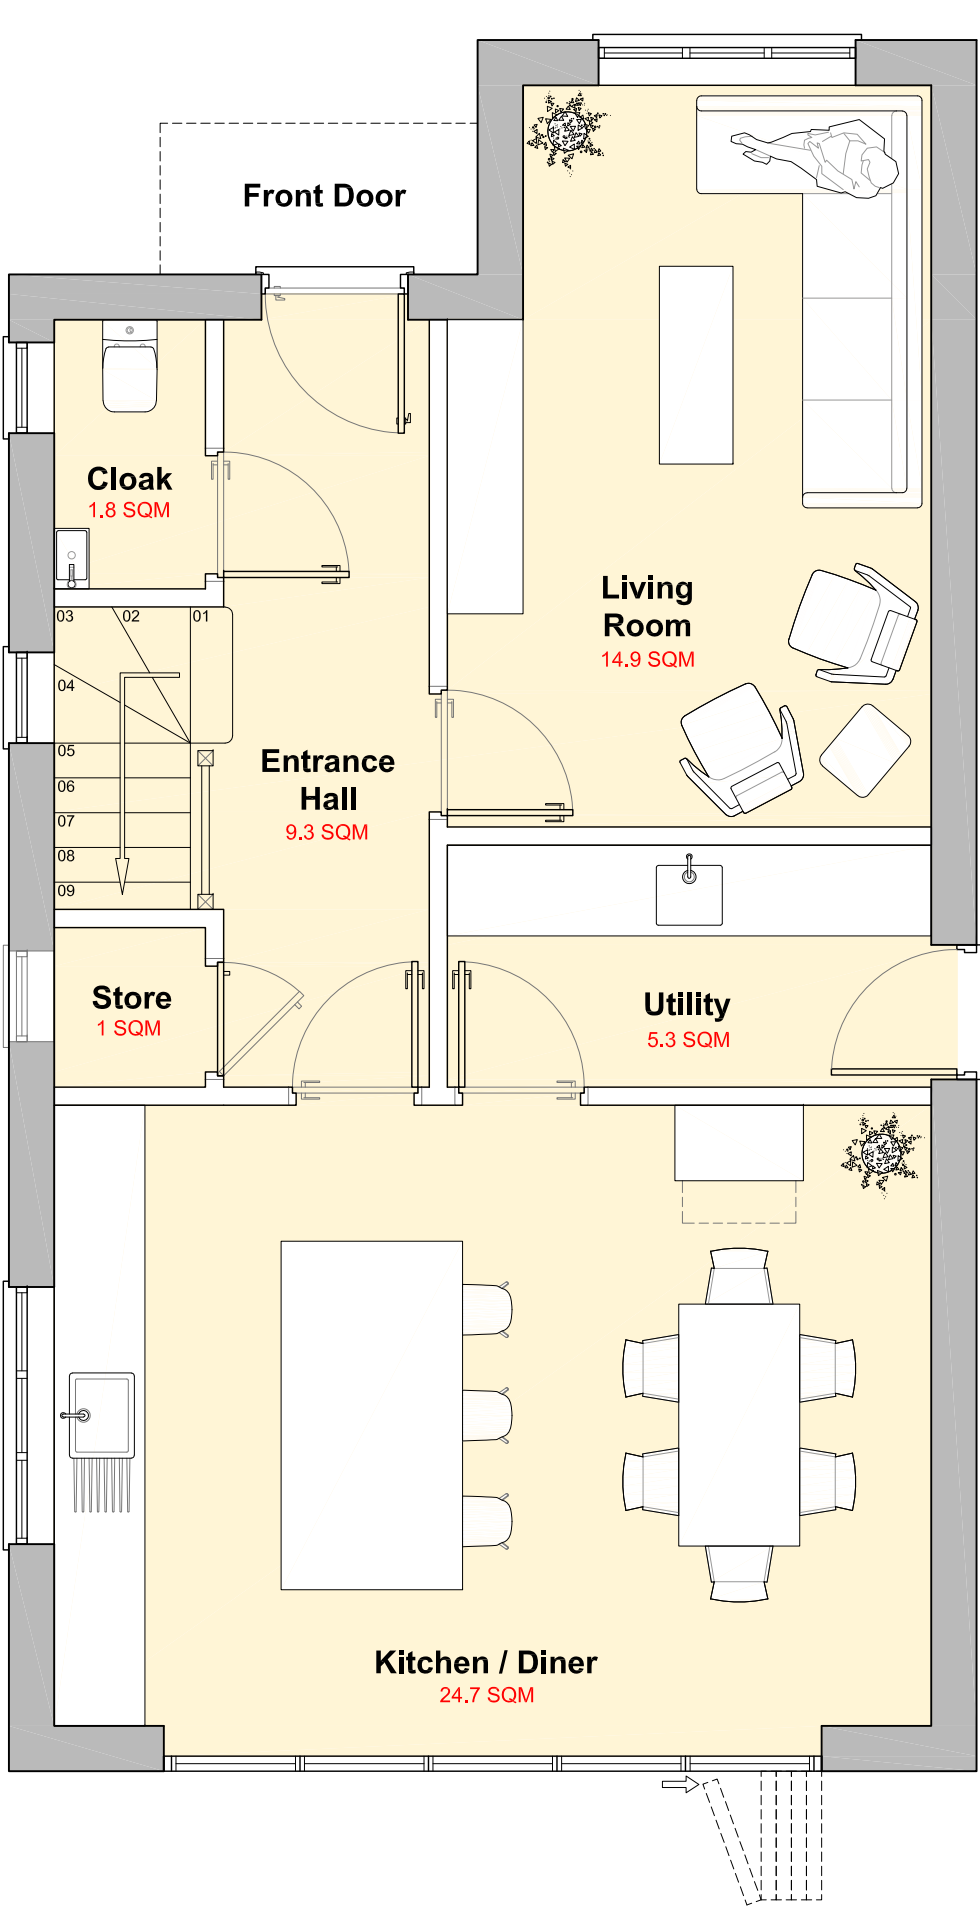

Proposed Ground Floor

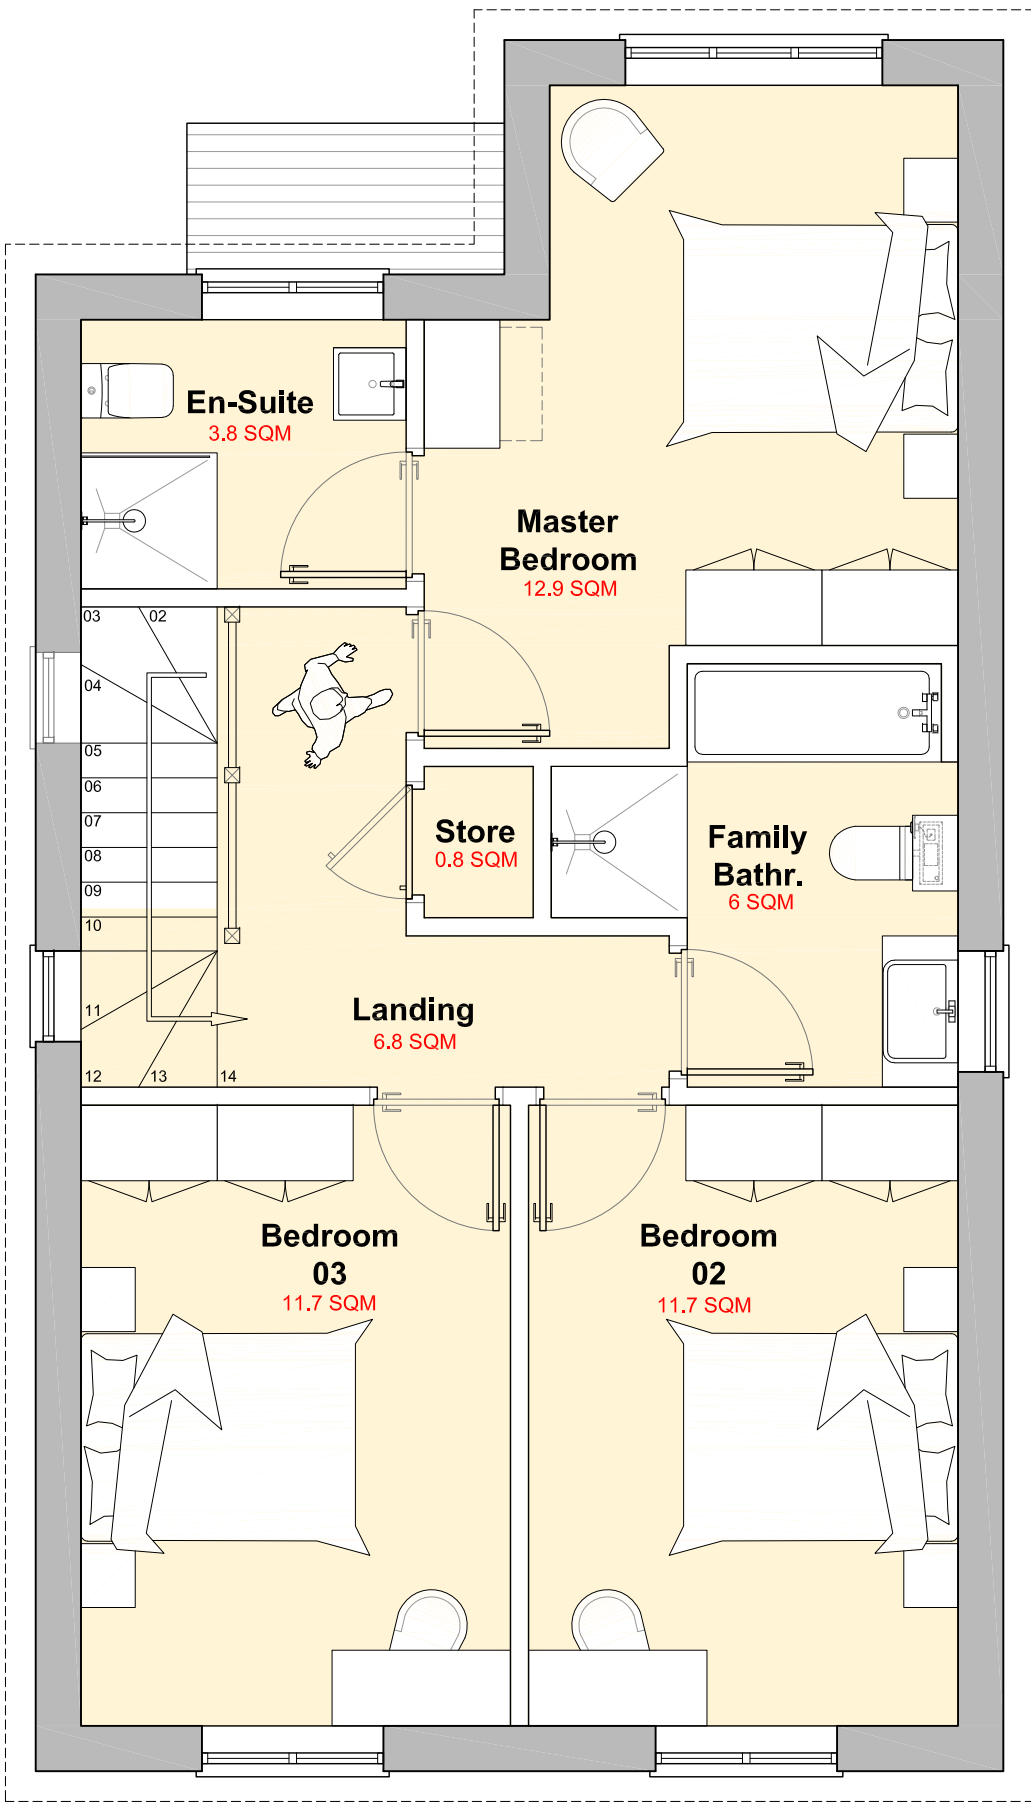

Proposed First Floor

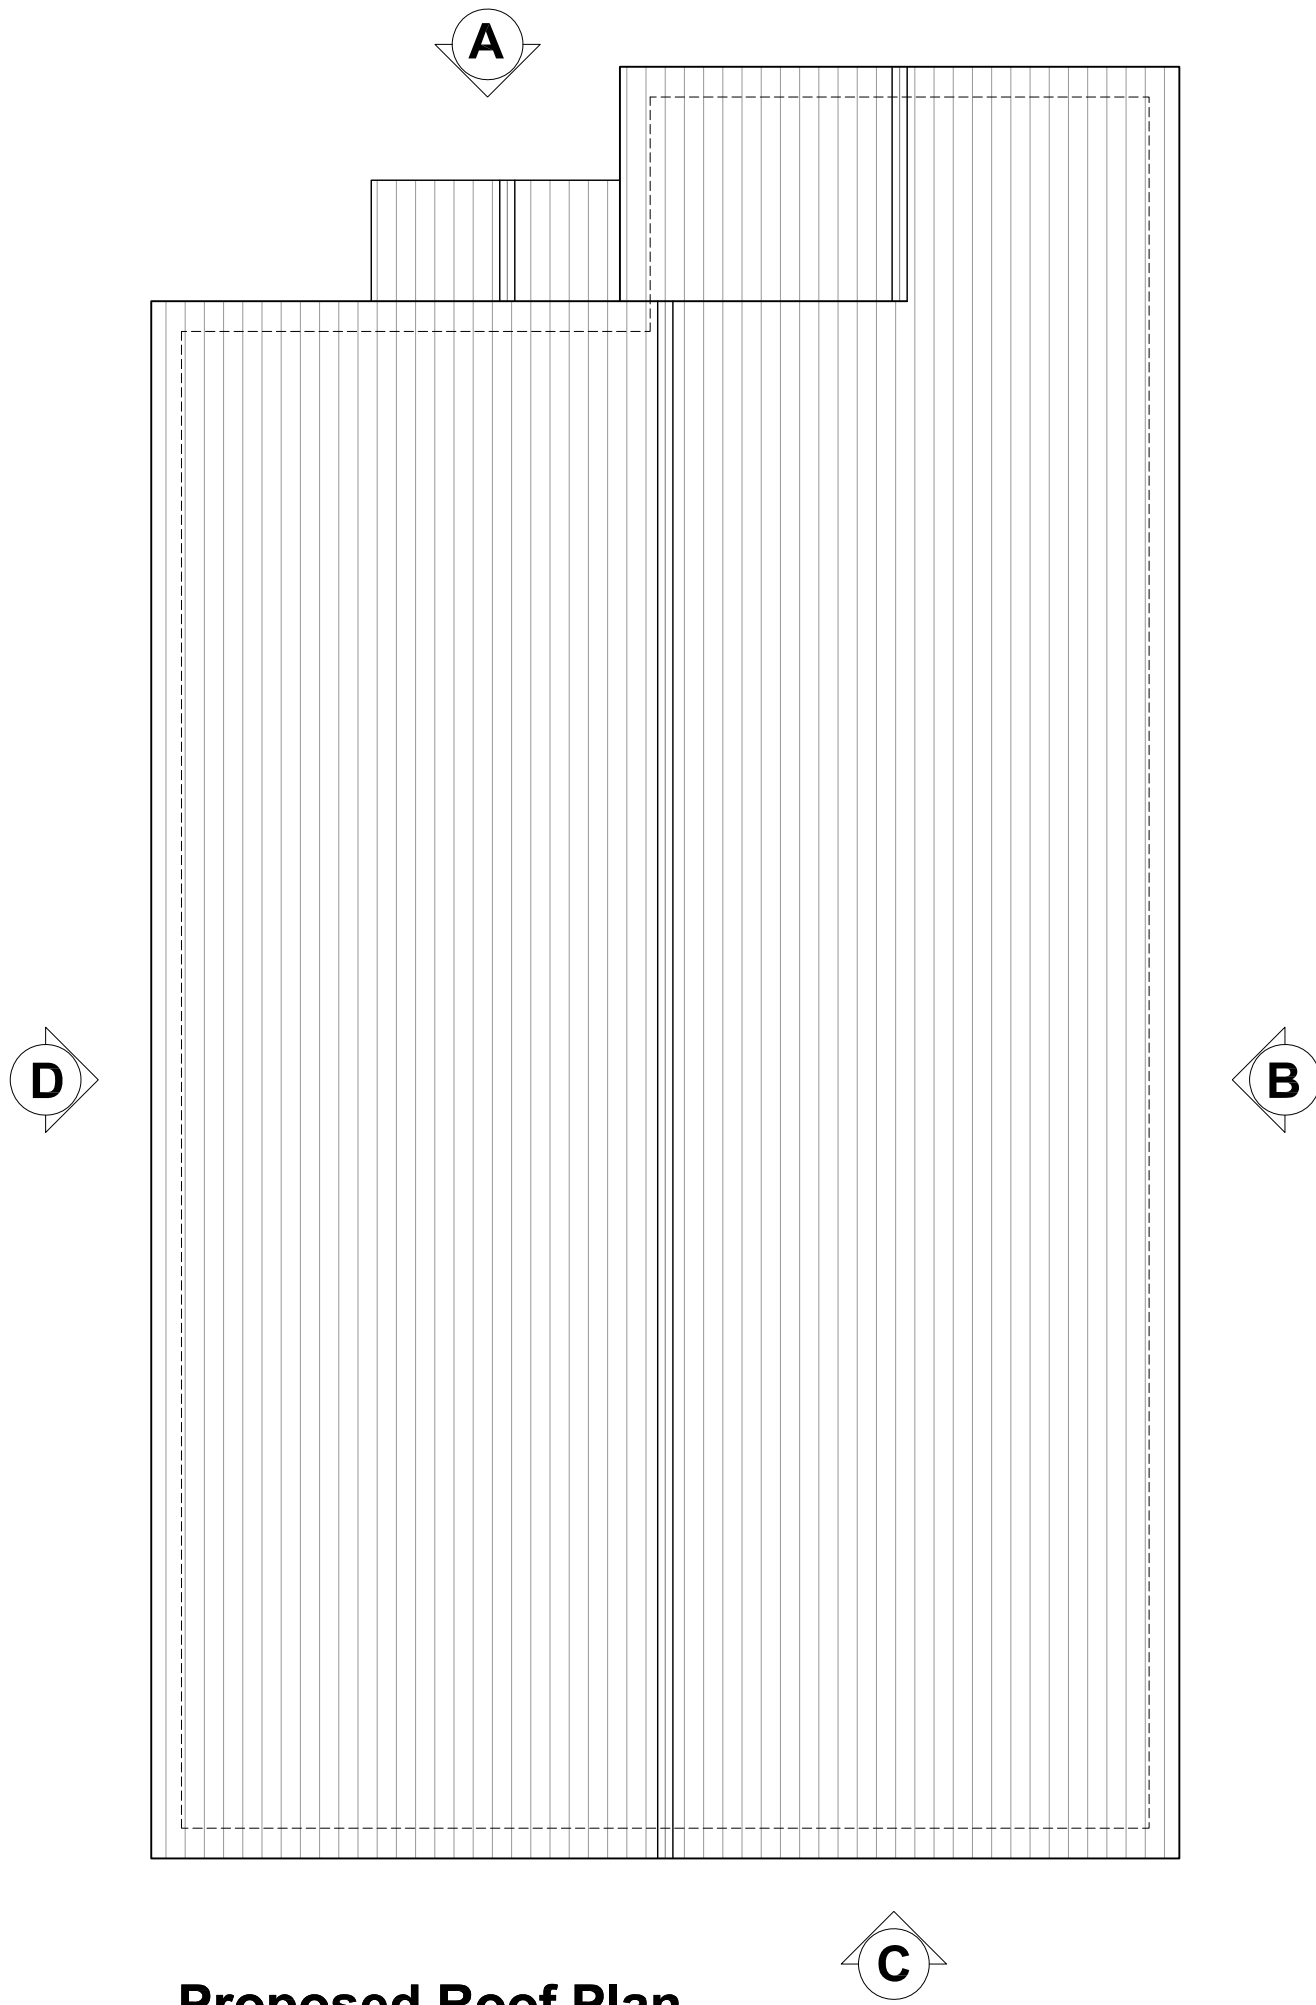


Proposed Roof Plan




Elevation A

Finishes:

RED CLAY ROOF TILES
HERITAGE RED BRICK BLEND
DARK TIMBER CLADDING
DARK SOFITS AND FRAMES

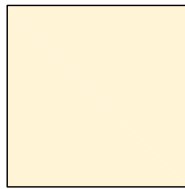


GROSS INTERNAL AREA
117 SQM
1259 SQFT

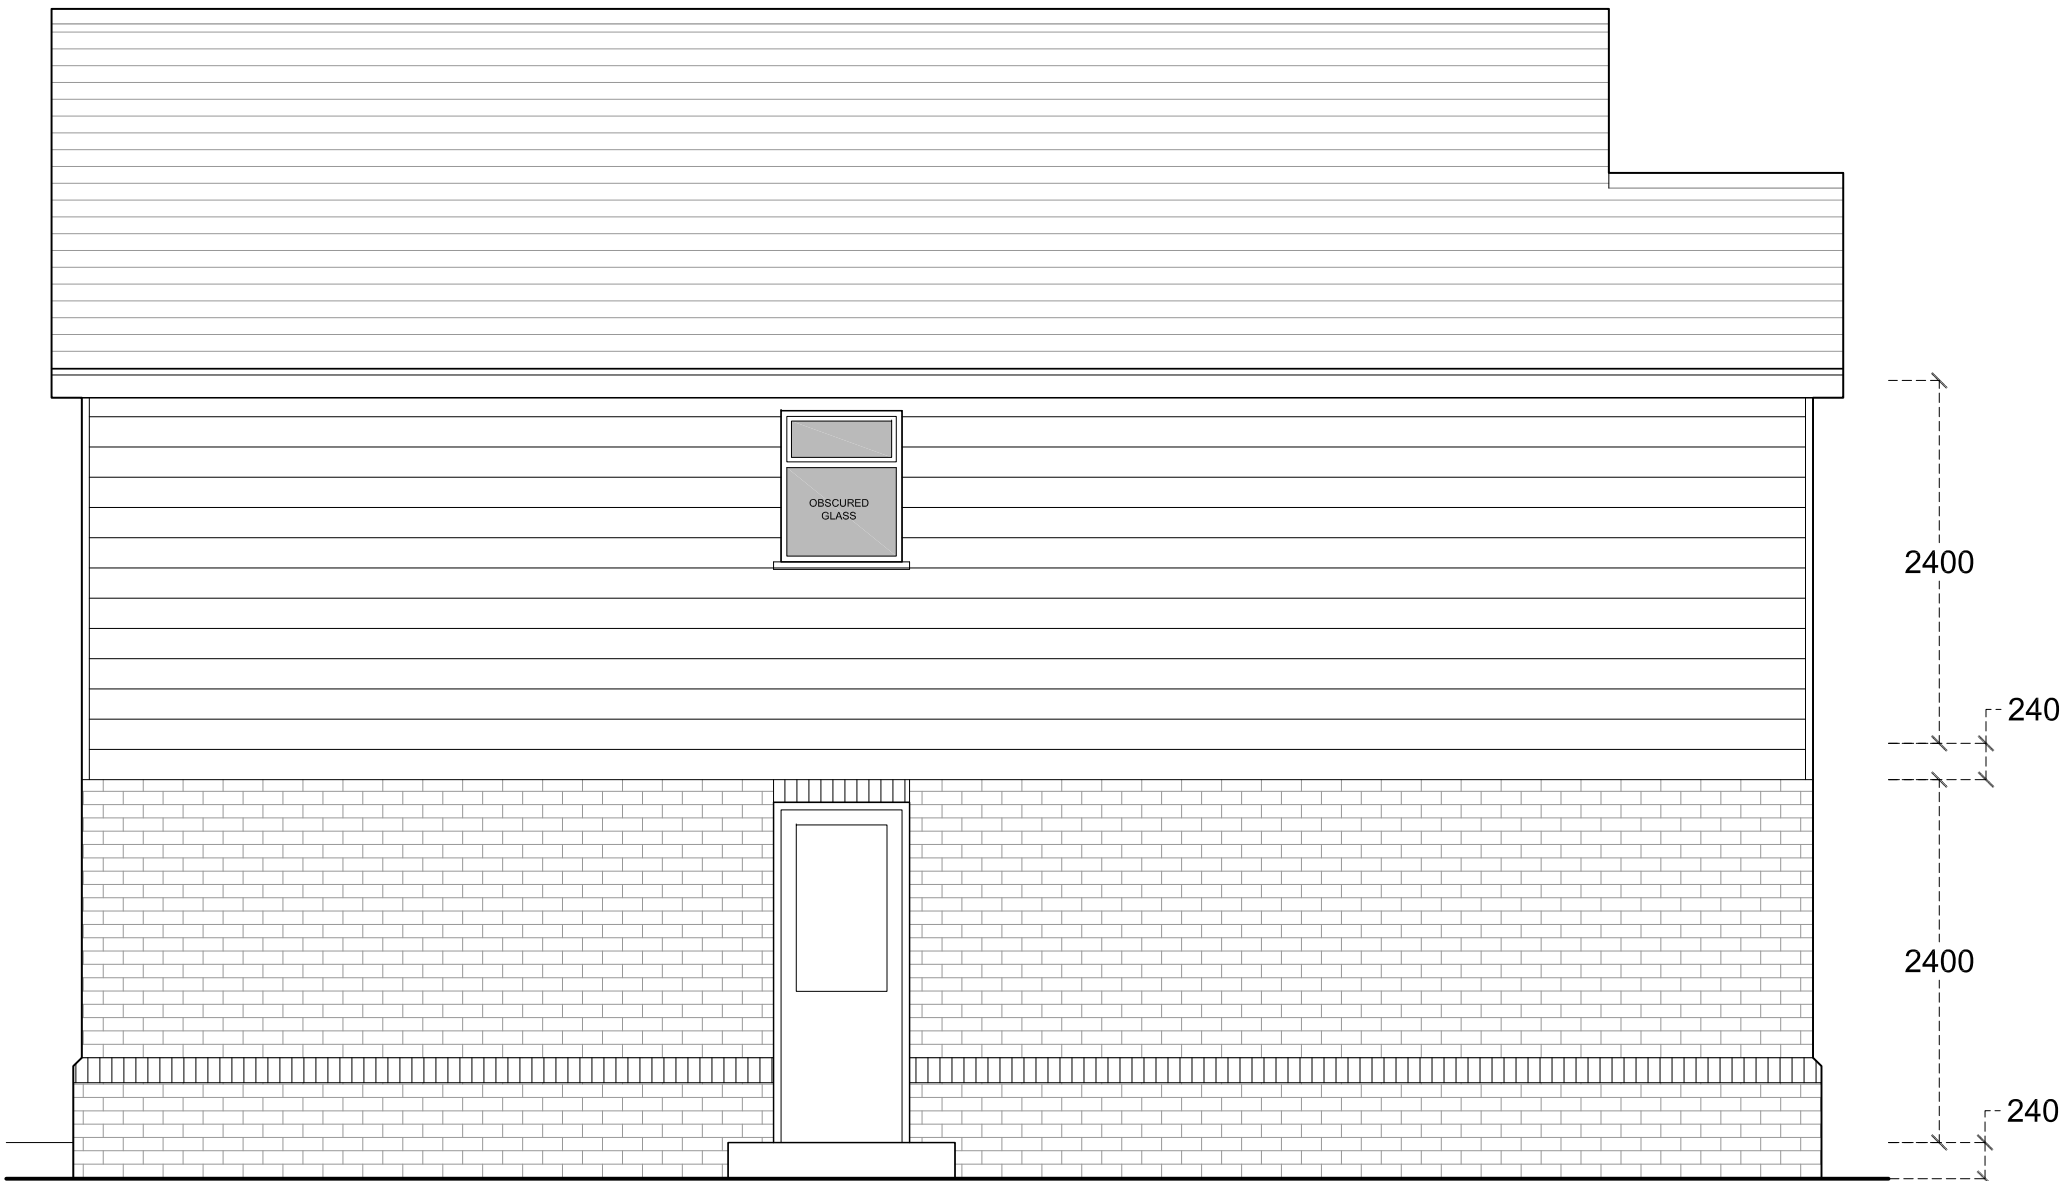

Elevation B



Elevation C

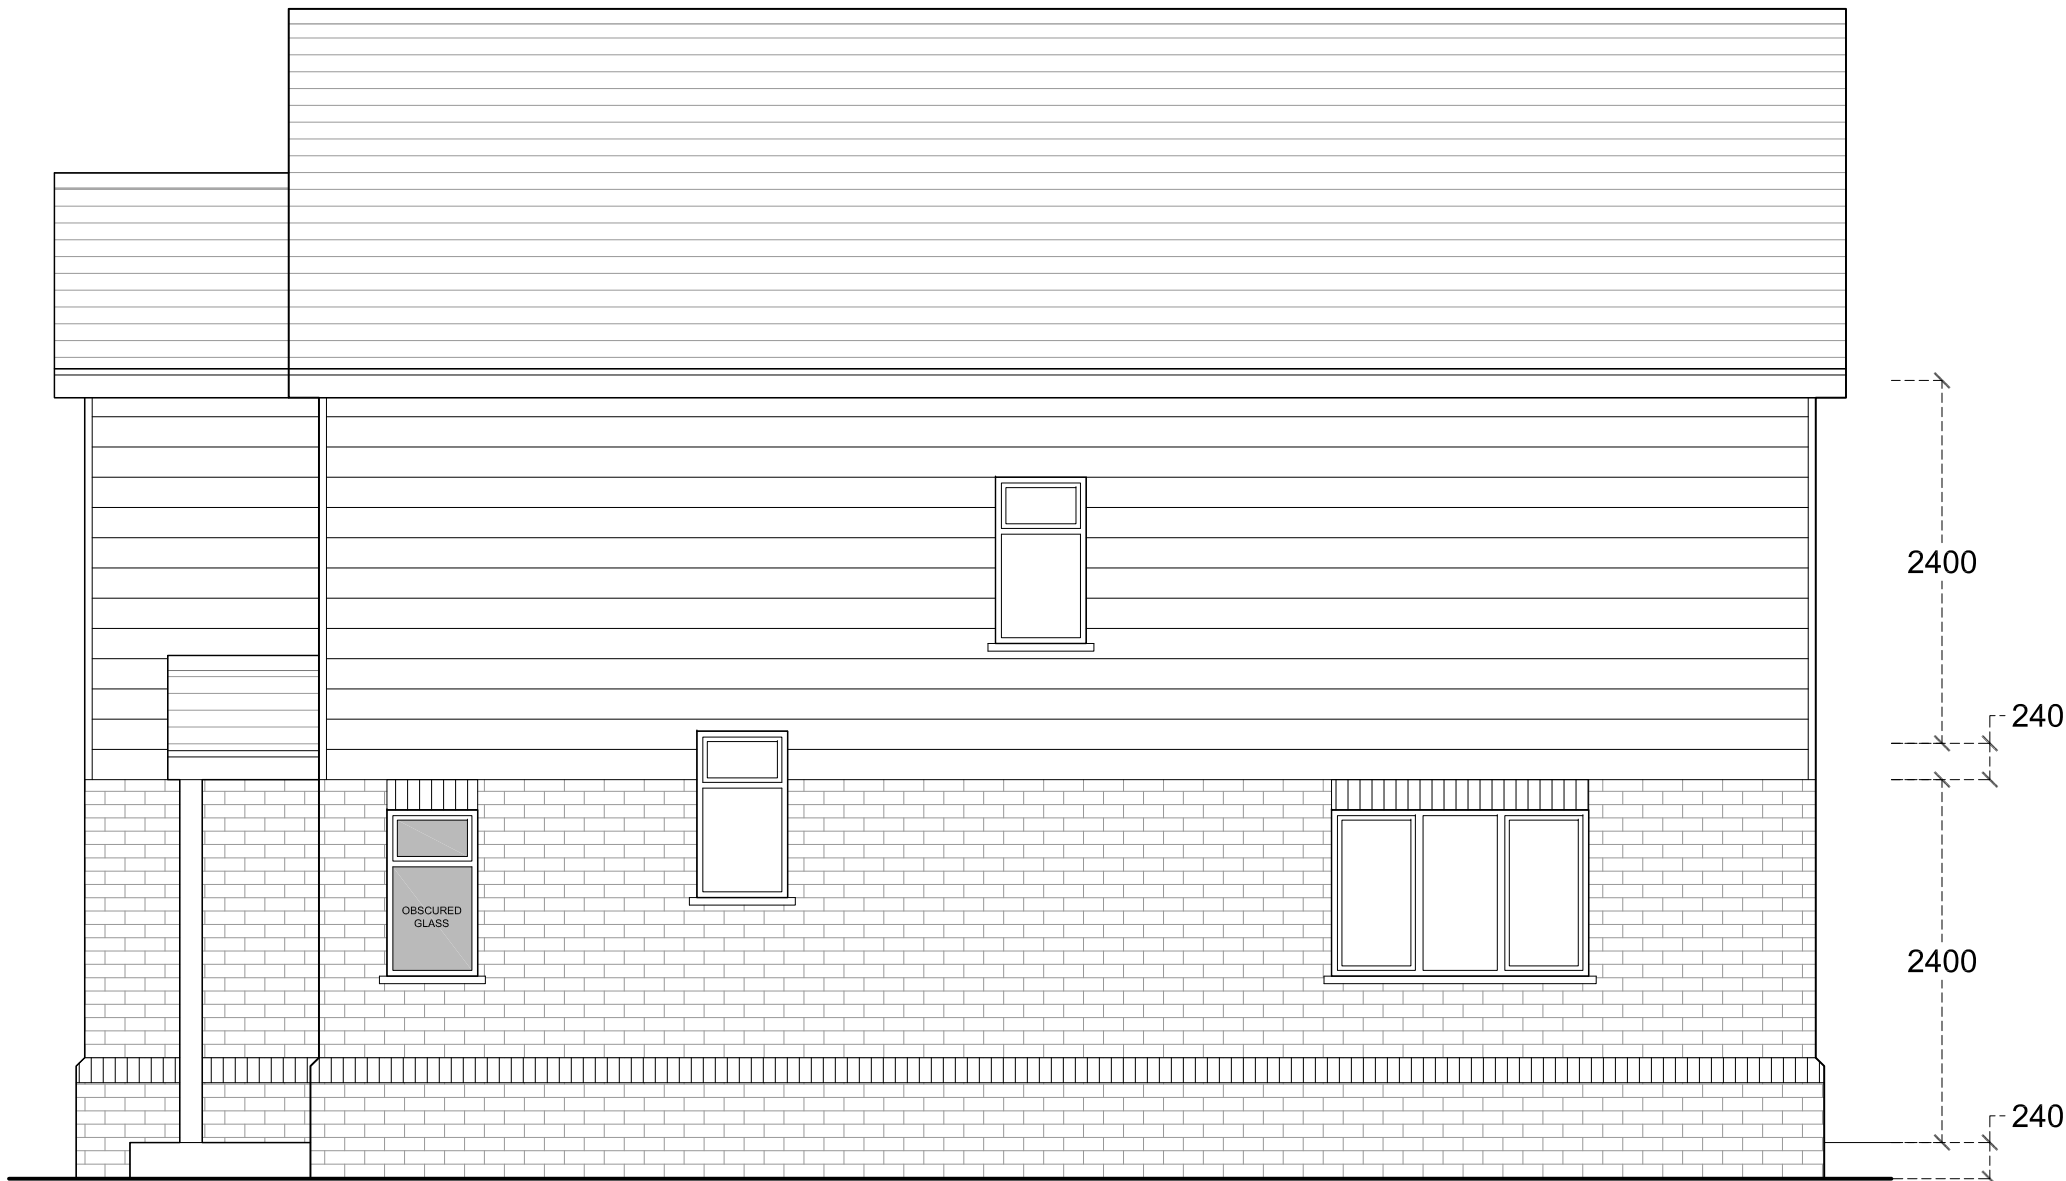


Elevation D

COPYRIGHT
copyright © this drawing may not be copied (in whole or in part), retained or disclosed without the prior written consent of the Hicks development limited
SCALE
dimensions should be scaled with care, contractors must verify all dimensions before starting work, any discrepancies are to be reported to the Hicks development limited

Revisions:

★ drawing created	20.08.24
A hard landscaping reduced	16.03.25
B parking reconfigured, hard landscaping reduced	20.03.25
C plot 1 scaled down, design varied across all plots, additional landscaping amends, hedgerows, trees and planting added.	15.04.25

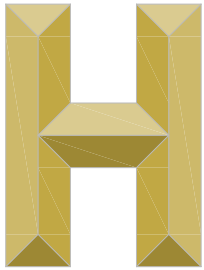

HICKS
DEVELOPMENTS

Site Address:

Residential Development
Atterbury Gardens, Caversham,
Reading, RG4 7HW

Client:

Mr. Steve Hicks

Project Title:

New Residential Development

Drawing Title:

Proposed PLOT 02
Floor Plans & Elevations

Drawing Scale:

1:50@A1

Issue Date:

15.04.25

Drawn by:

BRC

Revision:

C

Drawing Number:



TPO758-01-05C

Drawing Issue Status:


P L A N N I N G

Hicks Developments Ltd.
Telephone: +44 (0) 118 969 0595
Email: sales@hicks-homes.com
15 Headley Road, Woodley,
Berkshire, RG5 4JB


Proposed Plot 03 Floor Plans & Elevations (1:50@A1)

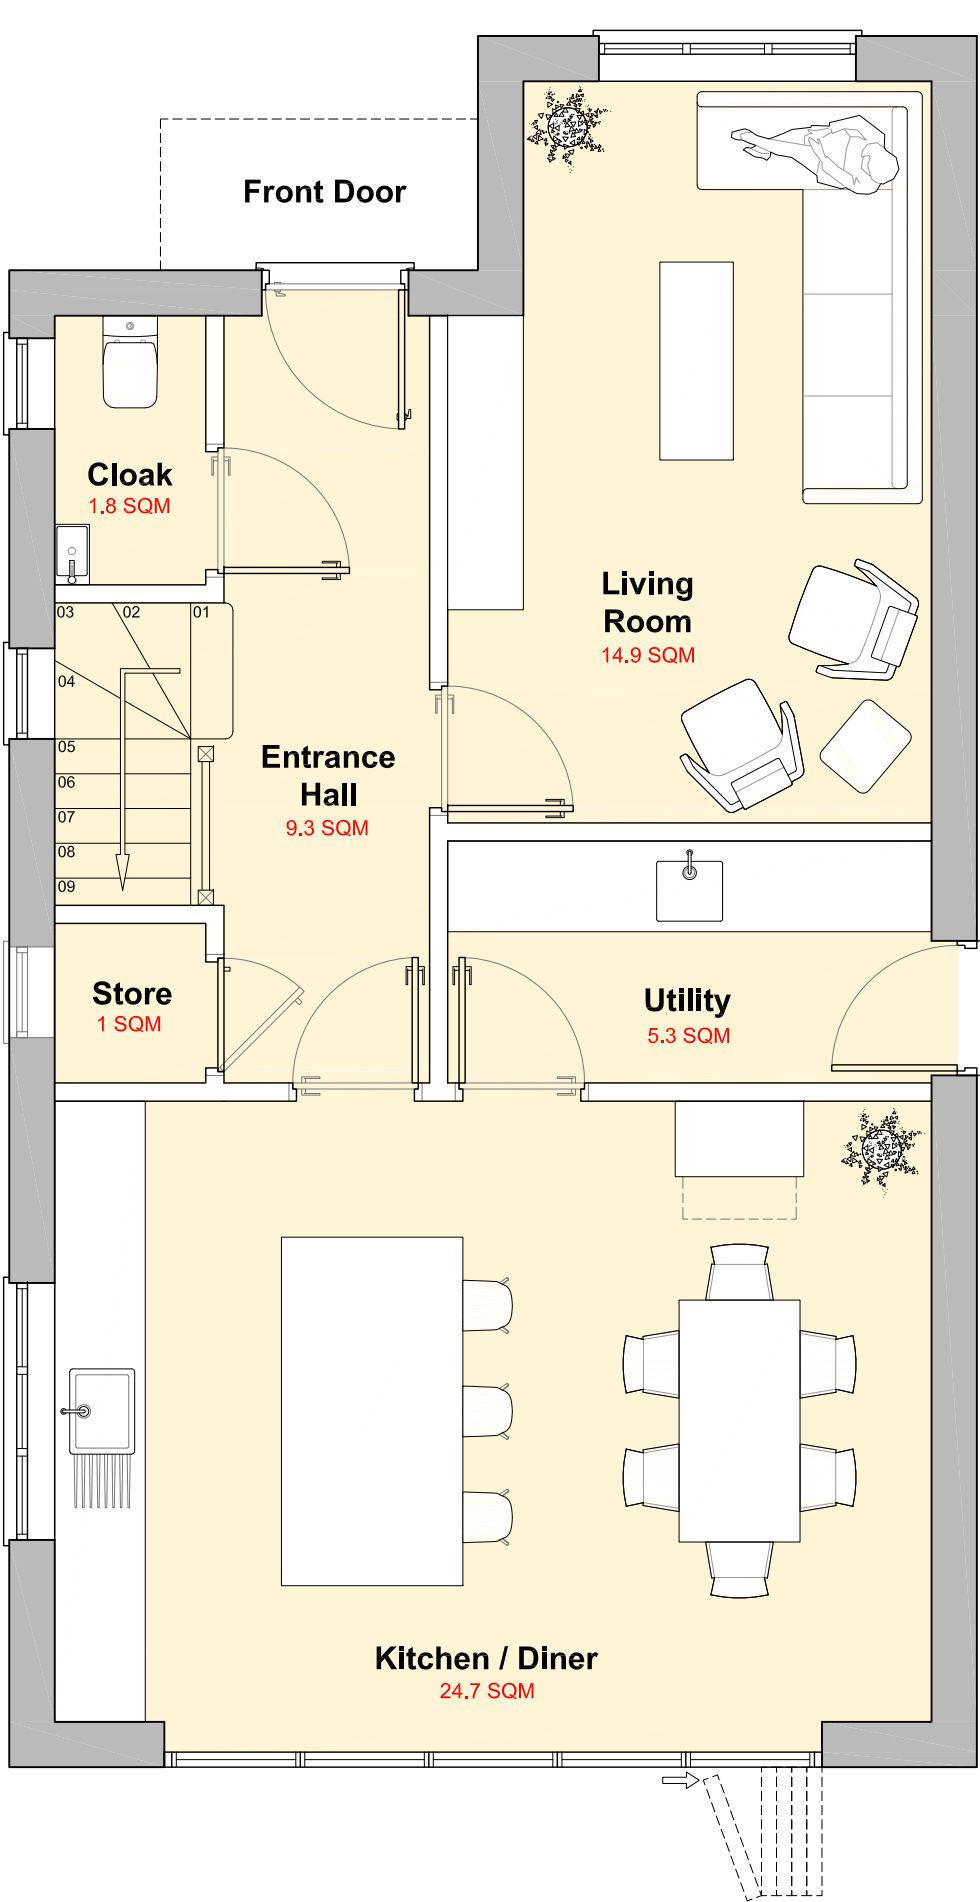 

Proposed Ground Floor

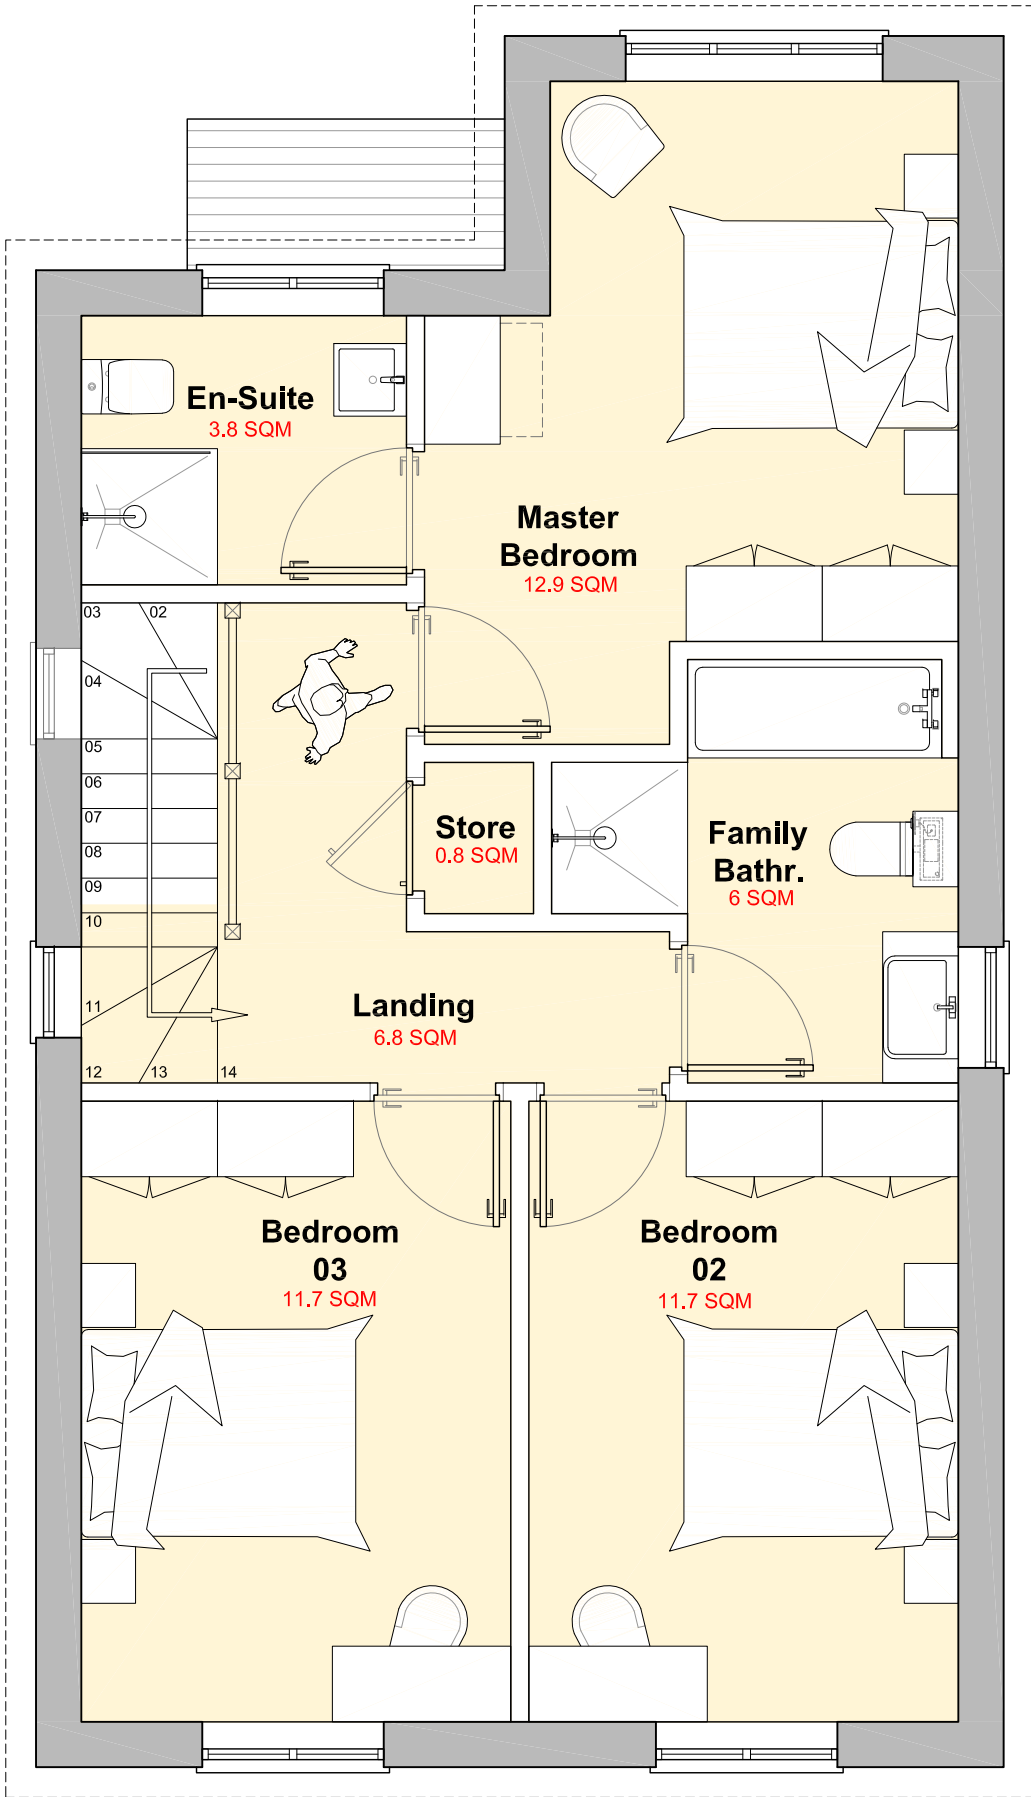

Proposed First Floor

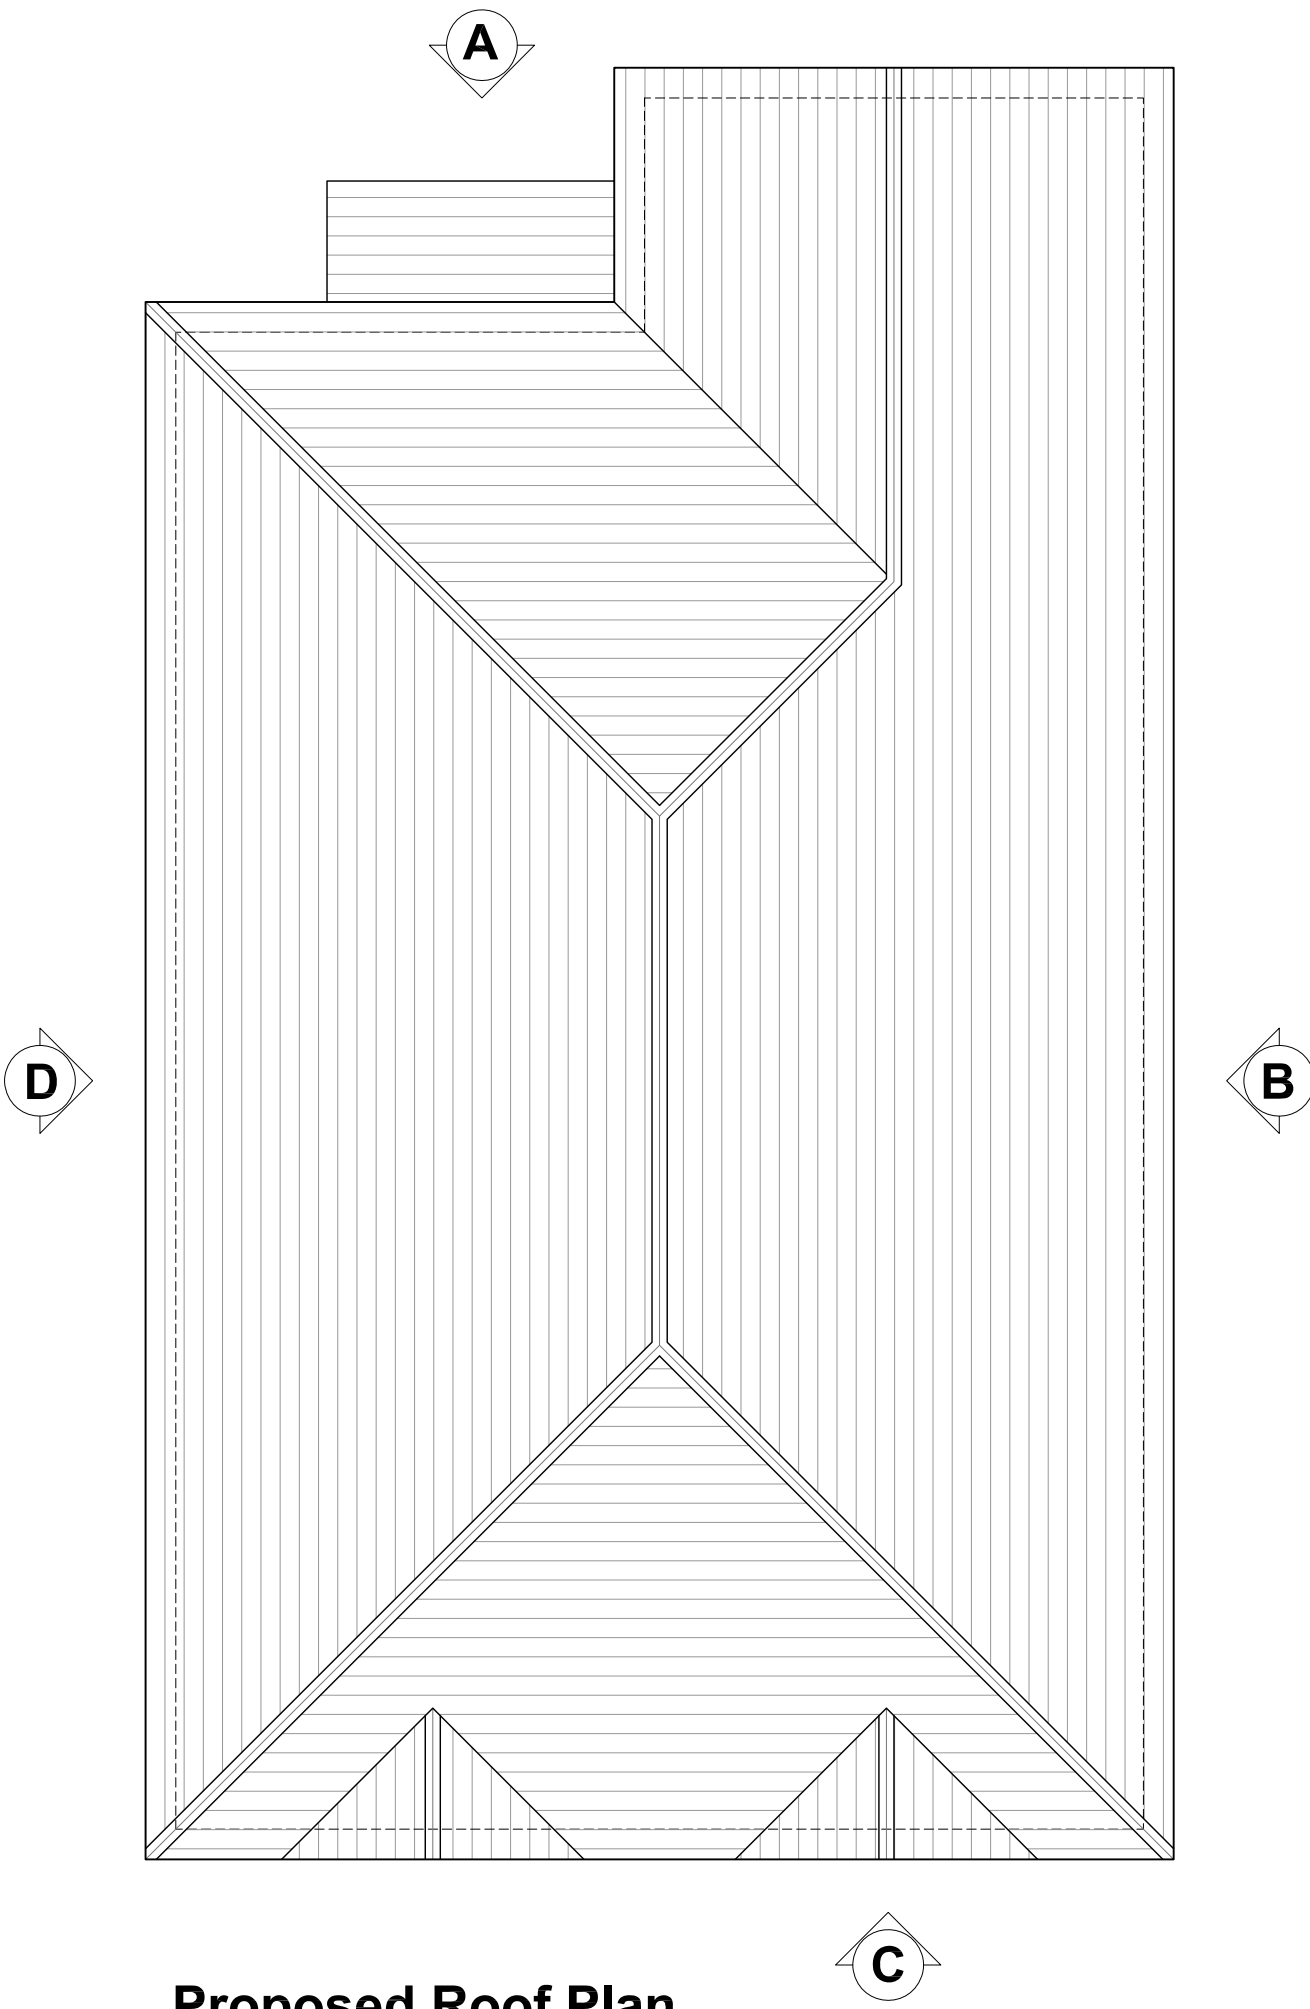

Proposed Roof Plan



Elevation A

Finishes:

RED CLAY ROOF TILES
RED / BROWN BRICK MIX
LIGHT SOFITS AND FRAMES



GROSS INTERNAL AREA
117 SQM
1259 SQFT



Elevation B



Elevation C




Elevation D

COPYRIGHT
copyright © this drawing may not be copied (in whole or in part), retained or disclosed without the prior written consent of the Hicks development limited
SCALE
dimensions should be scaled with care, contractors must verify all dimensions before starting work, any discrepancies are to be reported to the Hicks development limited

Revisions:

★ drawing created	20.08.24
A hard landscaping reduced	16.03.25
B parking reconfigured, hard landscaping reduced	20.03.25
C plot 1 scaled down, design varied across all plots, additional landscaping amends, hedgerows, trees and planting added.	15.04.25

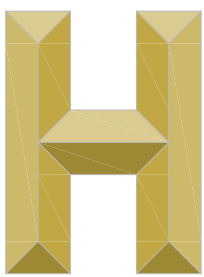

HICKS
DEVELOPMENTS

Site Address:

Residential Development
Atterbury Gardens, Caversham,
Reading, RG4 7HW

Client:

Mr. Steve Hicks

Project Title:

New Residential Development

Drawing Title:

Proposed PLOT 02
Floor Plans & Elevations

Drawing Scale:

1:50@A1

Issue Date:

15.04.25

Drawn by:

BRC

Revision:

C

Drawing Number:


TPO758-01-06C

Drawing Issue Status:


P L A N N I N G

Hicks Developments Ltd.
Telephone: +44 (0) 118 969 0595
Email: sales@hicks-homes.com
15 Headley Road, Woodley,
Berkshire, RG5 4JB


Proposed Plot 04 Floor Plans (1:50@A1)

 


GROSS INTERNAL AREA
182 SQM
1959 SQFT

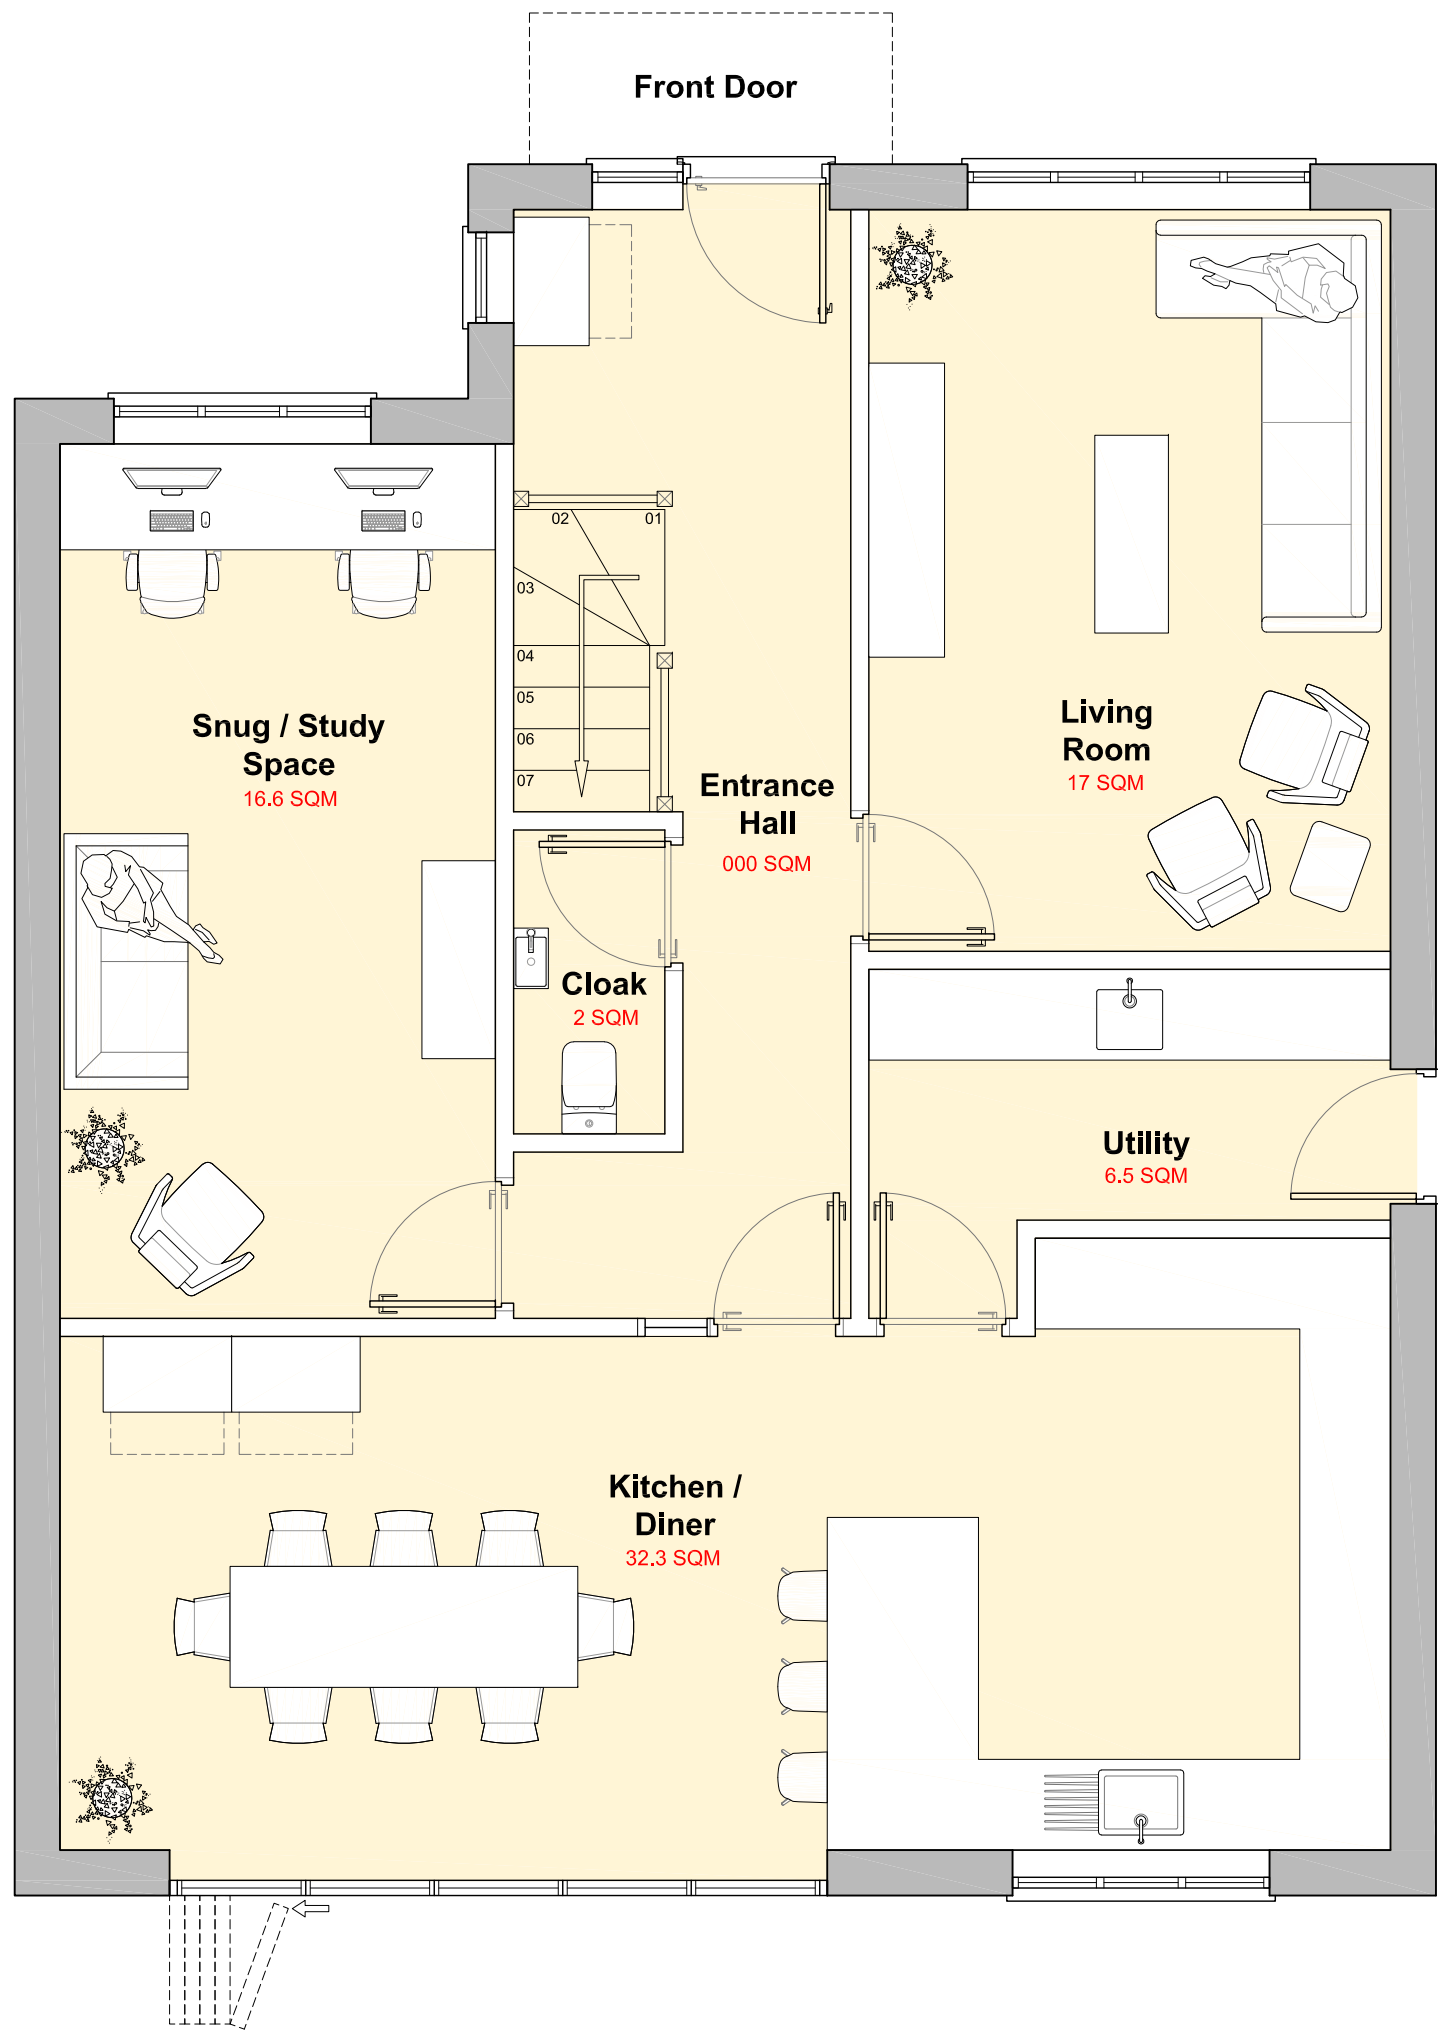

Proposed Ground Floor

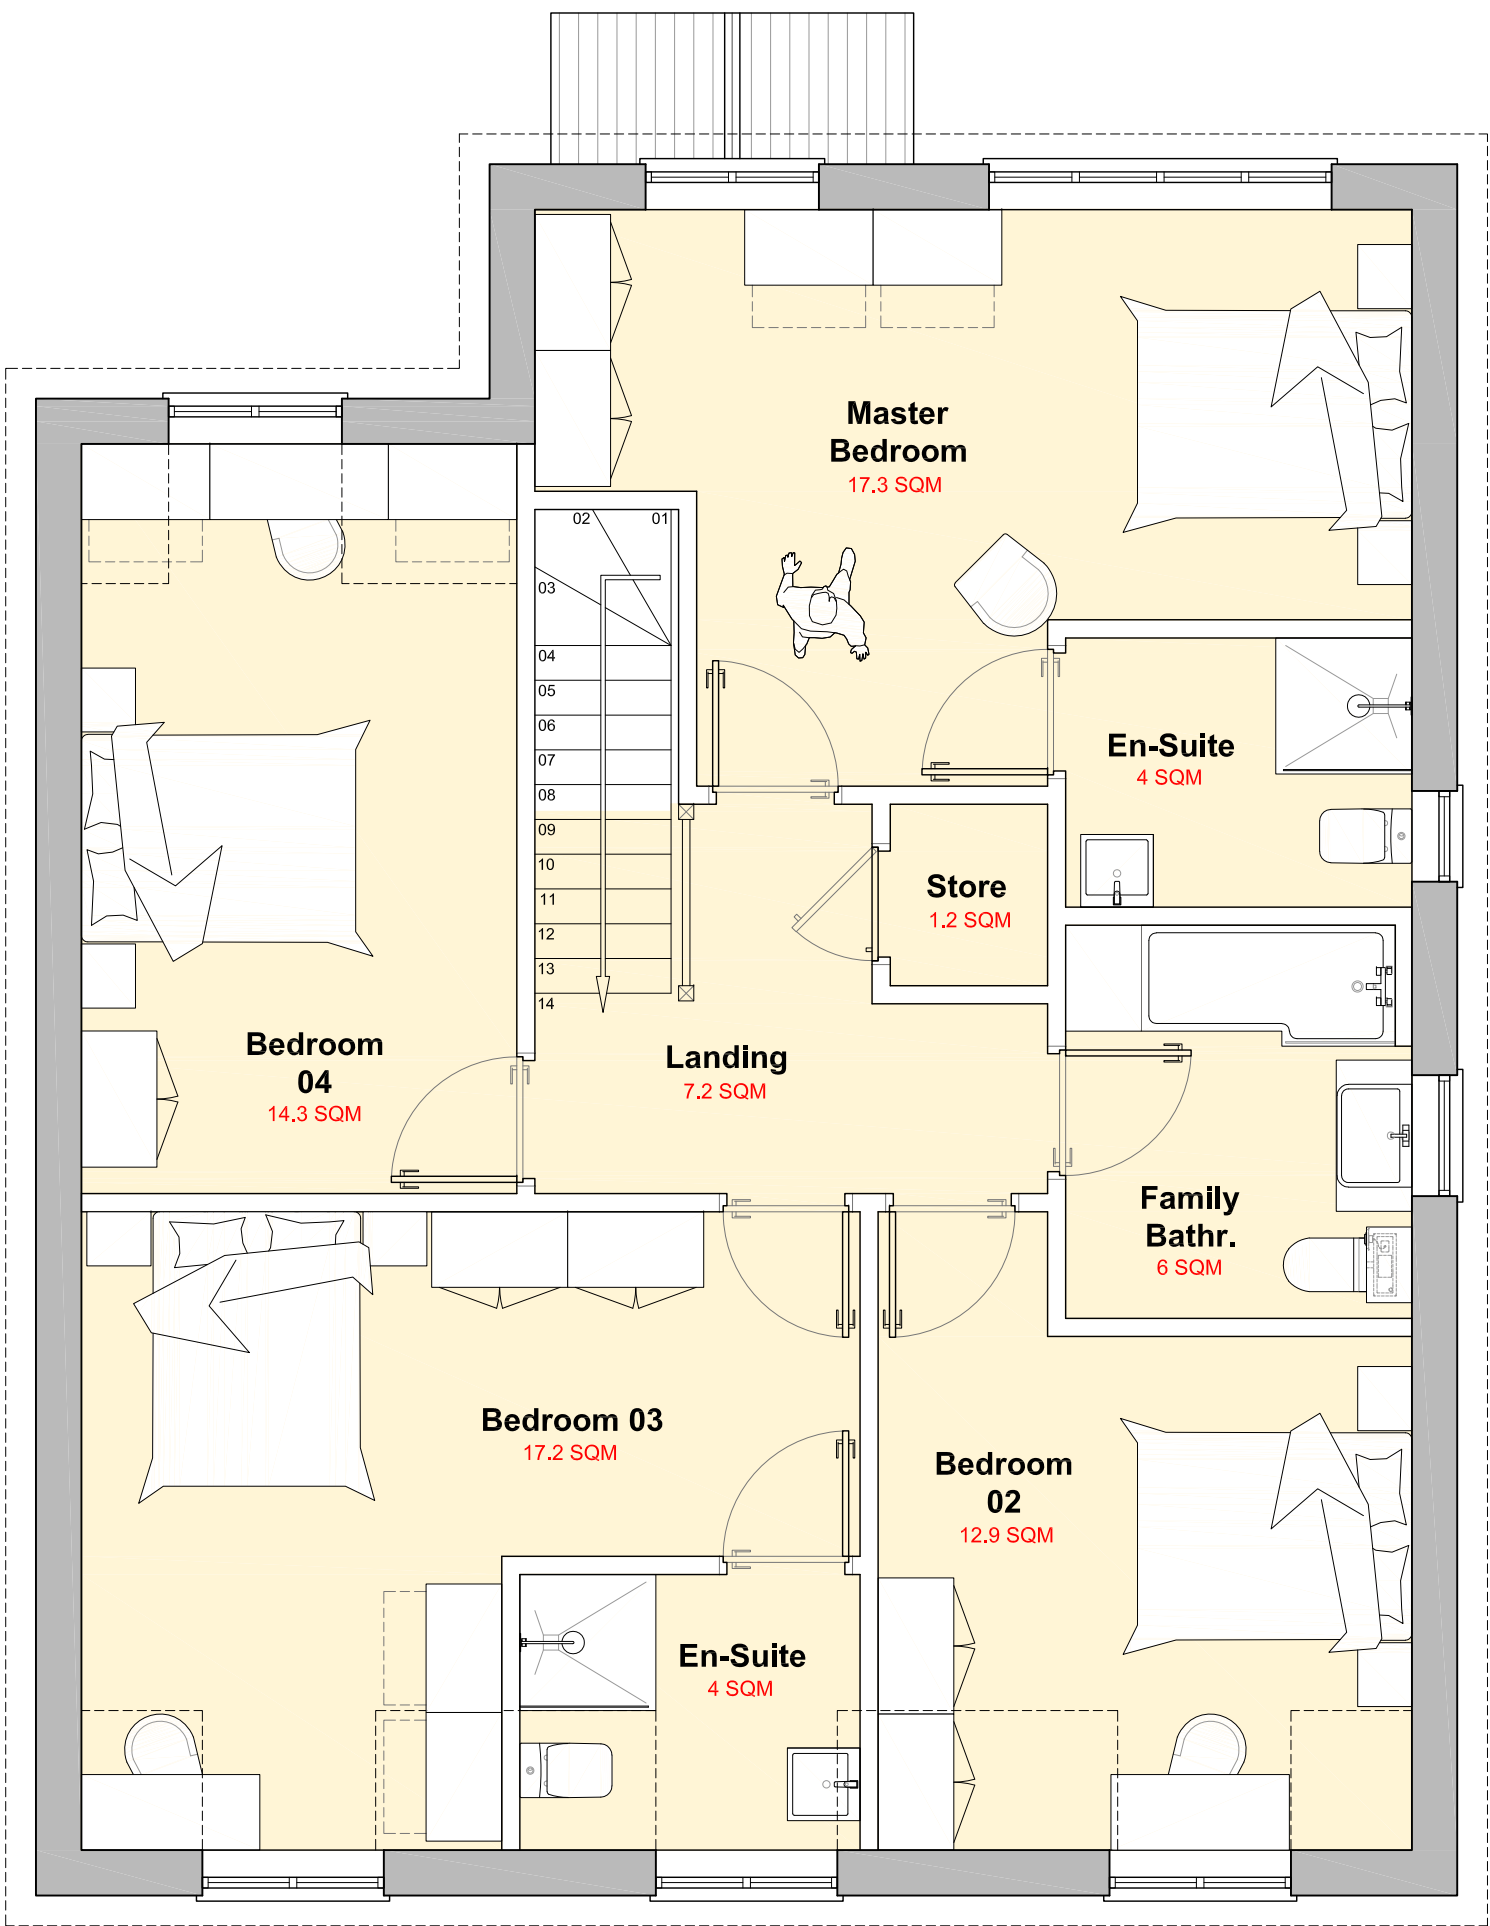

Proposed First Floor

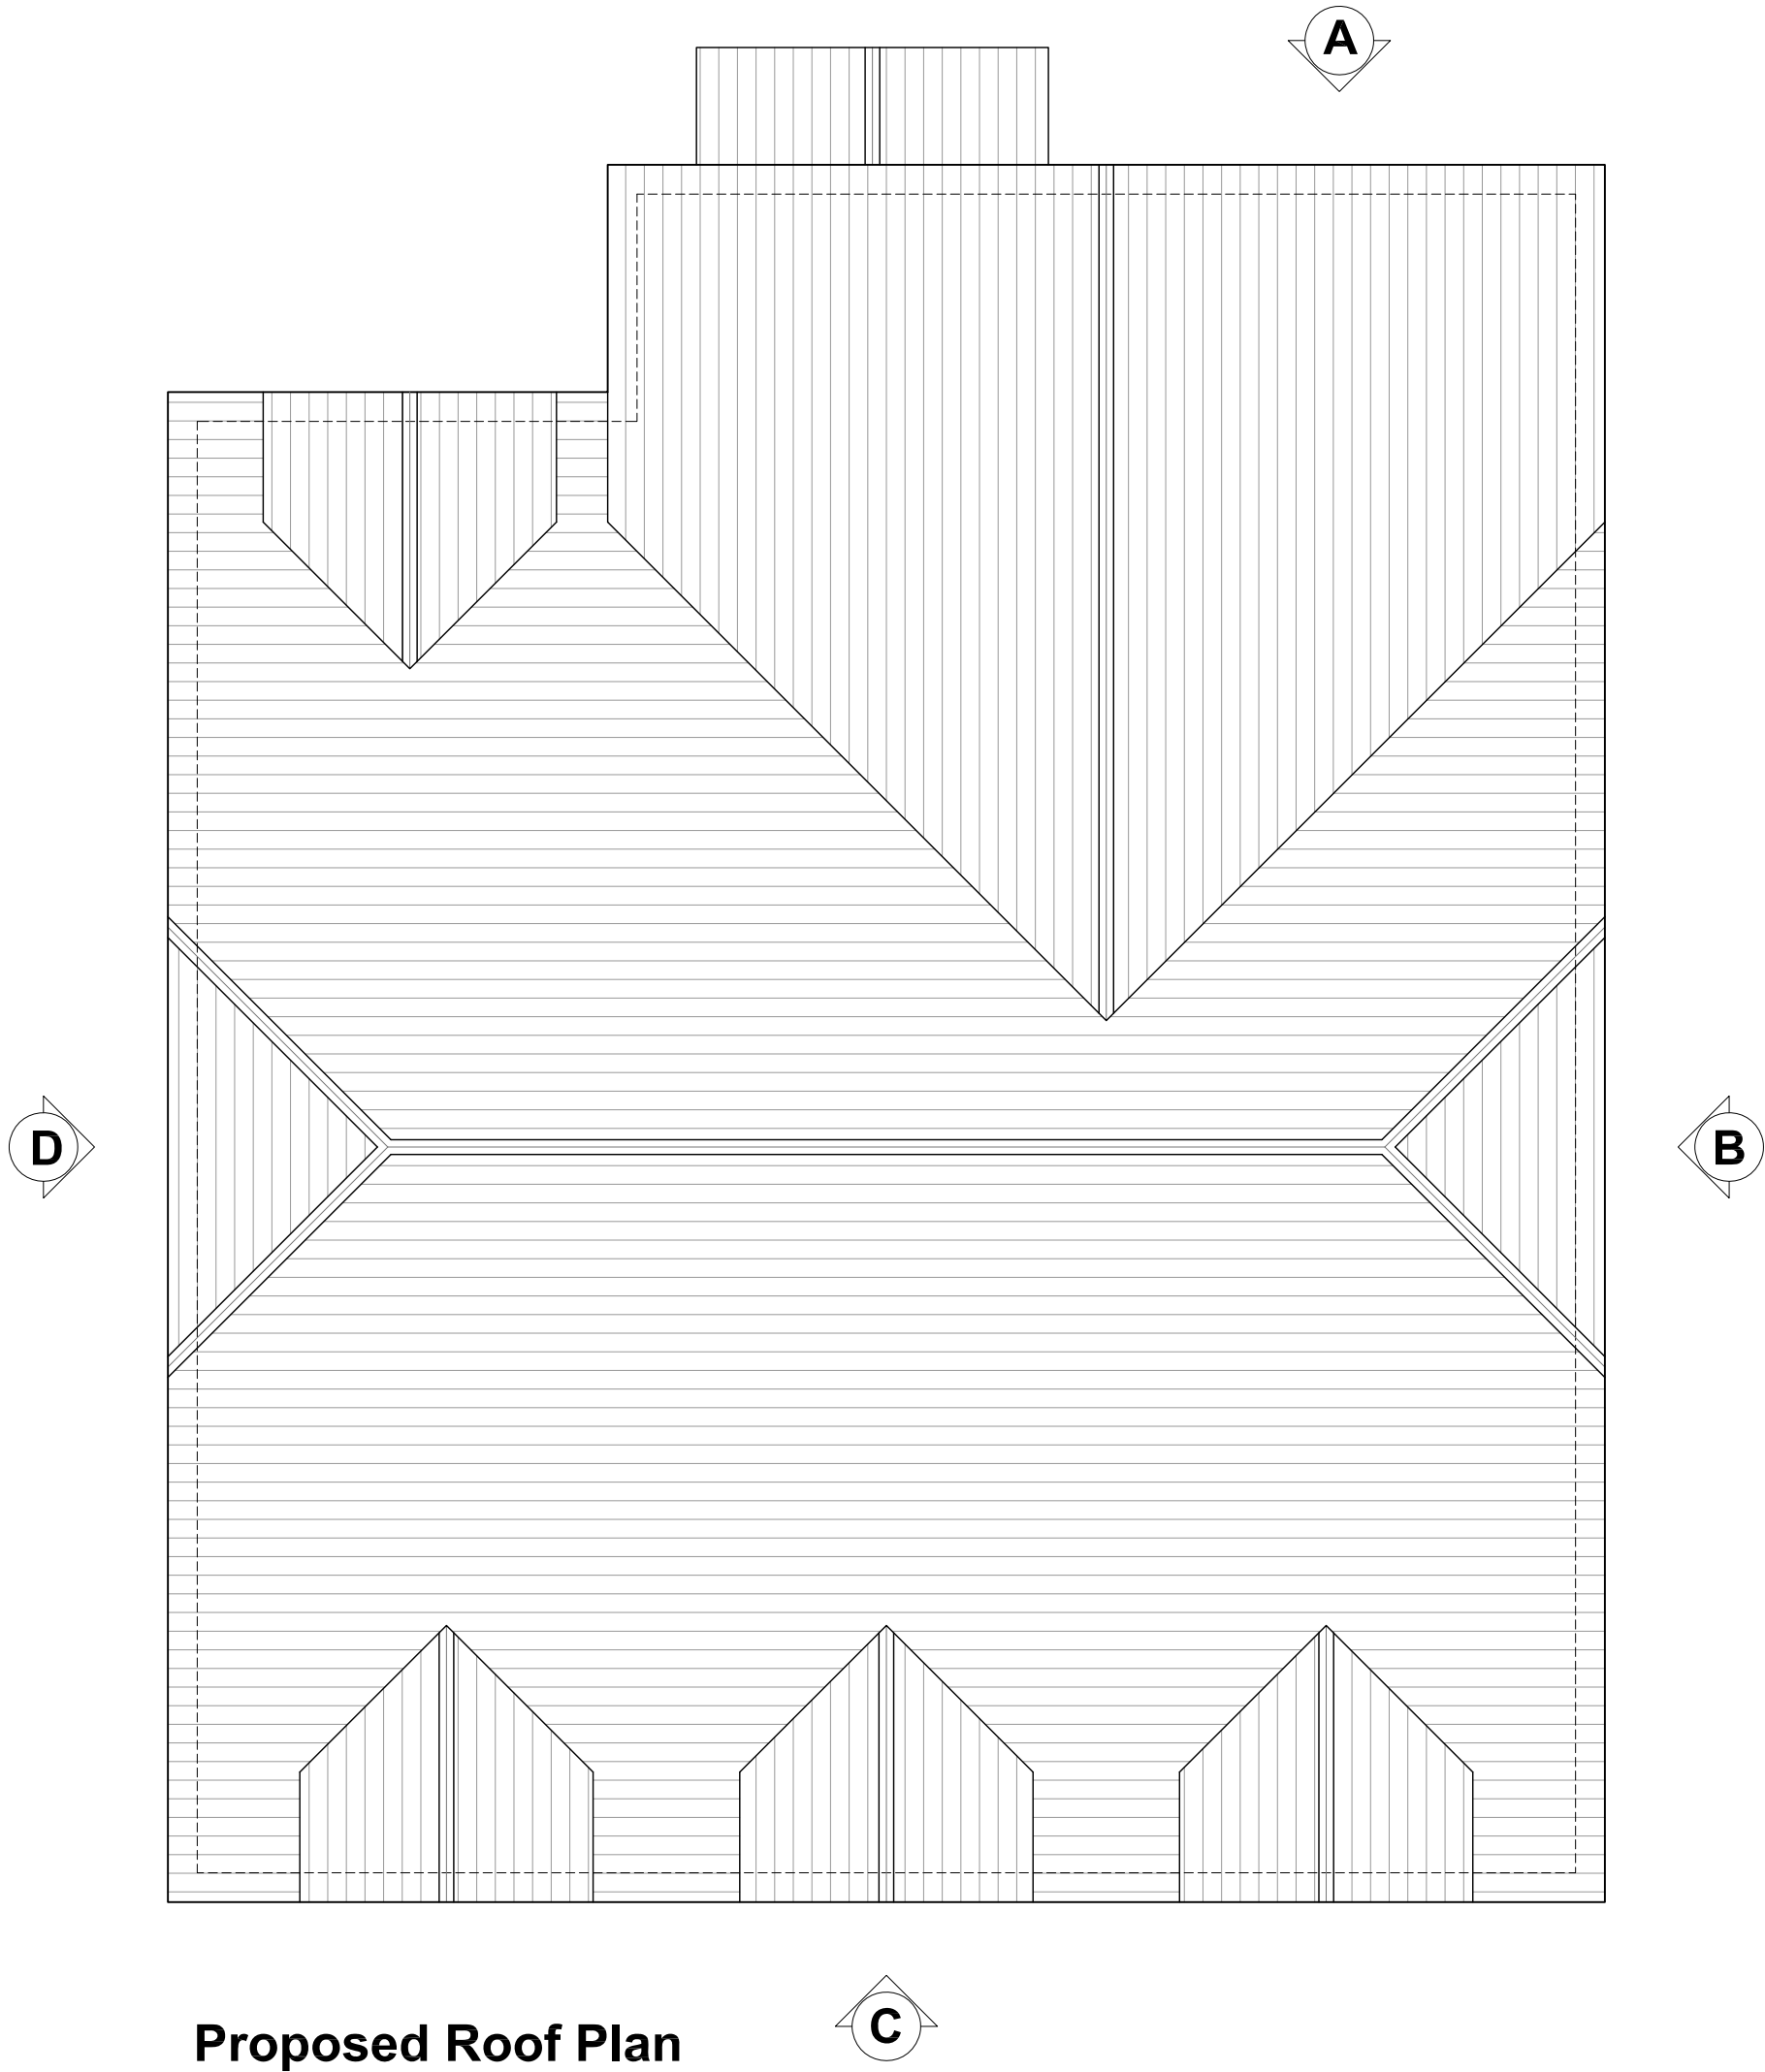

Proposed Roof Plan

COPYRIGHT
copyright © this drawing may not be copied (in whole or in part), retained or disclosed without the prior written consent of the hicks development limited
SCALE
dimensions should be scaled with care, contractors must verify all dimensions before starting work, any discrepancies are to be reported to the hicks development limited

✦ Revisions:

✦ drawing created	20.08.24
A hard landscaping reduced	16.03.25
B parking reconfigured, hard landscaping reduced	20.03.25
C plot 1 scaled down, design varied across all plots, additional landscaping amends, hedgerows, trees and planting added.	15.04.25



✦ **Site Address:**
Residential Development
Atterbury Gardens, Caversham,
Reading, RG4 7HW

✦ **Client:**
Mr. Steve Hicks

✦ **Project Title:**
New Residential Development

✦ **Drawing Title:**
Proposed PLOT 04
Floor Plans

✦ **Drawing Scale:**
1:50@A1

✦ **Issue Date:**
15.04.25

✦ **Drawn by:**
BRC


✦ **Revision:**
C

✦ **Drawing Number:**
TPO758-01-07C

✦ **Drawing Issue Status:**
P L A N N I N G

Hicks Developments Ltd.
Telephone: +44 (0) 118 969 0595
Email: sales@hicks-homes.com
15 Headley Road, Woodley,
Berkshire, RG5 4JB

Proposed Plot 04 Elevations (1:50@A1)

 


Finishes:

RED CLAY ROOF TILES
HERITAGE RED BRICK MIX
DARK TIMBER CLADDING
DARK SOFITS AND FRAMES



Elevation A

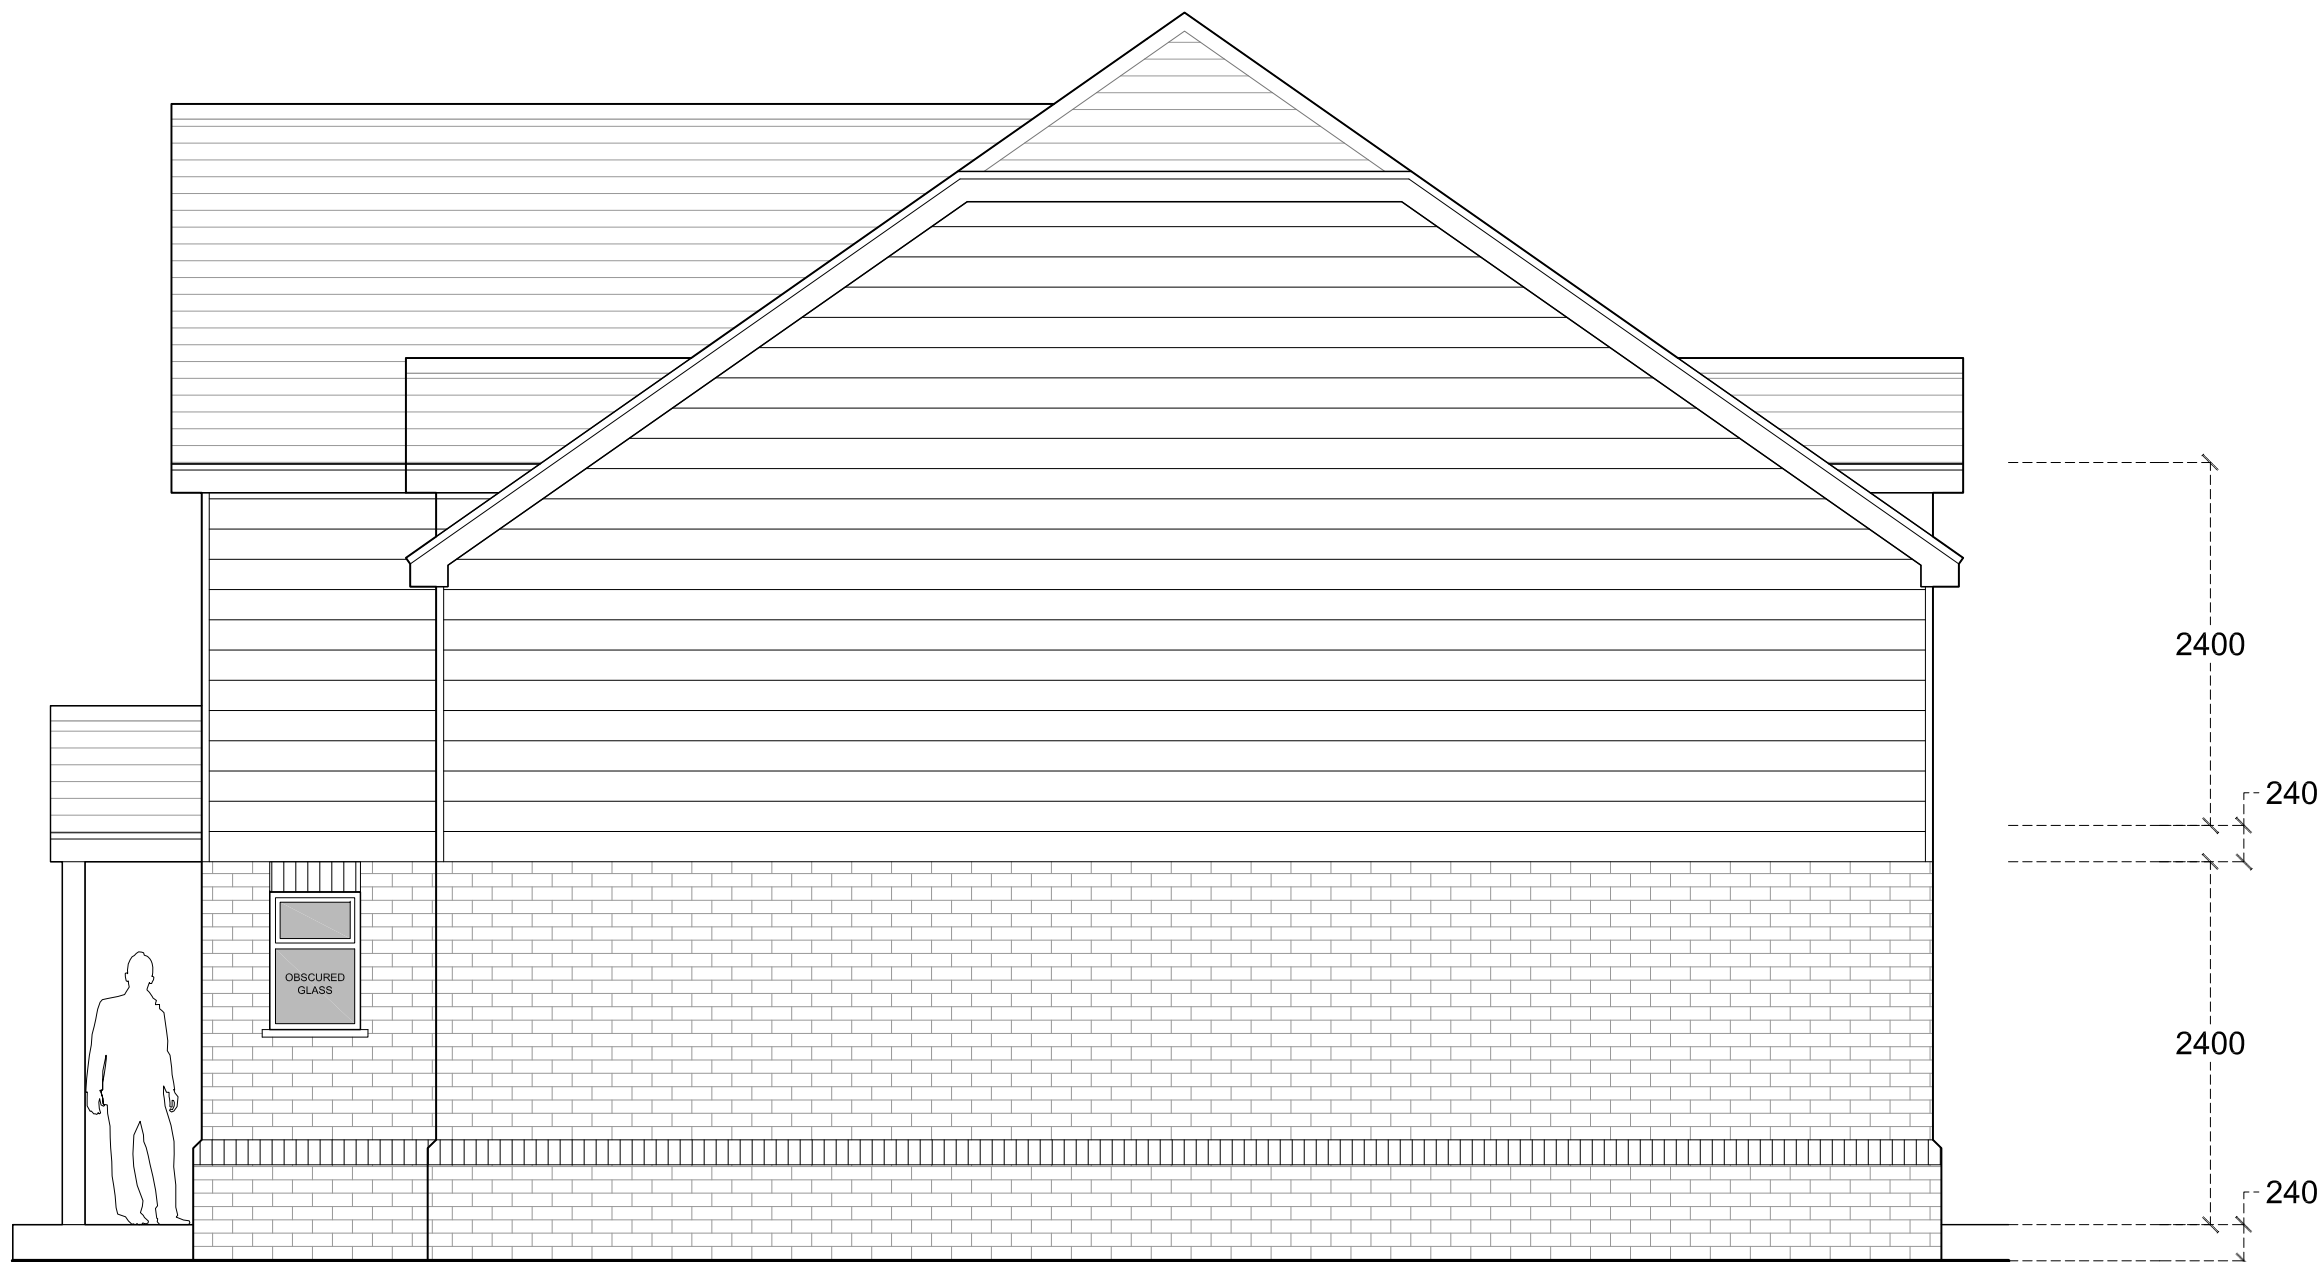

Elevation B



Elevation C



Elevation D

COPYRIGHT
copyright © this drawing may not be copied (in whole or in part), retained or disclosed without the prior written consent of the hicks development limited
SCALE
dimensions should be scaled with care, contractors must verify all dimensions before starting work, any discrepancies are to be reported to the hicks development limited

Revisions:

★ drawing created	20.08.24
A hard landscaping reduced	16.03.25
B parking reconfigured, hard landscaping reduced	20.03.25
C plot 1 scaled down, design varied across all plots, additional landscaping amends, hedgerows, trees and planting added.	15.04.25



Site Address:

Residential Development
Atterbury Gardens, Caversham,
Reading, RG4 7HW

Client:

Mr. Steve Hicks

Project Title:

New Residential Development

Drawing Title:

Proposed PLOT 04
Elevations

Drawing Scale:

1:50@A1

Issue Date:

15.04.25

Drawn by:

BRC

Revision:

C

Drawing Number:


TPO758-01-08C

Drawing Issue Status:


P L A N N I N G

Hicks Developments Ltd.
Telephone: +44 (0) 118 969 0595
Email: sales@hicks-homes.com
15 Headley Road, Woodley,
Berkshire, RG5 4JB

Refuse Vehicle Tracking (1:200@A1)

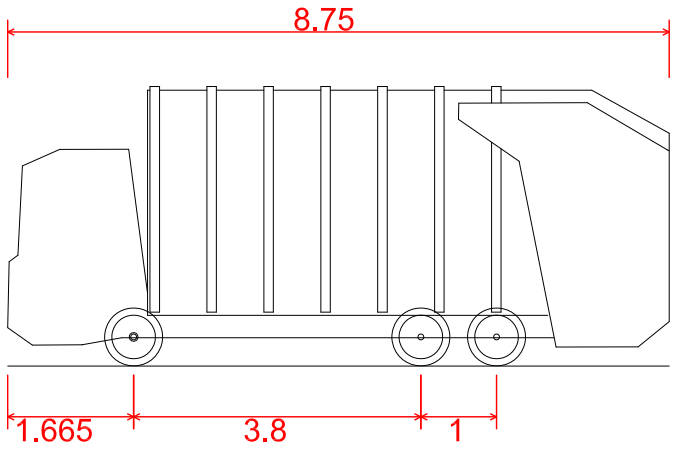

RDG Refuse Vehicle
Overall Length 8.750m
Overall Width 2.250m
Overall Body Height 3.699m
Min Body Ground Clearance 0.251m
Track Width 2.200m
Lock to lock time 4.00s
Wall to Wall Turning Radius 10.150m

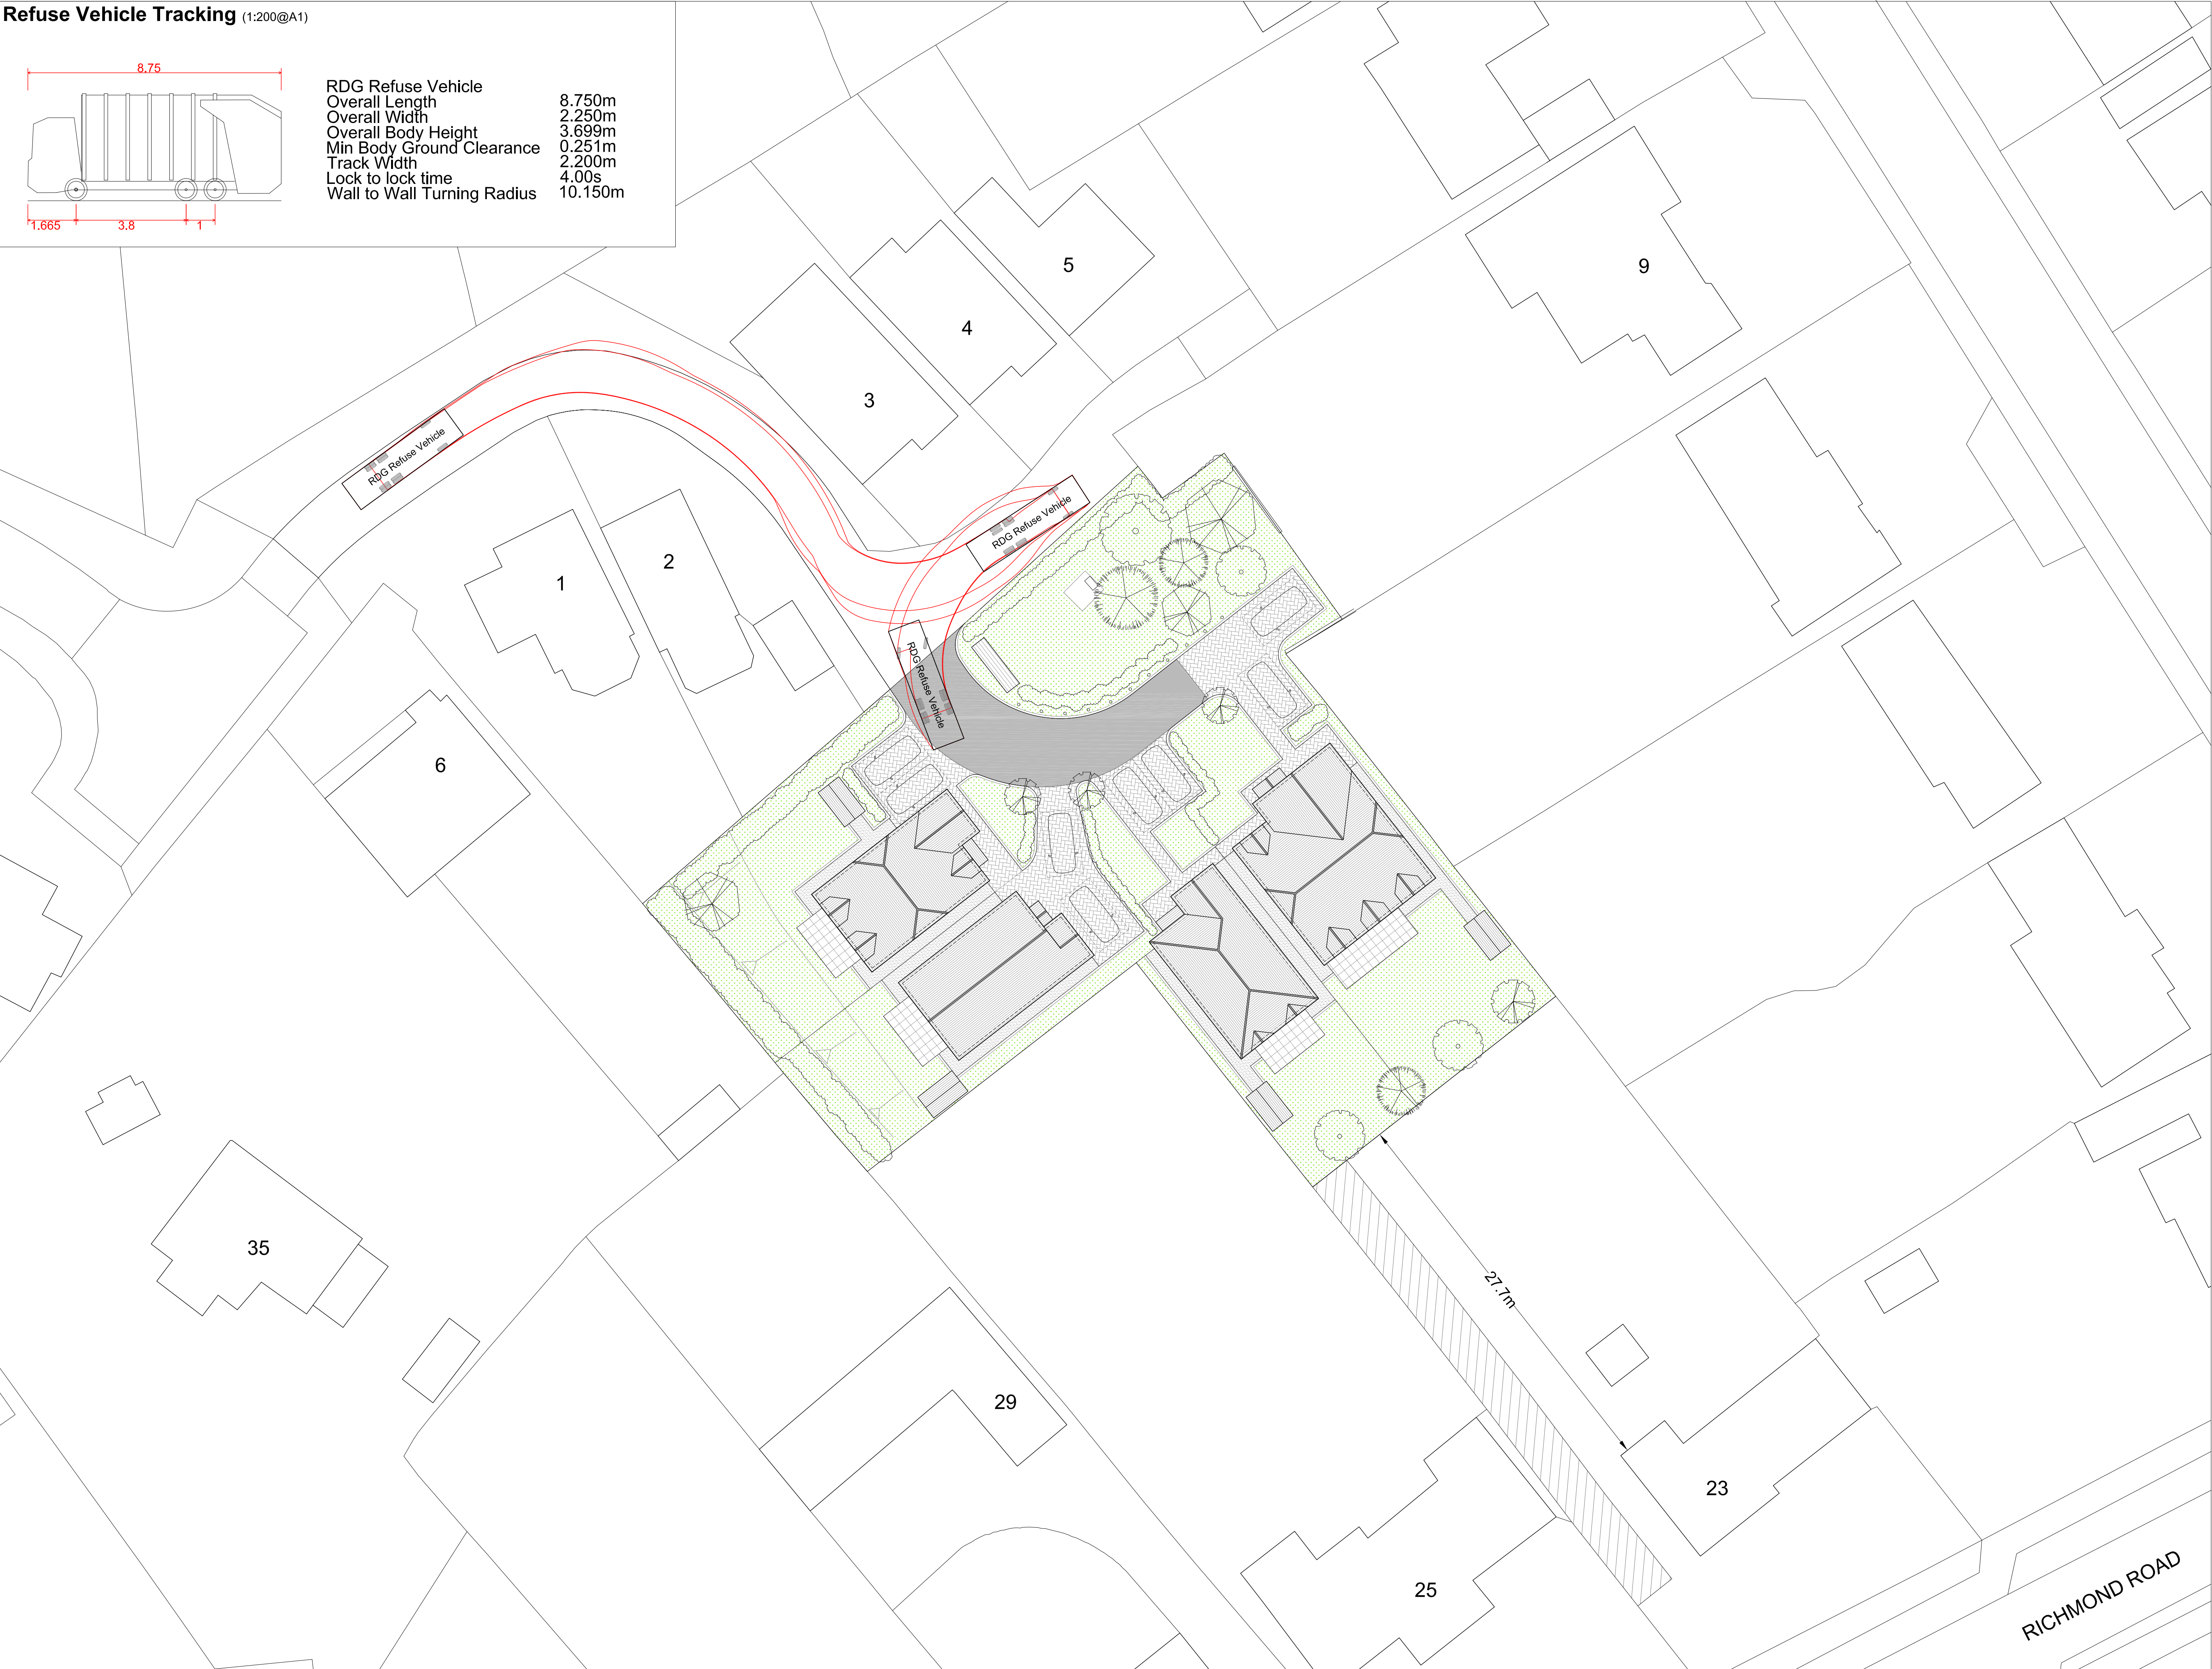


COPYRIGHT
copyright © this drawing may not be copied (in whole or in part), retained or disclosed without the prior written consent of the Hicks development limited

SCALE
dimensions should be scaled with care, contractors must verify all dimensions before starting work, any discrepancies are to be reported to the Hicks development limited

Revisions:

★ drawing created	20.08.24
A hard landscaping reduced	16.03.25
B parking reconfigured, hard landscaping reduced	20.03.25
C plot 1 scaled down, design varied across all plots, additional landscaping amends, hedgerows, trees and planting added.	15.04.25

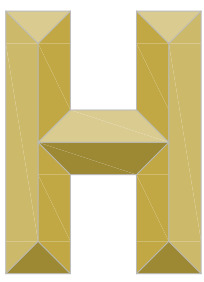

HICKS
DEVELOPMENTS

★ **Site Address:**
Residential Development
Atterbury Gardens, Caversham,
Reading, RG4 7HW

★ **Client:**
Mr. Steve Hicks

★ **Project Title:**
New Residential Development

★ **Drawing Title:**
Proposed Refuse Vehicle
Tracking Plan

★ Drawing Scale: 1:200@A1	★ Issue Date: 15.04.25
★ Drawn by: BRC	★ Revision: C

★ **Drawing Number:**
TPO758-01-09C

★ **Drawing Issue Status:**
P L A N N I N G

Hicks Developments Ltd.
Telephone: +44 (0) 118 969 0595
Email: sales@hicks-homes.com
15 Headley Road, Woodley,
Berkshire, RG5 4JB