
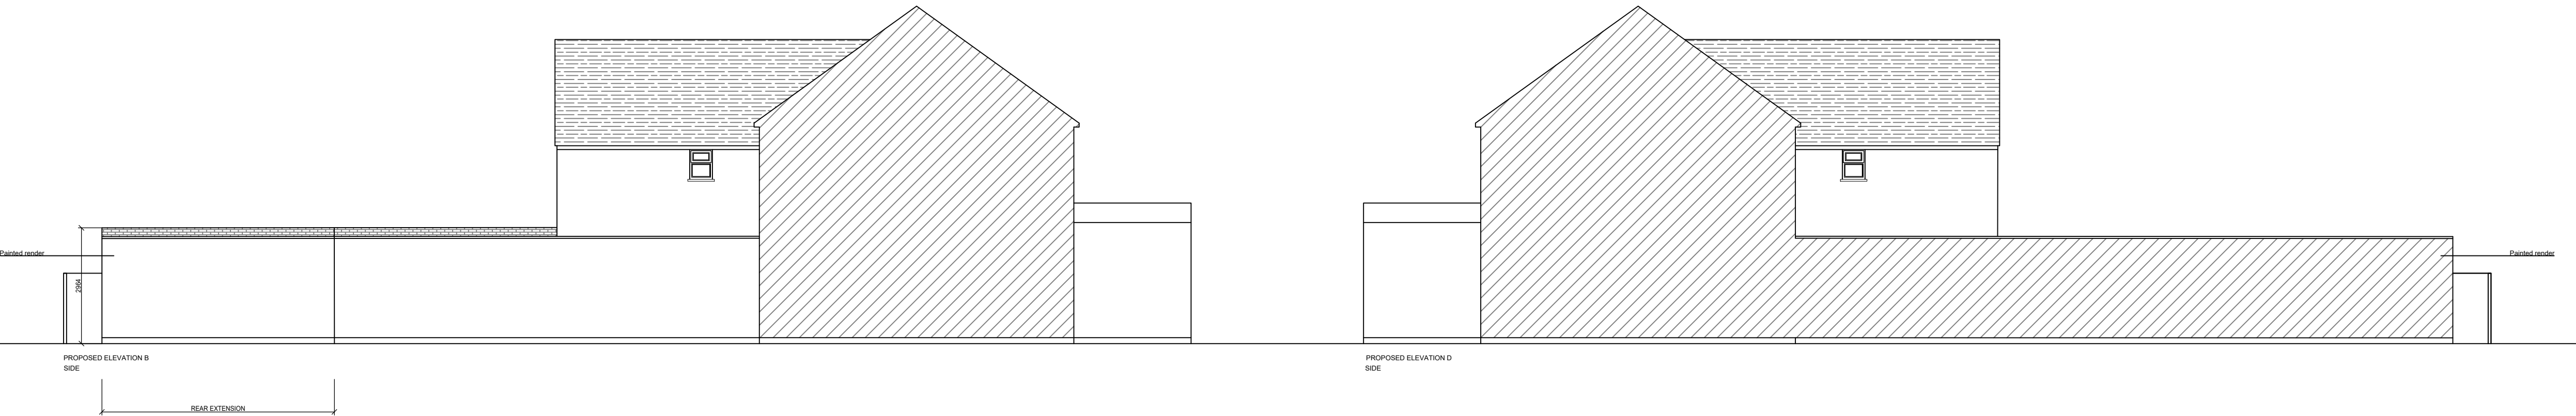
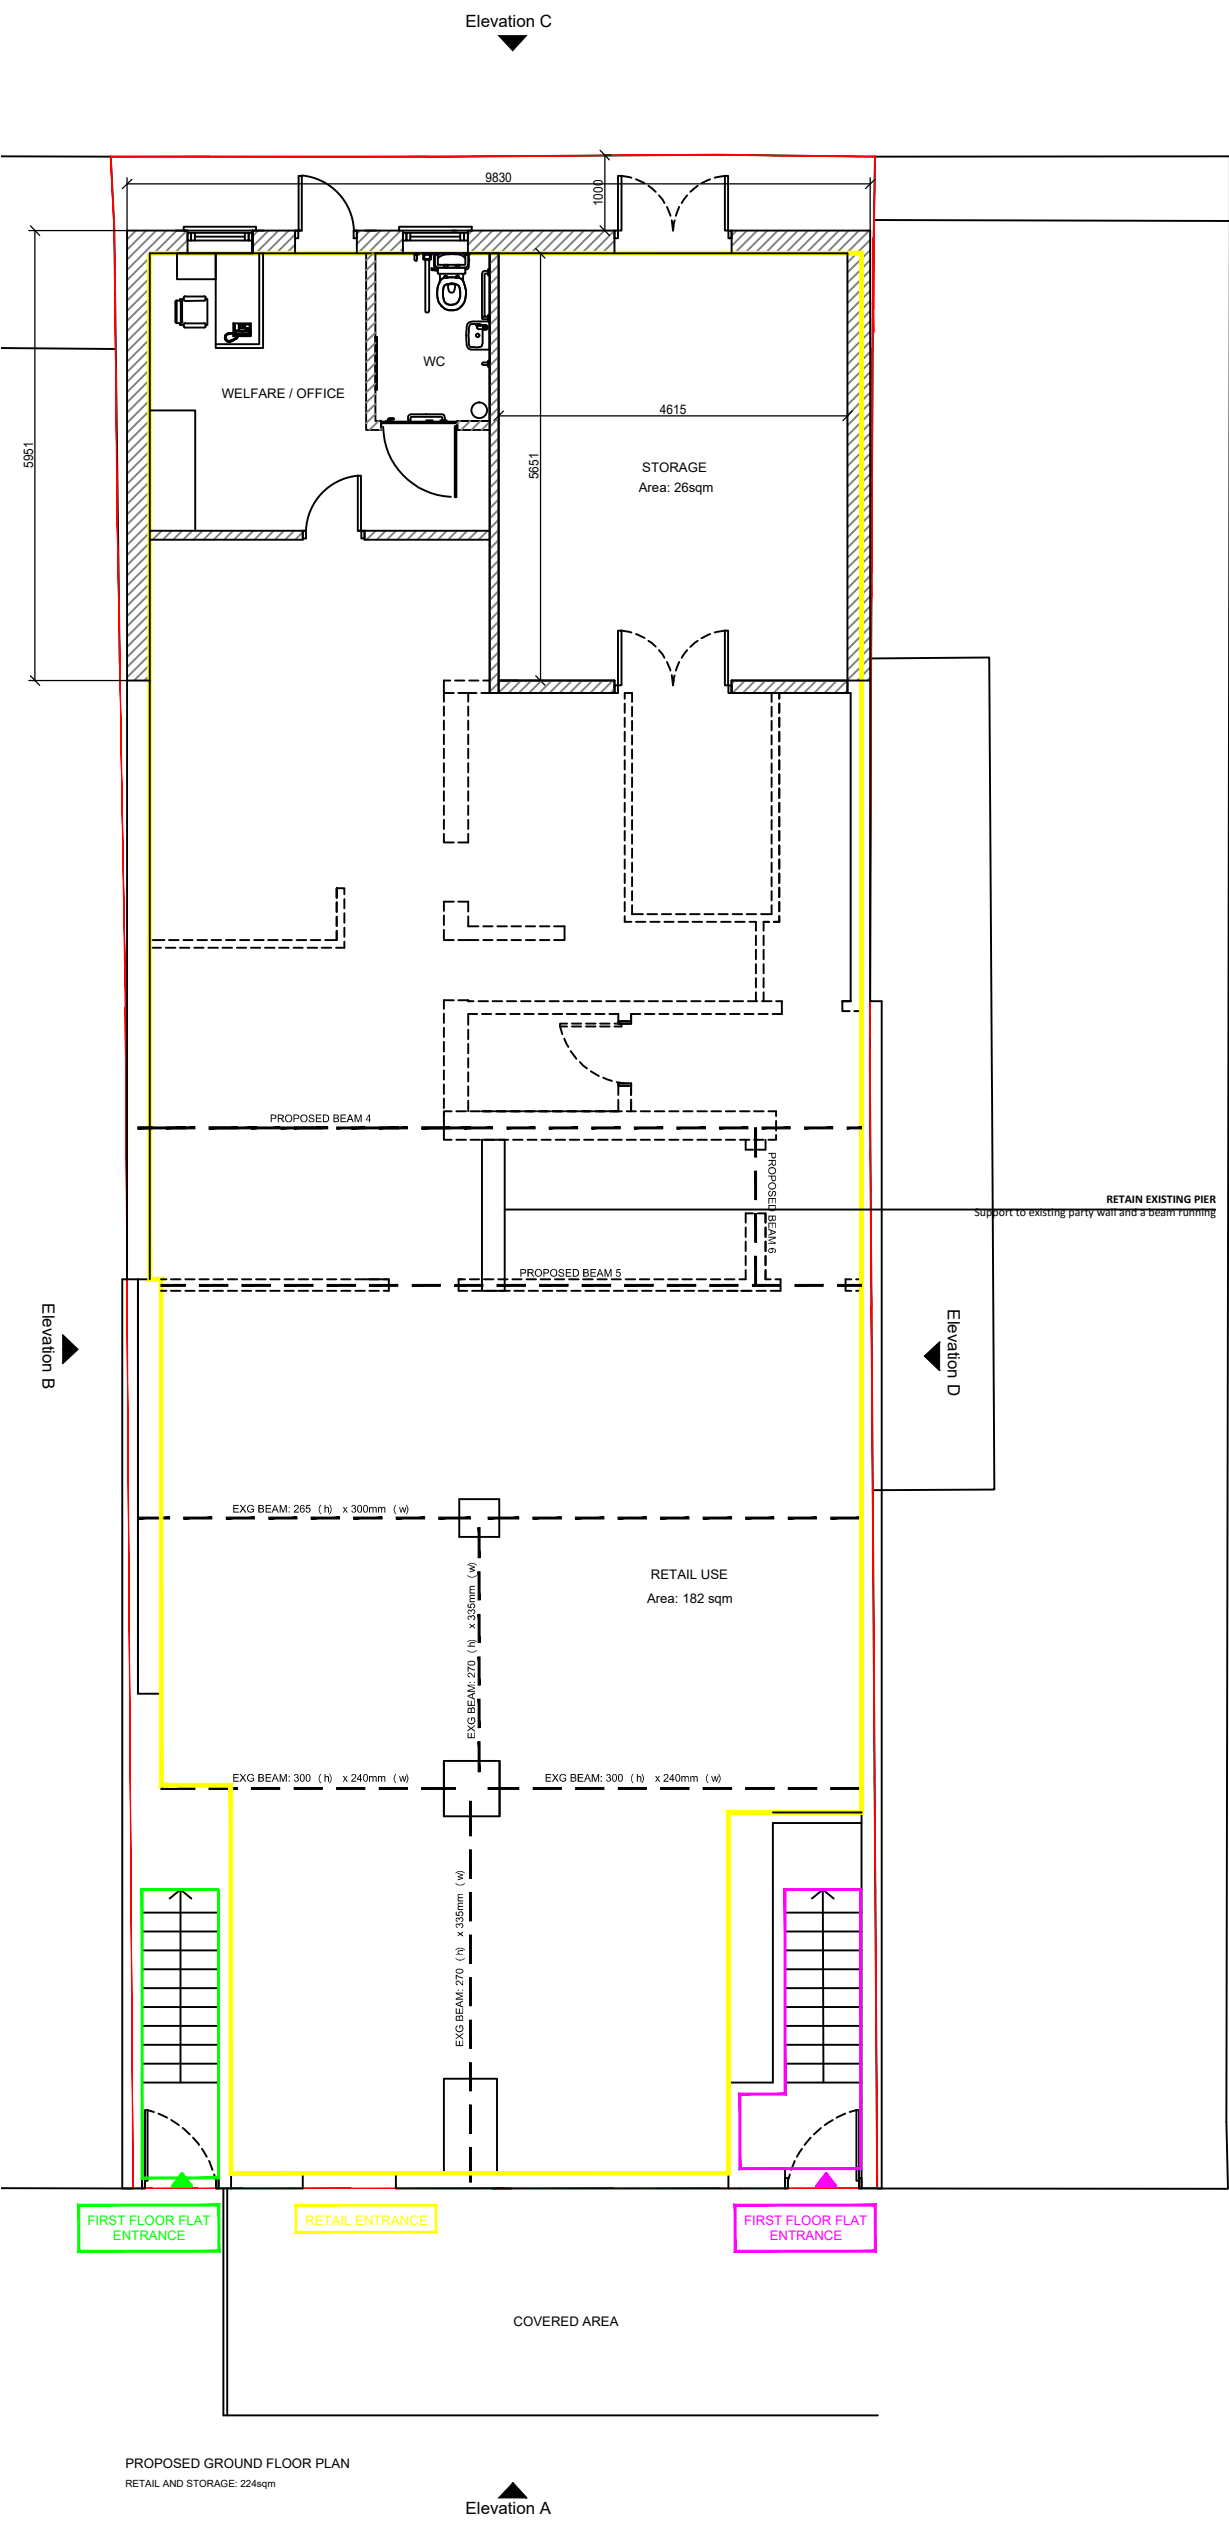
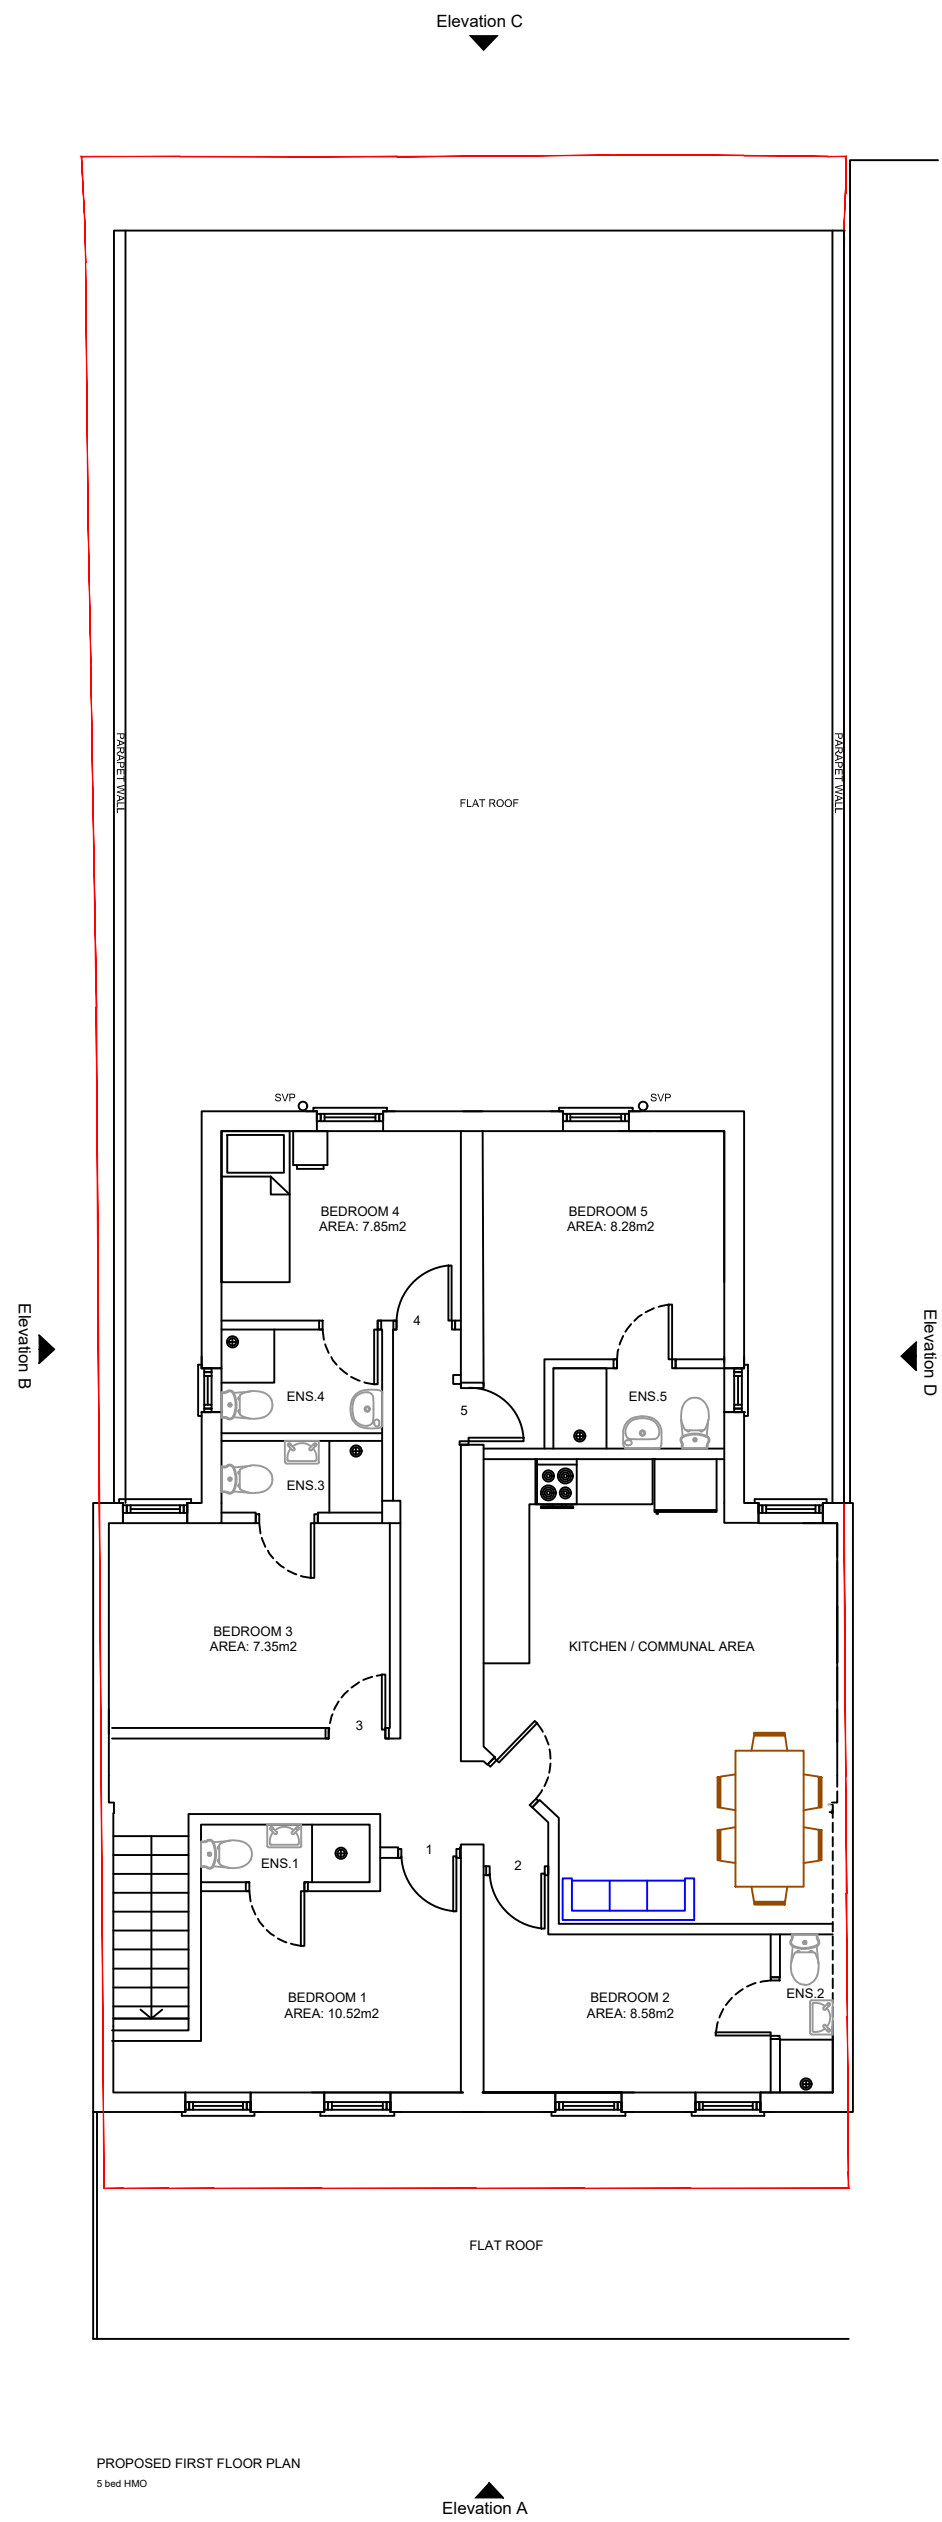


General Notes

© ABAY ARCHITECTURE RIBA

All dimensions and levels to be checked on site and any discrepancies to be reported to the architect before construction.

Written dimensions to be taken in preference to scaled dimensions.

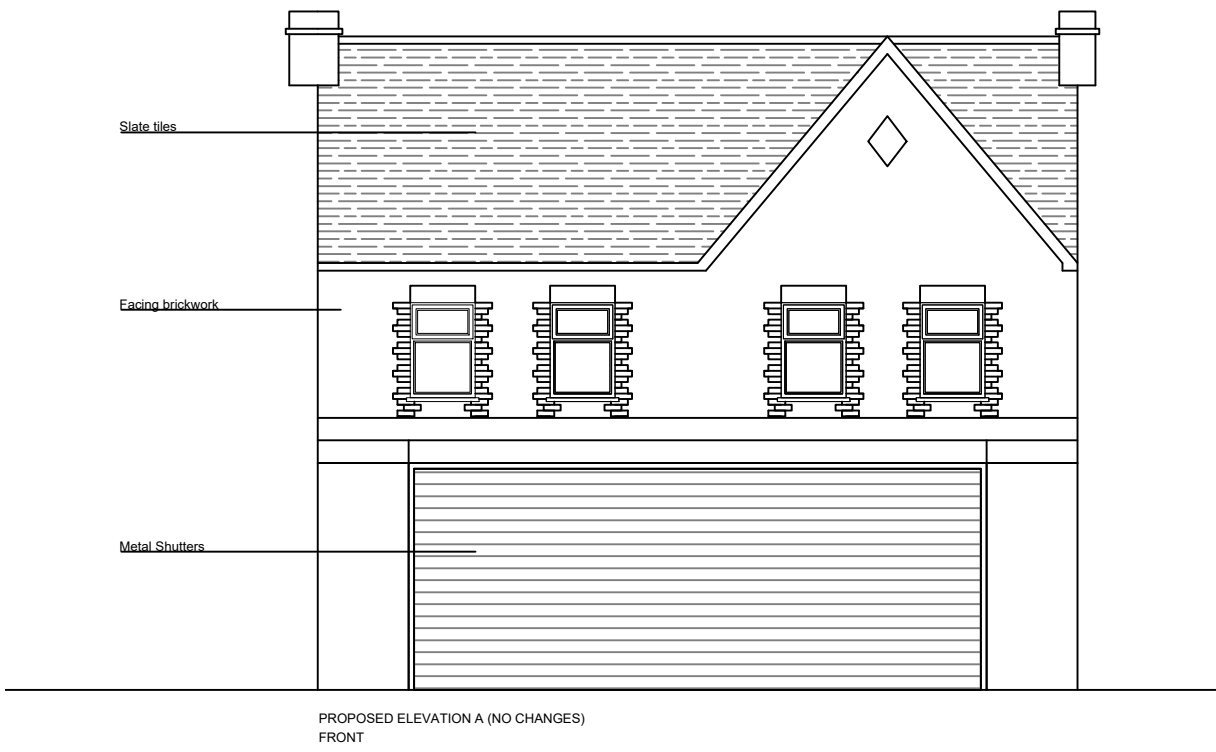

Rev	Date	Amendment
-----	------	-----------

CLIENT
MR. K. SEHDEV
288-290 OXFORD ROAD
READING
RG30 1AD

PROJECT
PROPOSED
FLOOR PLANS AND ELEVATIONS

DATE
24.04.25

SCALE
1:100 @ A1

DRAWN
NA

REV

DRAWING NUMBER
1622-P-003

Neha Abayawardana RIBA
abay.architecture@yahoo.com

ABAY ARCHITECTURE