


NB
PLEASE NOTE ALL DRAWINGS ARE BASED OFF
NON-SCALED PDFS. ACCURACY CANNOT BE
CONFIRMED. NO SURVEY HAS BEEN DONE. ALL
DIMENSIONS WILL NEED TO BE CONFIRMED ON SITE.

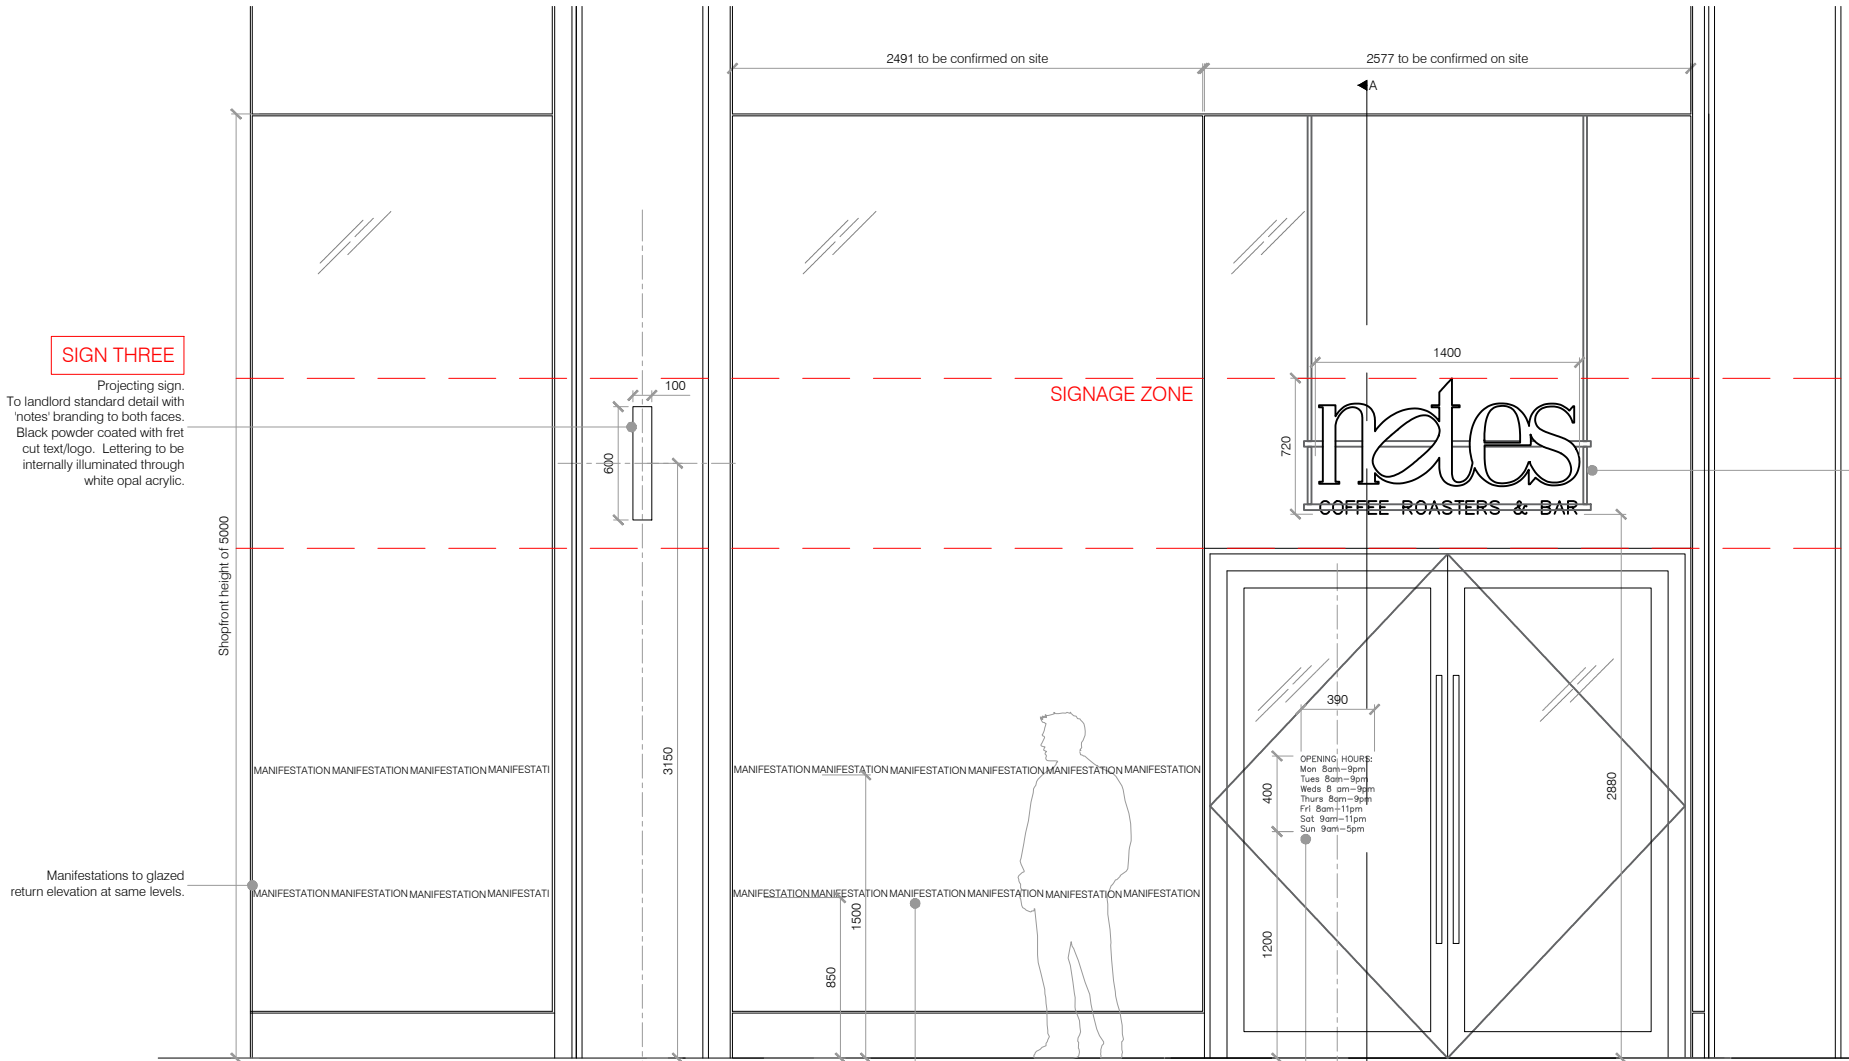

Front Elevation A
Scale 1:20

SIGN FIVE

Manifestations. SIGNAGE CONTRACTOR TO MATCH EXISTING DETAIL AND HEIGHTS. Laser cut white vinyl text applied on internal face to glazing. 850mm high to have line graphic and 1500mm high to have text, see photo DWG 90867 302.

SIGN FOUR

SIGN SIX

Opening hours. Laser cut white vinyl text applied on internal face to glazed door.

SIGN ONE


Suspended sign. Individual letters mounted to rails suspended on rods from ceiling. 'notes' signage internally illuminated. Strapline text below non illuminated.

SIGN ONE


Suspended sign. See separate 1:10 detail.

SIGN THREE


Projecting sign. See separate 1:10 detail.

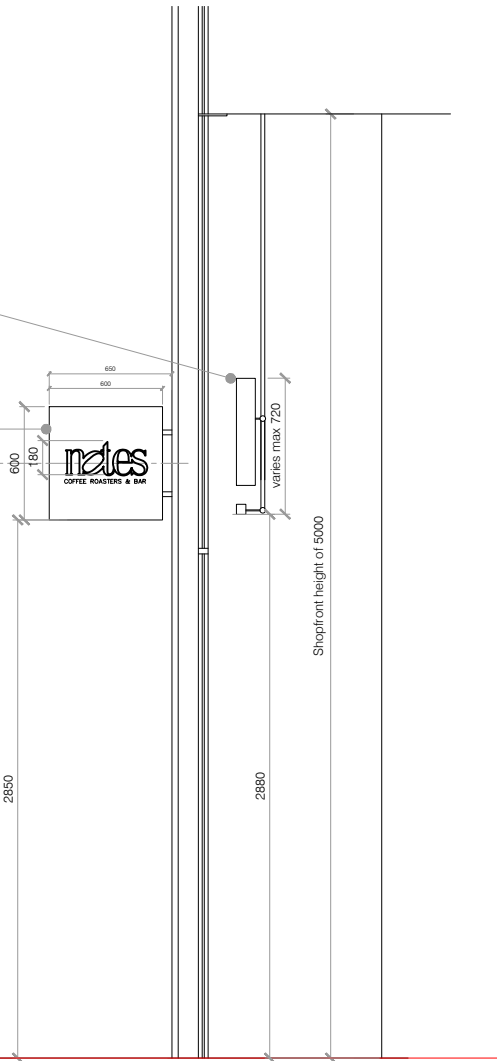

Shopfront Section AA
Scale 1:20

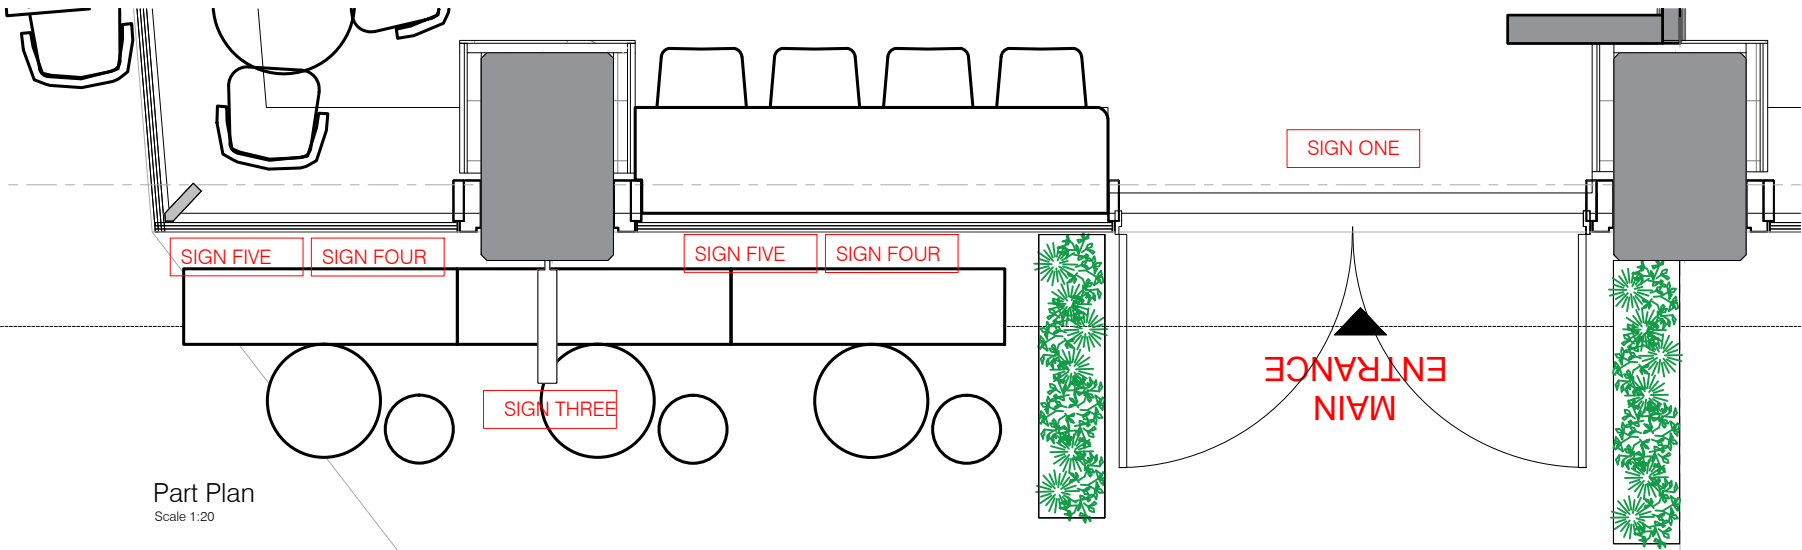

Part Plan
Scale 1:20

 

Existing photo
NTS

NOTES:-

1

All drawings to be read in conjunction with Structural Engineer's details & any relevant sub-contractor's details. All works to comply with current Building Regulations, British Standards & Codes of Practice.

2

All dimensions to be checked on site prior to any works commencing.

3

Contractor to ensure that all work meets the requirements of the EHO, Building Control, Fire Authority and all other statutory bodies.

A	BS	16.04.25	SIGNAGE ZONE SHOWN		SS
REV	BY	DATE	DESCRIPTION		CKD

KEANE.

CLIENT	NOTES COFFEE				
PROJECT	STATION HILL NORTH, READING RG1 1NR				
DRG NAME	EXTERNAL ELEVATION				
SCALE	1:25 @ A1				
DATE	MARCH 2025				
JOB#	90867				
DWG#	301A				
STATUS	INFORMATION				
DRAWN BY	IL	CHECKED BY	SS		
CONTACT	sam.smith@thisiskeane.com				

©This drawing is the property of Keane Brands. Copyright is reserved by them and the drawing issued on condition that it is not copied either wholly or part without the consent in writing of Keane Brands. Figured dimensions to take precedence over those scaled. All dimensions to be checked on site before commencement of any work or shop drawings. This drawing is to be read in conjunction with the specification when existing.

© KEANE 2023

THISISKEANE.COM