




All dimensions are to be checked on site before work commences.
Figured dimensions to be taken in preference to scaled dimensions.
If in doubt please ask.
© Copyright reserved.

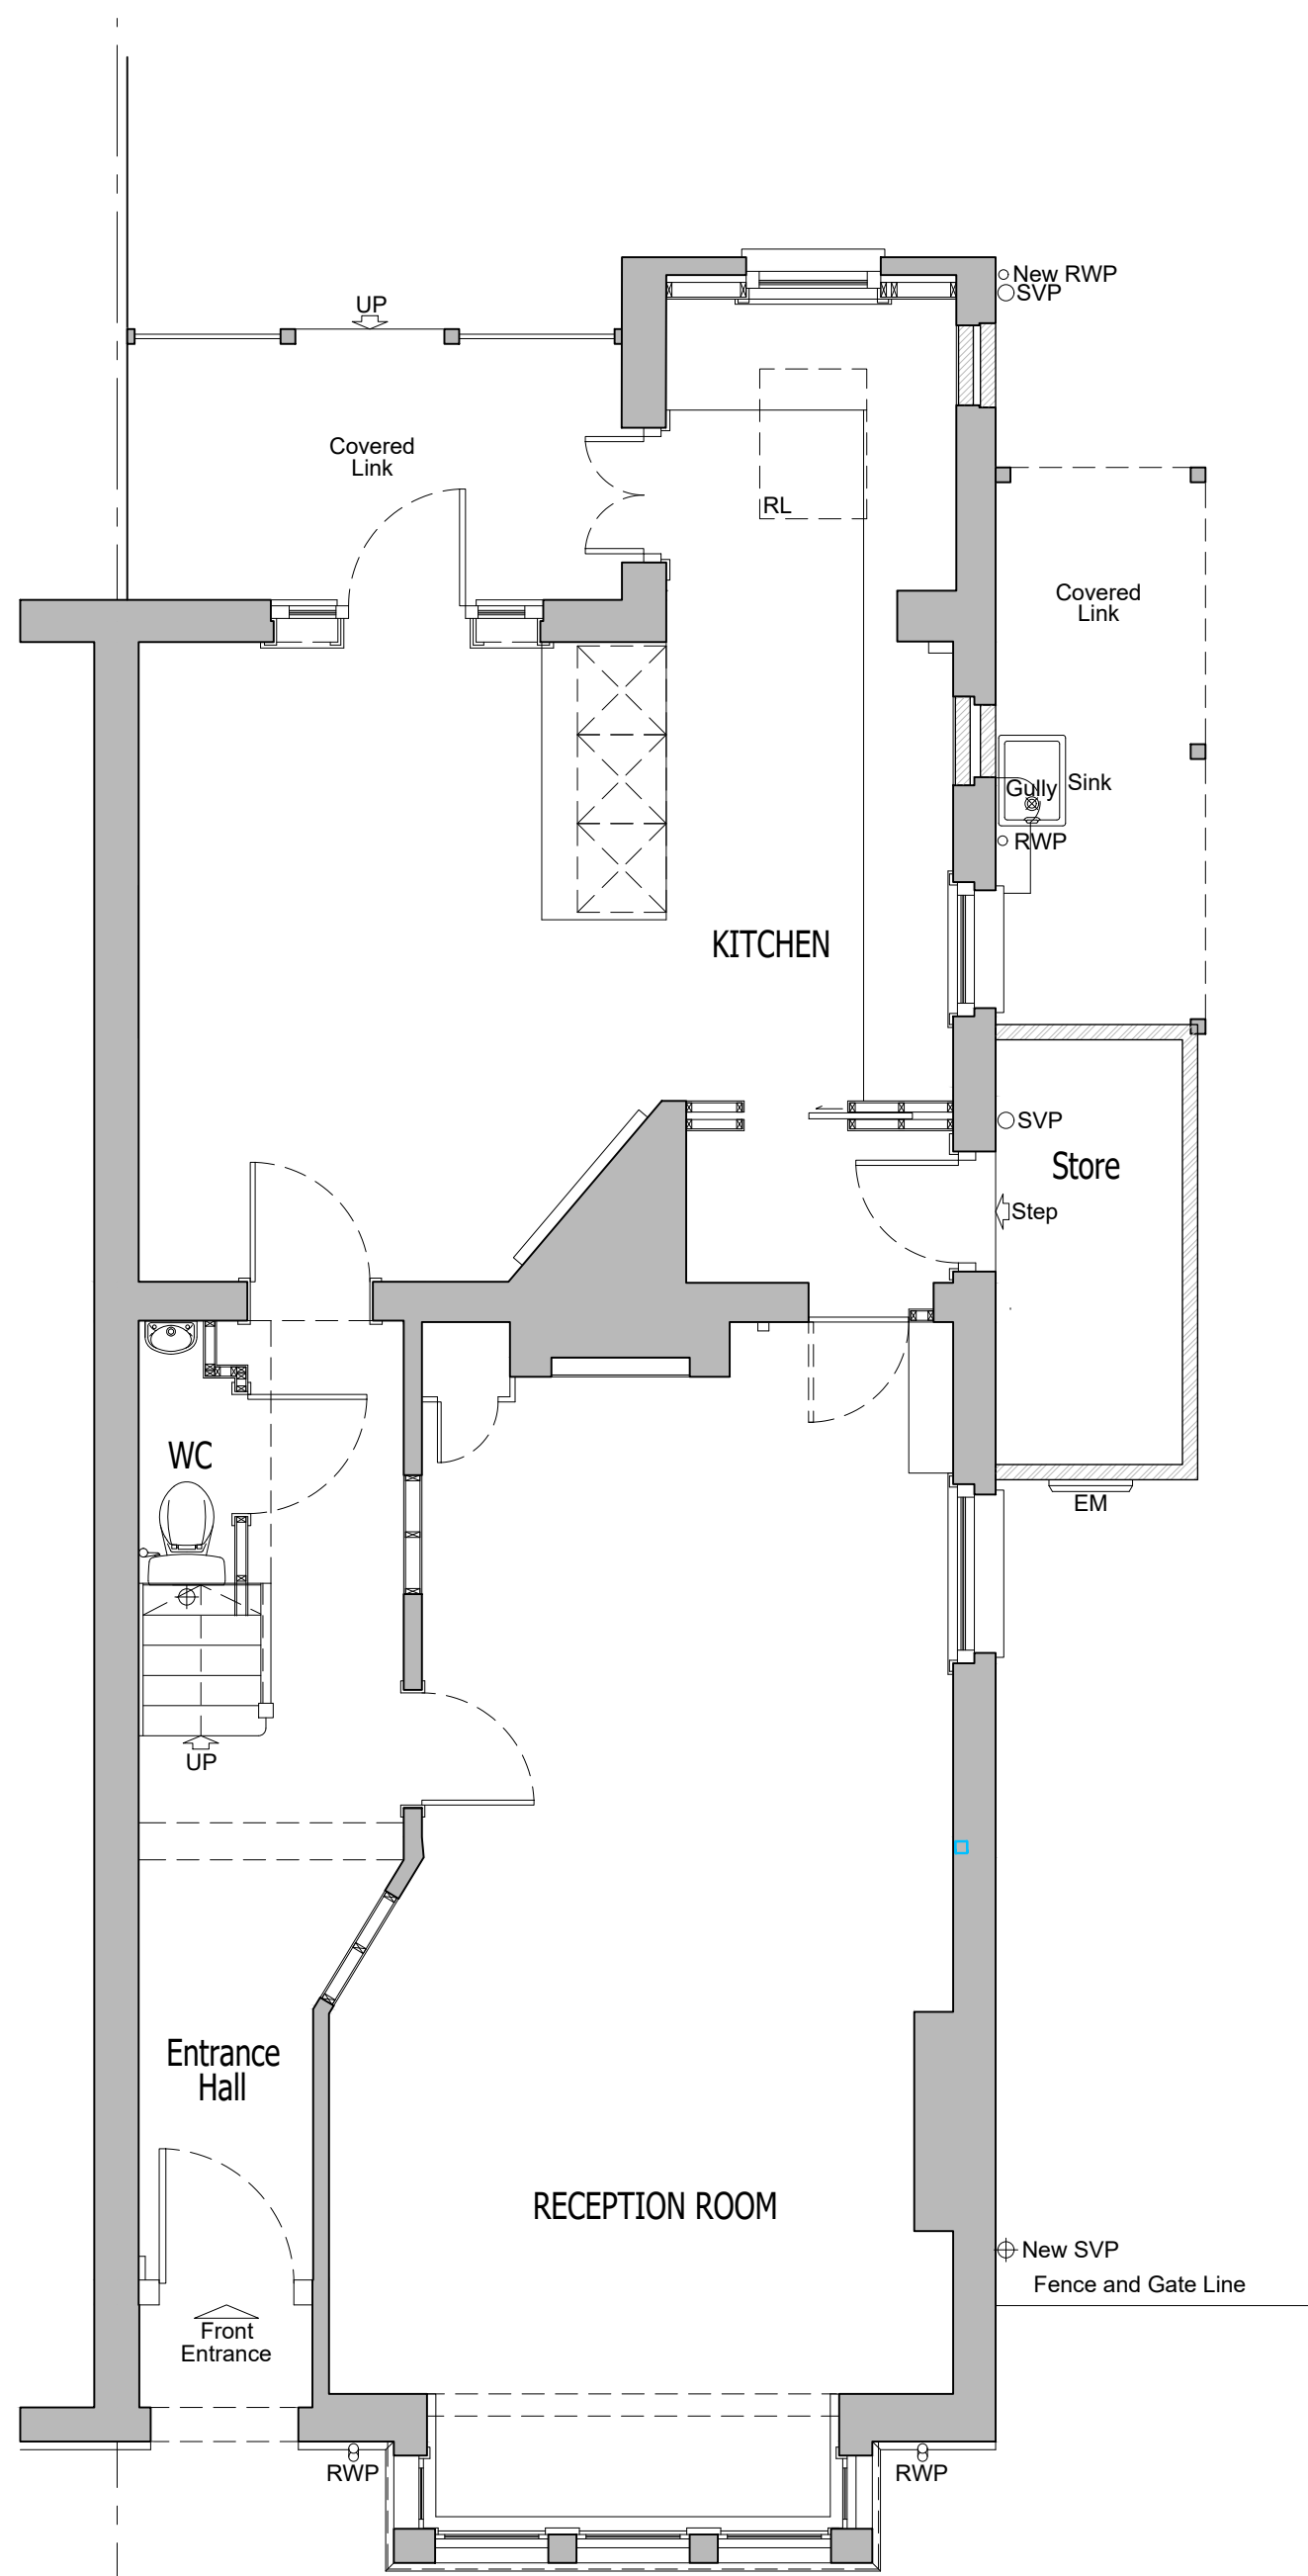

GROUND FLOOR PLAN As Proposed
Scale 1:50

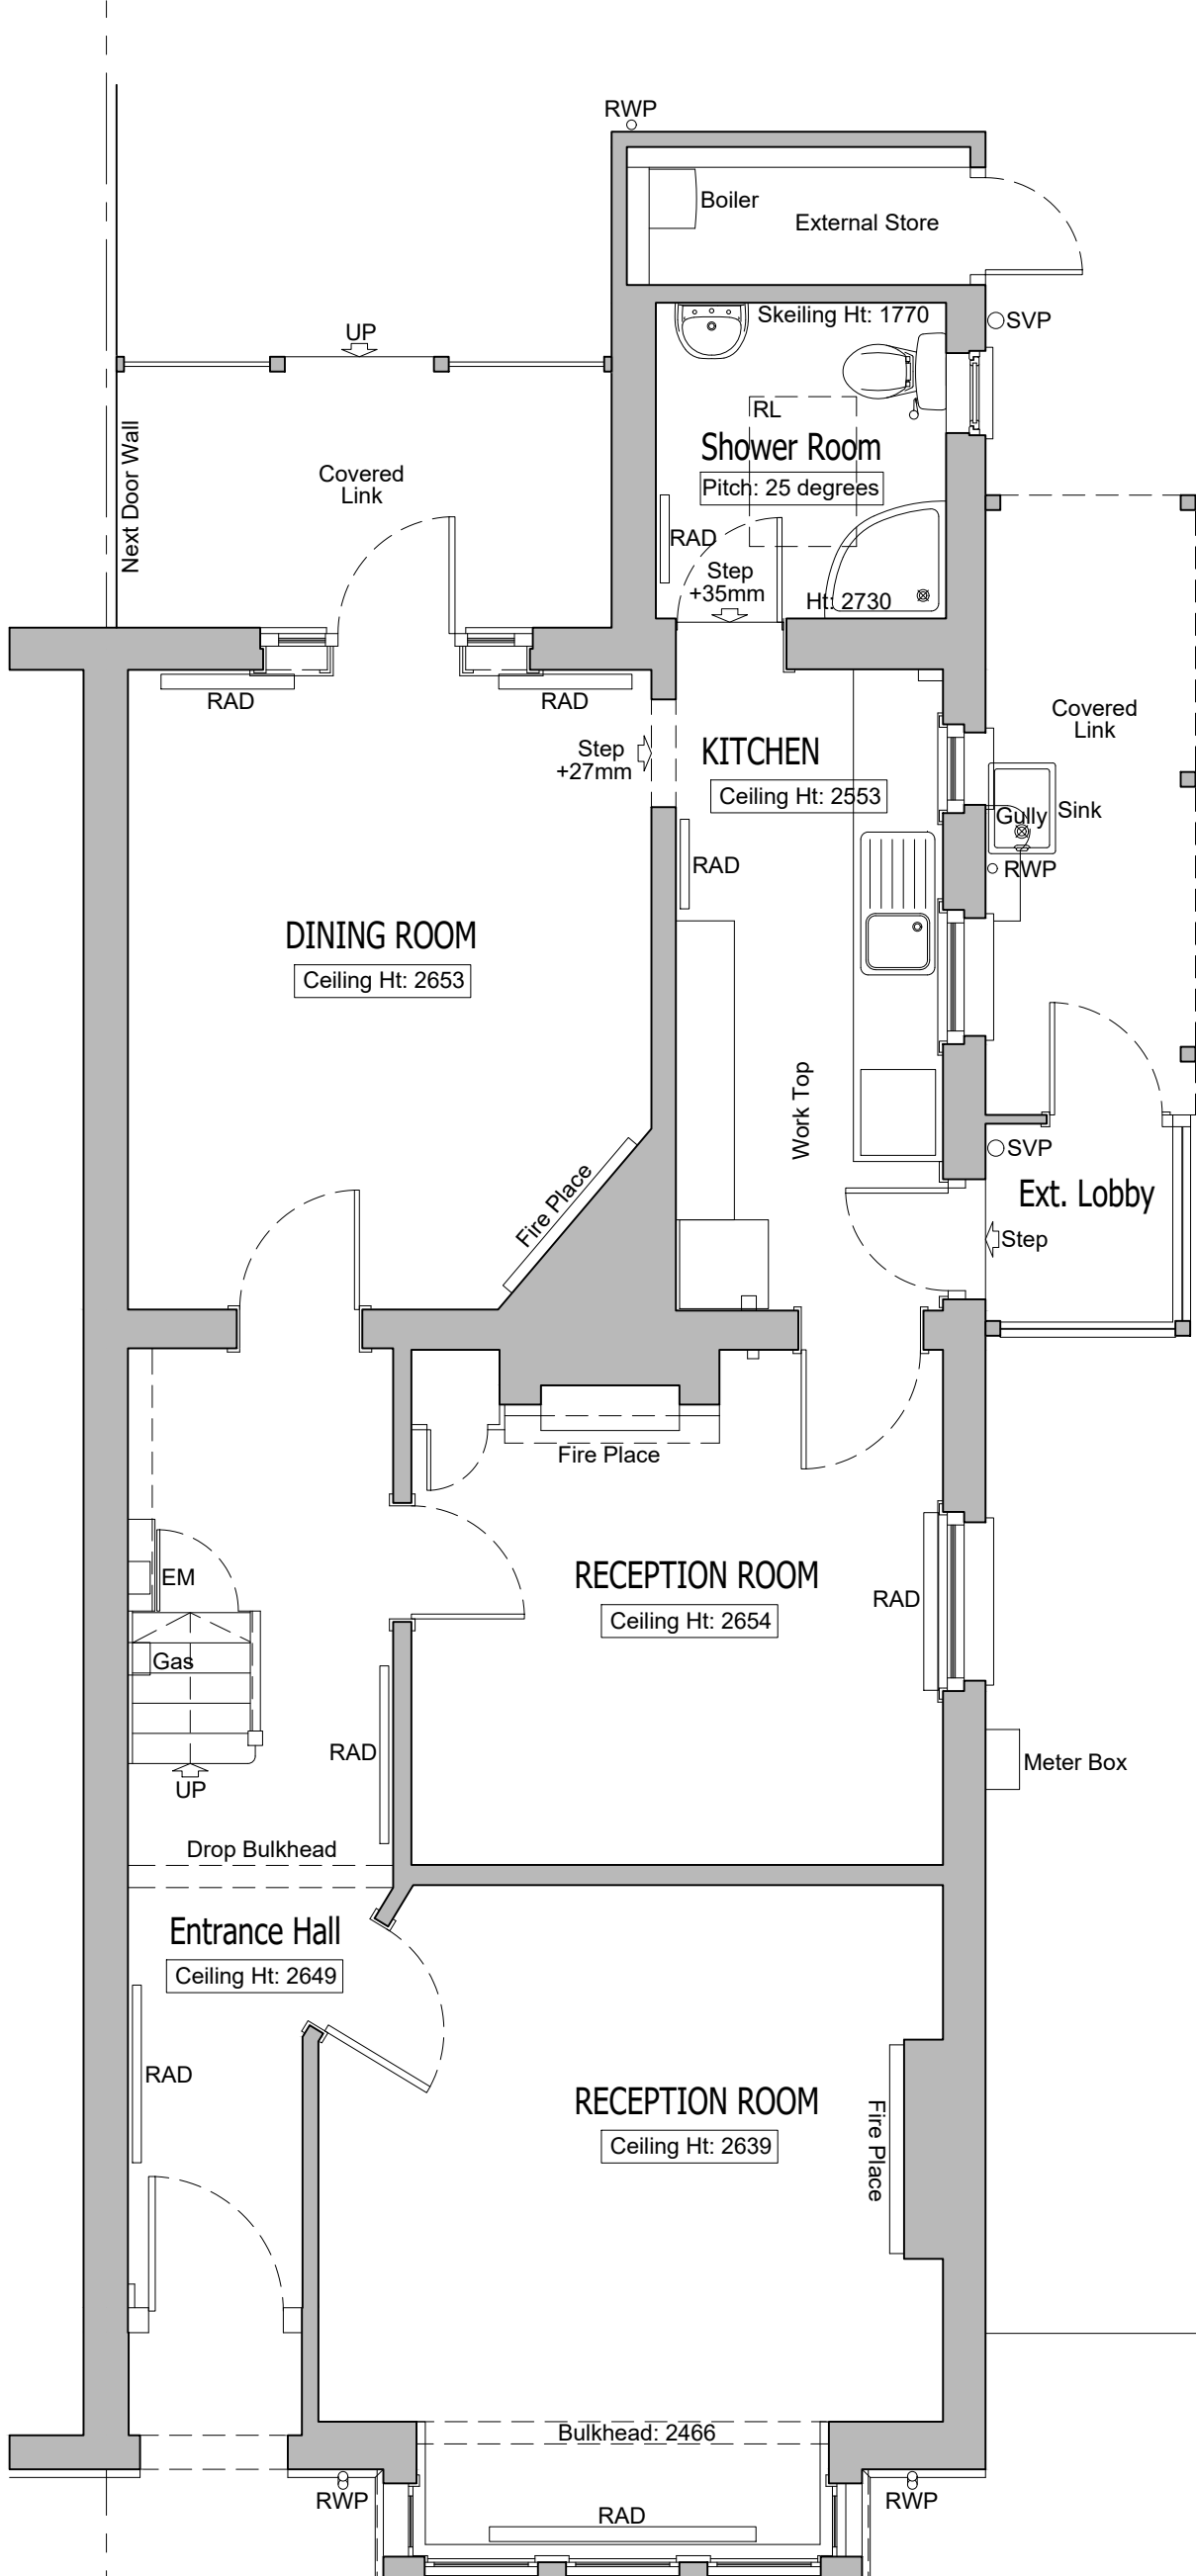

GROUND FLOOR PLAN As Existing
Scale 1:50

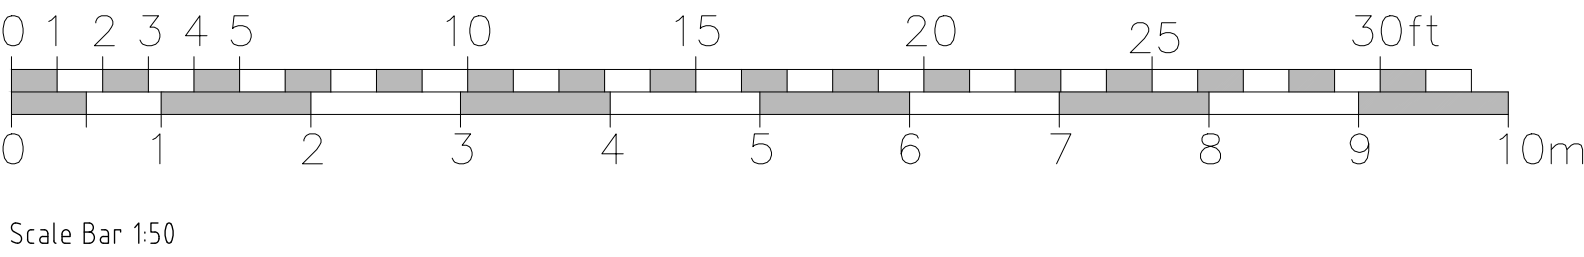

C	Proposed replaced with Existing to right hand plan	17-07-2024	DH
B	Side store reconfigured	11-06-2024	DH
A	AC/HP Reference removed	18-07-2023	DH

Rev	Description	Date	Initials
-----	-------------	------	----------

FOR PLANNING SUBMISSION

HOLTHAM+NEWMAN
ARCHITECTS

The Old Dairy,
282a Hyde End Road, Spencer's Wood,
Reading, Berkshire, RG7 1DN

T: 07971 316499
E: hello@hnarchitects.co.uk

Project:
17, Holmes Road
Reading
Berkshire
RG6 7BH

Client
C/O Holtham Newman Architects

Drawing Title:
General Arrangement Floor Plans
Ground Floor Level

As Existing and Proposed

Scale:	1:50 @ A1	Dwg. No.:	2308-P100	Rev.:	C
	-				
Drawn by:	DH				
Date:	March 2023				