




NB
PLEASE NOTE ALL DRAWINGS ARE BASED OFF
NON-SCALED PDFS. ACCURACY CANNOT BE
CONFIRMED. NO SURVEY HAS BEEN DONE. ALL
DIMENSIONS WILL NEED TO BE CONFIRMED ON SITE.

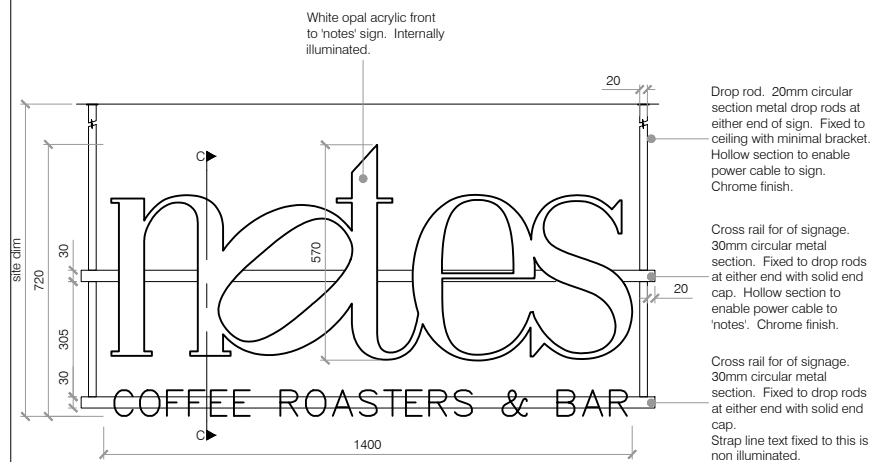

Suspended Sign Front Elevation C

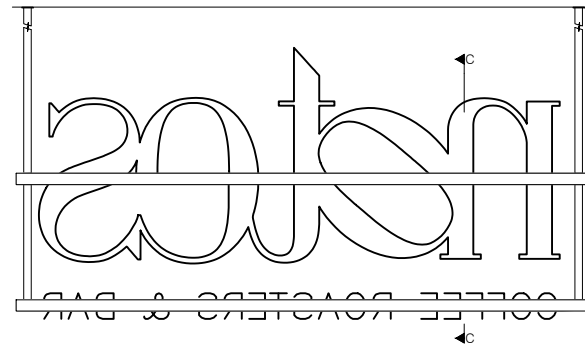


Suspended Sign Rear Elevation D

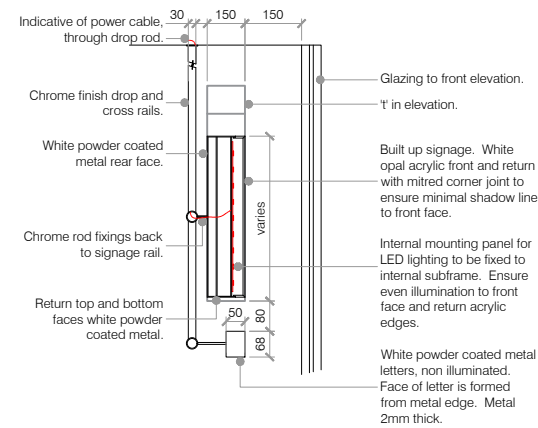


Suspended Sign Section CC
Scale 1:10

SIGN ONE


SIGN TWO

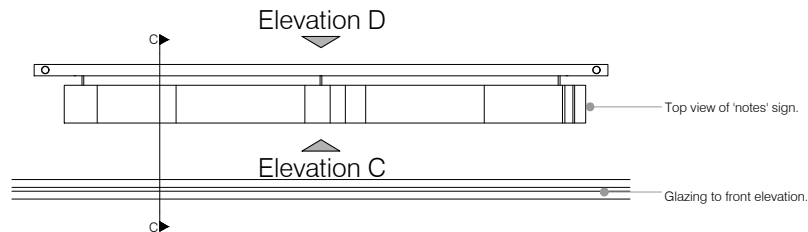

Suspended sign Top Plan

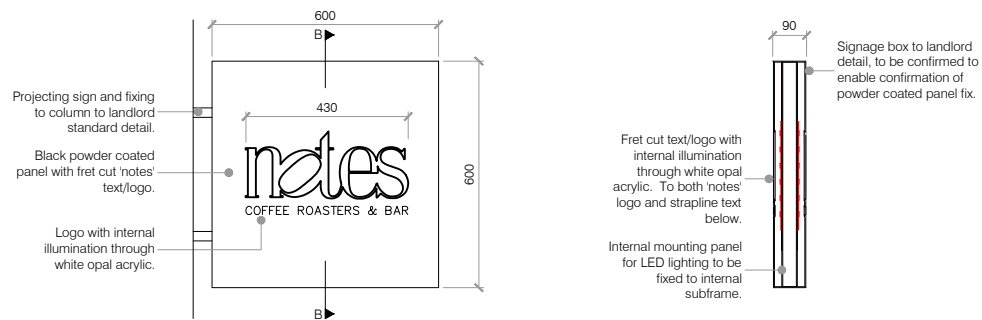

Projecting sign Elevation B

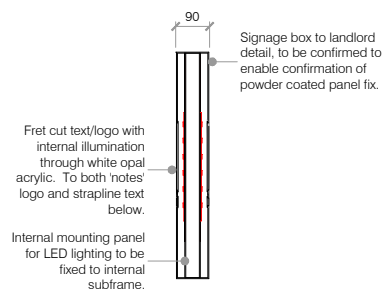

Projecting sign Section BB

SIGN THREE




Laser cut white vinyl text applied on internal face to glazing.

1500mm high to
text, see photo.


850mm high to have line graphic.

Manifestation detail

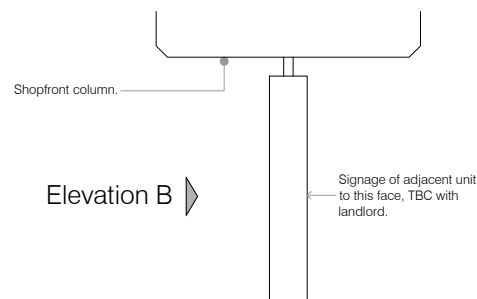

Projecting sign Plan

Scale Bar
scale 1:10

 

NOTES:-				
1. All drawings to be read in conjunction with Structural Engineer's details & any relevant sub-contractor's details. All works to comply with current Building Regulations, British Standards & Codes of Practice. 2. All dimensions to be checked on site prior to any works commencing. 3. Contractor to ensure that all work meets the requirements of the EHO, Building Control, Fire Authority and all other statutory bodies.				
A	BS	16.04.25	SIGNAGE ZONE SHOWN	OKD
REV	BY	DATE	DESCRIPTION	OKD

KEANE.

CLIENT	NOTES COFFEE		
PROJECT	STATION HILL NORTH, READING RG1 1NR		
DRG NAME	SIGNAGE DETAILS		
SCALE	1:20 @ A1		
DATE	MARCH 2025		
JOB#	90867		
DWG#	302A		
STATUS	INFORMATION		
DRAWN BY:	IL	CHECKED BY:	SS

©This drawing is the property of Keane Brands. Copyright is reserved by them and the drawing issued on condition that it is not copied either wholly or part without the consent in writing of Keane Brands. Figured dimensions to take precedence over those scaled. All dimensions to be checked on site before commencement of any work or shop drawings. This drawing is to be read in conjunction with the specification when existing.

© KEANE 2023 THISISKEANE.COM