


GRAPHIC SCALE: 1:100

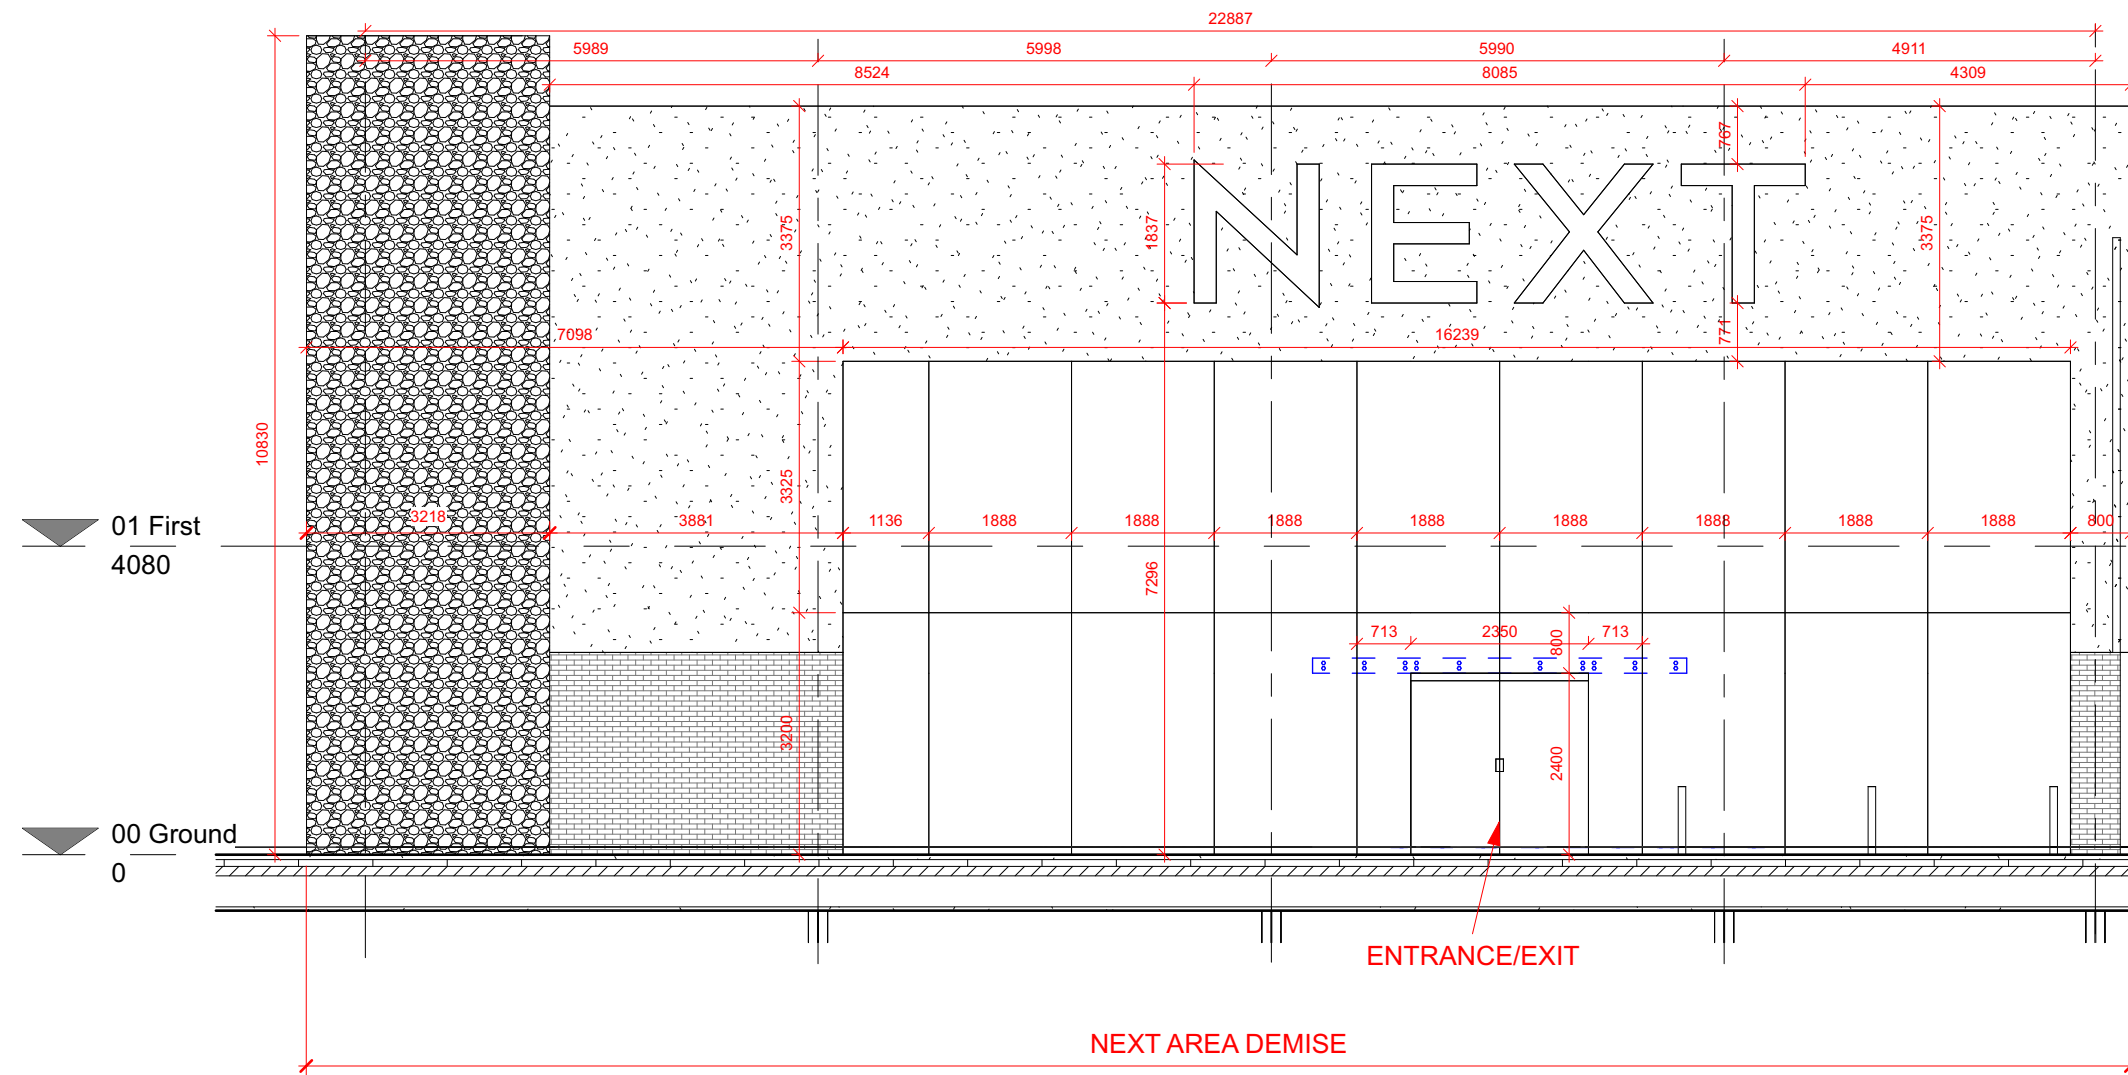


All measurements in millimetres unless stated otherwise.

CLIENT:	Next	DRAWING NUMBER:	JOB NO:	DRAWN BY:	REV	DATE	BY	DESCRIPTION
PROJECT:	Reading Gate RP	DJ-0525-027	12550	D.Jewkes	A	00.00.25	XX	XXXXXX
					B	00.00.25	XX	XXXXXX
DESCRIPTION:	Front Elevation	DATE:	ITEM REF:	SCALE:	C	00.00.25	XX	XXXXXX
		02.05.25	n/a	a/s @A3	D	00.00.25	XX	XXXXXX
					E	00.00.25	XX	XXXXXX


© This drawing is the property of Geetee Signs, and should not be reproduced, altered or used in any way without express permission. Colours shown are for illustration and may not be an exact match unless references are supplied.



Geeteesigns.com

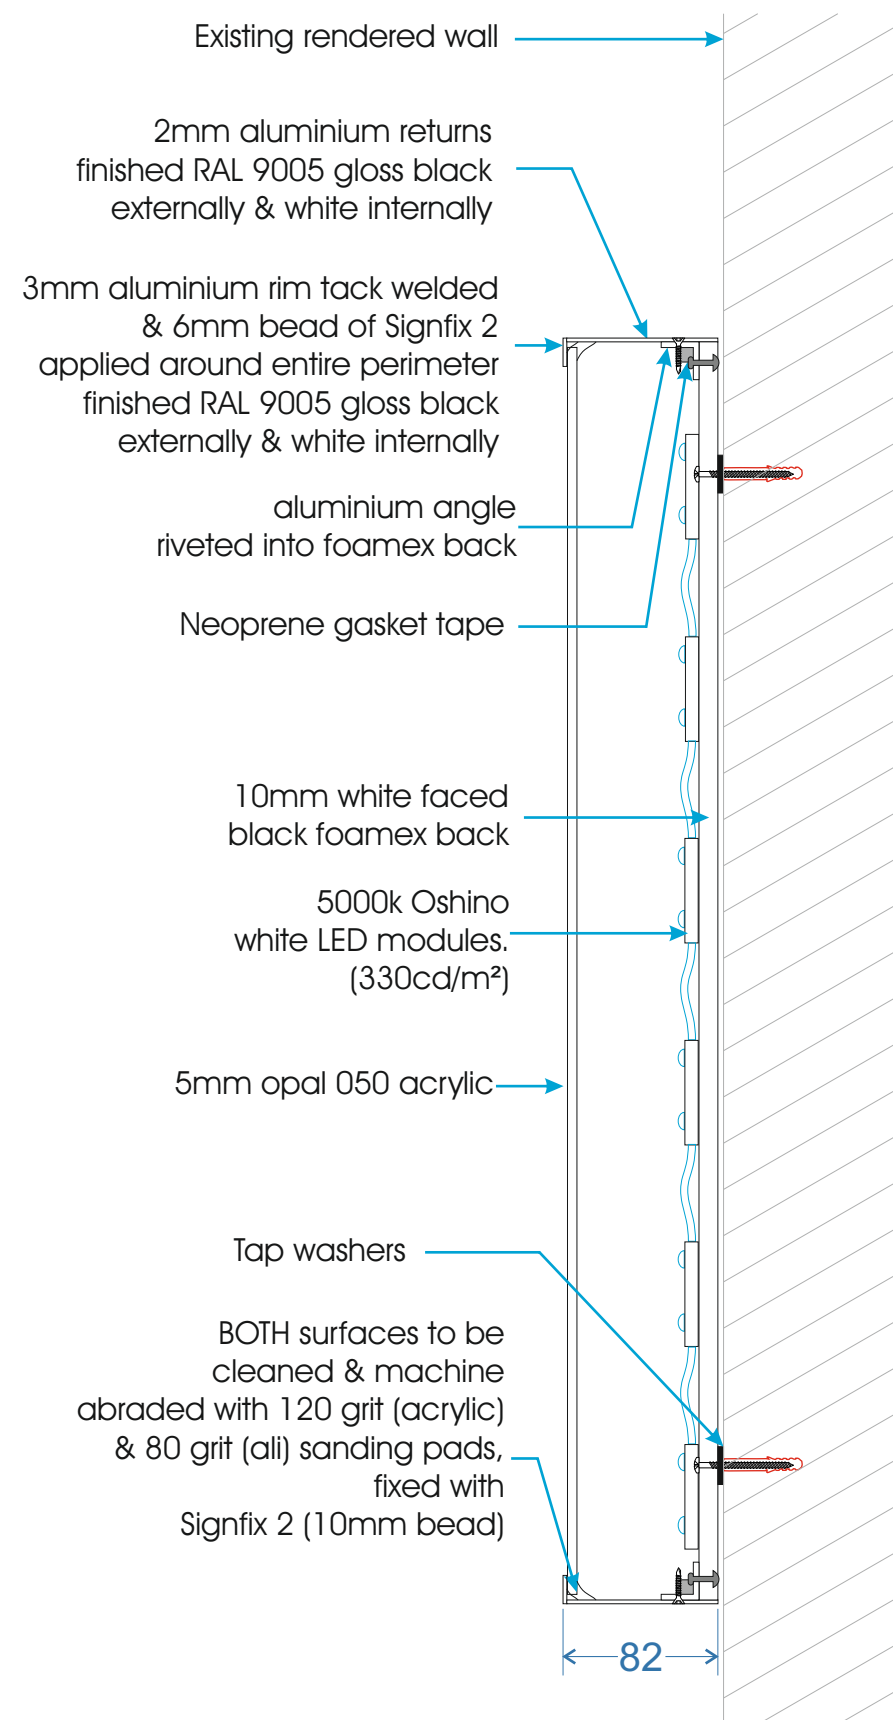

Scale 1:4

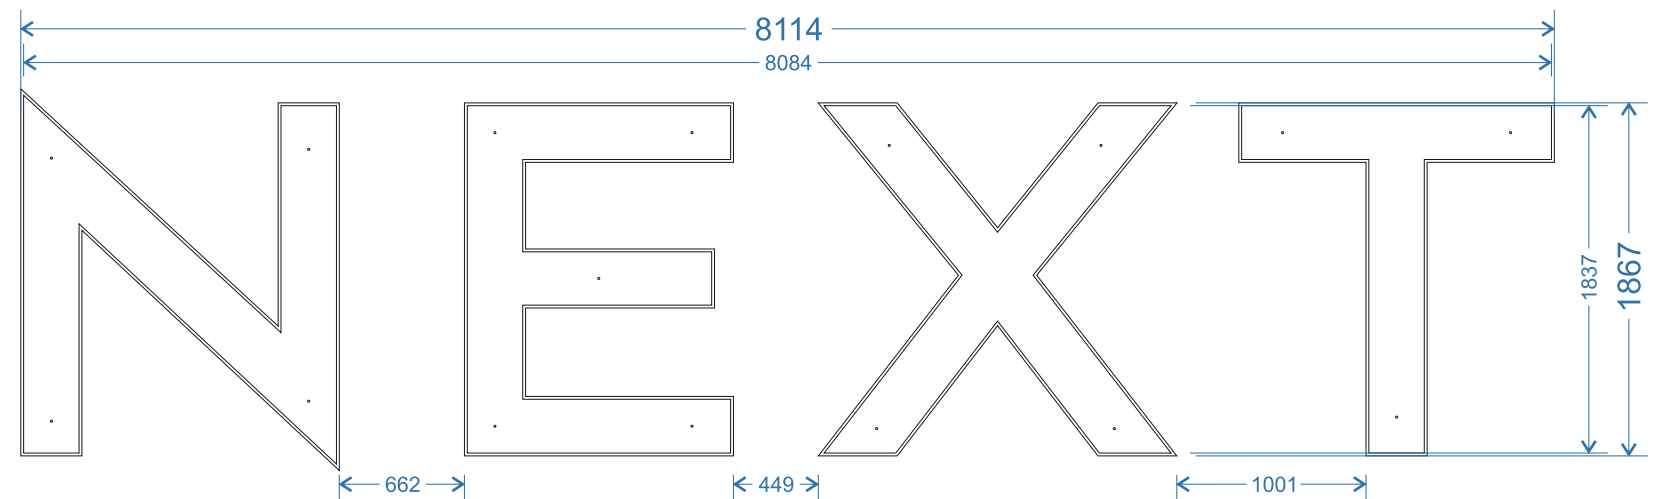

Scale 1:40

All measurements in millimetres unless stated otherwise.

CLIENT:	DRAWING NUMBER:	JOB NO:	DRAWN BY:	REV	DATE	BY	DESCRIPTION
Next	DJ-0525-027	12550	D.Jewkes	A	00.00.25	XX	XXXXXX
PROJECT: Reading Gate RP				B	00.00.25	XX	XXXXXX
	DATE:	ITEM REF:	SCALE:	C	00.00.25	XX	XXXXXX
DESCRIPTION: Entrance signage	02.05.25	n/a	a/s @A3	D	00.00.25	XX	XXXXXX
				E	00.00.25	XX	XXXXXX