

- Notes
1. All materials to match existing unless otherwise noted.
  2. Do not scale for the construction purposes.
  3. The contractor must verify all dimension on site prior to commencement of works.
  4. This document is copyright of the originator and must be treated as confidential.

Project  
62 Prospect St, Reading,  
RG4 8JN

Drawing title  
Proposed Elevations

Drawing no  
16


Rev  
A

Scale  
1:100 @ A3

Date  
Mar 2025



Proposed Front Elevation

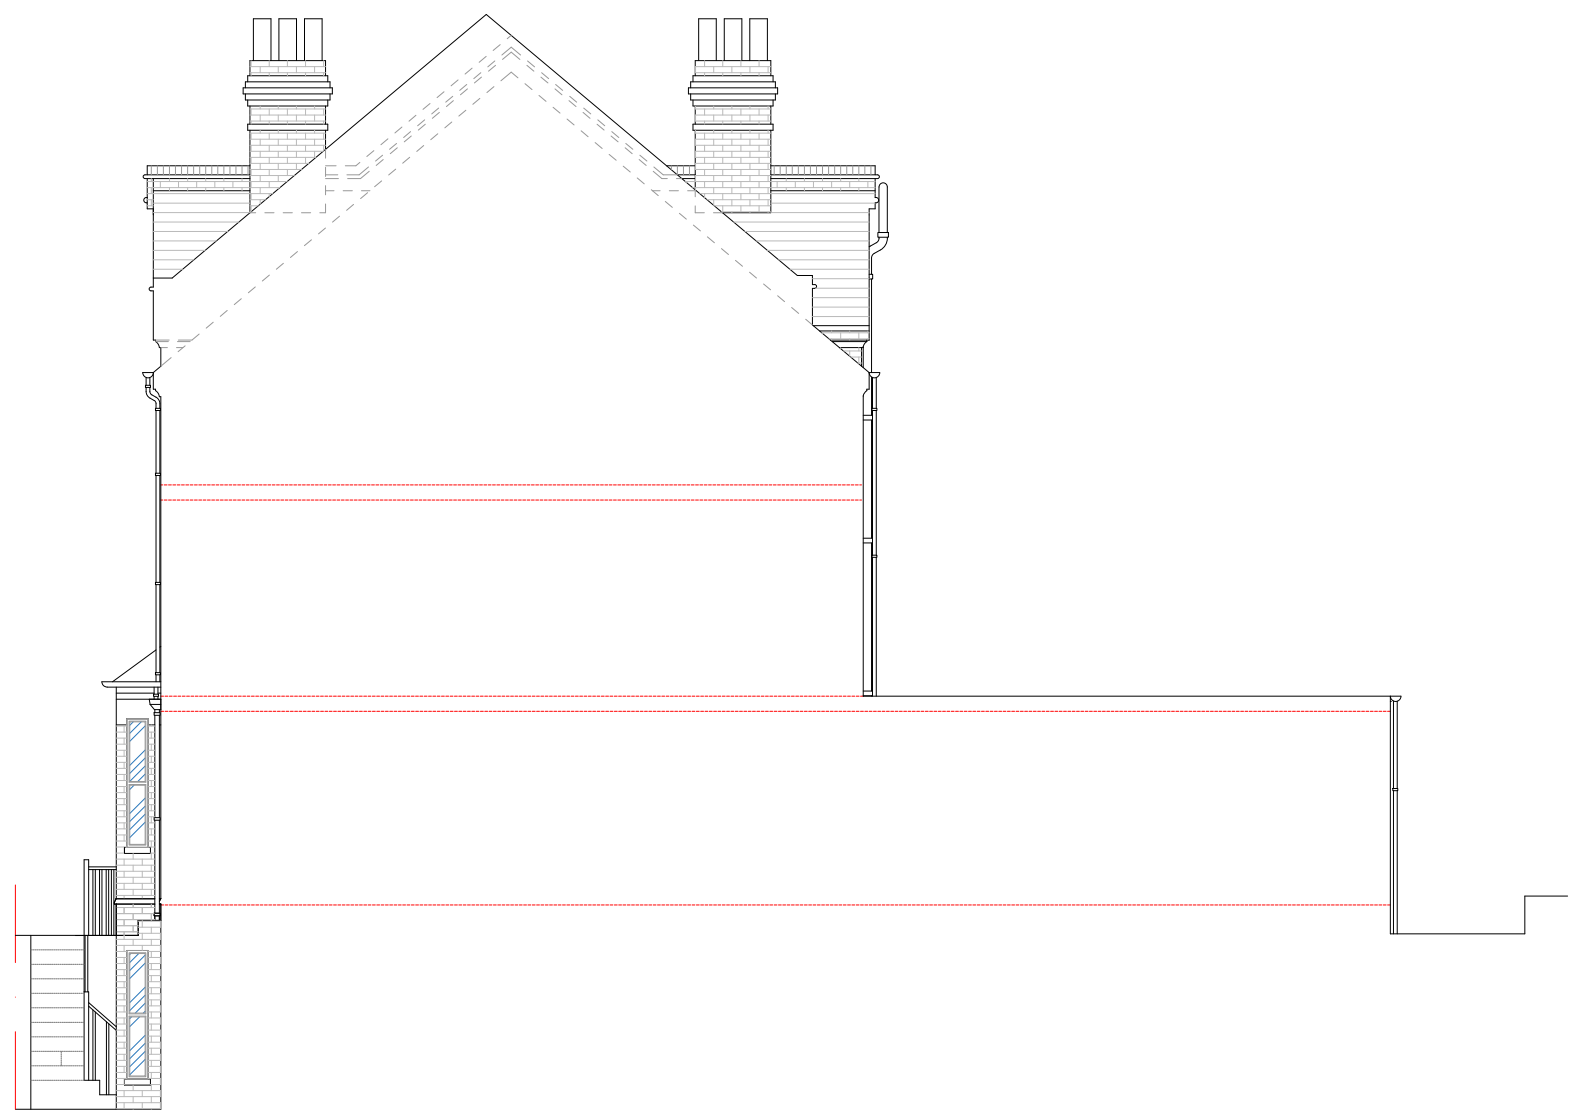

Proposed Right Elevation



1 Right Plan  
1rightplan@gmail.com  
07955 449 285