



Ground floor plan

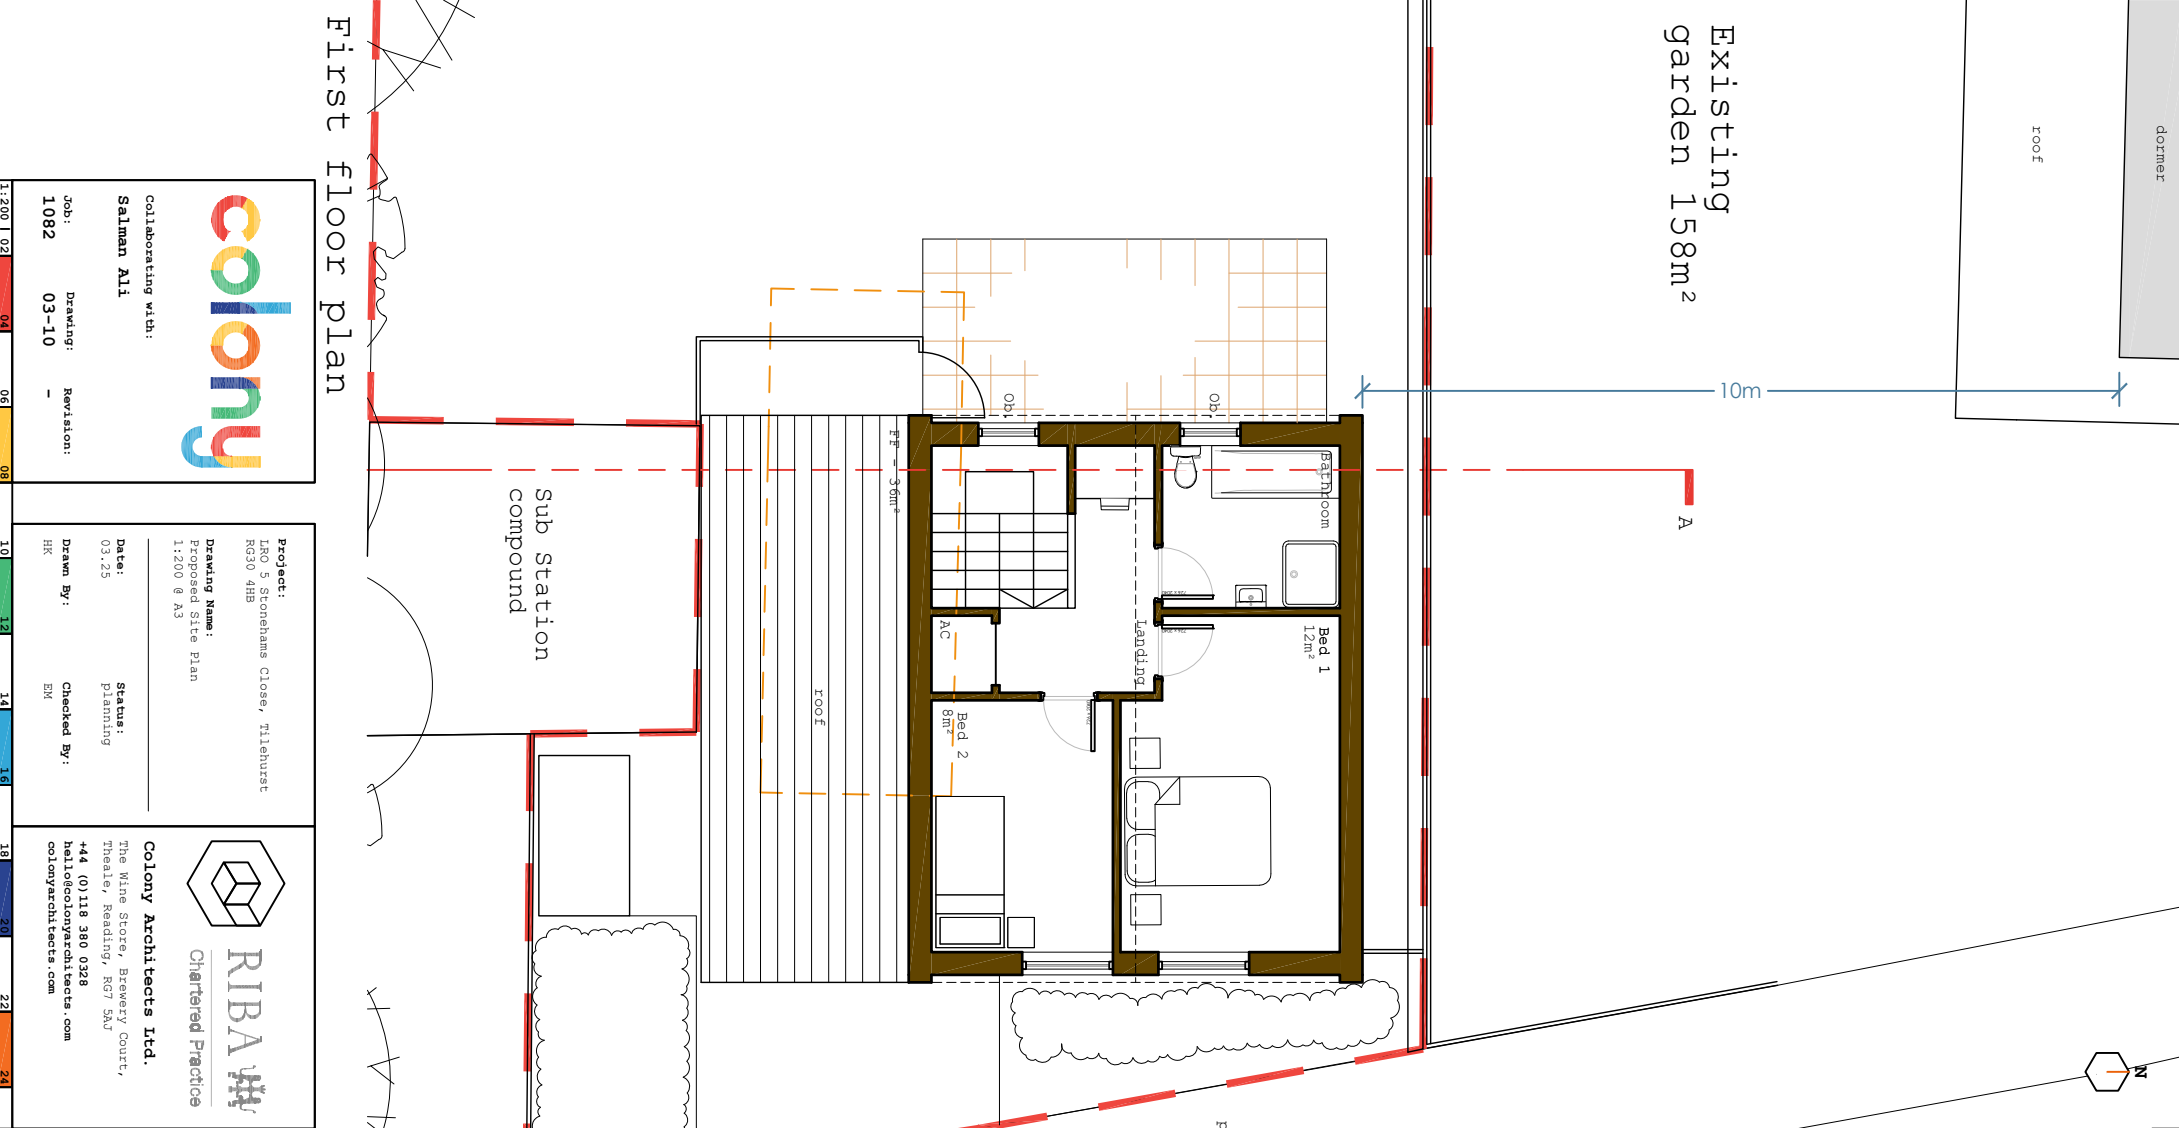

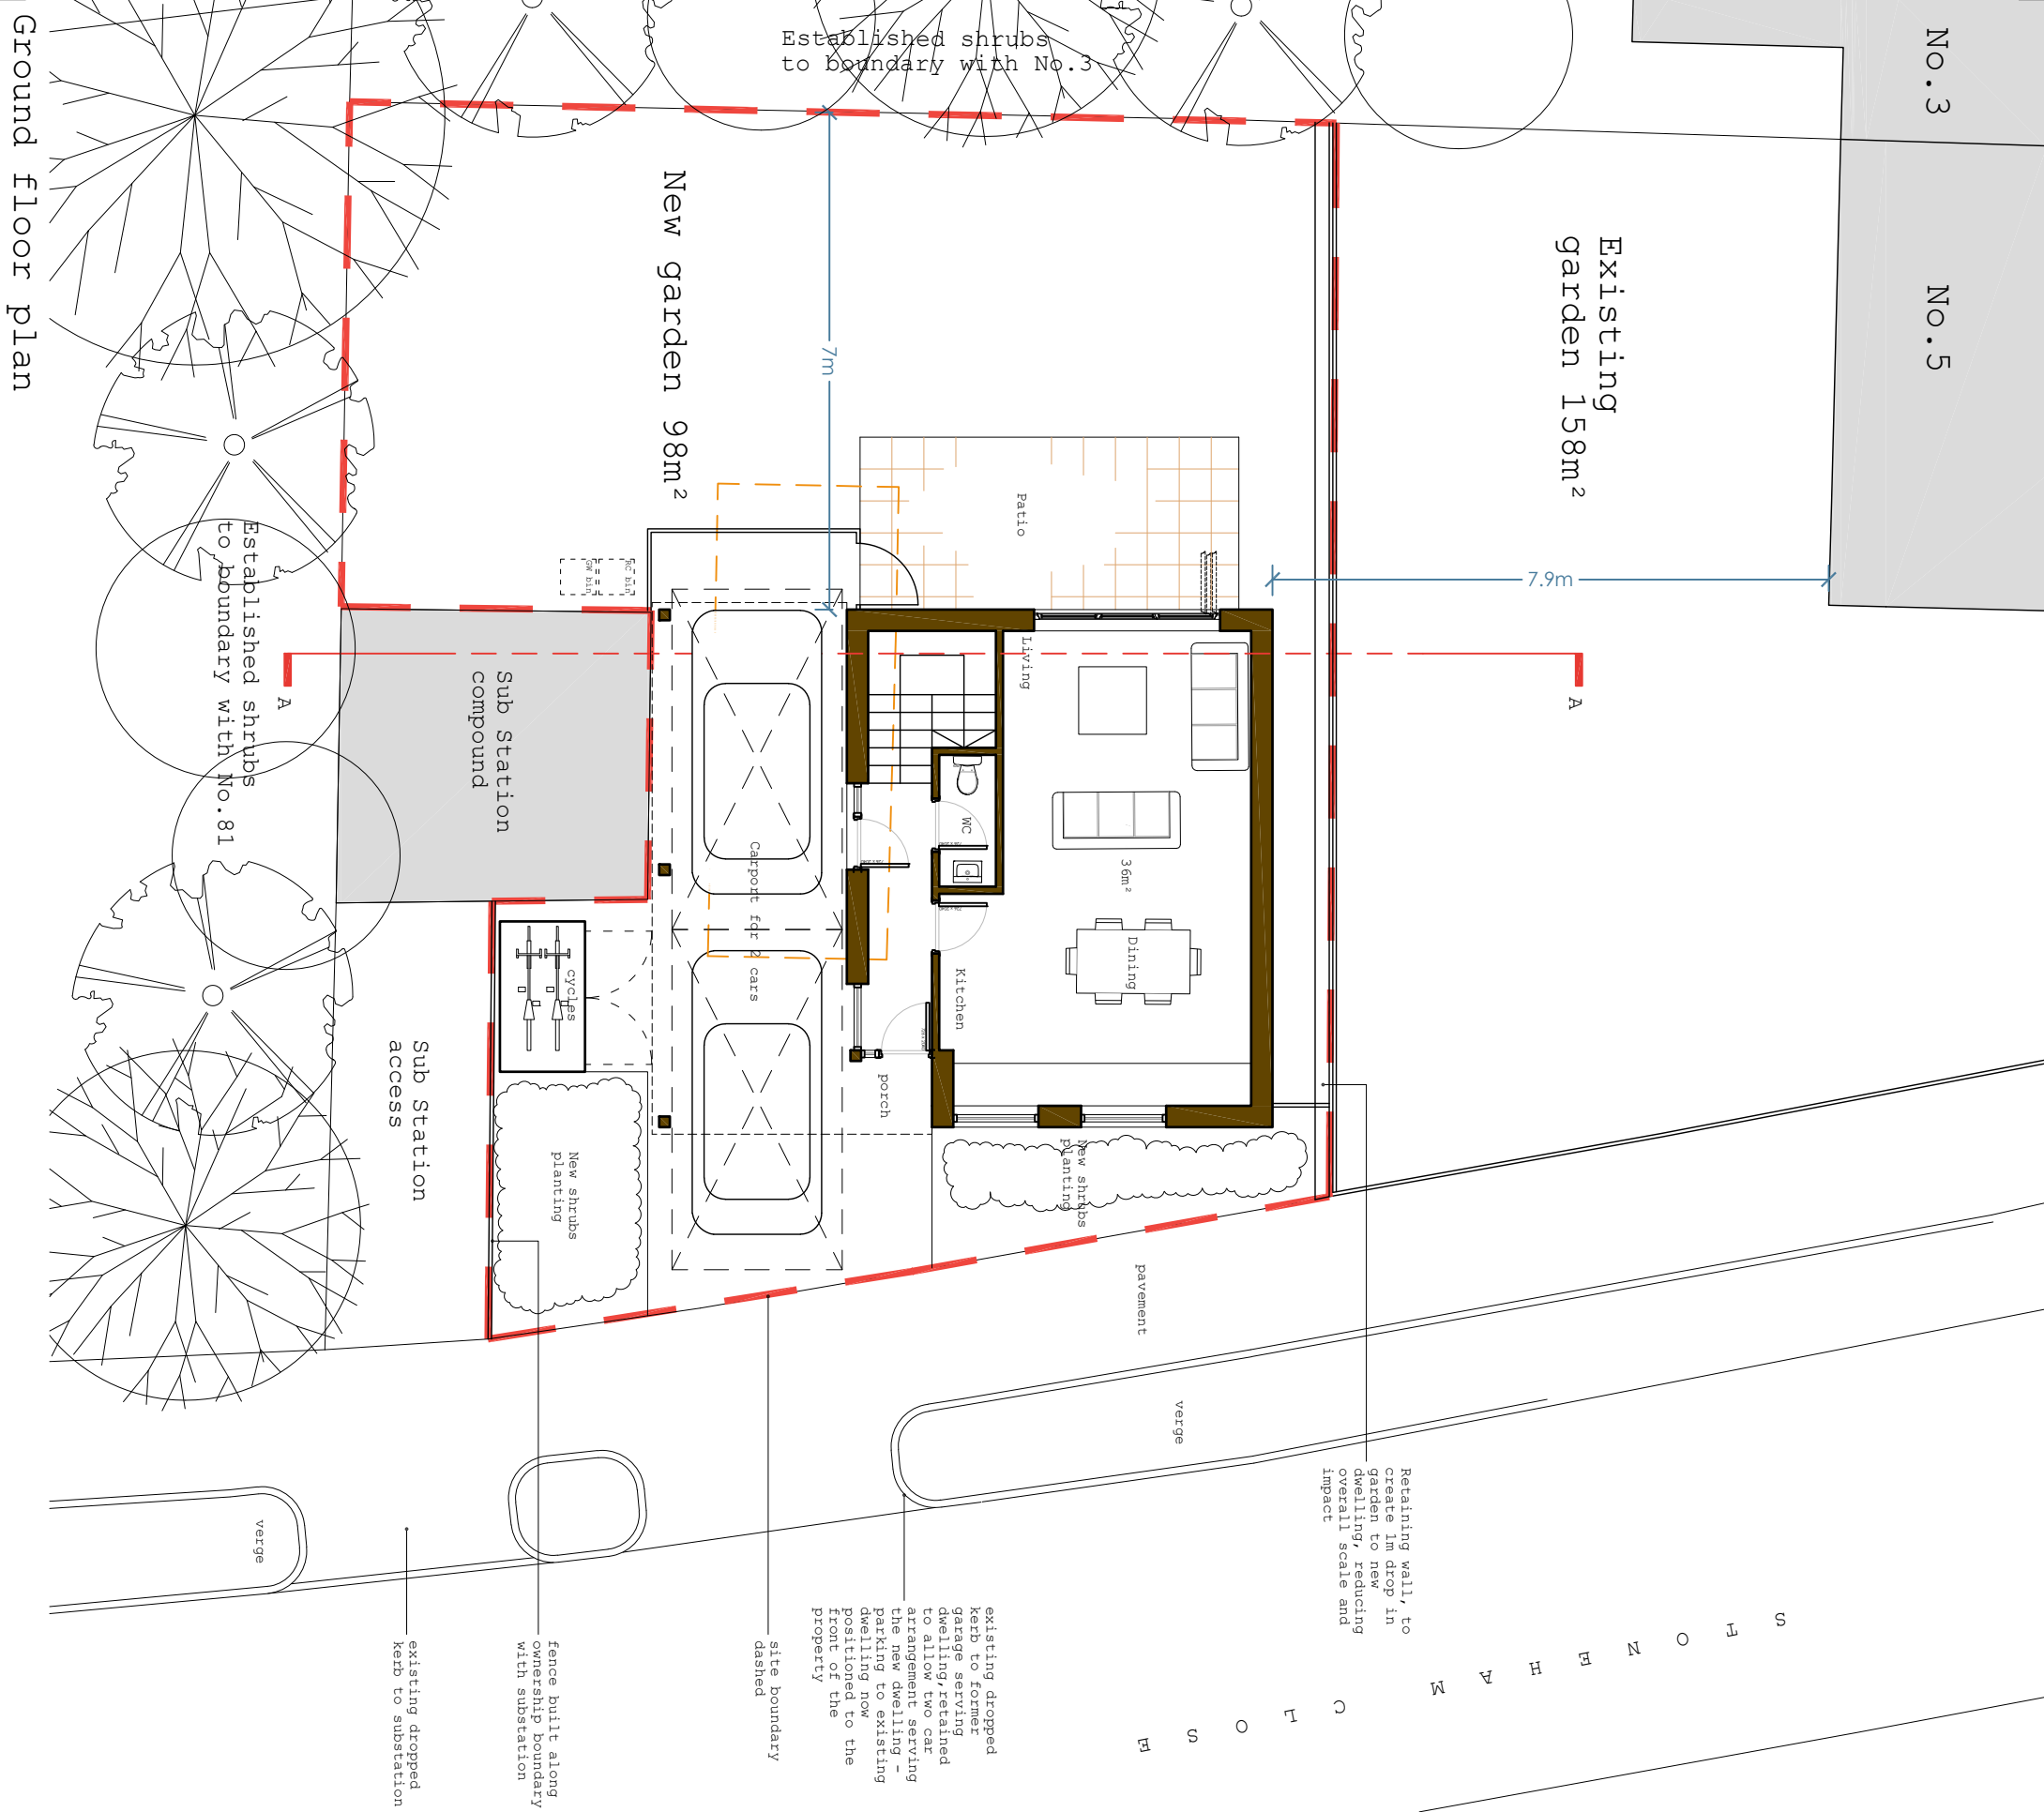

Collaborating with:
Salman Ali

Project:
IR0 5 Stonehams Close, Tilehurst
RG30 4HB


Drawing Name:
Proposed Site Plan
1:200 @ A3

Date:
03.25

Status:
planning

Drawn By:
EM

Checked By:

 

Chartered Practice

Colony Architects Ltd.
The Nine Store, Brewery Court,
Theale, Reading, RG7 5AJ
+44 (0)118 380 0328
hello@colonyarchitects.com
colonyarchitects.com