

EXISTING ELEVATIONS


Scale 1:100




FRONT ELEVATION



REAR ELEVATION

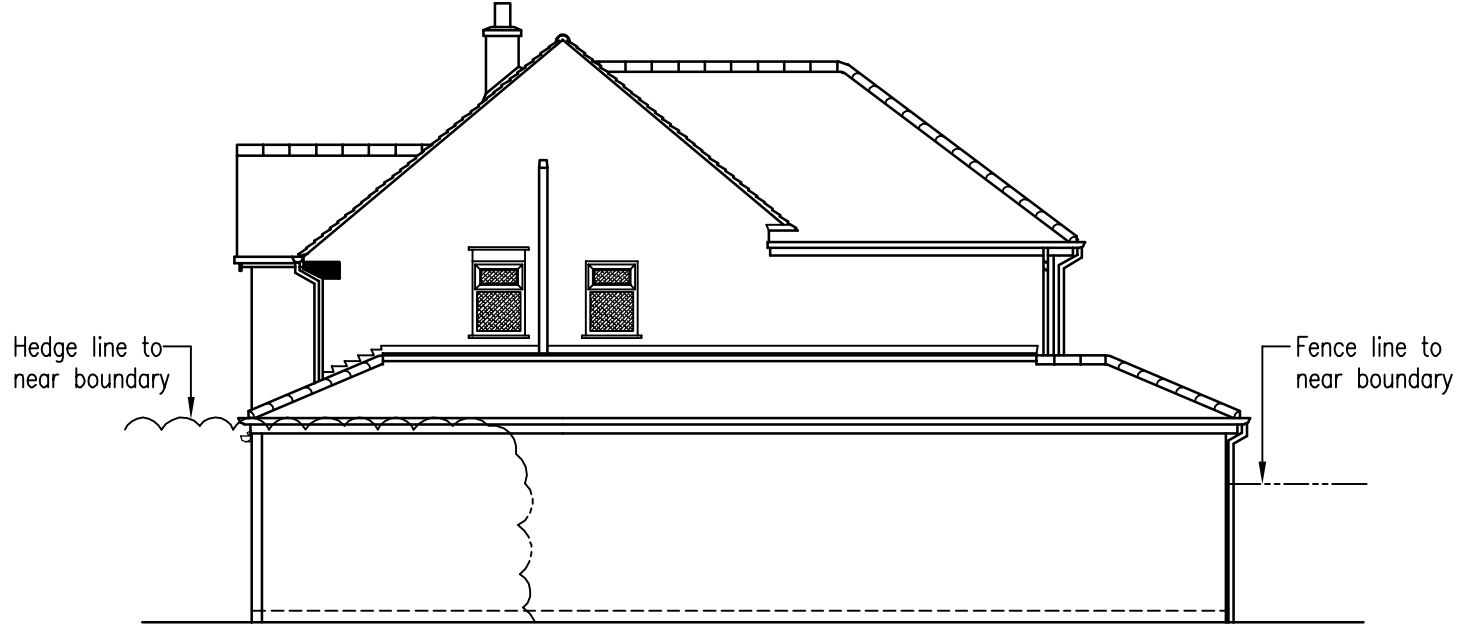

SIDE ELEVATION

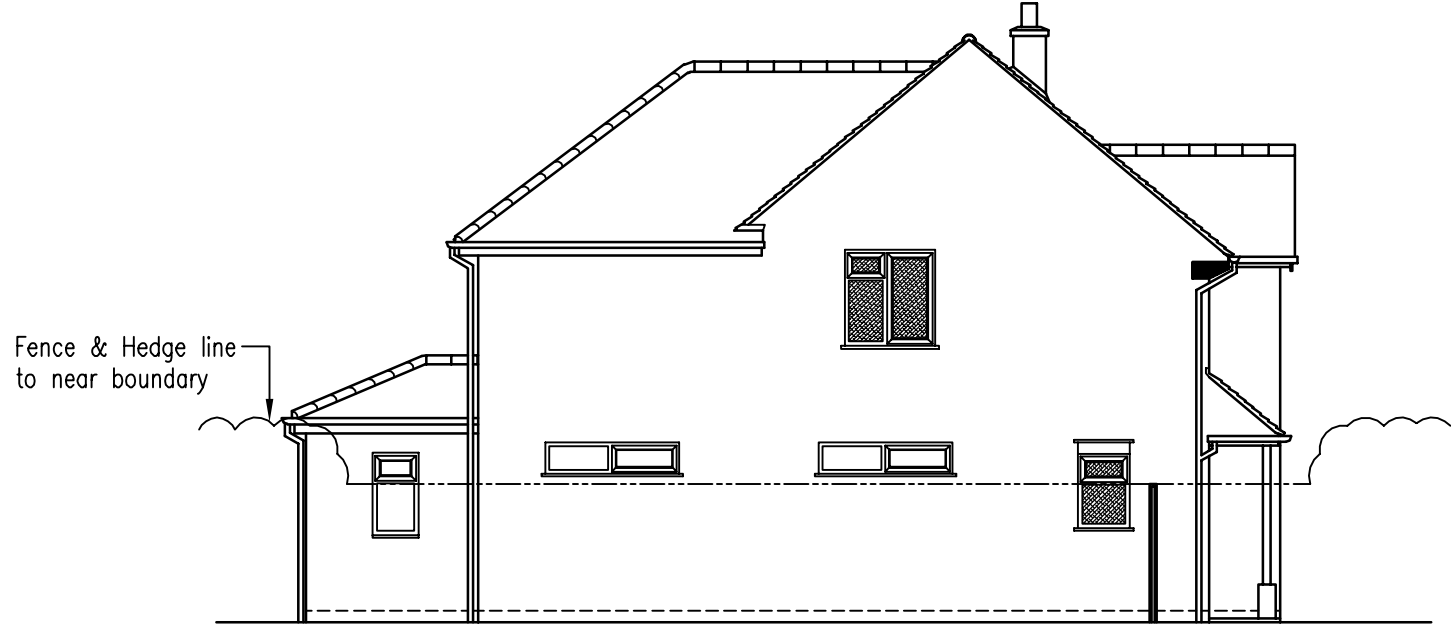

SIDE ELEVATION

PROPOSED ELEVATIONS


Scale 1:100




FRONT ELEVATION



REAR ELEVATION

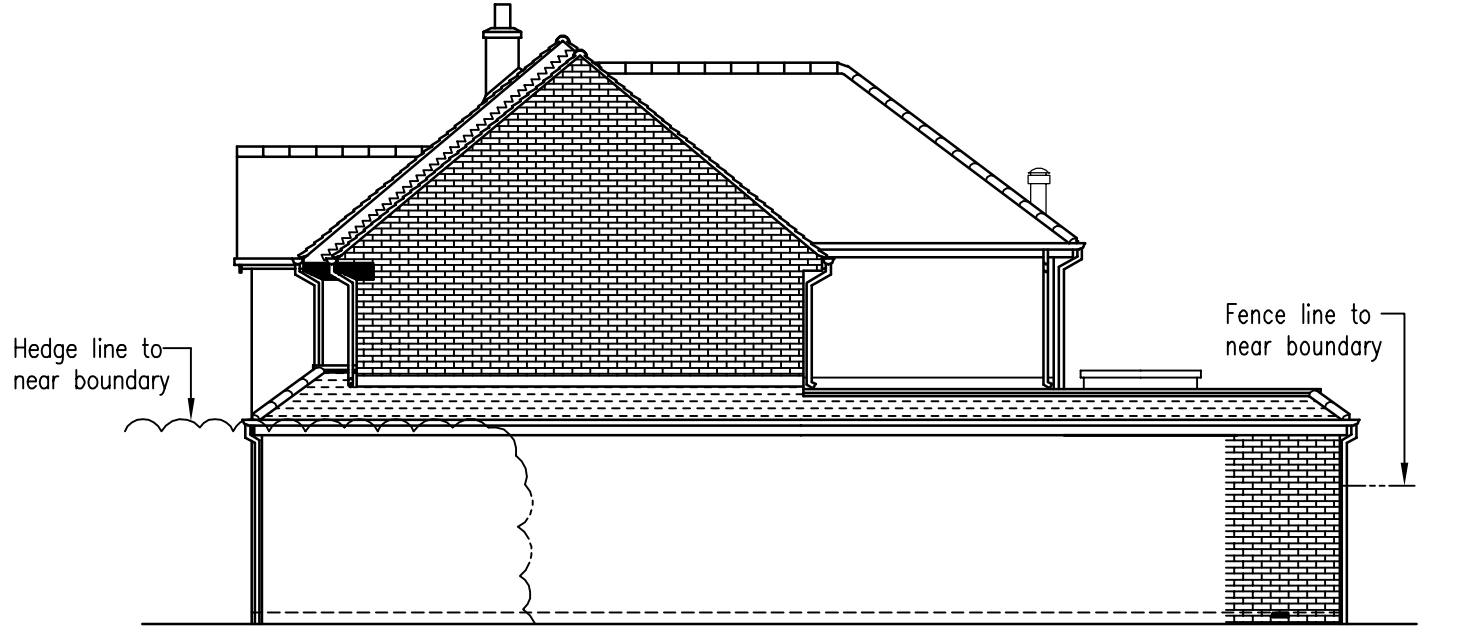


SIDE ELEVATION

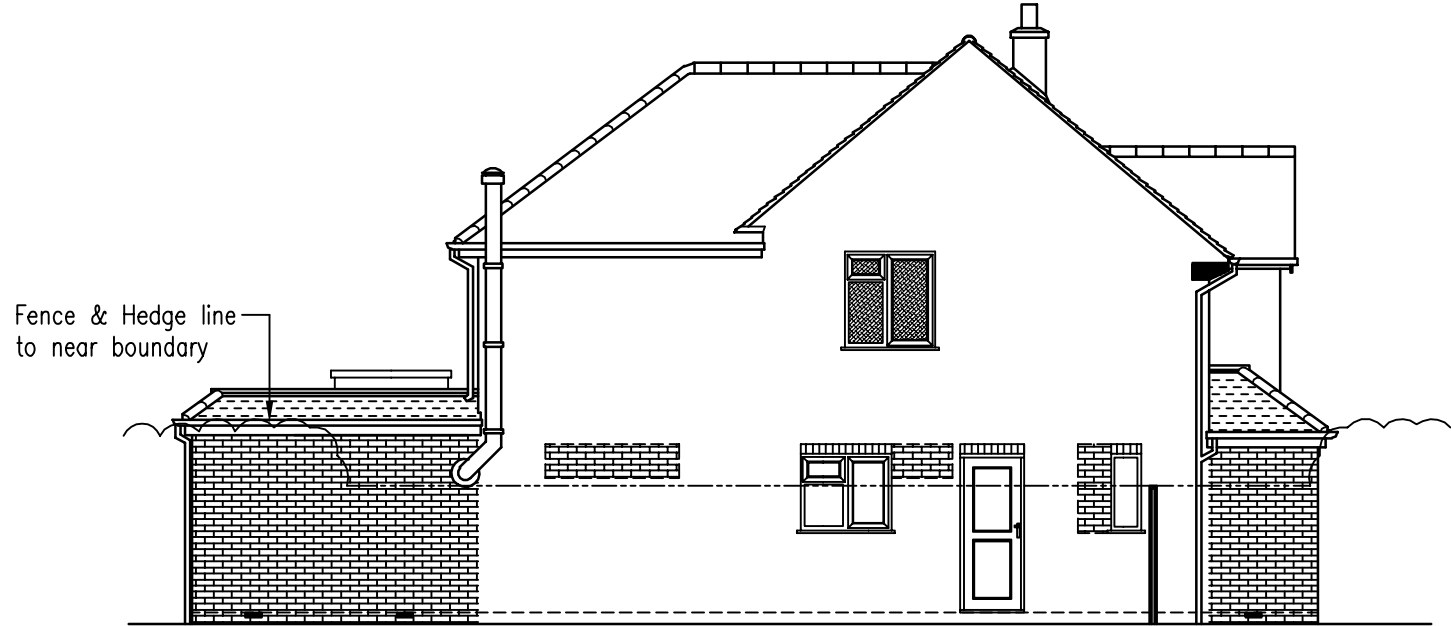


SIDE ELEVATION

EXISTING PLANS


Scale 1:100

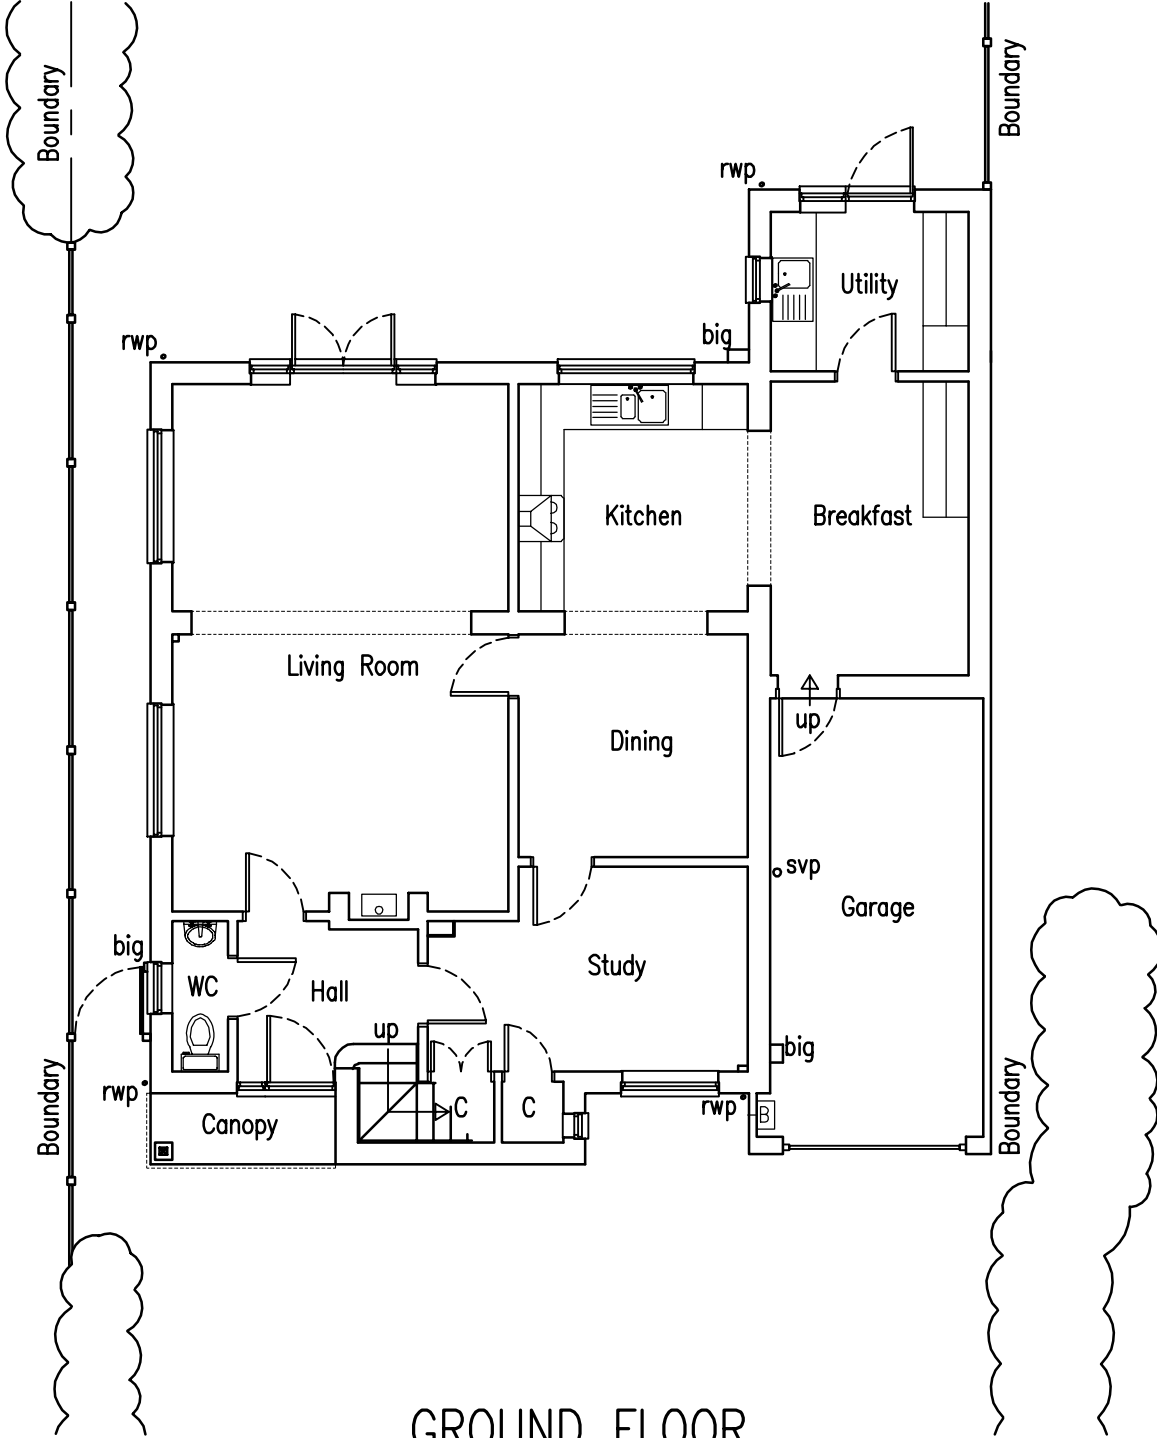

GROUND FLOOR

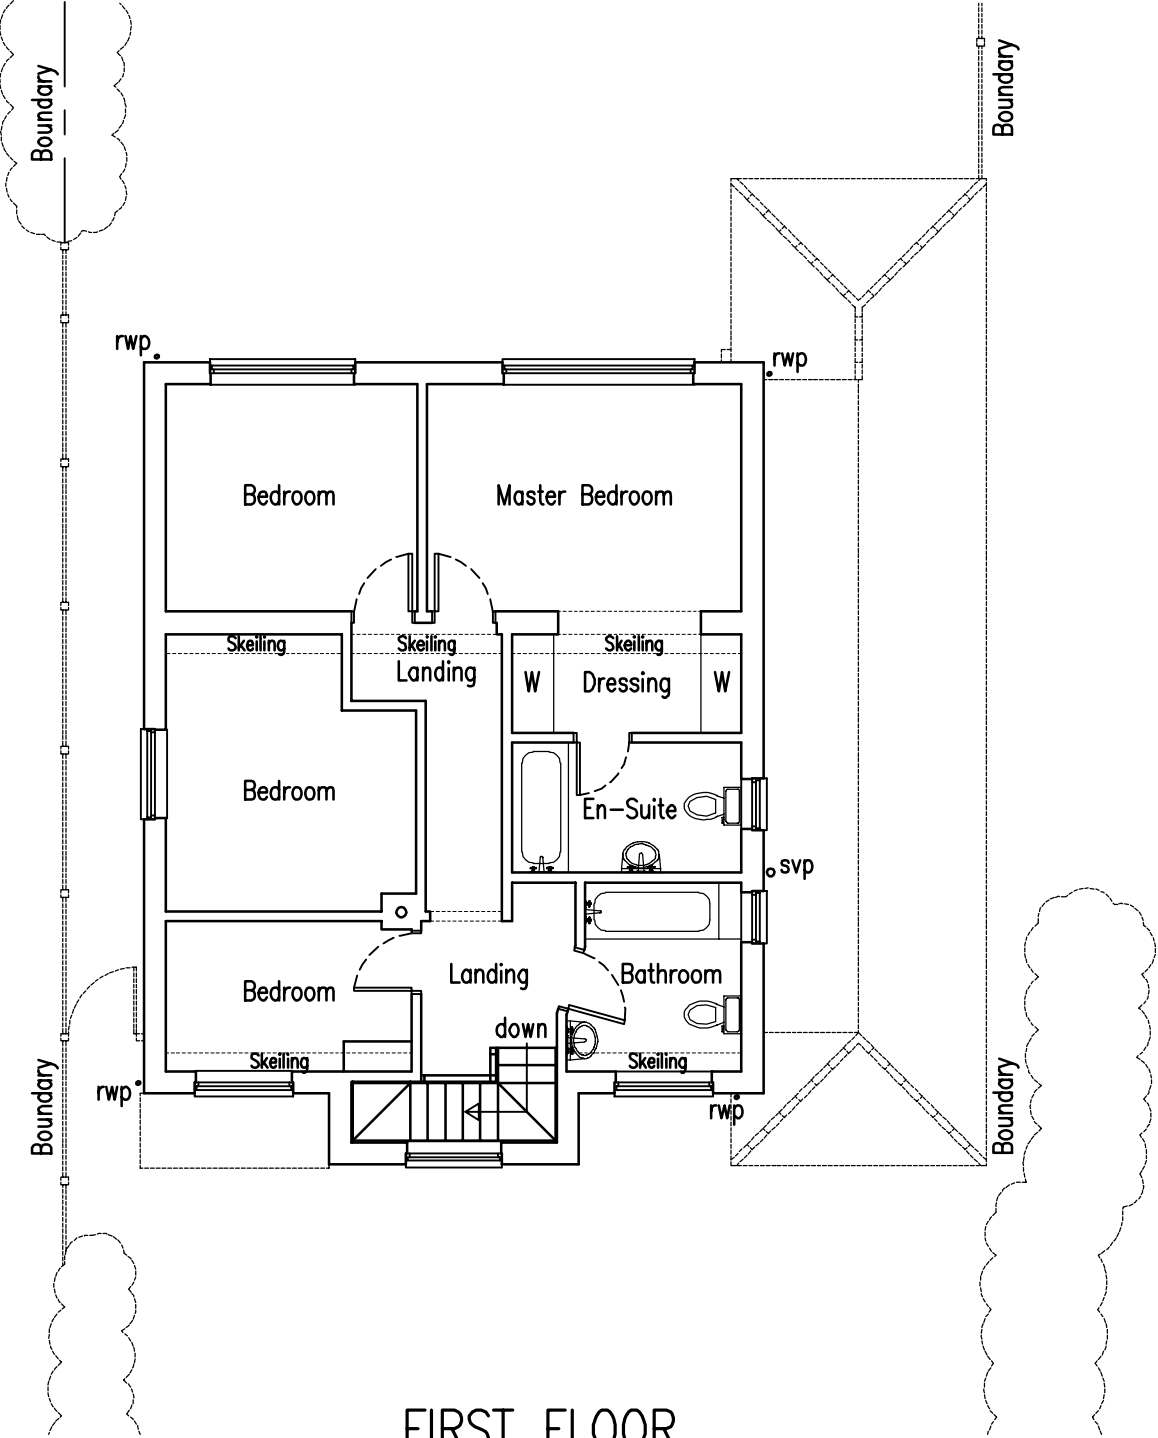

FIRST FLOOR

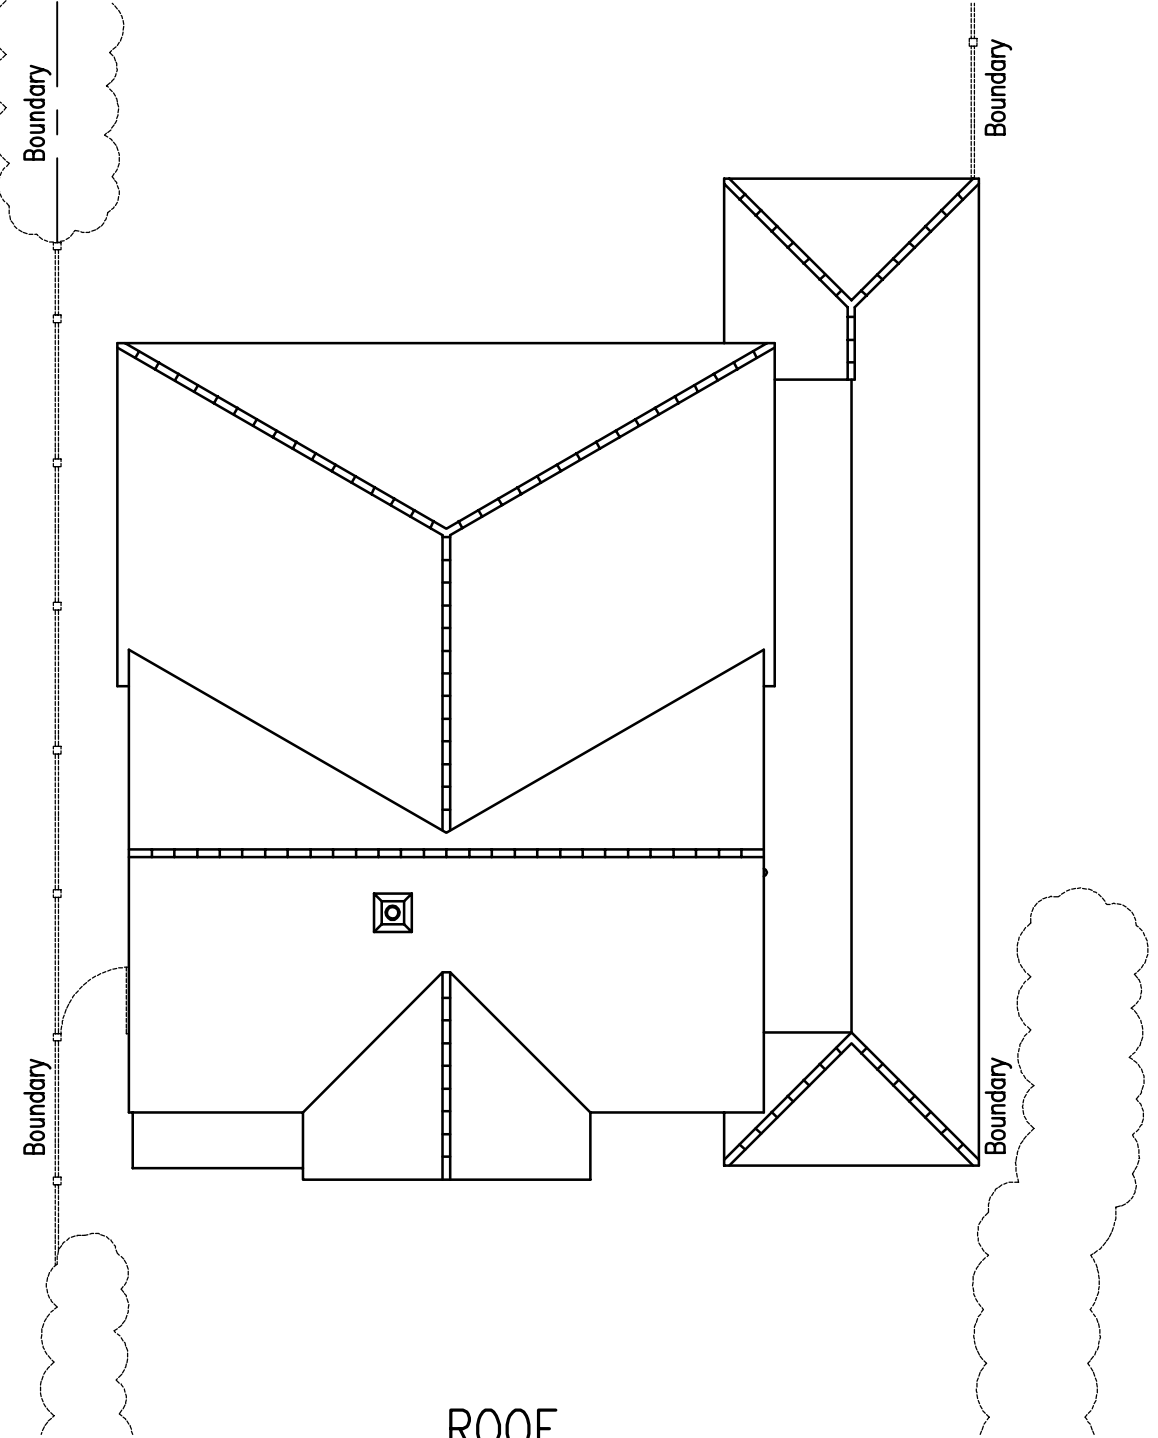

ROOF



Plan Ahead
Drawing Services

Tel: 07940 828650 E-Mail: plan.ahead@btinternet.com
Website: www.plan-ahead-drawing-services.co.uk

REVISIONS	REF	DATE	DESCRIPTION

REVISIONS	REF	DATE	DESCRIPTION

GENERAL NOTES
1. DIMENSIONS ARE TO BE CHECKED ON SITE BEFORE WORK PROCEEDS
2. ALL DIMENSIONS ARE IN MILLIMETRES UNLESS OTHERWISE STATED.
3. THIS DRAWING IS NOT TO BE REPRODUCED WITHOUT THE PERMISSION OF PLAN AHEAD DRAWING SERVICES.

PROJECT
Extensions & Alterations to: 163 UPPER WOODCOTE ROAD CAVERSHAM READING RG4 7JR

DRAWING TITLE ELEVATIONS & PLANS		
DATE 07/05/25	SCALE 1:100	PAPER A1
DRAWN BY D. HUISH	DRAWING NUMBER 251003/01	REV.