


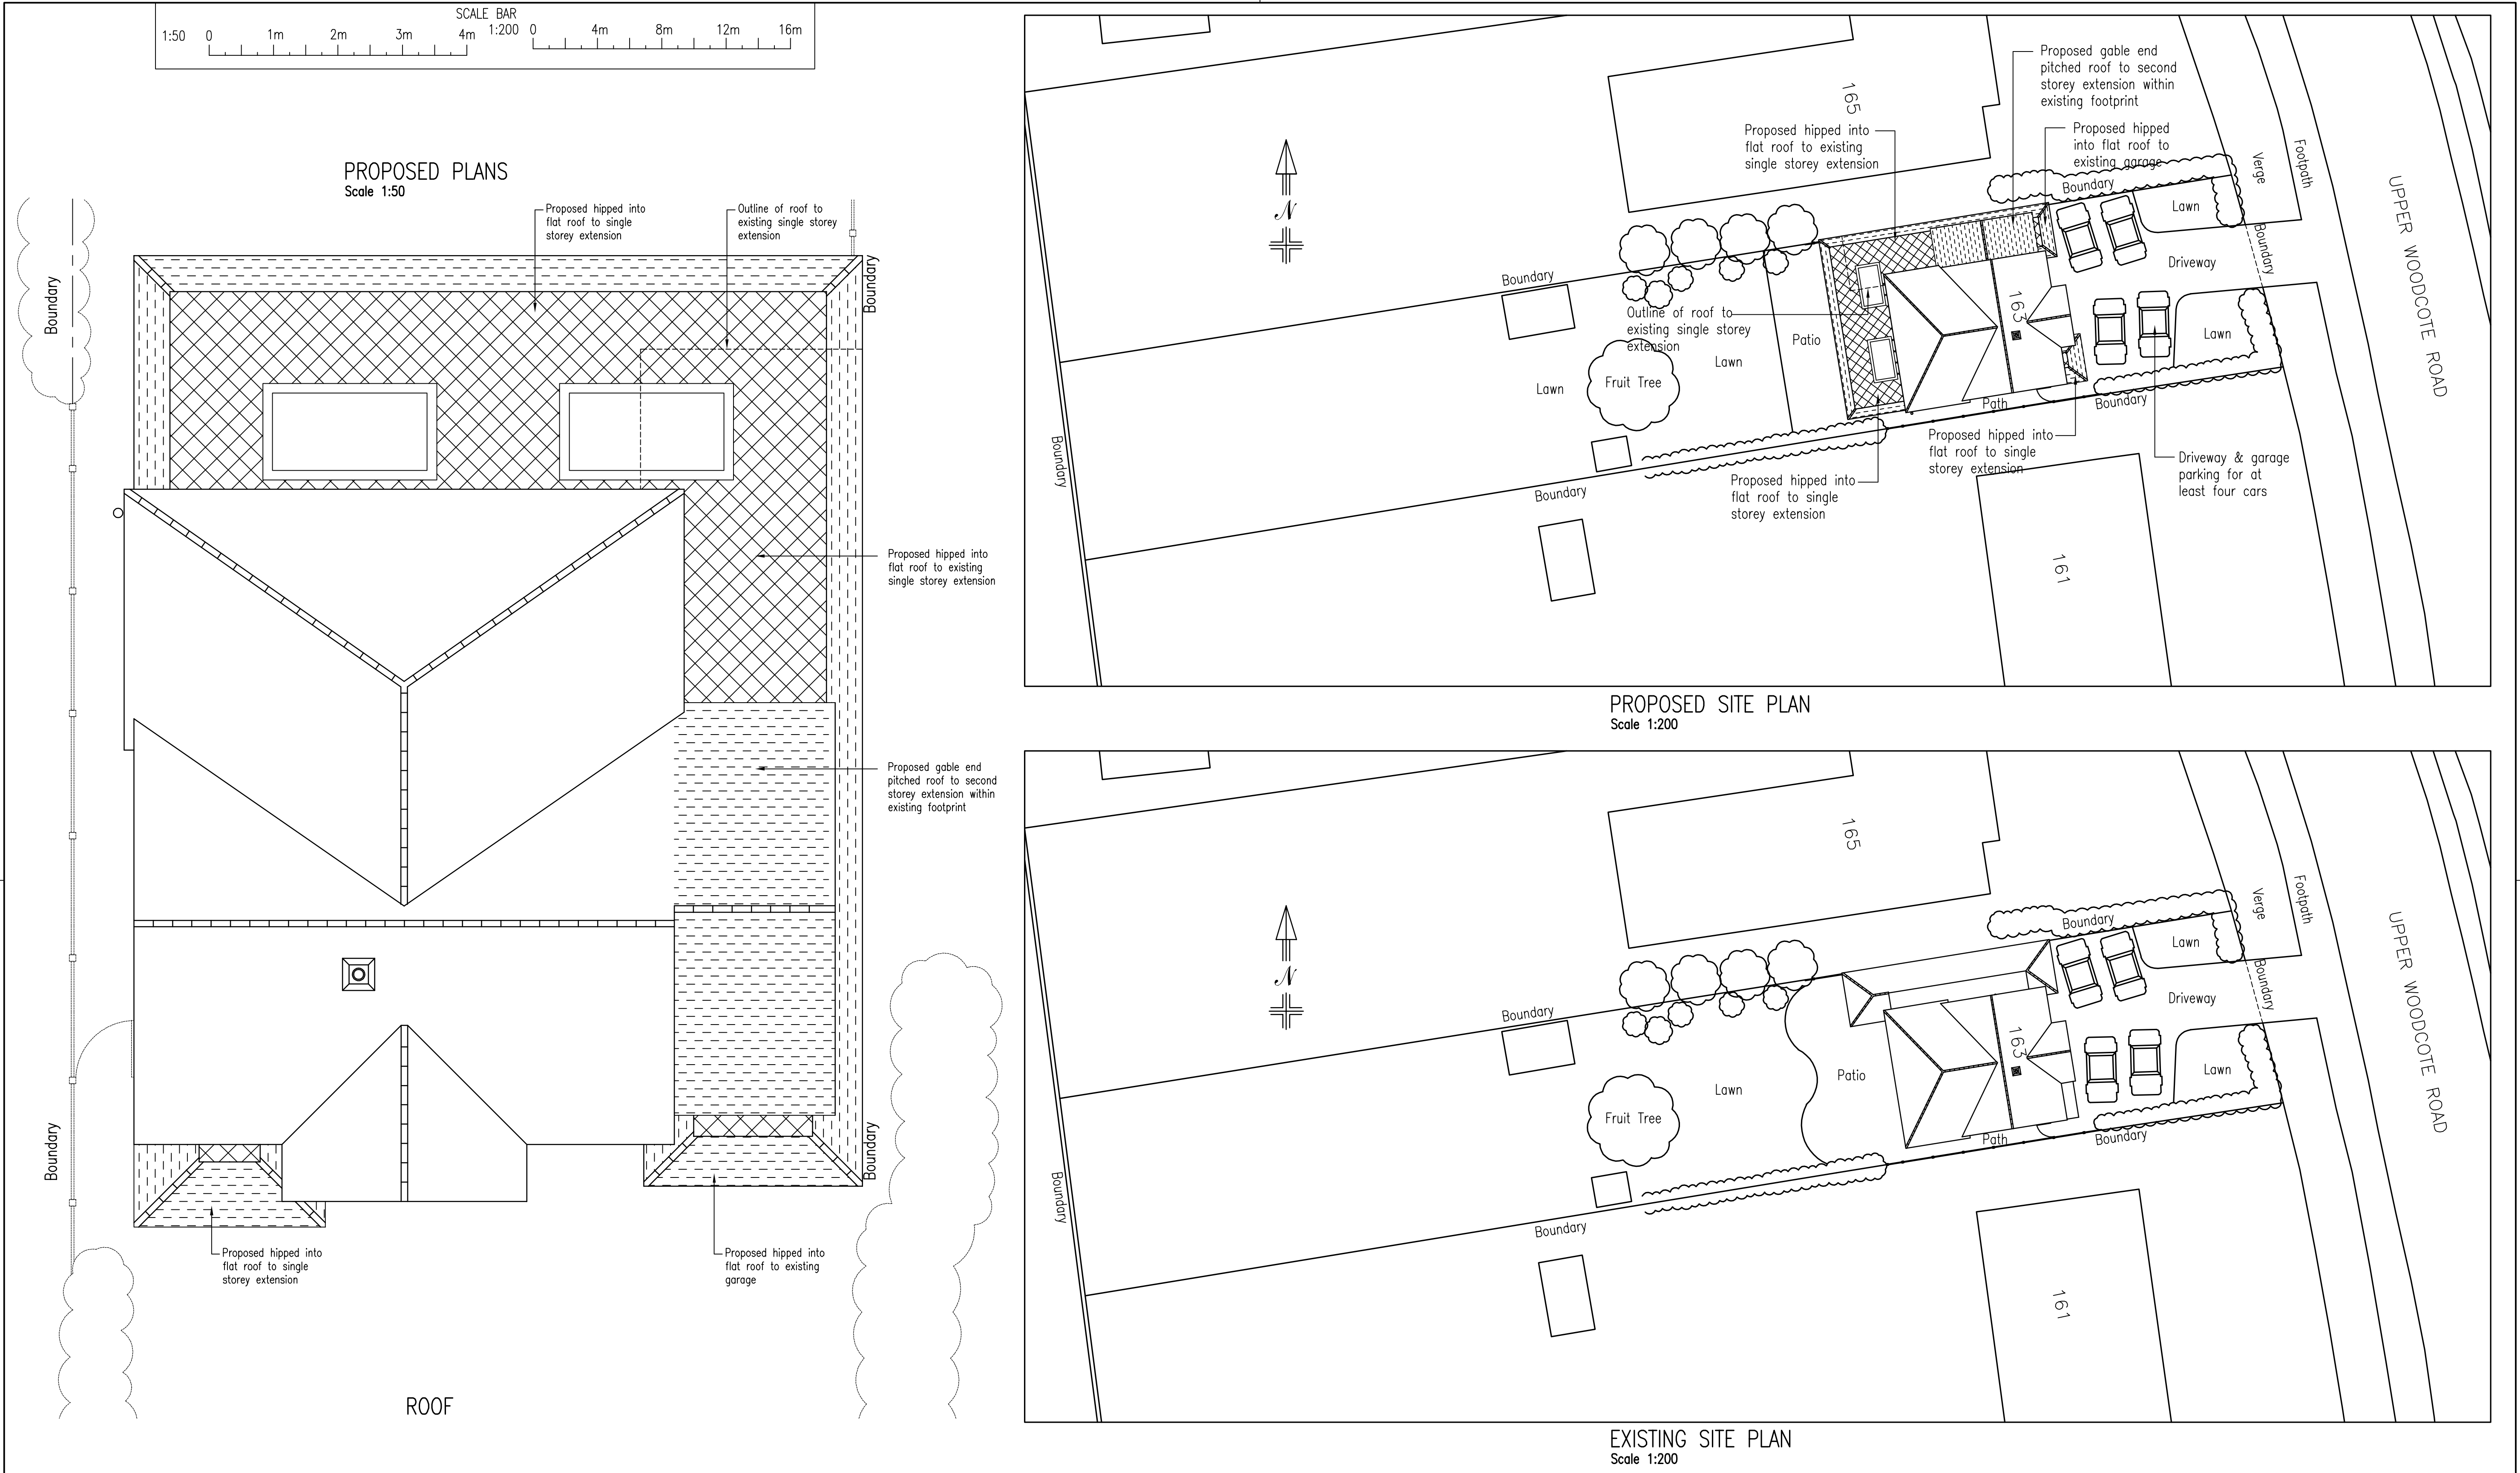

Crown Copyright and database rights 2025 OS Licence no. AC0000849896

 Plan Ahead Drawing Services Tel: 07940 828650 E-Mail: plan.ahead@btinternet.com Website: www.plan-ahead-drawing-services.co.uk	REVISIONS			REVISIONS			GENERAL NOTES	PROJECT	DRAWING TITLE		
	REF	DATE	DESCRIPTION	REF	DATE	DESCRIPTION			PROPOSED ROOF PLAN & SITE PLANS		
									DATE	SCALE	PAPER
							1. DIMENSIONS ARE TO BE CHECKED ON SITE BEFORE WORK PROCEEDS 2. ALL DIMENSIONS ARE IN MILLIMETRES UNLESS OTHERWISE STATED. 3. THIS DRAWING IS NOT TO BE REPRODUCED WITHOUT THE PERMISSION OF PLAN AHEAD DRAWING SERVICES.	Extensions & Alterations to: 163 UPPER WOODCOTE ROAD CAVERSHAM READING RG4 7JR	07/05/25	1:50 1:200	A1
									DRAWN BY D. HUISH	DRAWING NUMBER 251003/03	REV.