



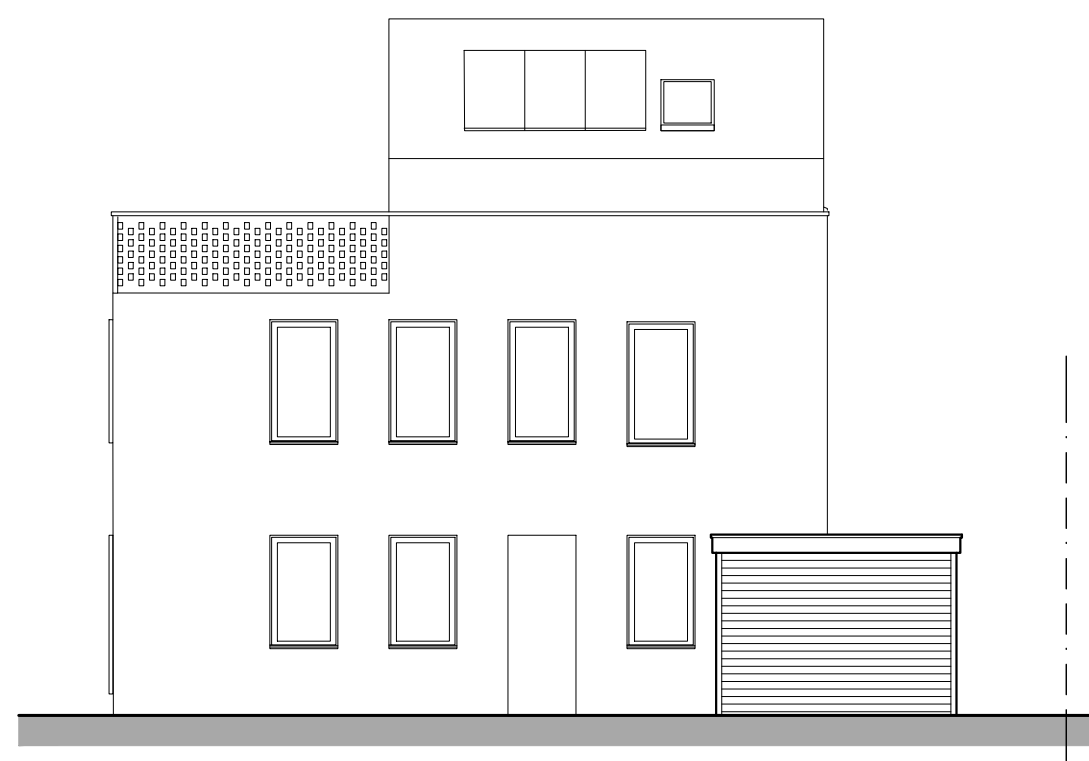

0 1 2 3 Metres
SCALE BAR @ 1-100
Proposed Front Elevation




0 1 2 3 Metres
SCALE BAR @ 1-100
Proposed Side Elevation

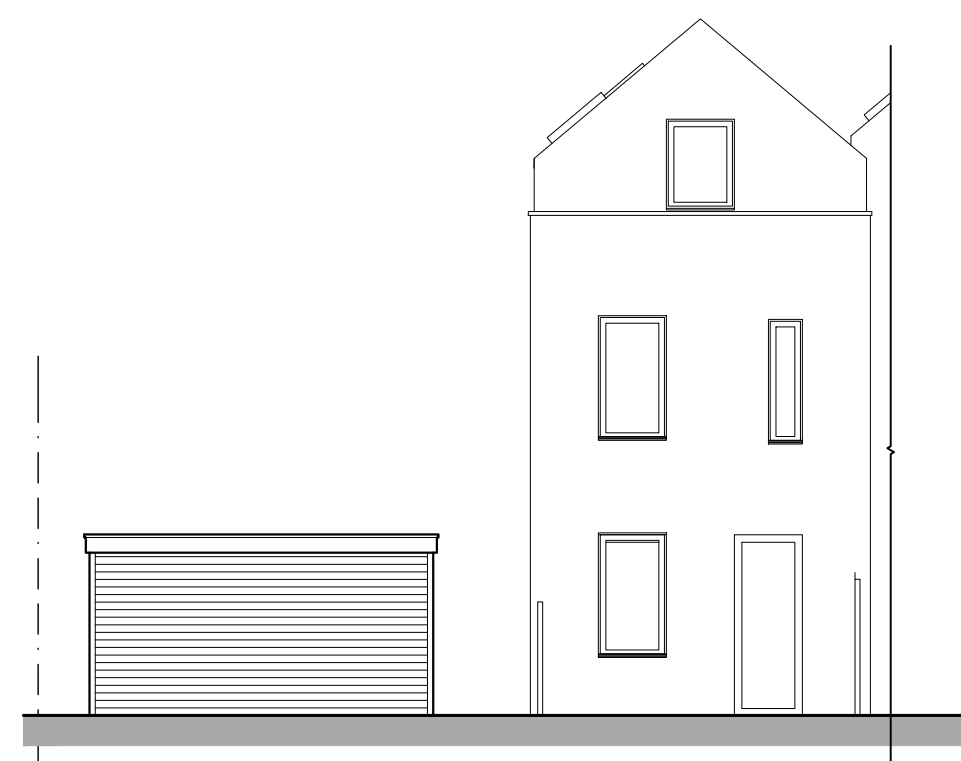

0 1 2 3 Metres
SCALE BAR @ 1-100
Proposed Rear Elevation




SCALE BAR @ 1-250
Site Plan 1-250

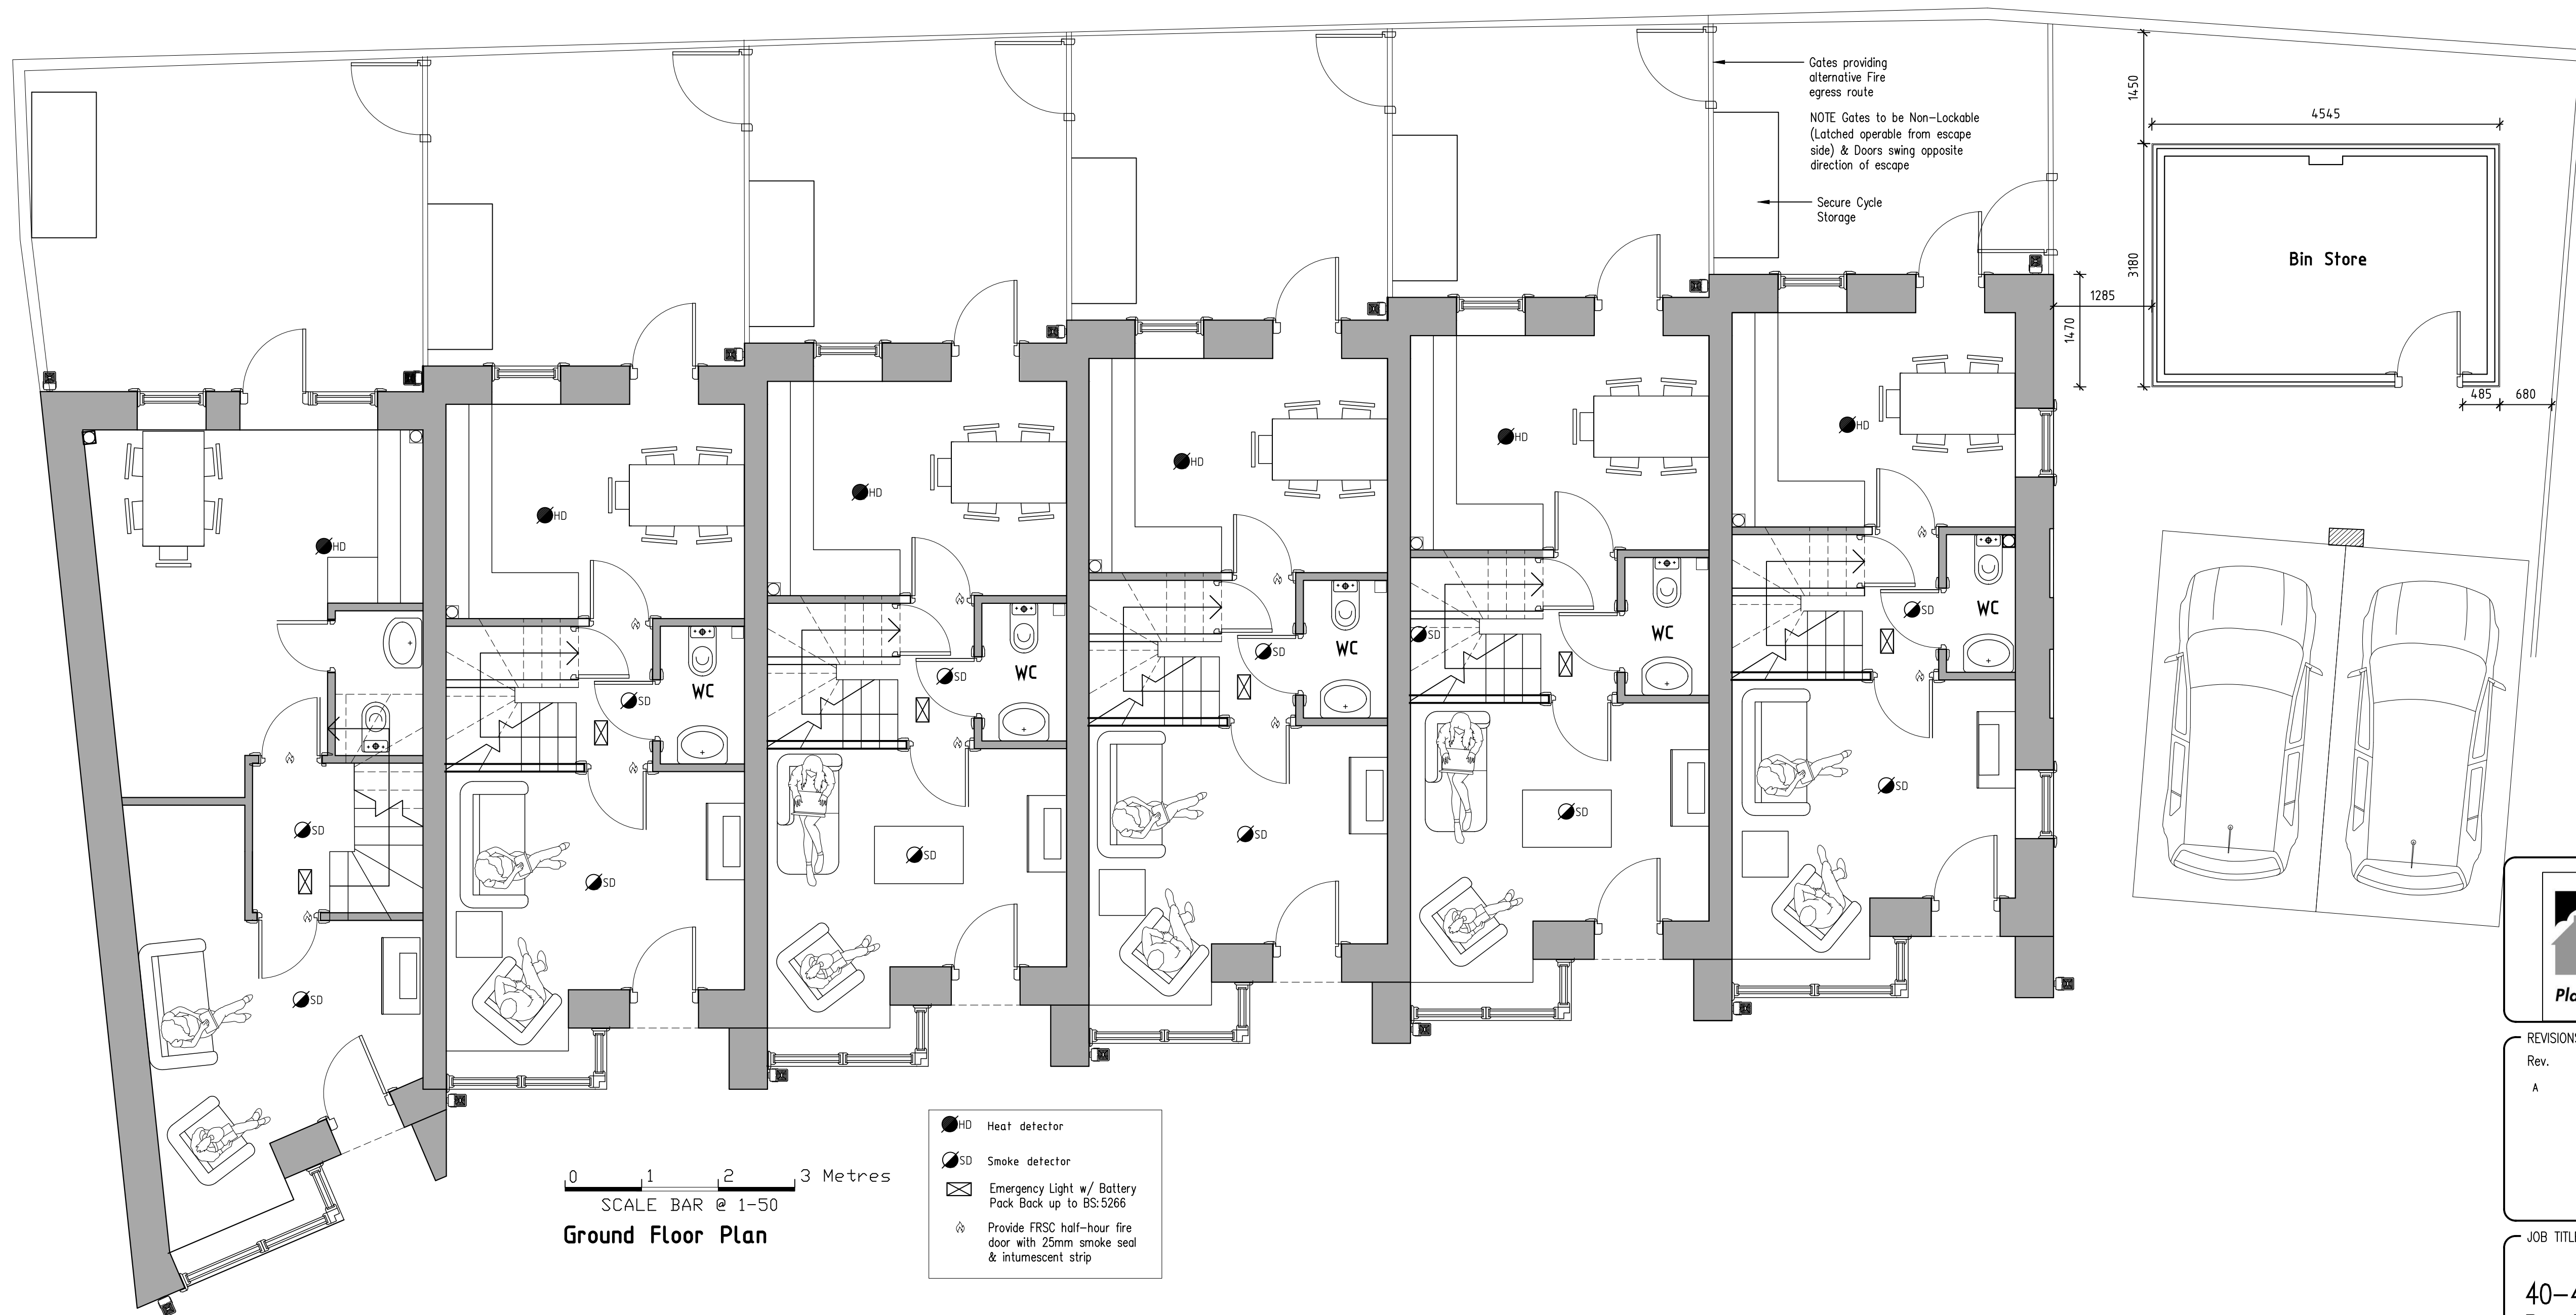

0 1 2 3 Metres
SCALE BAR @ 1-50
Ground Floor Plan

- HD Heat detector
- SD Smoke detector
- ⊠ Emergency Light w/ Battery Pack Back up to BS:5266
- ⚡ Provide FRSC half-hour fire door with 25mm smoke seal & intumescent strip

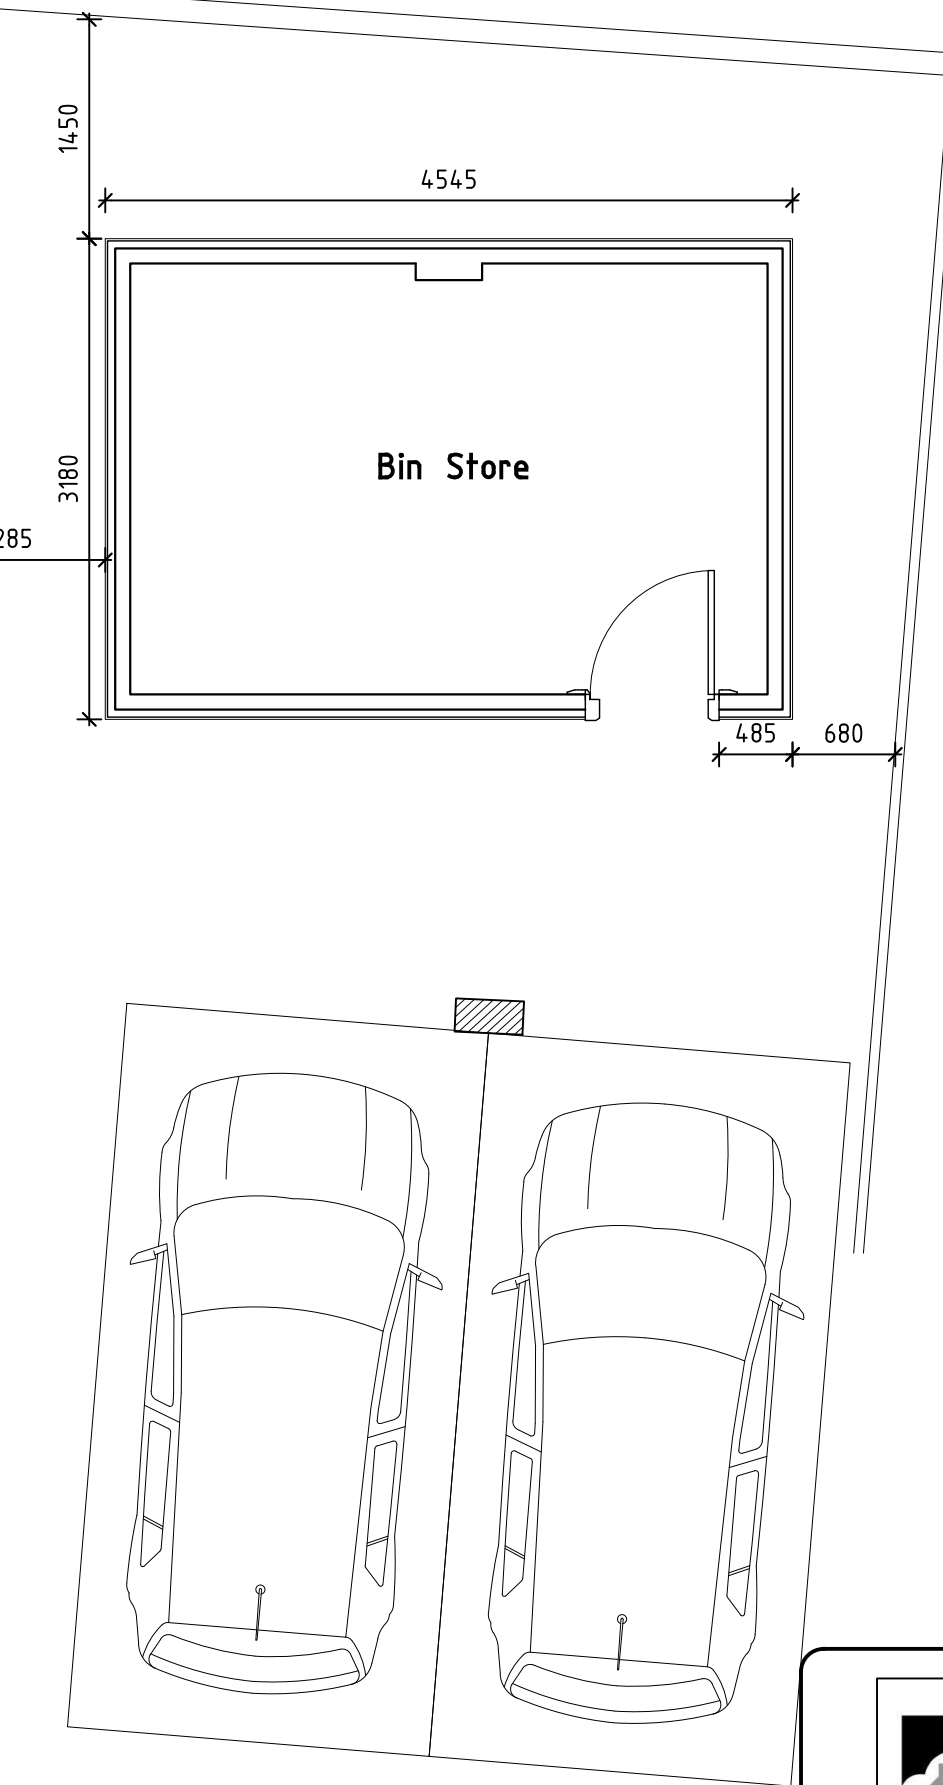

GREG Farrell
Building & Design Consultant
Planning, Building Regulations & Structural Design
43 Wendover Way,
Tilehurst, Reading,
Berks RG30 4RU
Tel & Fax: 0118 941 6249
Mobile: 07967 009862
greg@gregfarrell.co.uk

Rev.	Description	Date
A	Parking added to Site Plan	24-04-25

JOB TITLE
40-48 Mount Pleasant
Reading, RG1 2TD

TITLE
Proposed Bin Store & Fire Escape Alts.

SCALE	DATE	DRAWING No.
1:50	April 2025	01 A