





Pre-Existing Front Elevation
Scale 1:50

 


Pre-Existing Side Elevation

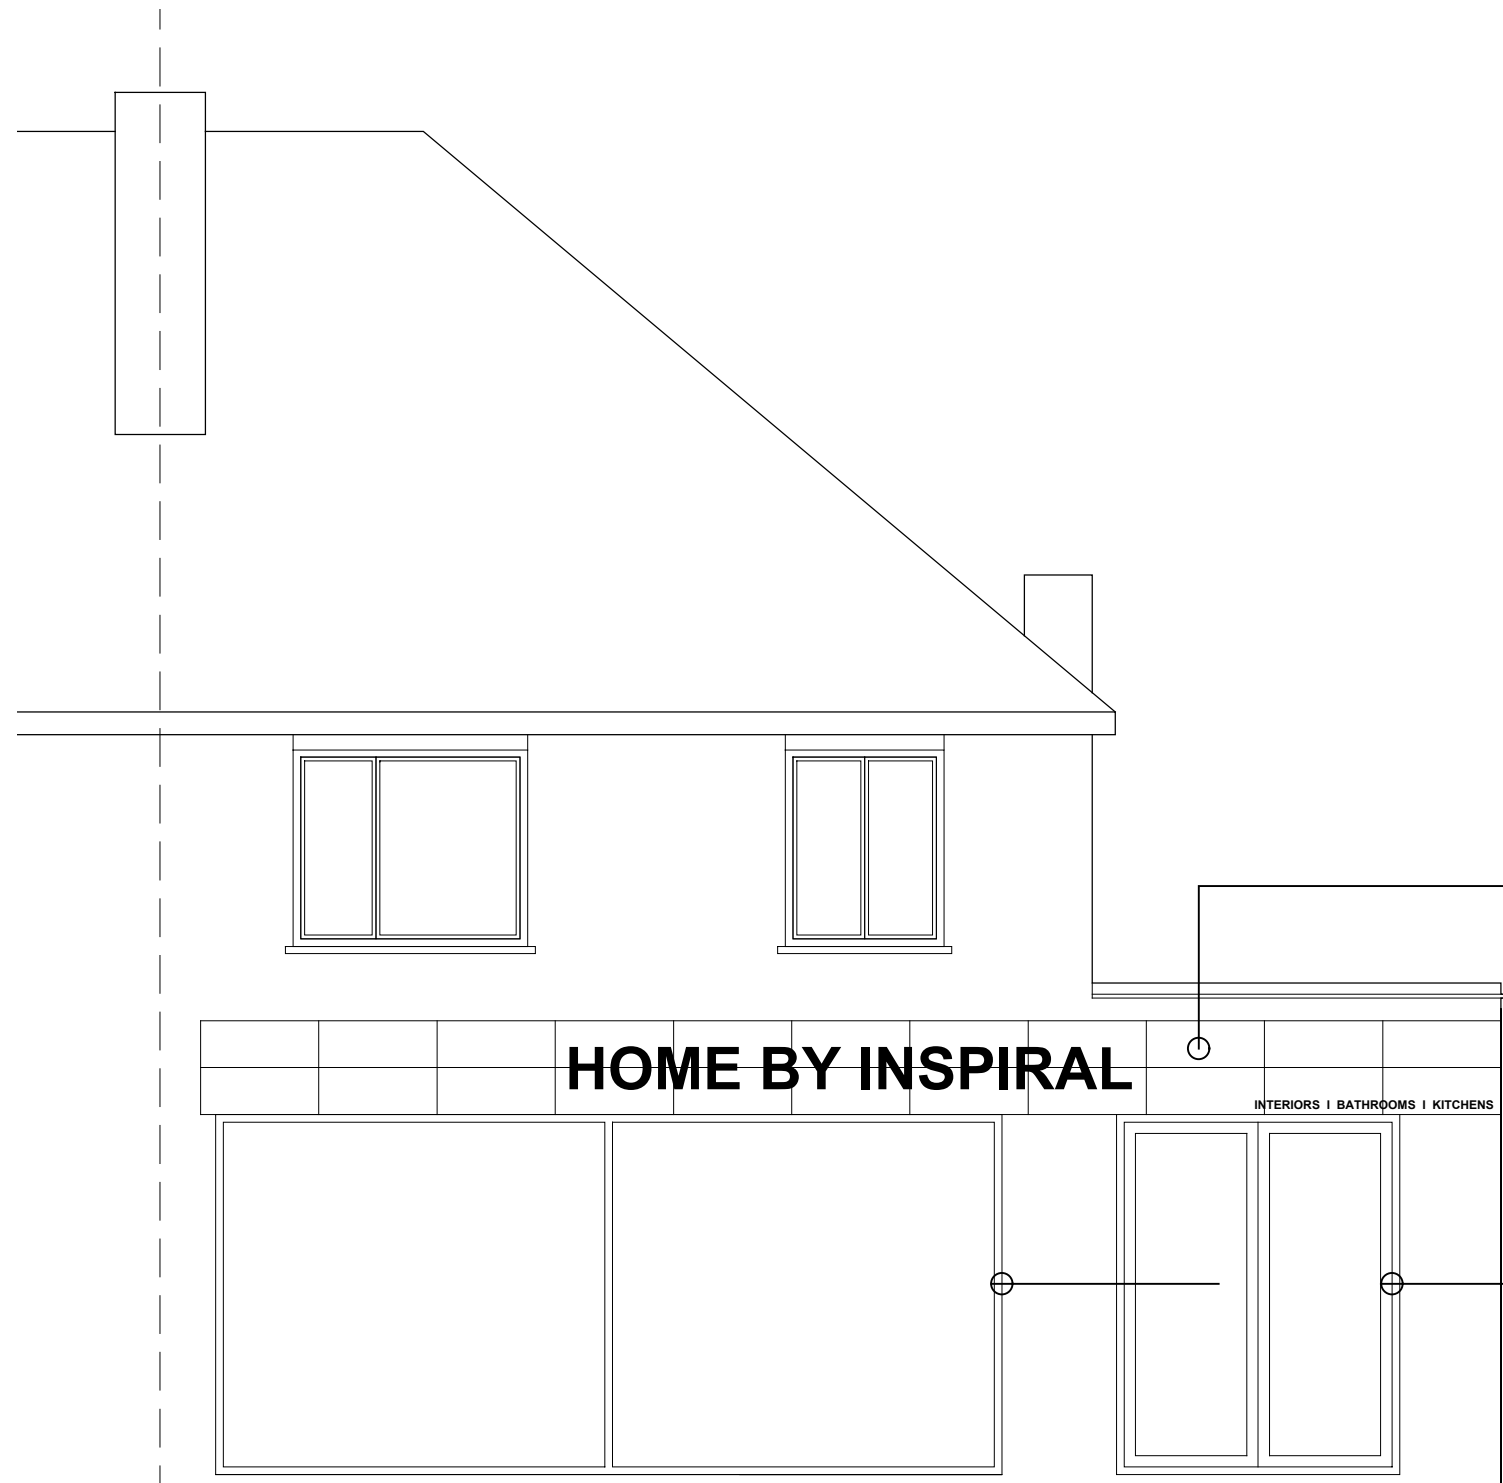



Retrospective Front Elevation
Scale 1:50





Retrospective Side Elevation

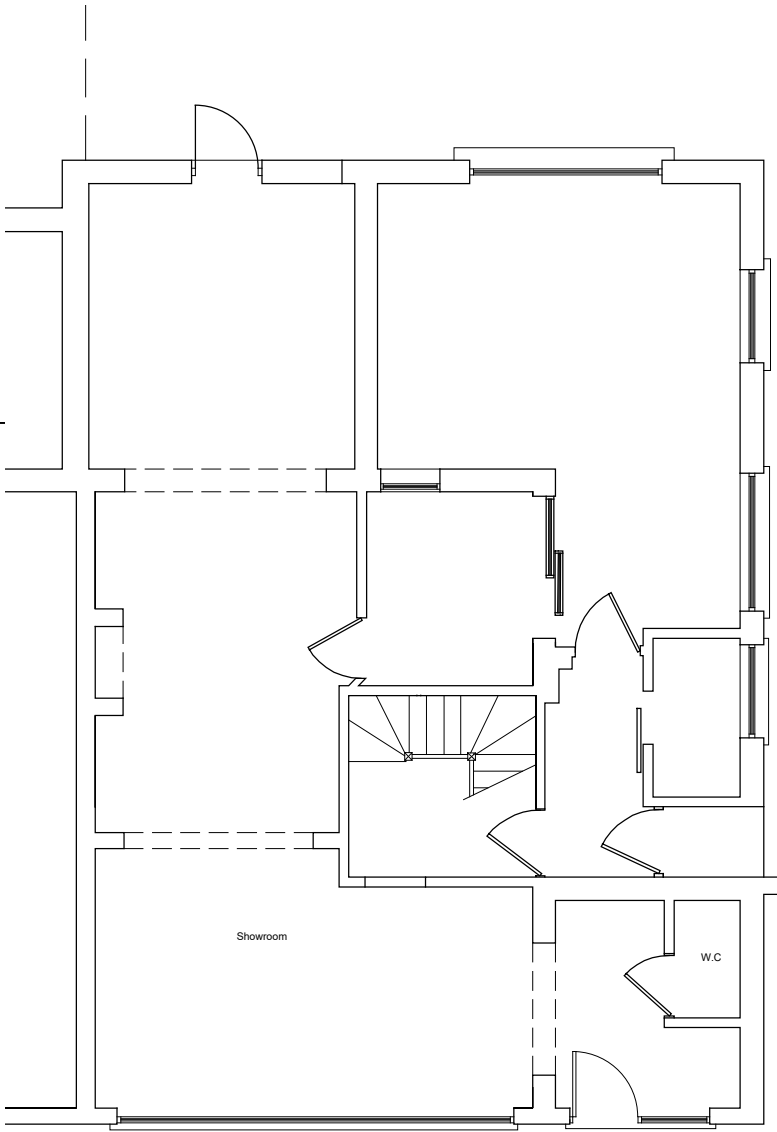



Retrospective Shopfront Ground Floor Plan
Scale 1:100

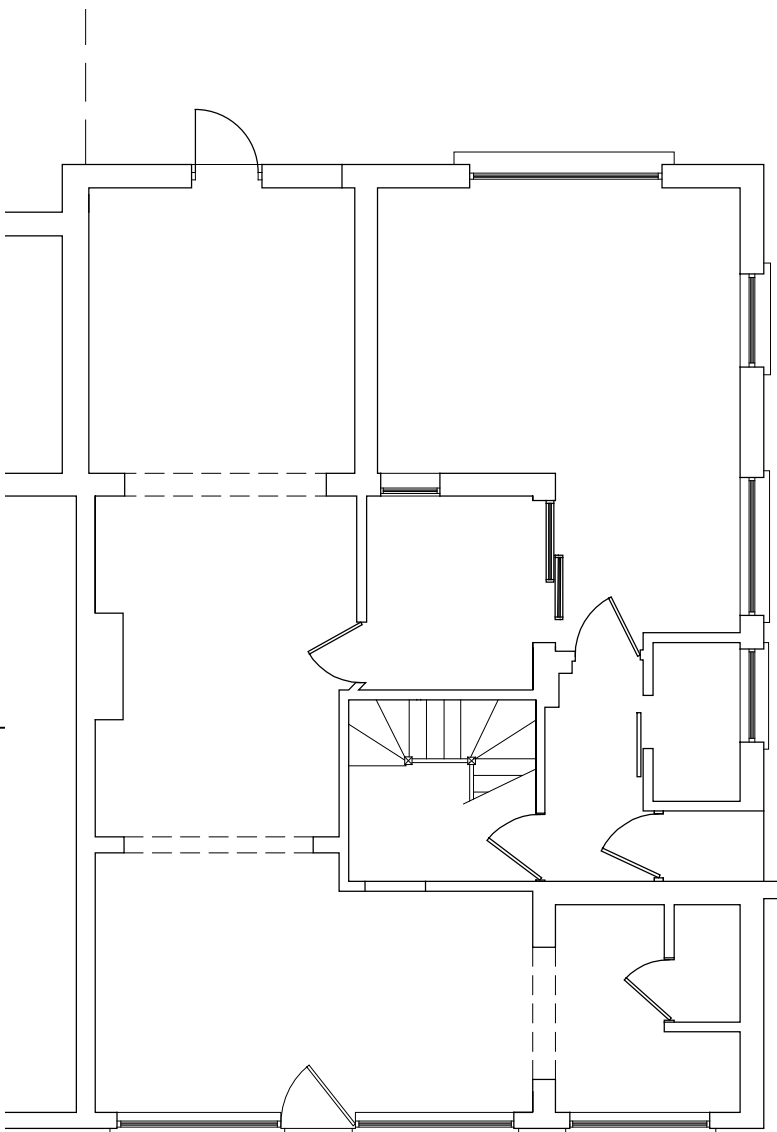 

Pre-Shopfront Alterations Floor Plan
Scale 1:100

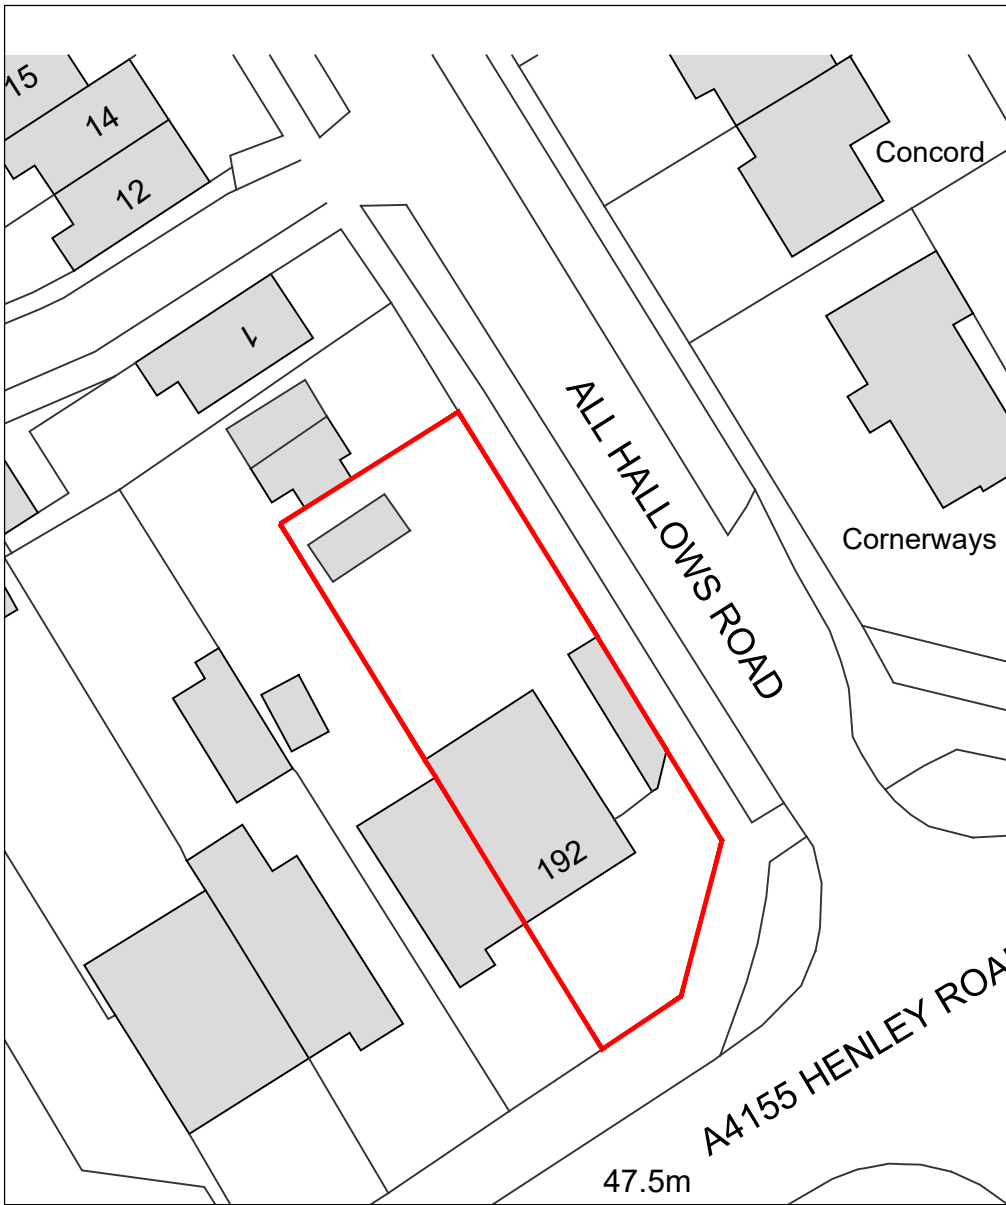 

Ordnance Survey, (c) Crown Copyright 2024. All rights reserved. Licence number 100022432

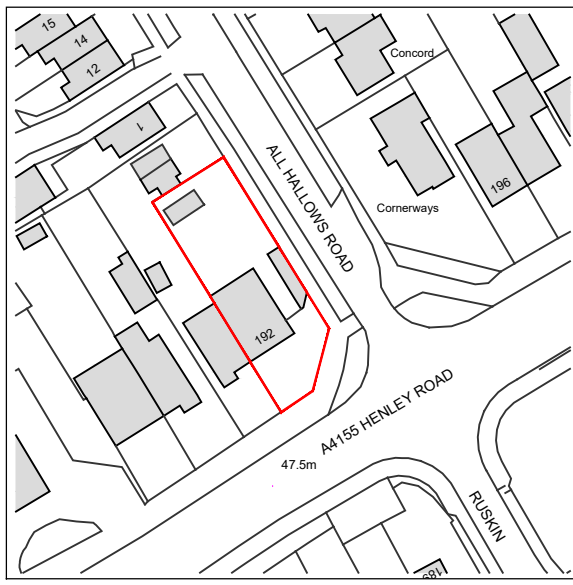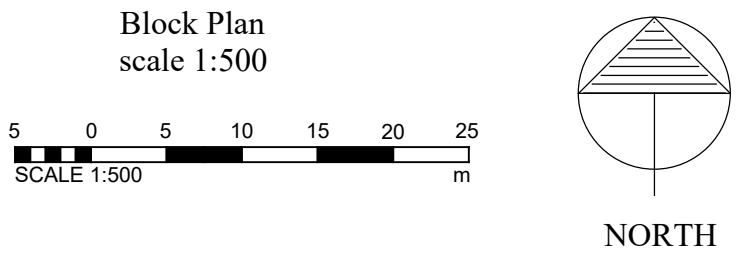

Location Plan
scale 1:1250



B	10.05.25	Description changed to retrospective at planning officer request	DT
A	20.03.25	Side Elevation and Floor Plan added at planning officers request	DT

REV	DATE	NOTES	BY
RETROSPECTIVE SHOPFRONT APPLICATION			

— David Tingle —
Building Design & Surveying Services

17 Woodland Drive, Tilehurst, Reading
Berkshire, RG30 4RT.
T: 0118.9419311 M: 07711902344

Copyright © David Tingle Building Design (2003)

MR ARLIND AVDIU
192 HENLEY ROAD CAVERSHAM
READING RG4 5LN

RETROSPECTIVE
REPLACEMENT SHOP FRONT
PRE-EXISTING AND RETROSPECTIVE
FRONT & SIDE ELEVATIONS
Scale: 1:50 & 1:100 @A1 Date: Jan 2025
Dwg No: **192HR.MP201** Rev: B