


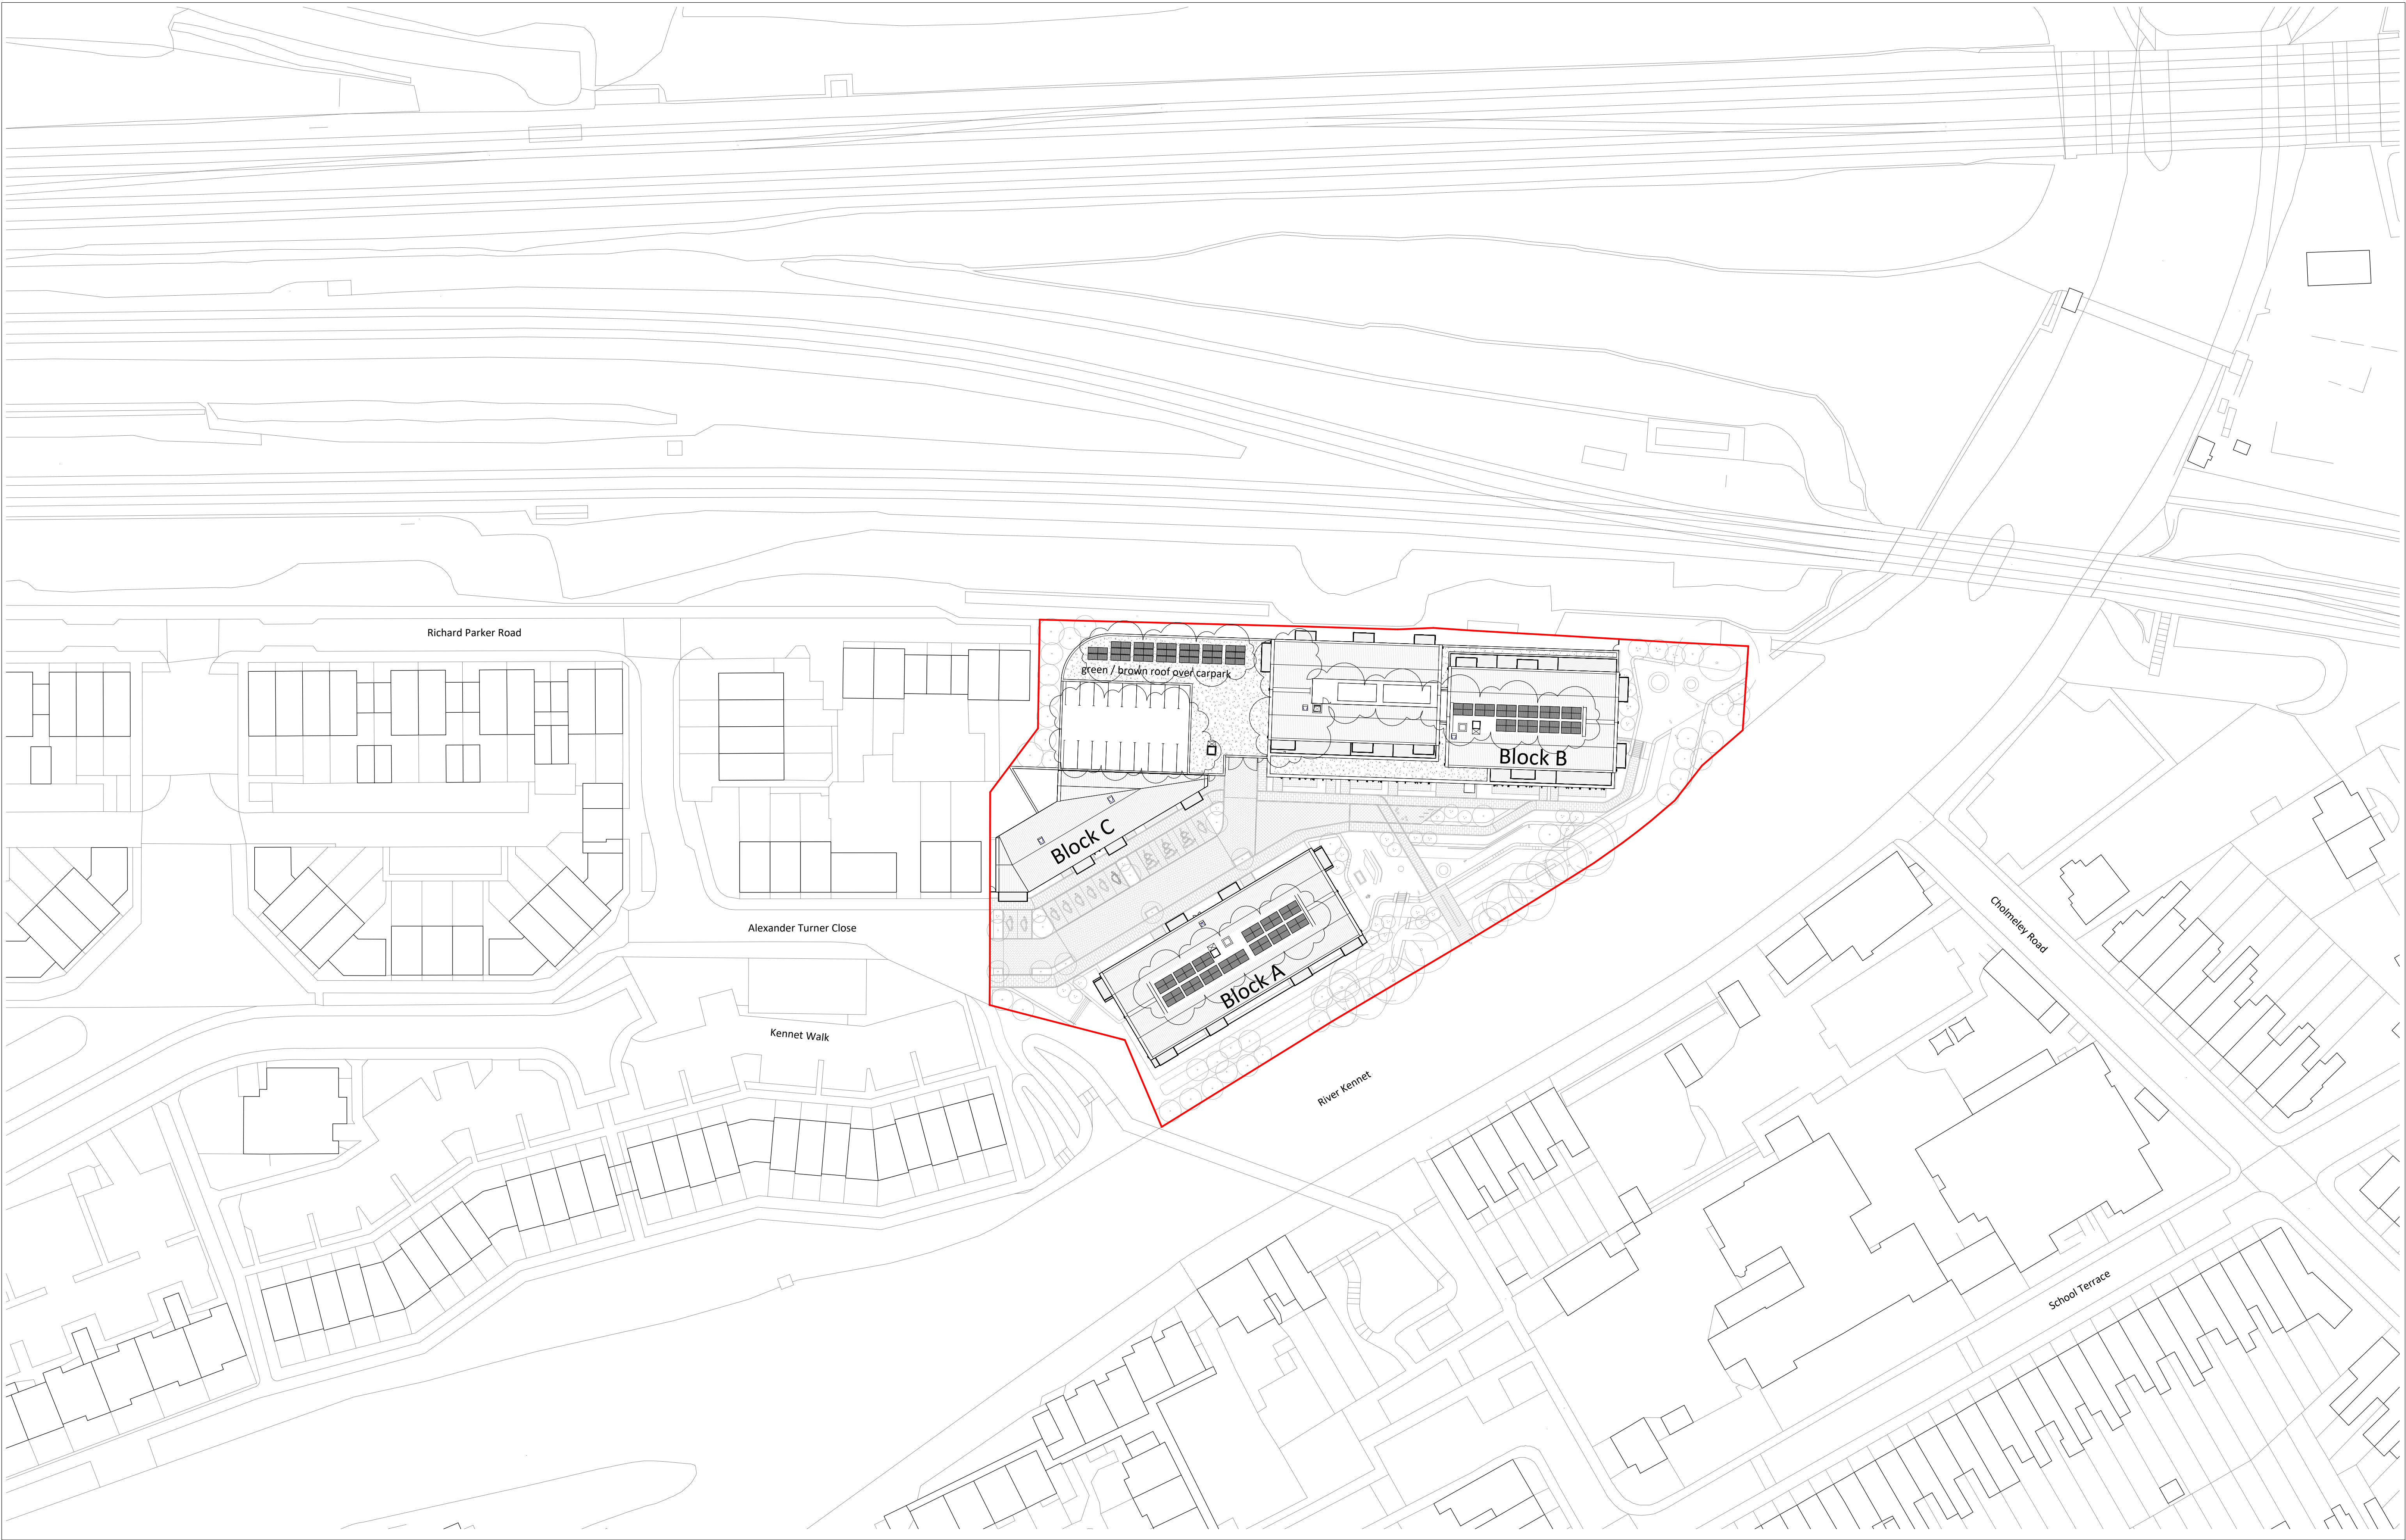

NOTES

CONSULTANTS


- Refer to highways consultant's drawings for details
- Refer to landscape consultant's drawings for details
- Landscaping layout is indicative only

AREAS

- Refer to area schedule

© Copyright Reserved. ColladoCollins Partners LLP

Rev	Notes	Date	By	Auth
P	Planning Application	28/03/19	LK	RC
P1	Planning Amendments	23/09/19	LK	RC
P2	General update to Build Regs Part 8 Changes	20/02/24	TC	TC
P3	General Update to BS9991	10/04/25	TC	TC

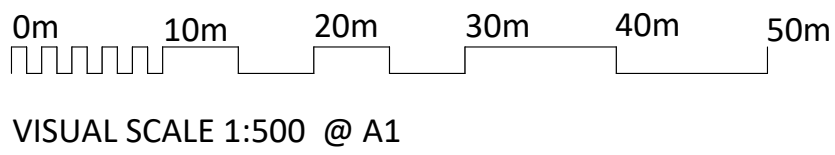

ColladoCollins Architects

17-19 Foley Street
London W1W 6DW
T 020 7580 3490
F 020 7580 2917
info@colladocollins.com
www.colladocollins.com

Date: 28/03/19
Drawn By: LK
Checked by: RC
Scale @ A1: 1 : 500
Scale @ A3: 1 : 1000
CAD File No:

Danescroft (KDPM) LLP
Gas Holder, Reading
Proposed Site Plan

PLANNING
16035

P0-010

P3
Revision