


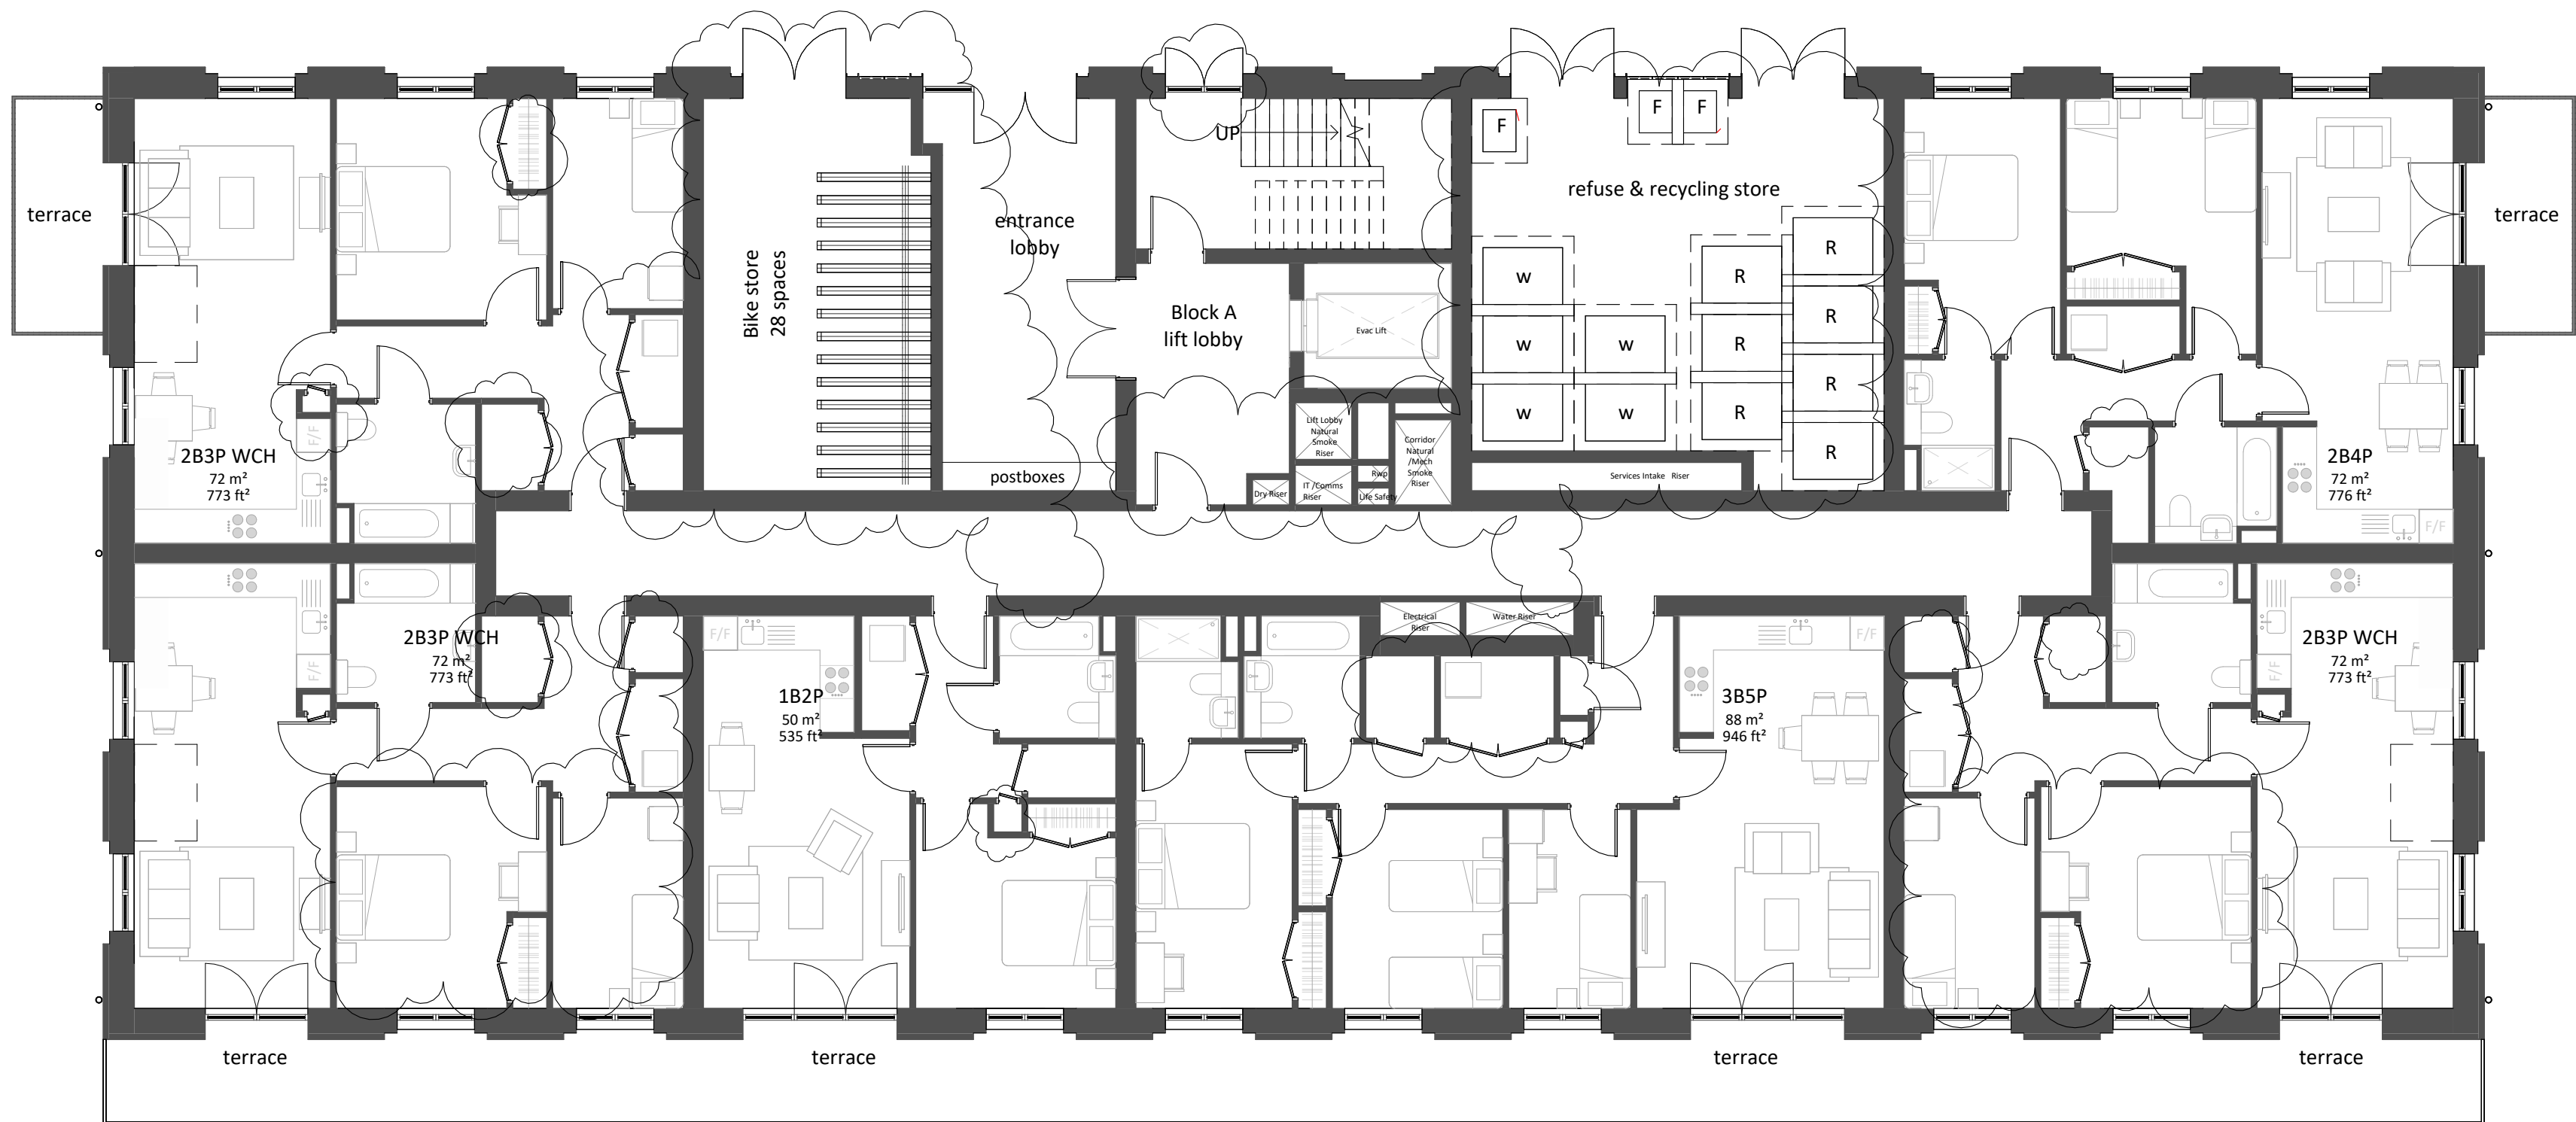

1 Ground Floor Plan
1 : 100




2 First to Fourth Floor Plan
1 : 100

NOTES
CONSULTANTS
- Refer to highways consultant's drawings for details
- Refer to landscape consultant's drawings for details
- Landscaping layout is indicative only

AREAS
- Refer to area schedule

© Copyright Reserved. ColladoCollins Partners LLP

Rev	Notes	Date	By	Auth
P	Planning Application	28/03/19		
P1	Planning Amendments	23/09/19	LK	RC
P2	General update to Build Regs Part 8 Changes	20/02/24	TC	TC
P3	General Update to BS9995	10/04/25	TC	TC

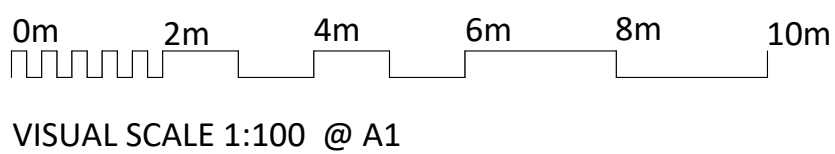

ColladoCollins Architects

17-19 Foley Street
London W1W 6DW
T 020 7580 3490
F 020 7580 2917
info@colladocollins.com
www.colladocollins.com

Date: 28/03/19
Drawn By: AC
Checked by: LK
Scale @ A1: 1 : 100
Scale @ A3: 1 : 200
CAD File No:

Danescroft (KDPM) LLP
Gas Holder, Reading
Proposed Plans - Block A

PLANNING
16035

P1-100

P3
Revision