


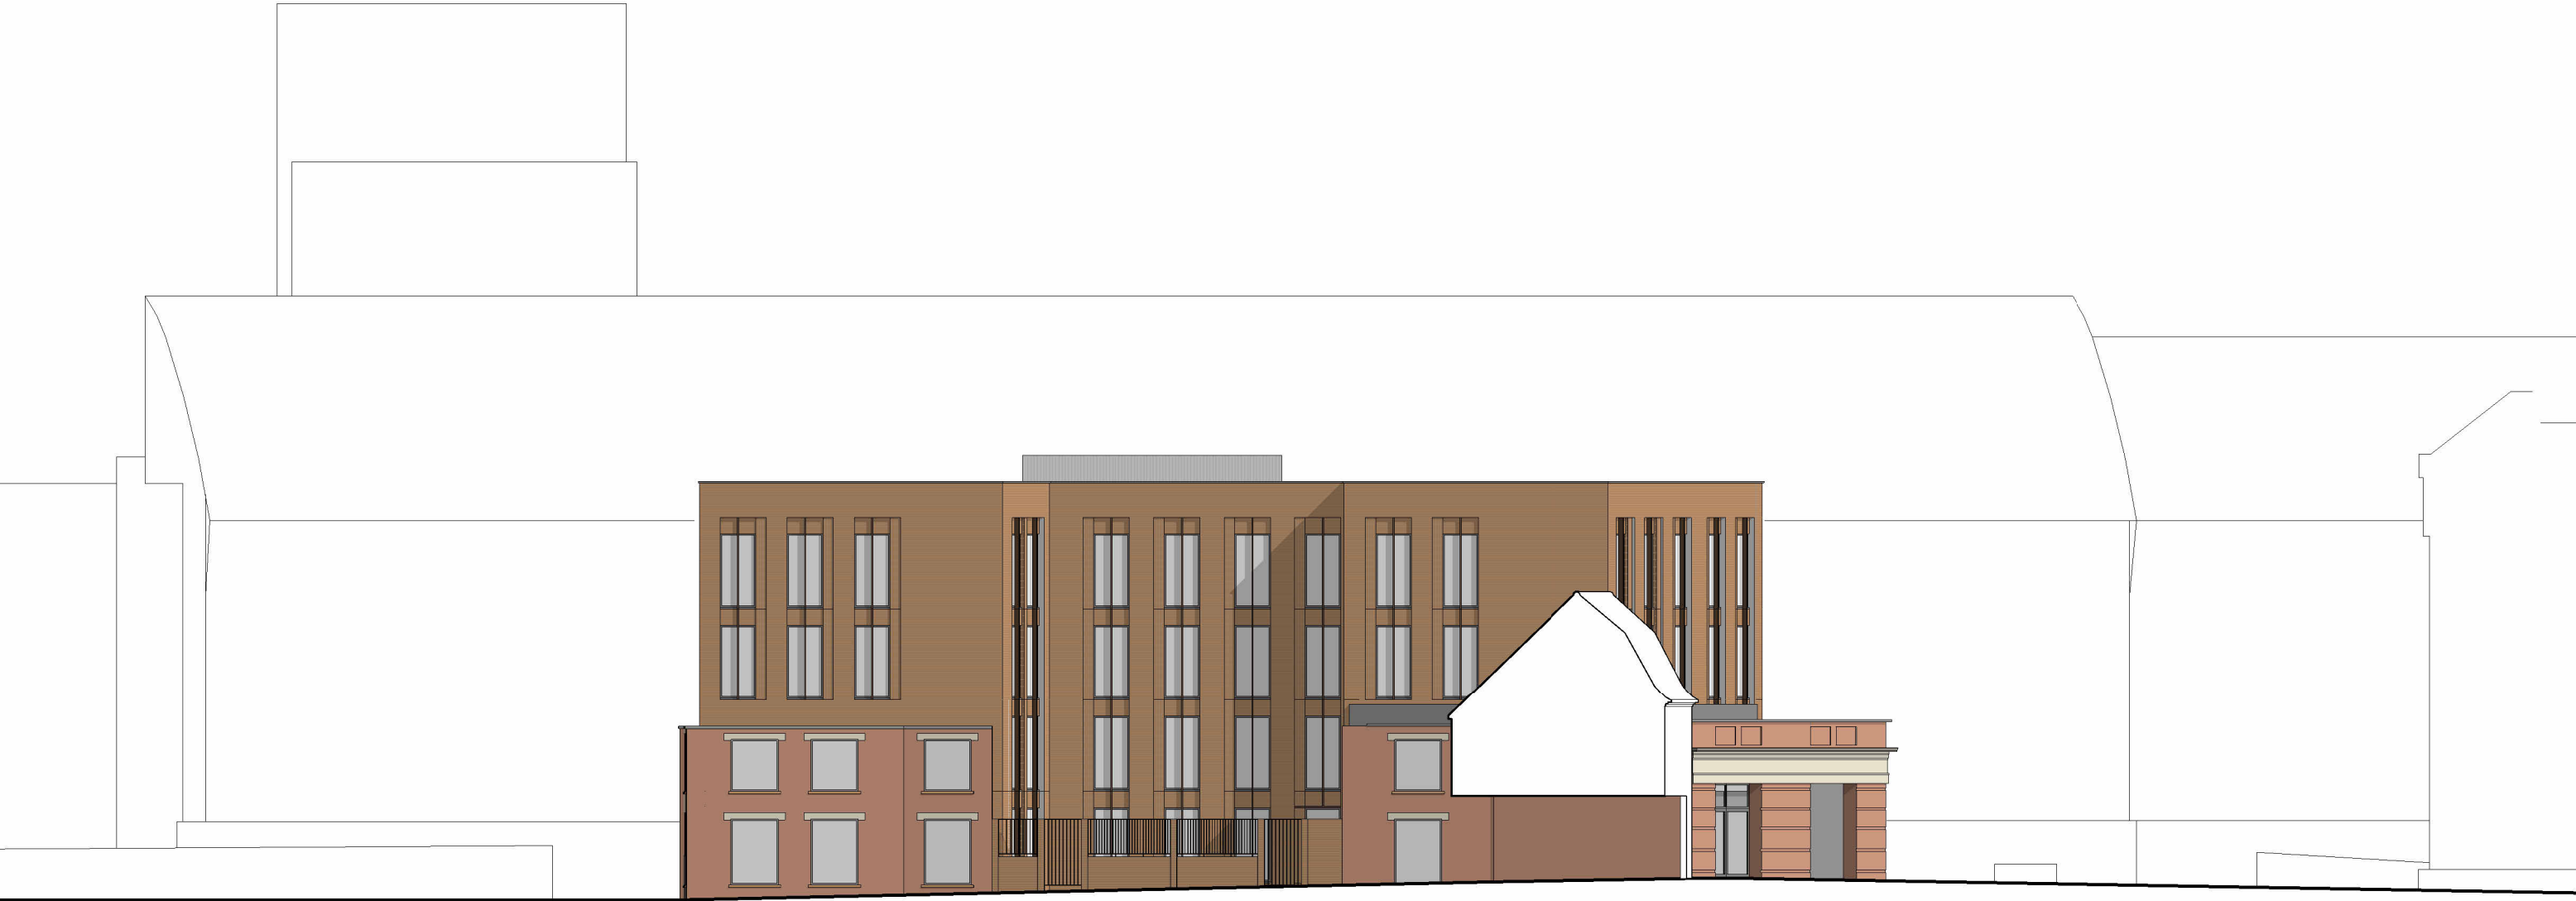

2	Apr '25	Layout Changes
1	Mar '25	First Issue

REV	DATE	DESCRIPTION

Collaborating with:
Red Line Land, Central Club Ltd

Job: 426 Drawing: 05-17 Revision: 2

Project:
**Reading Central Club
London Street, RG1 4SQ**

Drawing:
Street Scene - South Elevation

Date:
Mar '25

Status:
Planning

Drawn By:
MC

Checked By:
EM



Colony Architects Ltd.
The Wine Store, Brewery Court, Theale, Reading, RG7 5AJ
+44 (0)118 380 0328
hello@colonyarchitects.com
colonyarchitects.com