




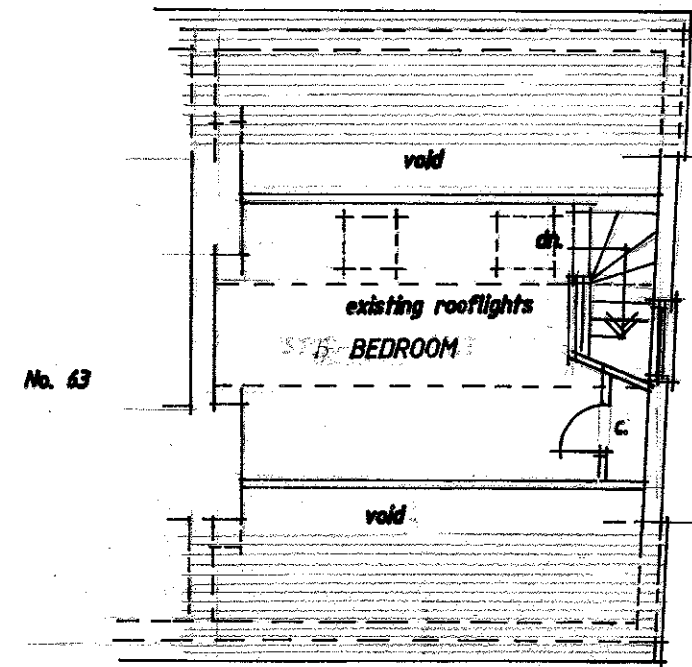


PREVIOUS SECOND FLOOR PLAN
(not subject to changes under 94-00637 CLE)

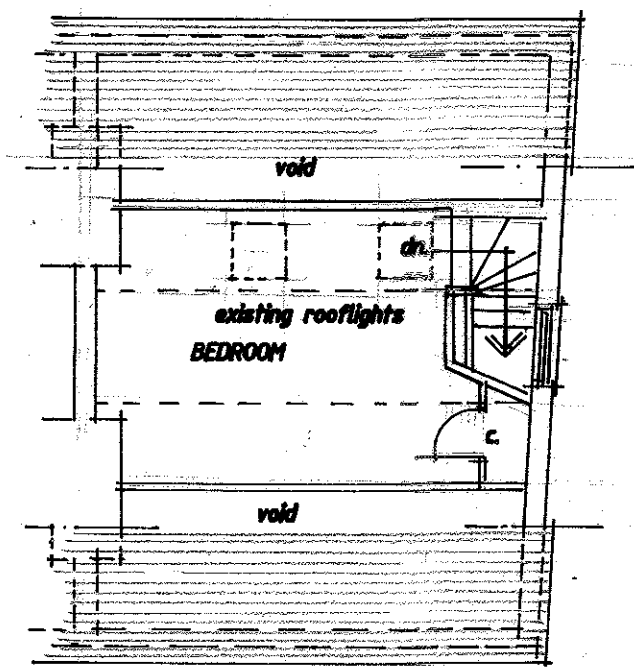


EXISTING SECOND FLOOR PLAN

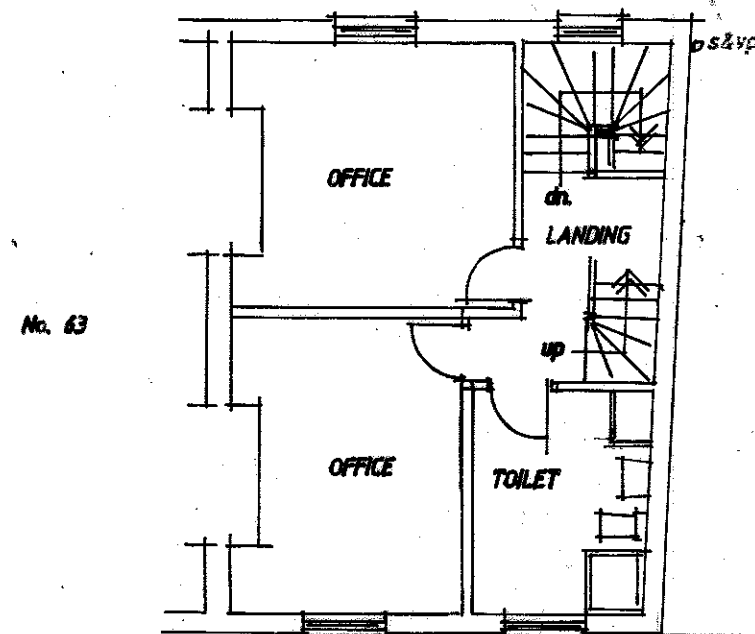


PREVIOUS FIRST FLOOR PLAN

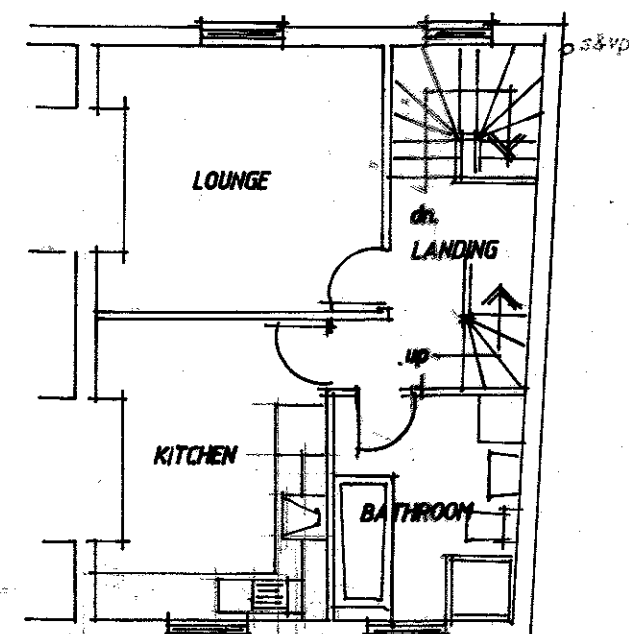

EXISTING FIRST FLOOR PLAN

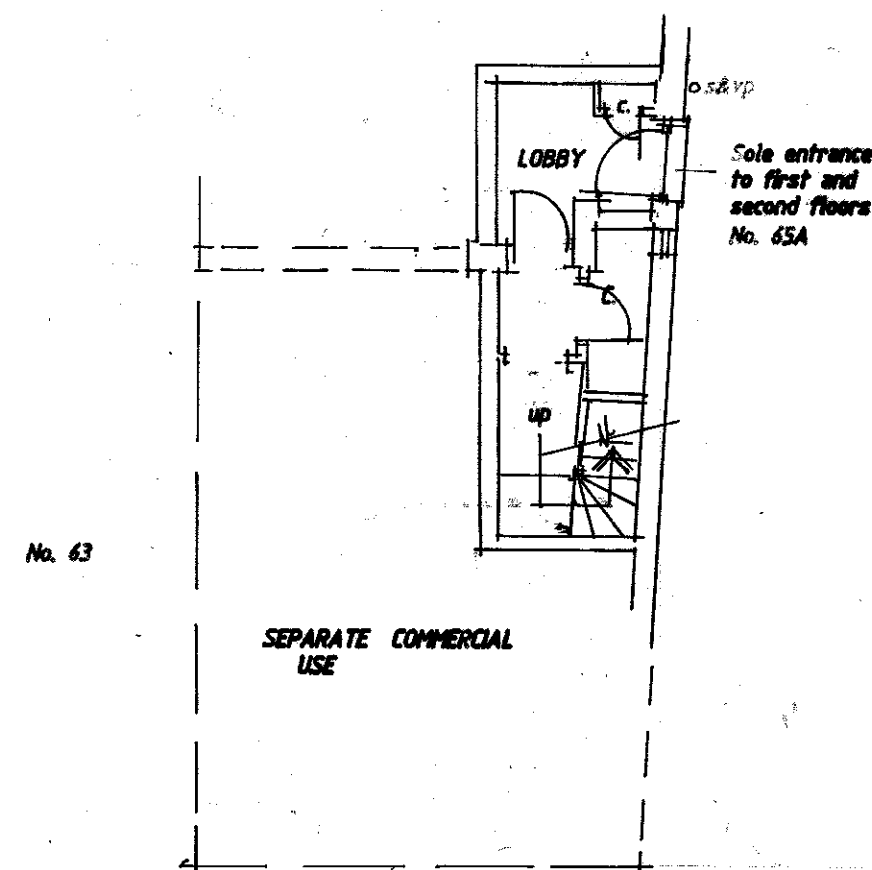

PREVIOUS GROUND FLOOR PLAN

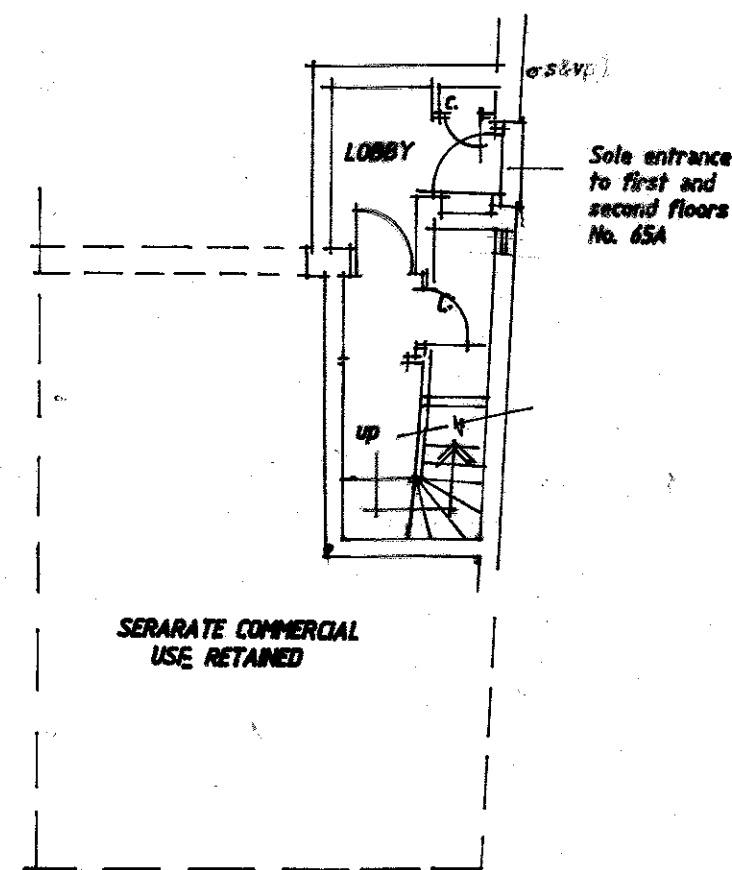

EXISTING GROUND FLOOR PLAN




FRONT ELEVATION

REAR ELEVATION



SIDE ELEVATION

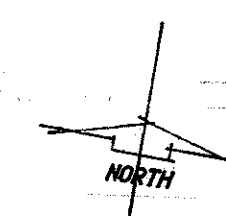

STANLEY STREET

No. 65 ground floor
No. 65A

SITE PLAN Scale 1:500



SCALE BAR 1:100

project
APPLICATION CERTIFICATE OF LAWFULNESS EXISTING USE
at
NO. 65A BEDFORD ROAD, READING RG1 7EX
for
MR. C. TONG
drawing
FLOOR PLANS AND ELEVATIONS AND EXISTING USE
Date 12/05/2025 Scale 1:100
DRAWING NUMBER BR/PL/03