

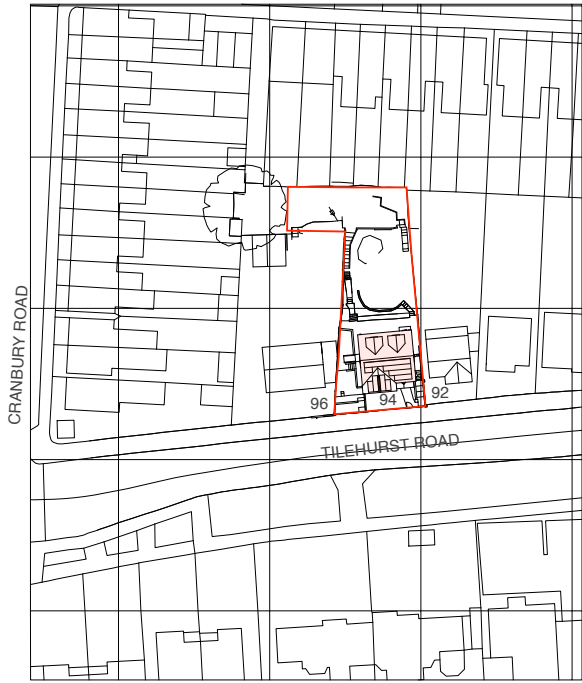


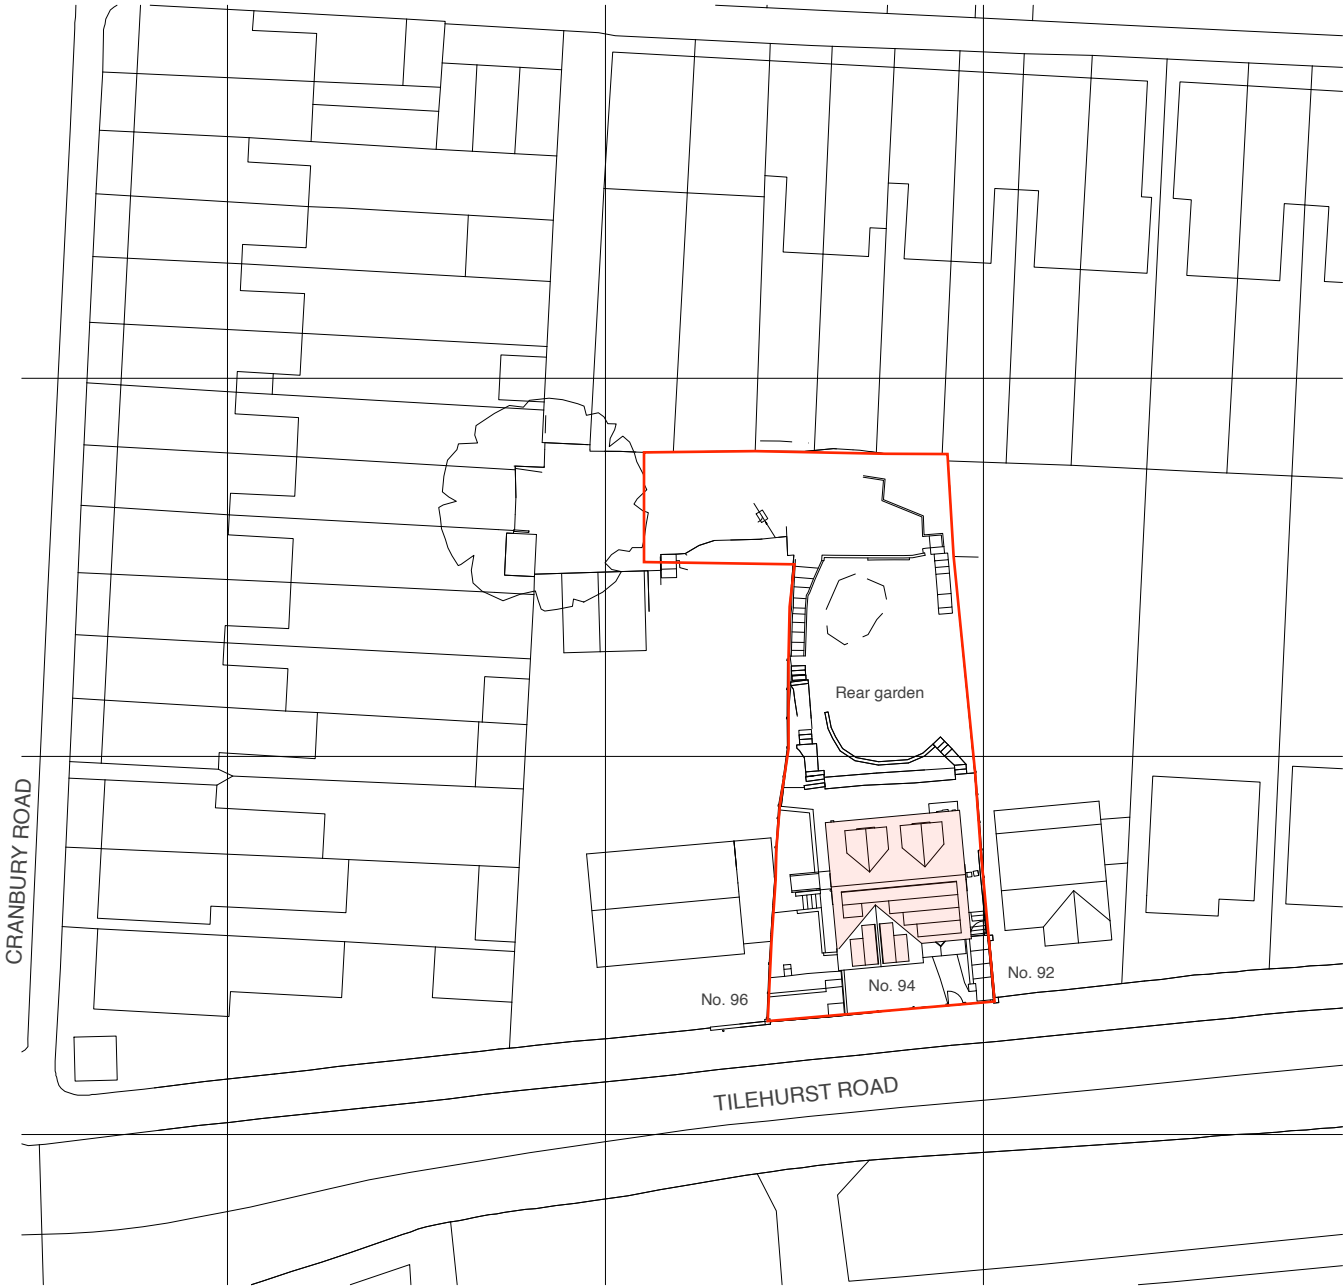


© Crown Copyright and database rights 2024. OS AC0000813445

Site Location Plan

 


Block Plan

 


Drawing Title	
Location + Block Plan As Proposed	
Project	Client
94 Tilehurst Road, Reading, RG30 2LU	Edward Day Sophie Ibbotson
Date	
October 2024	

Project no. / Stage /	Drawing no. / Revision
1174- PLA-	060_A
Revision notes:	Drawn by: LW
A - First Issue	
Copyright Whitfield Design Architects © 2024 Web: www.whitfield-design.co.uk Email: liam@whitfield-design.co.uk Phone: 07810794436	
NOTES: Print all drawings in full colour at A3 size. All measurements to be confirmed on site by the contractor prior to starting any building work. All structure indicative, see Structural Engineer's drawings for more information. Design to comply with the latest Building Regulations and Approved Documents.	



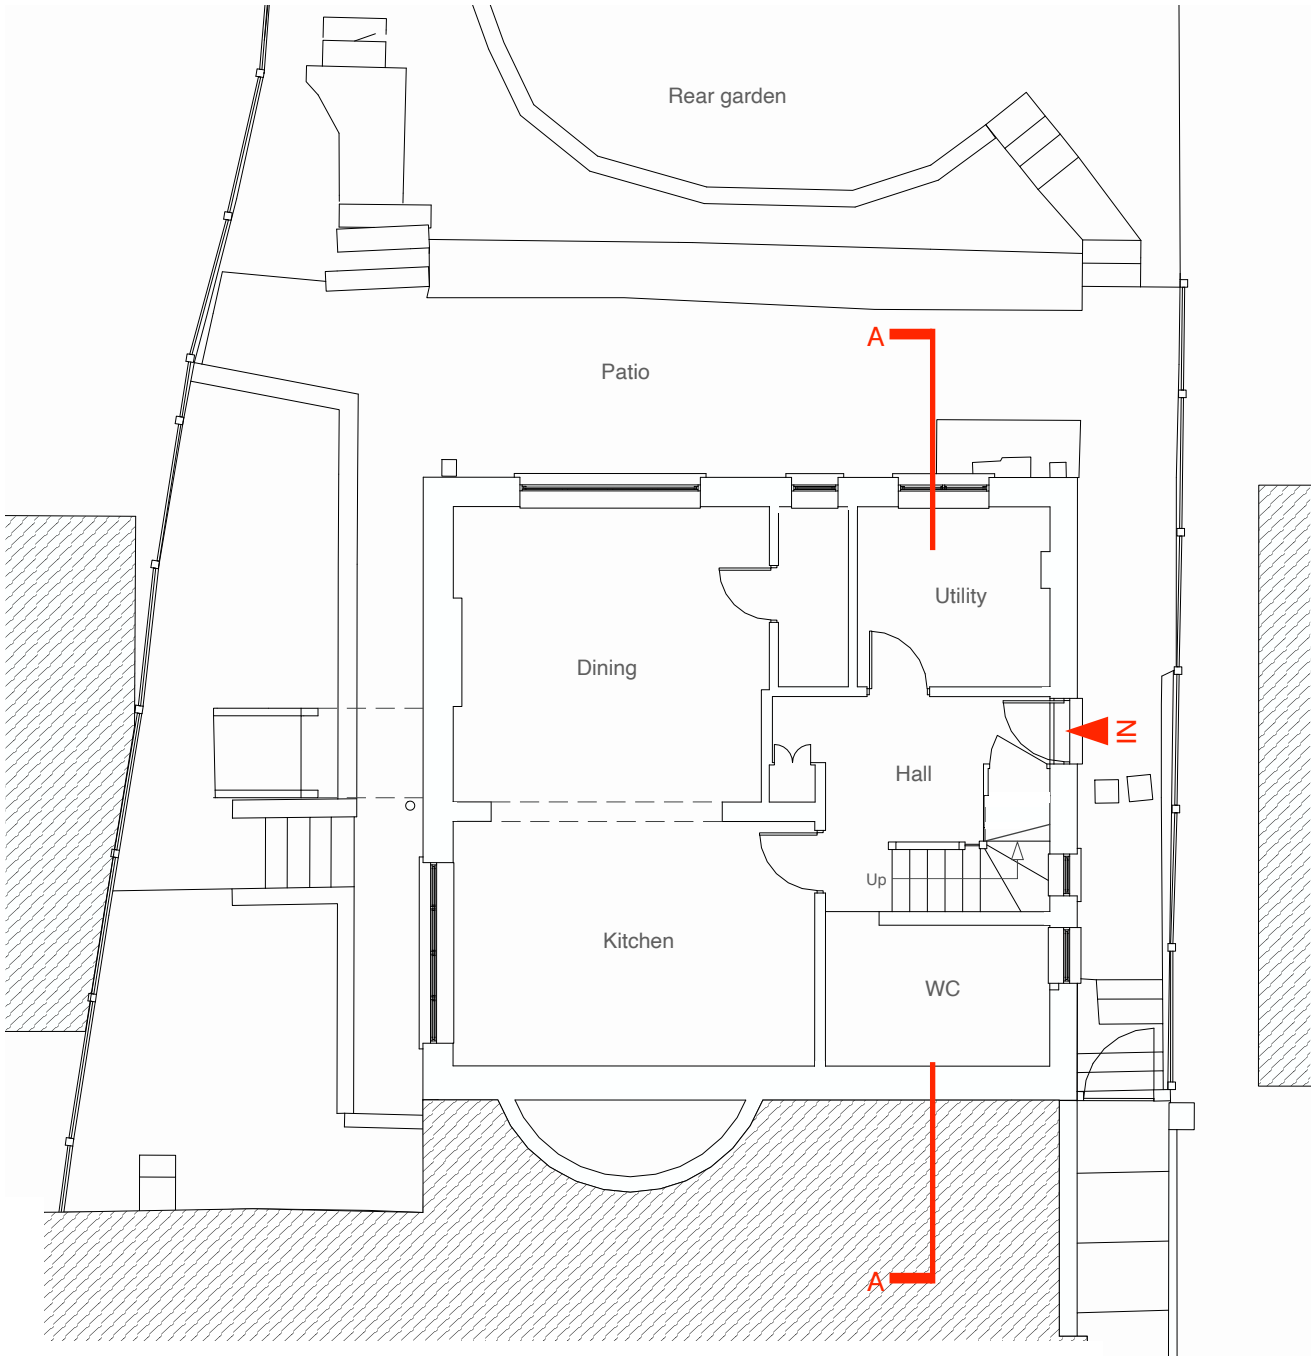

Basement plan

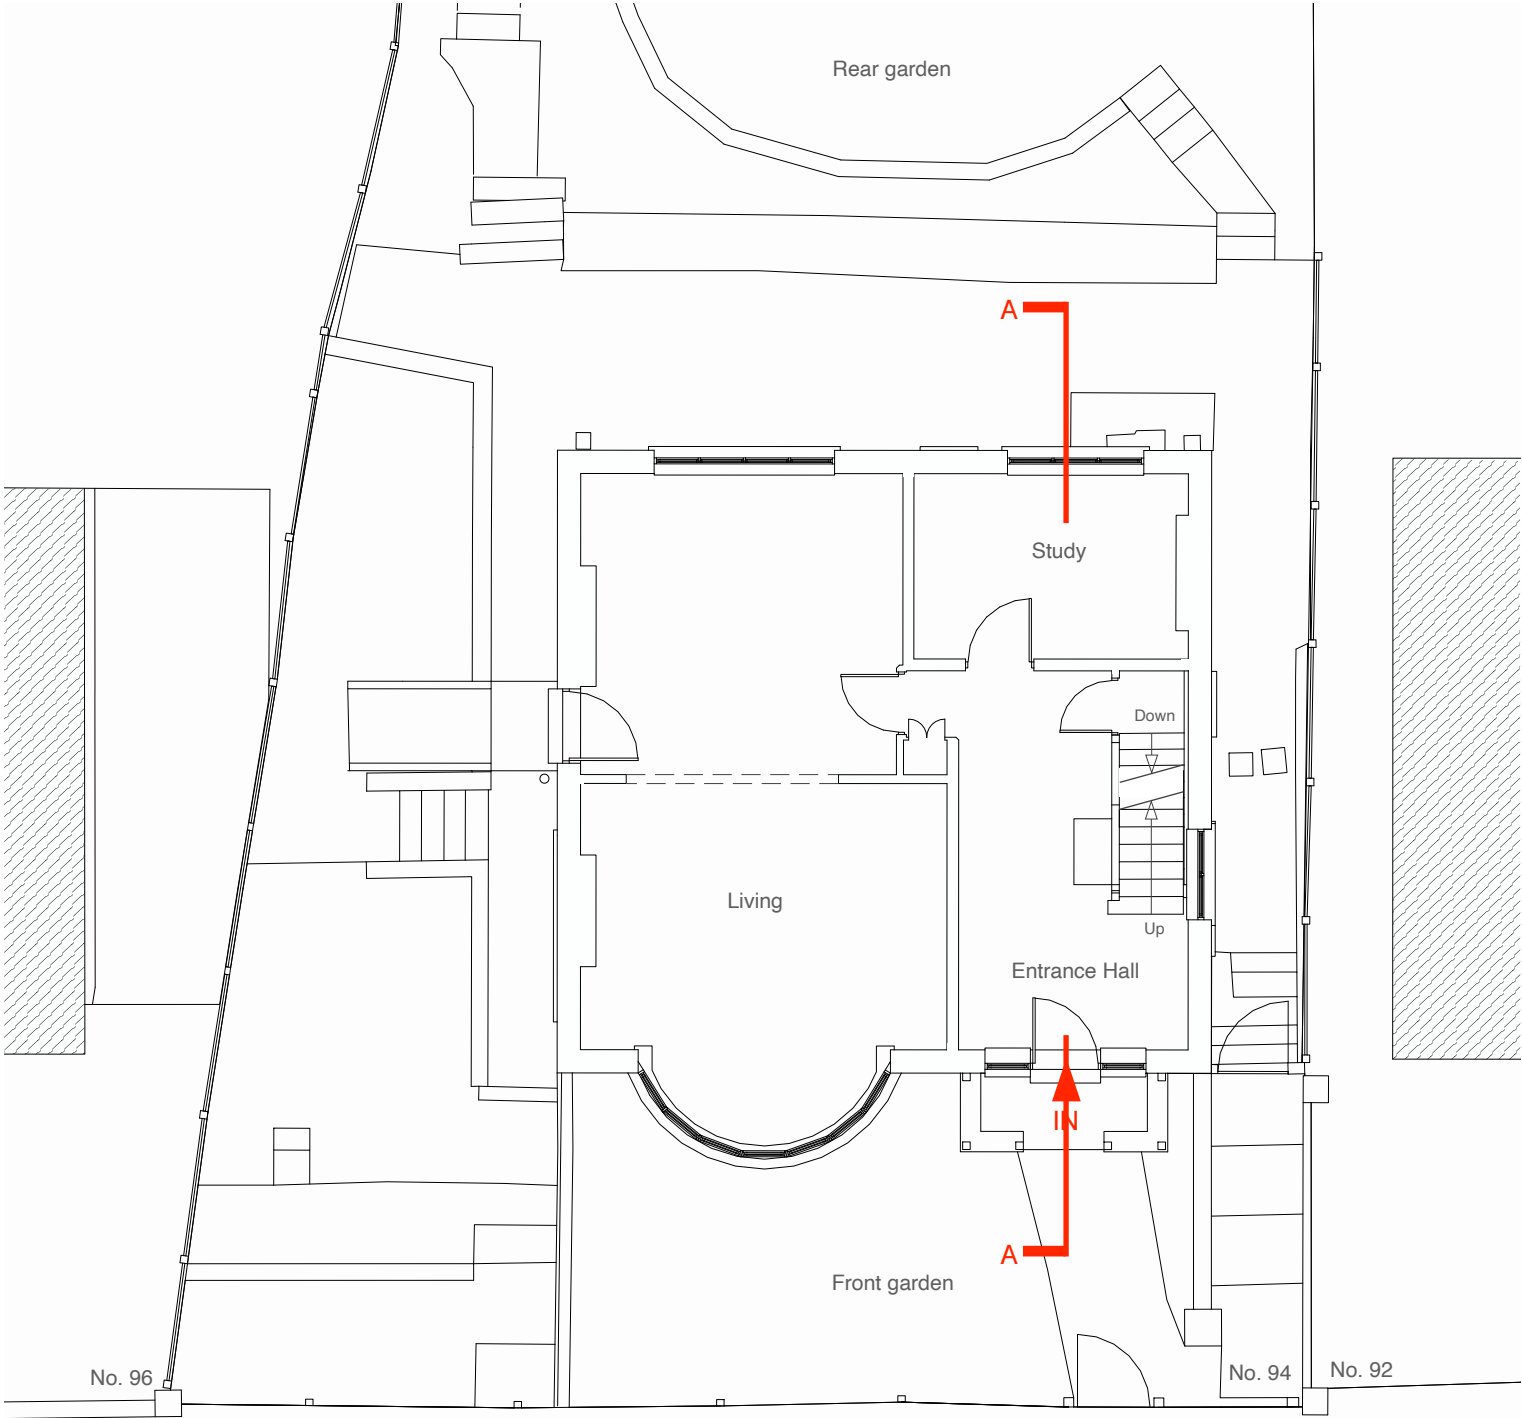

Ground floor plan





1:100 @ A3

0 1 2 3 4 5 10m

Drawing Title	
Proposed GA Plans	
Project	Client
94 Tilehurst Road, Reading, RG30 2LU	Edward Day Sophie Ibbotson
Date	
October 2024	

Project no. / Stage /	Drawing no. / Revision
1174- PLA-	061_A
Revision notes:	Drawn by: LW
A - First Issue	
Copyright Whitfield Design Architects © 2024 Web: www.whitfield-design.co.uk Email: liam@whitfield-design.co.uk Phone: 07810794436	
NOTES: Print all drawings in full colour at A3 size. All measurements to be confirmed on site by the contractor prior to starting any building work. All structure indicative, see Structural Engineer's drawings for more information. Design to comply with the latest Building Regulations and Approved Documents.	

WHITFIELD : DESIGN
ARCHITECTS

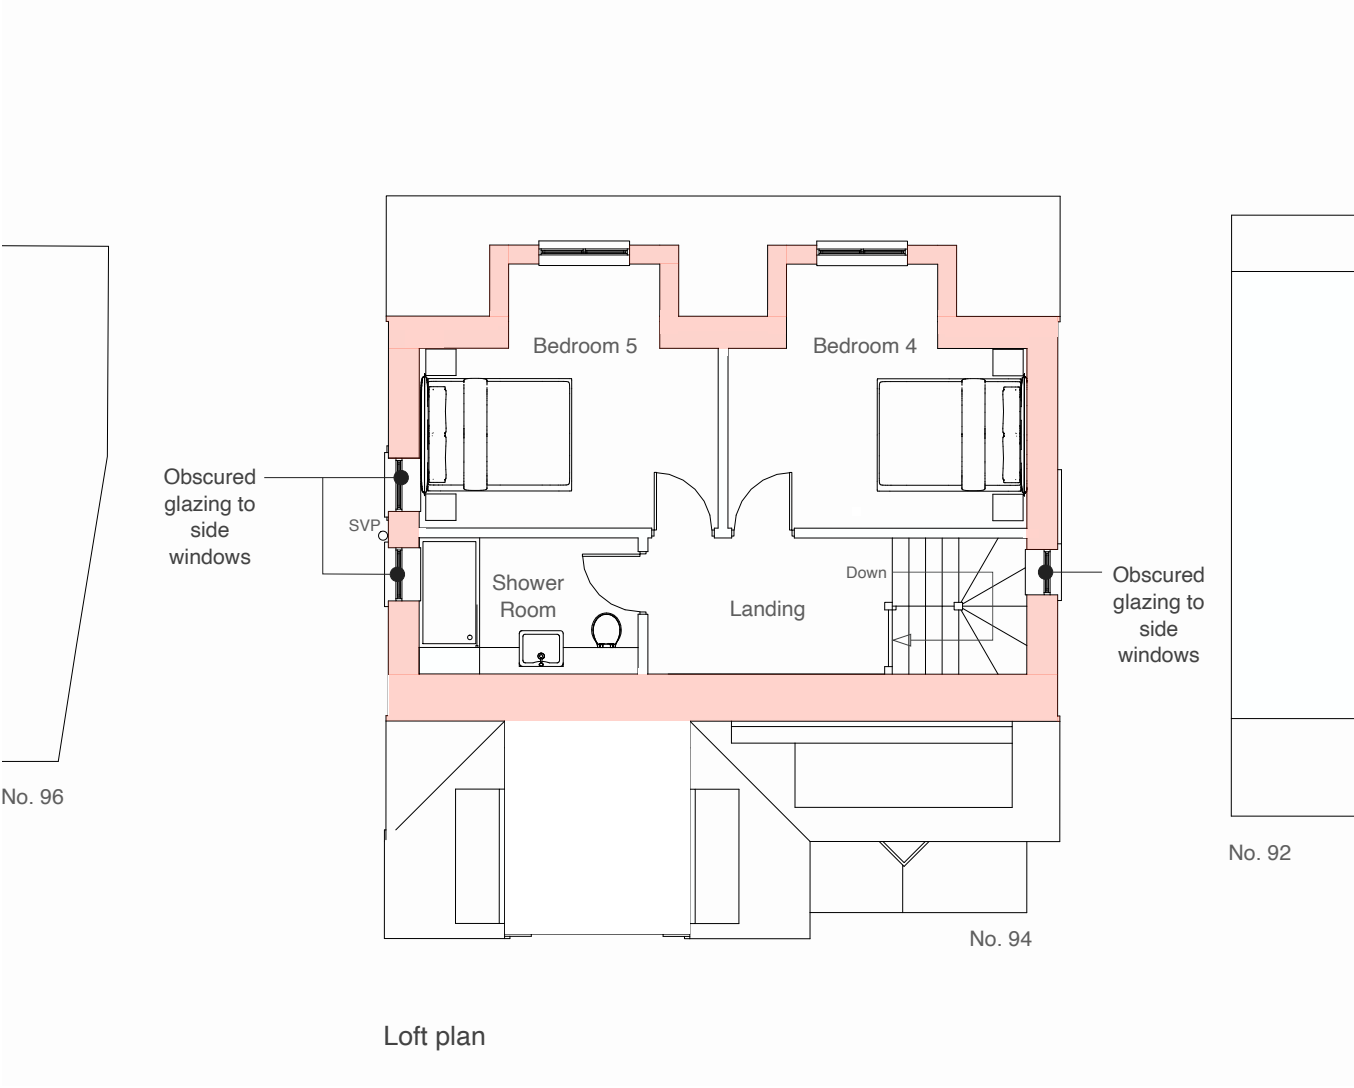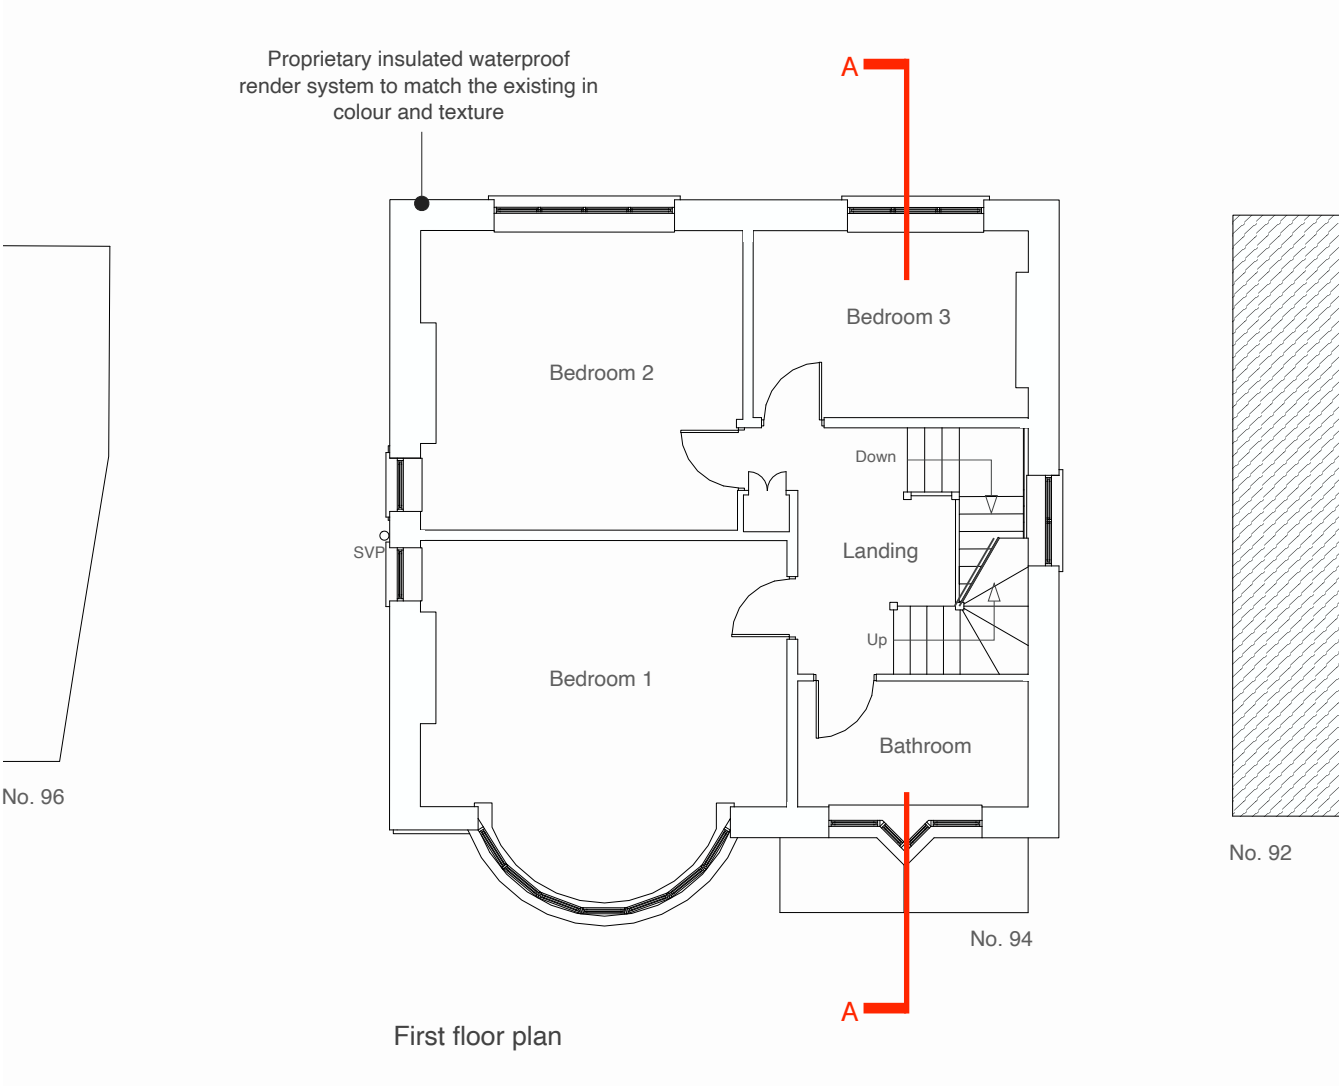


1:100 @ A3



Drawing Title	
Proposed GA Plans	
Project	Client
94 Tilehurst Road, Reading, RG30 2LU	Edward Day Sophie Ibbotson
Date	
October 2024	

Project no. / Stage /	Drawing no. / Revision
1174- PLA-	062_A
Revision notes:	Drawn by: LW
A - First Issue	
Copyright Whitfield Design Architects © 2024 Web: www.whitfield-design.co.uk Email: liam@whitfield-design.co.uk Phone: 07810794436	
NOTES: Print all drawings in full colour at A3 size. All measurements to be confirmed on site by the contractor prior to starting any building work. All structure indicative, see Structural Engineer's drawings for more information. Design to comply with the latest Building Regulations and Approved Documents.	

- MATERIALS KEY:
- ① Tiles / hanging tiles to match existing in material, colour and texture
 - ② Soffit and fascia to match existing
 - ③ Windows to match existing in colour and material
 - ④ Facing brickwork to match the existing property in colour and texture
 - ⑤ Proprietary insulated waterproof render system to match the existing in colour and texture
 - ⑥ Proprietary waterproof render system to match the existing in colour and texture

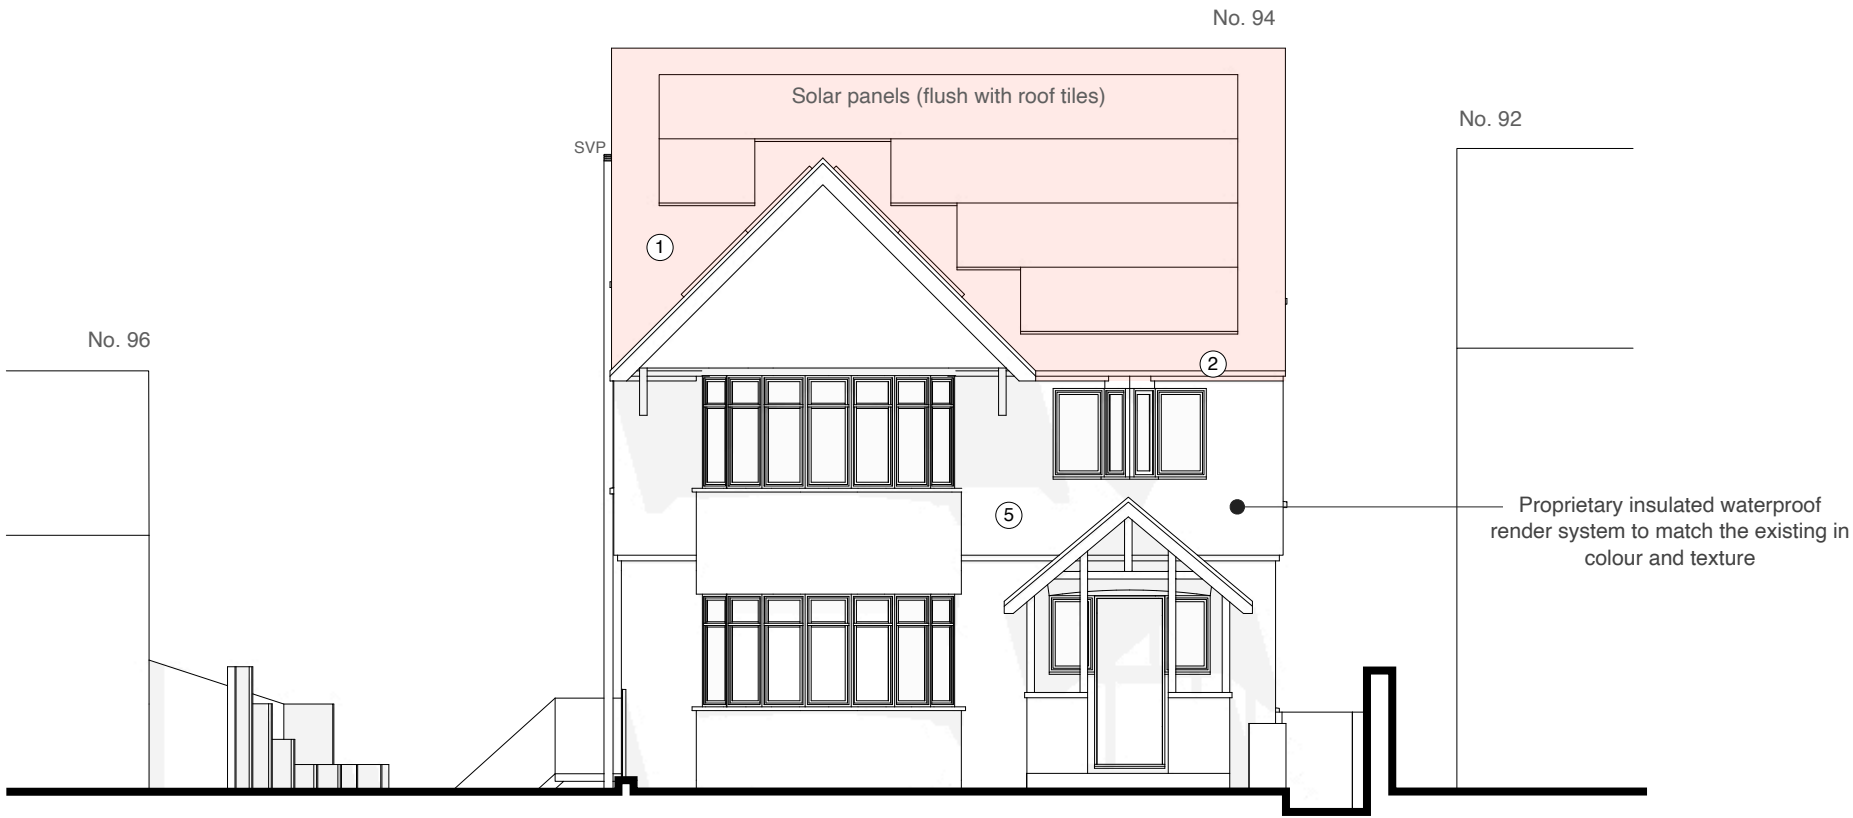

Front elevation



Rear elevation

1:100 @ A3

0 1 2 3 4 5 10m

Drawing Title	
Proposed Elevations	
Project	Client
94 Tilehurst Road, Reading, RG30 2LU	Edward Day Sophie Ibbotson
Date	
October 2024	

Project no. / Stage /	Drawing no. / Revision
1174- PLA-	063_A
Revision notes:	Drawn by: LW
A - First Issue	
Copyright Whitfield Design Architects © 2024 Web: www.whitfield-design.co.uk Email: liam@whitfield-design.co.uk Phone: 07810794436	
NOTES: Print all drawings in full colour at A3 size. All measurements to be confirmed on site by the contractor prior to starting any building work. All structure indicative, see Structural Engineer's drawings for more information. Design to comply with the latest Building Regulations and Approved Documents.	

WHITFIELD : DESIGN
ARCHITECTS

- MATERIALS KEY:
- ① Tiles / hanging tiles to match existing in material, colour and texture
 - ② Soffit and fascia to match existing
 - ③ Windows to match existing in colour and material
 - ④ Facing brickwork to match the existing property in colour and texture
 - ⑤ Proprietary insulated waterproof render system to match the existing in colour and texture
 - ⑥ Proprietary waterproof render system to match the existing in colour and texture

 = Obscured glazing to windows



1:100 @ A3

0 1 2 3 4 5 10m


Drawing Title	
Proposed Elevations	
Project	Client
94 Tilehurst Road, Reading, RG30 2LU	Edward Day Sophie Ibbotson
Date	
October 2024	

Project no. / Stage /	Drawing no. / Revision
1174- PLA-	064_A
Revision notes:	Drawn by: LW
A - First Issue	
Copyright Whitfield Design Architects © 2024 Web: www.whitfield-design.co.uk Email: liam@whitfield-design.co.uk Phone: 07810794436	
NOTES: Print all drawings in full colour at A3 size. All measurements to be confirmed on site by the contractor prior to starting any building work. All structure indicative, see Structural Engineer's drawings for more information. Design to comply with the latest Building Regulations and Approved Documents.	

WHITFIELD : DESIGN
ARCHITECTS

- MATERIALS KEY:
- ① Tiles / hanging tiles to match existing in material, colour and texture
 - ② Soffit and fascia to match existing
 - ③ Windows to match existing in colour and material
 - ④ Facing brickwork to match the existing property in colour and texture
 - ⑤ Proprietary insulated waterproof render system to match the existing in colour and texture
 - ⑥ Proprietary waterproof render system to match the existing in colour and texture

 = Obscured glazing to windows

 

Drawing Title	
Proposed Elevations	
Project	Client
94 Tilehurst Road, Reading, RG30 2LU	Edward Day Sophie Ibbotson
Date	
October 2024	

Project no. / Stage /	Drawing no. / Revision
1174- PLA-	065_A
Revision notes:	Drawn by: LW
A - First Issue	
Copyright Whitfield Design Architects © 2024 Web: www.whitfield-design.co.uk Email: liam@whitfield-design.co.uk Phone: 07810794436	
NOTES: Print all drawings in full colour at A3 size. All measurements to be confirmed on site by the contractor prior to starting any building work. All structure indicative, see Structural Engineer's drawings for more information. Design to comply with the latest Building Regulations and Approved Documents.	

WHITFIELD : DESIGN
ARCHITECTS



Section A-A


1:100 @ A3

0 1 2 3 4 5 10m



Drawing Title	
Proposed Section A-A	
Project	Client
94 Tilehurst Road, Reading, RG30 2LU	Edward Day Sophie Ibbotson
Date	
October 2024	

Project no. / Stage /	Drawing no. / Revision
1174- PLA-	066_A
Revision notes:	Drawn by: LW
A - First Issue	
Copyright Whitfield Design Architects © 2024 Web: www.whitfield-design.co.uk Email: liam@whitfield-design.co.uk Phone: 07810794436	
NOTES: Print all drawings in full colour at A3 size. All measurements to be confirmed on site by the contractor prior to starting any building work. All structure indicative, see Structural Engineer's drawings for more information. Design to comply with the latest Building Regulations and Approved Documents.	

WHITFIELD : DESIGN
ARCHITECTS

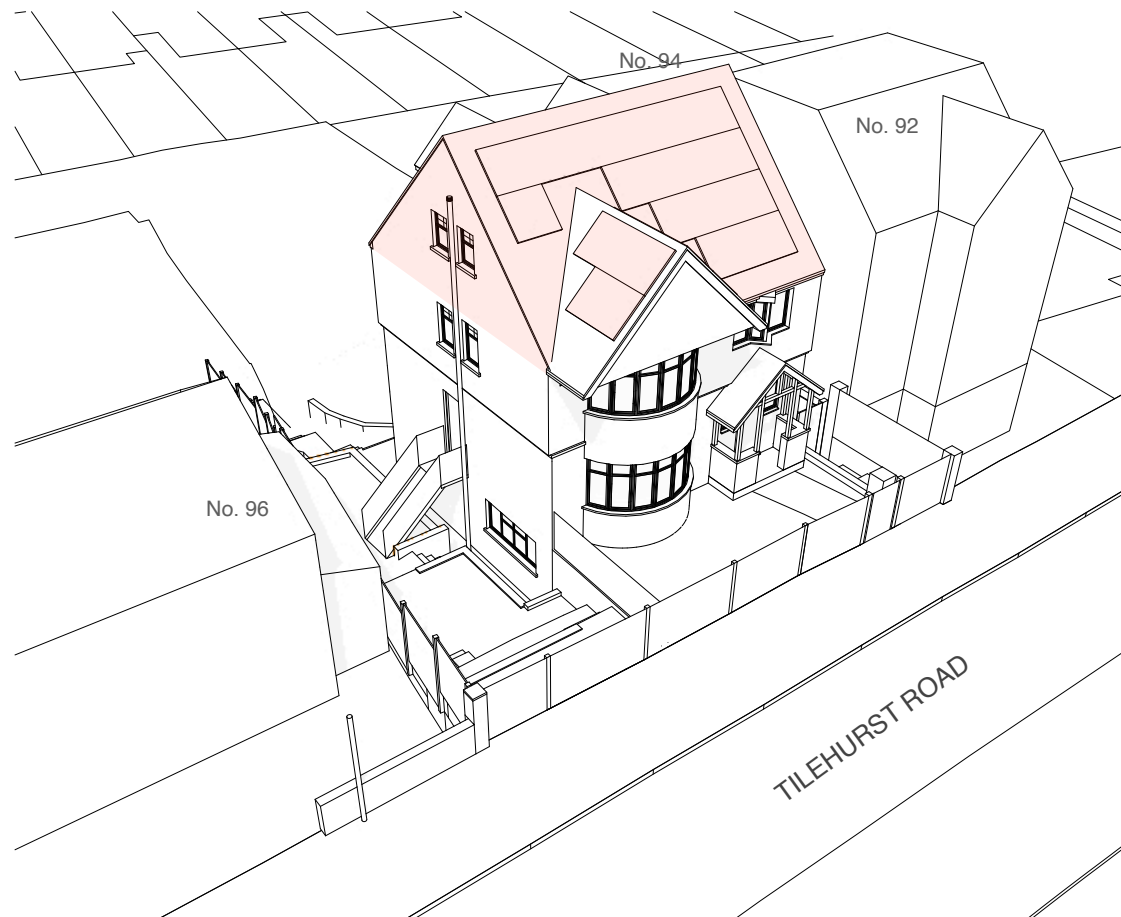

3D views from Tilehurst Road

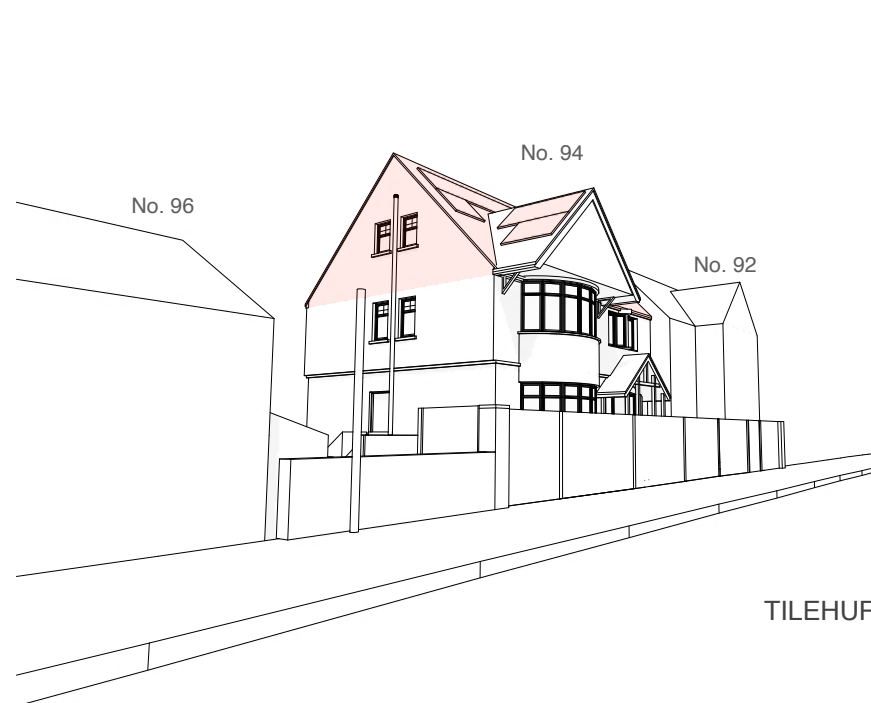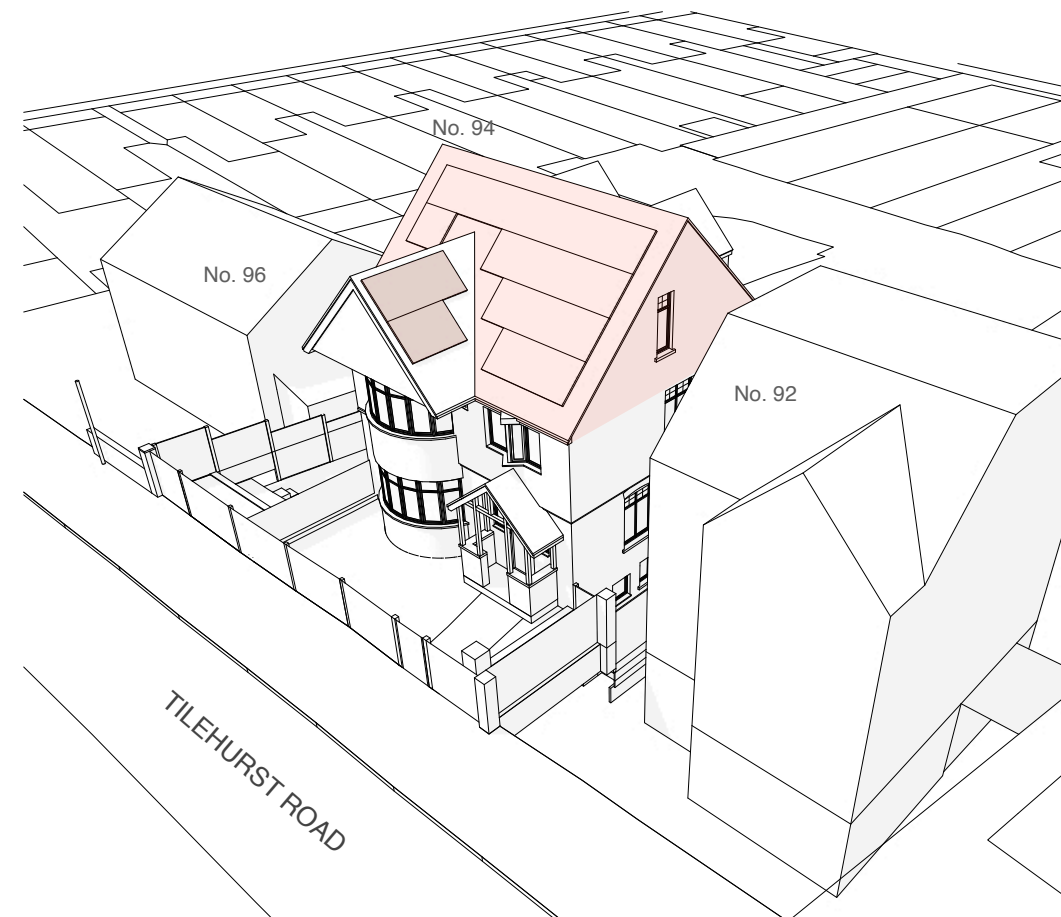


Perspective views from Tilehurst Road



Drawing Title	
Proposed 3D Views	
Project	Client
94 Tilehurst Road, Reading, RG30 2LU	Edward Day Sophie Ibbotson
Date	
October 2024	

Project no. / Stage /	Drawing no. / Revision
1174- PLA-	067_A
Revision notes:	Drawn by: LW
A - First Issue	
Copyright Whitfield Design Architects © 2024 Web: www.whitfield-design.co.uk Email: liam@whitfield-design.co.uk Phone: 07810794436	
NOTES: Print all drawings in full colour at A3 size. All measurements to be confirmed on site by the contractor prior to starting any building work. All structure indicative, see Structural Engineer's drawings for more information. Design to comply with the latest Building Regulations and Approved Documents.	

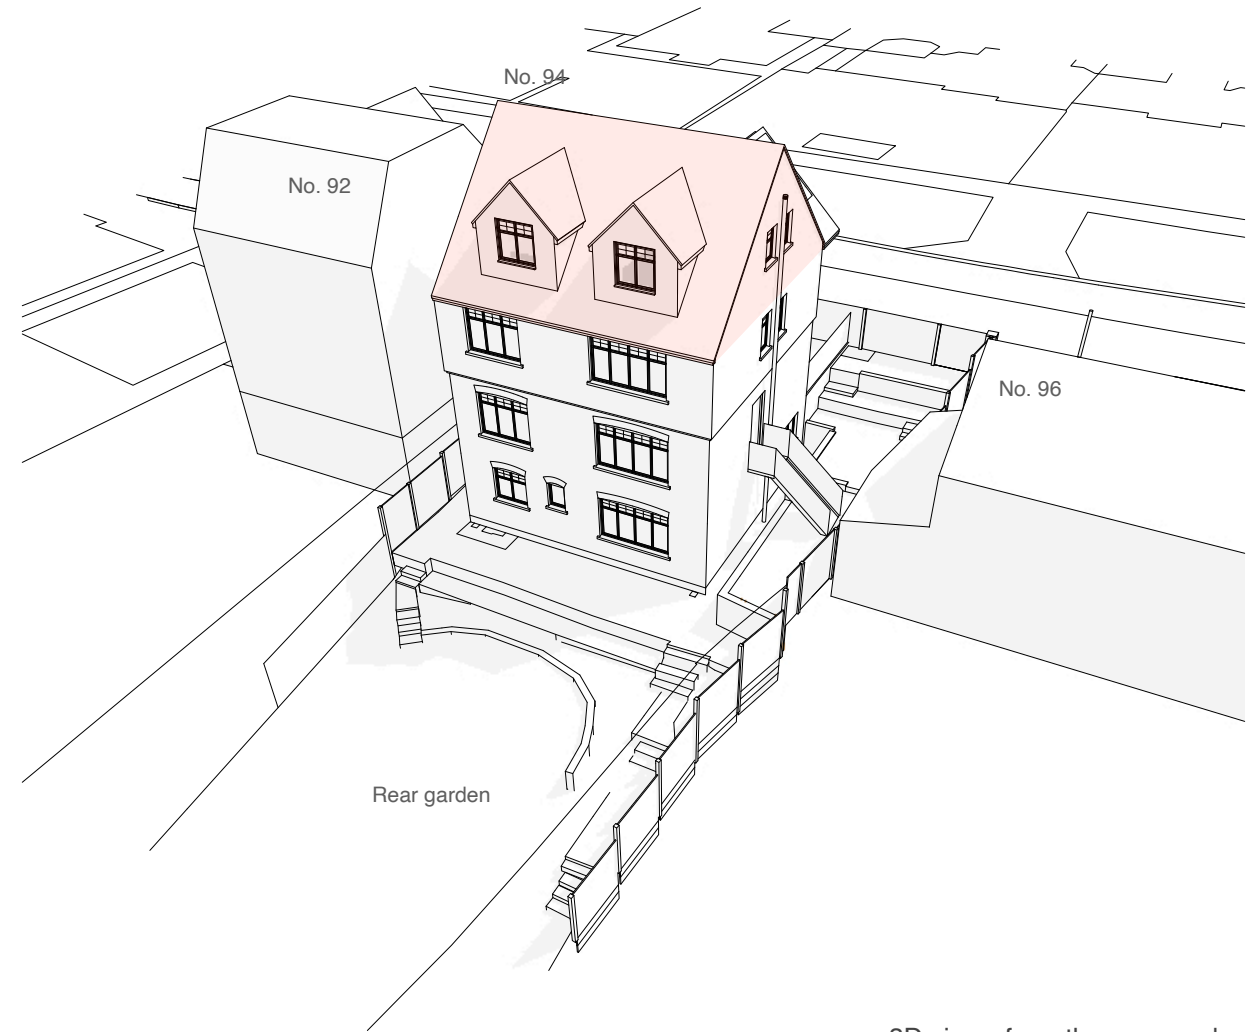


3D views from the rear garden


Drawing Title		Project no. / Stage /		Drawing no. / Revision	
Proposed 3D Views		1174- PLA-		068_A	
		Revision notes:		Drawn by: LW	
Project		Client		A - First Issue	
94 Tilehurst Road, Reading, RG30 2LU		Edward Day Sophie Ibbotson			
Date		Copyright Whitfield Design Architects © 2024 Web: www.whitfield-design.co.uk Email: liam@whitfield-design.co.uk Phone: 07810794436		NOTES: Print all drawings in full colour at A3 size. All measurements to be confirmed on site by the contractor prior to starting any building work. All structure indicative, see Structural Engineer's drawings for more information. Design to comply with the latest Building Regulations and Approved Documents.	
October 2024					




View 1 - Landing in the new loft conversion

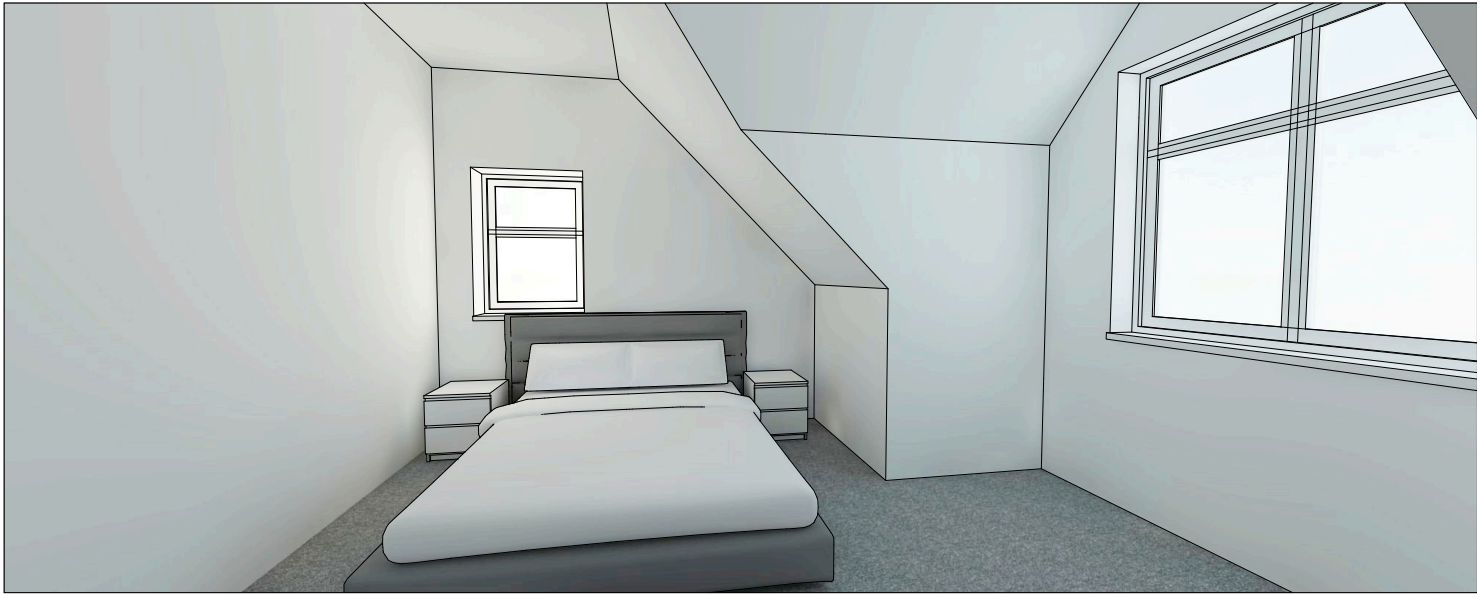

View 2 - Bedroom 5

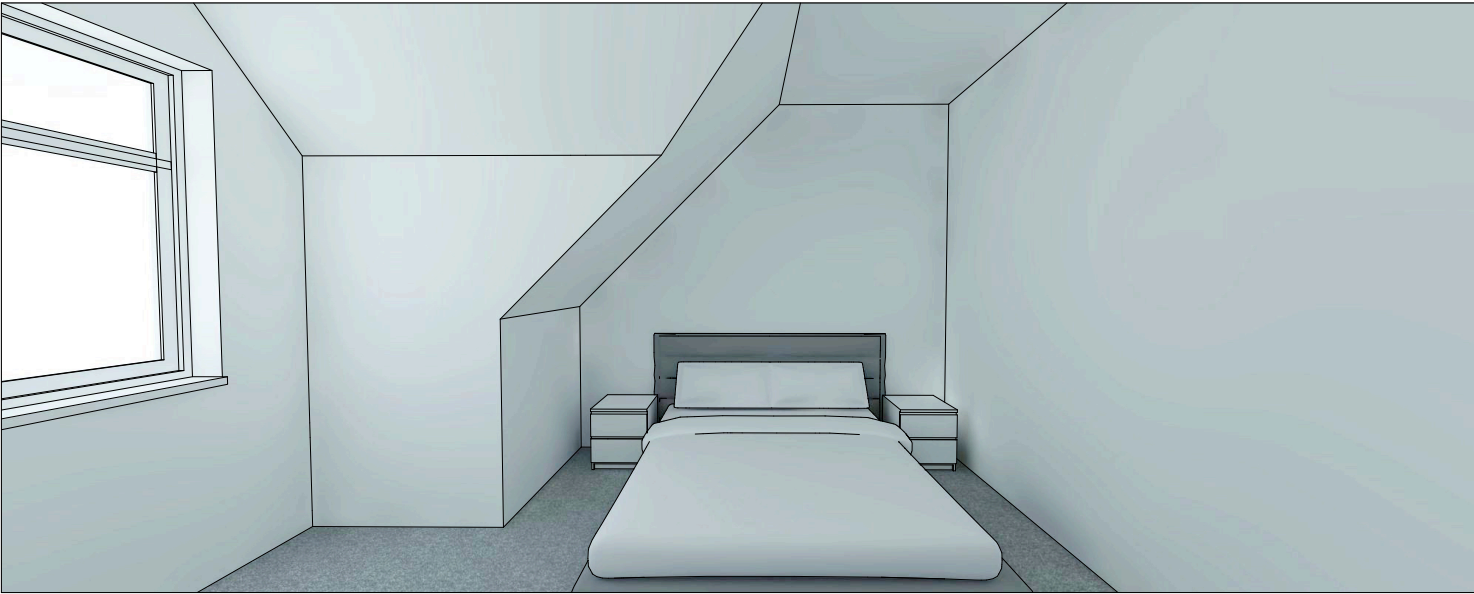

View 3 - Bedroom 4

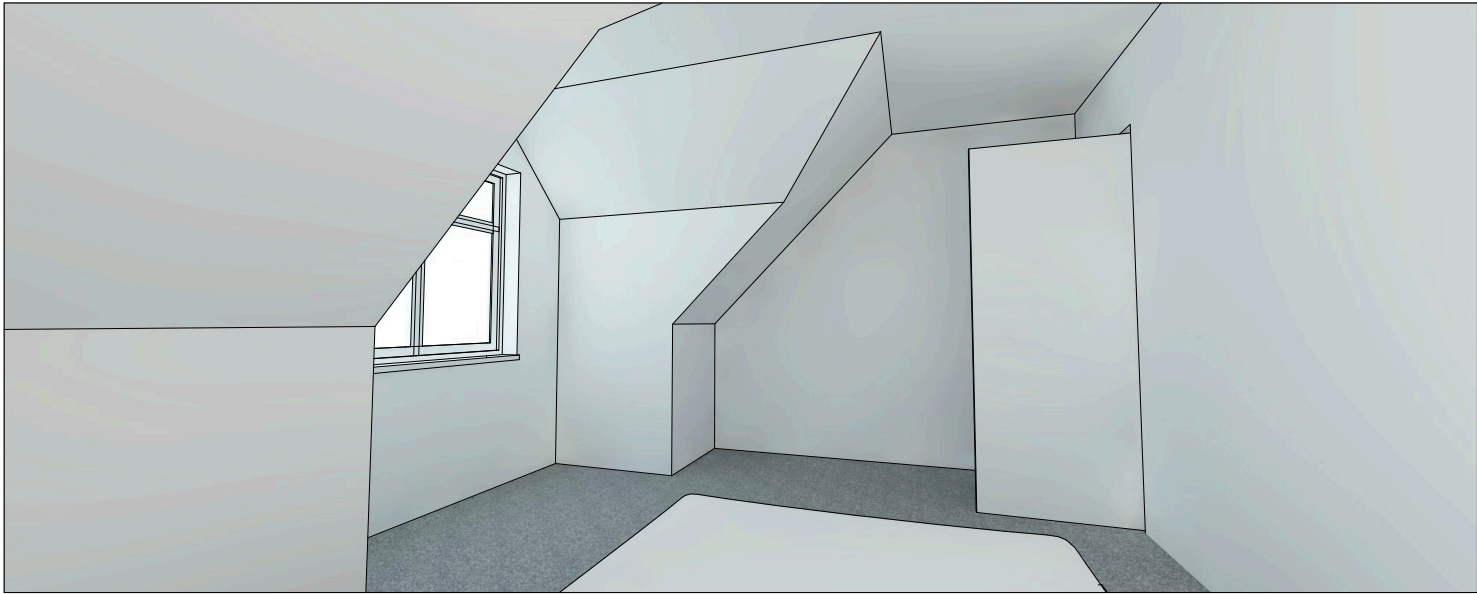

View 4 - Bedroom 5

Drawing Title		Project no. / Stage /		Drawing no. / Revision	
Proposed Interior Views		1174- PLA-		069_A	
		Revision notes:		Drawn by: LW	
Project		Client		A - First Issue	
94 Tilehurst Road, Reading, RG30 2LU		Edward Day Sophie Ibbotson			
Date		October 2024		Copyright Whitfield Design Architects © 2024 Web: www.whitfield-design.co.uk Email: liam@whitfield-design.co.uk Phone: 07810794436 NOTES: Print all drawings in full colour at A3 size. All measurements to be confirmed on site by the contractor prior to starting any building work. All structure indicative, see Structural Engineer's drawings for more information. Design to comply with the latest Building Regulations and Approved Documents.	

WHITFIELD : DESIGN ARCHITECTS