






EXISTING FRONT ELEVATION

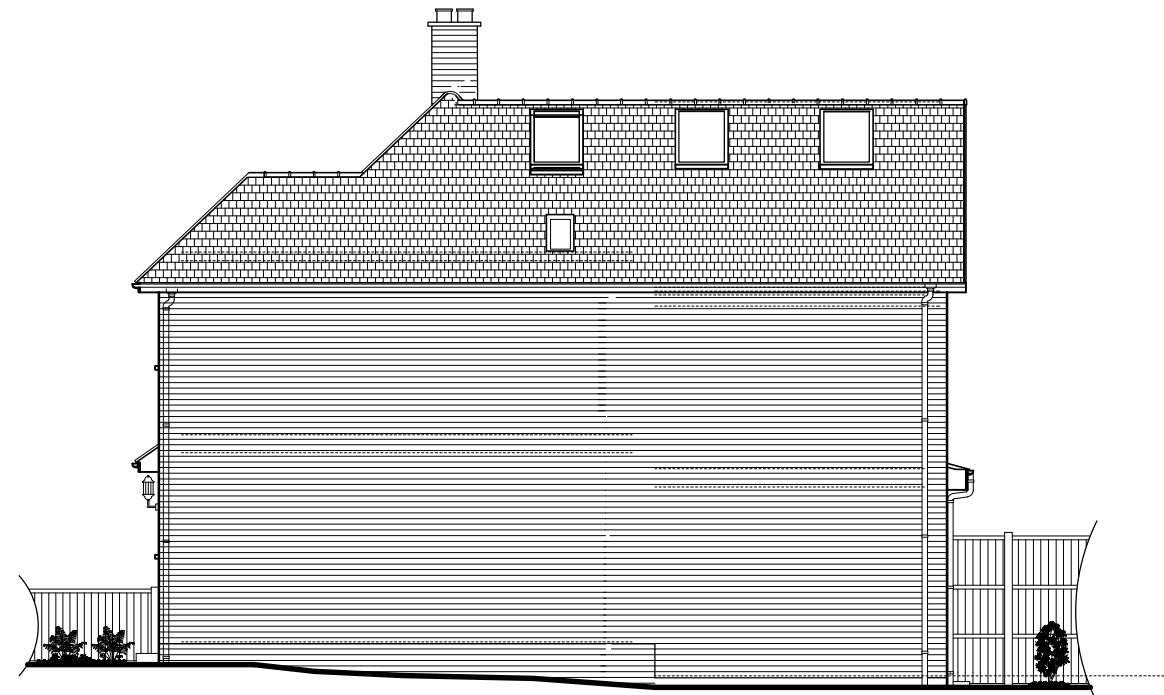

EXISTING RIGHT HAND SIDE ELEVATION

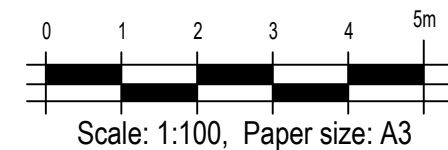

EXISTING REAR ELEVATION

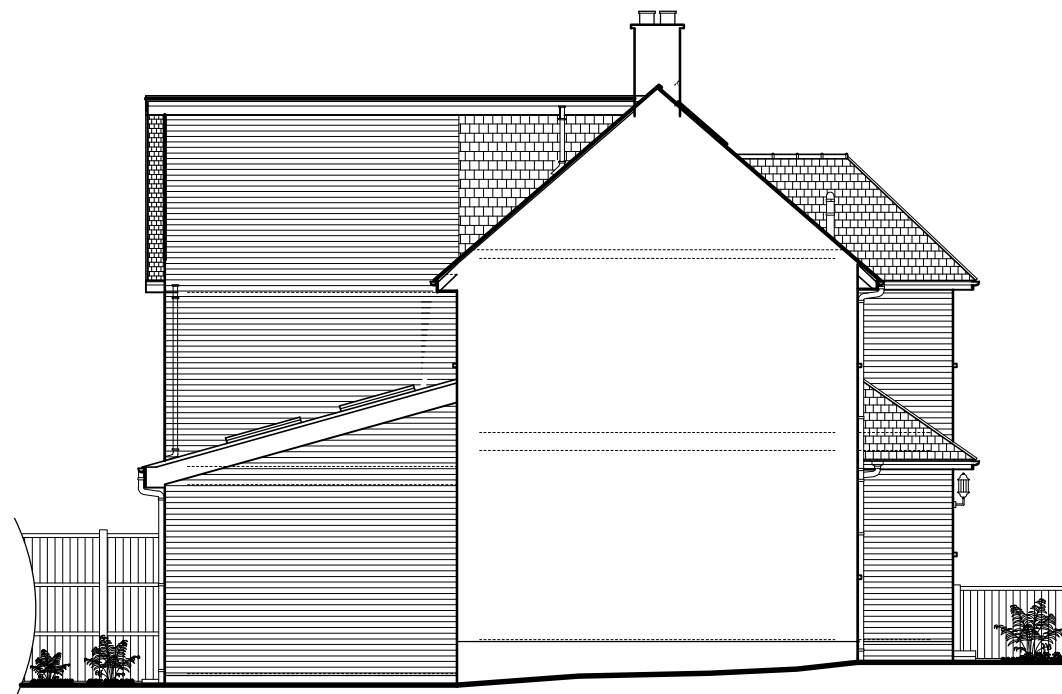

EXISTING LEFT HAND SIDE ELEVATION

Rev	Date	Description	By	Checked
JAGO ASSOCIATES PLANNING CONSULTANTS, STRUCTURAL ENGINEERS AND BUILDING SURVEYORS 120 Kingspark Business Centre, 152-178 Kingston Road New Malden, Surrey KT3 3ST Tel: 020 8241 1879 Email: mail@jagoassociates.co.uk				
Project 10 ANGLEFIELD ROAD, READING Proposed First floor rear extension, roof extension and dormer facilitating second floor				
Drawing Title EXISTING ELEVATIONS				
Drawing Date Jan. 2024	Scale 1:100	Paper size A3	Status Planning	
Project No. 2259	Drawing No. P02	Revision D	Revision Date	