


Existing

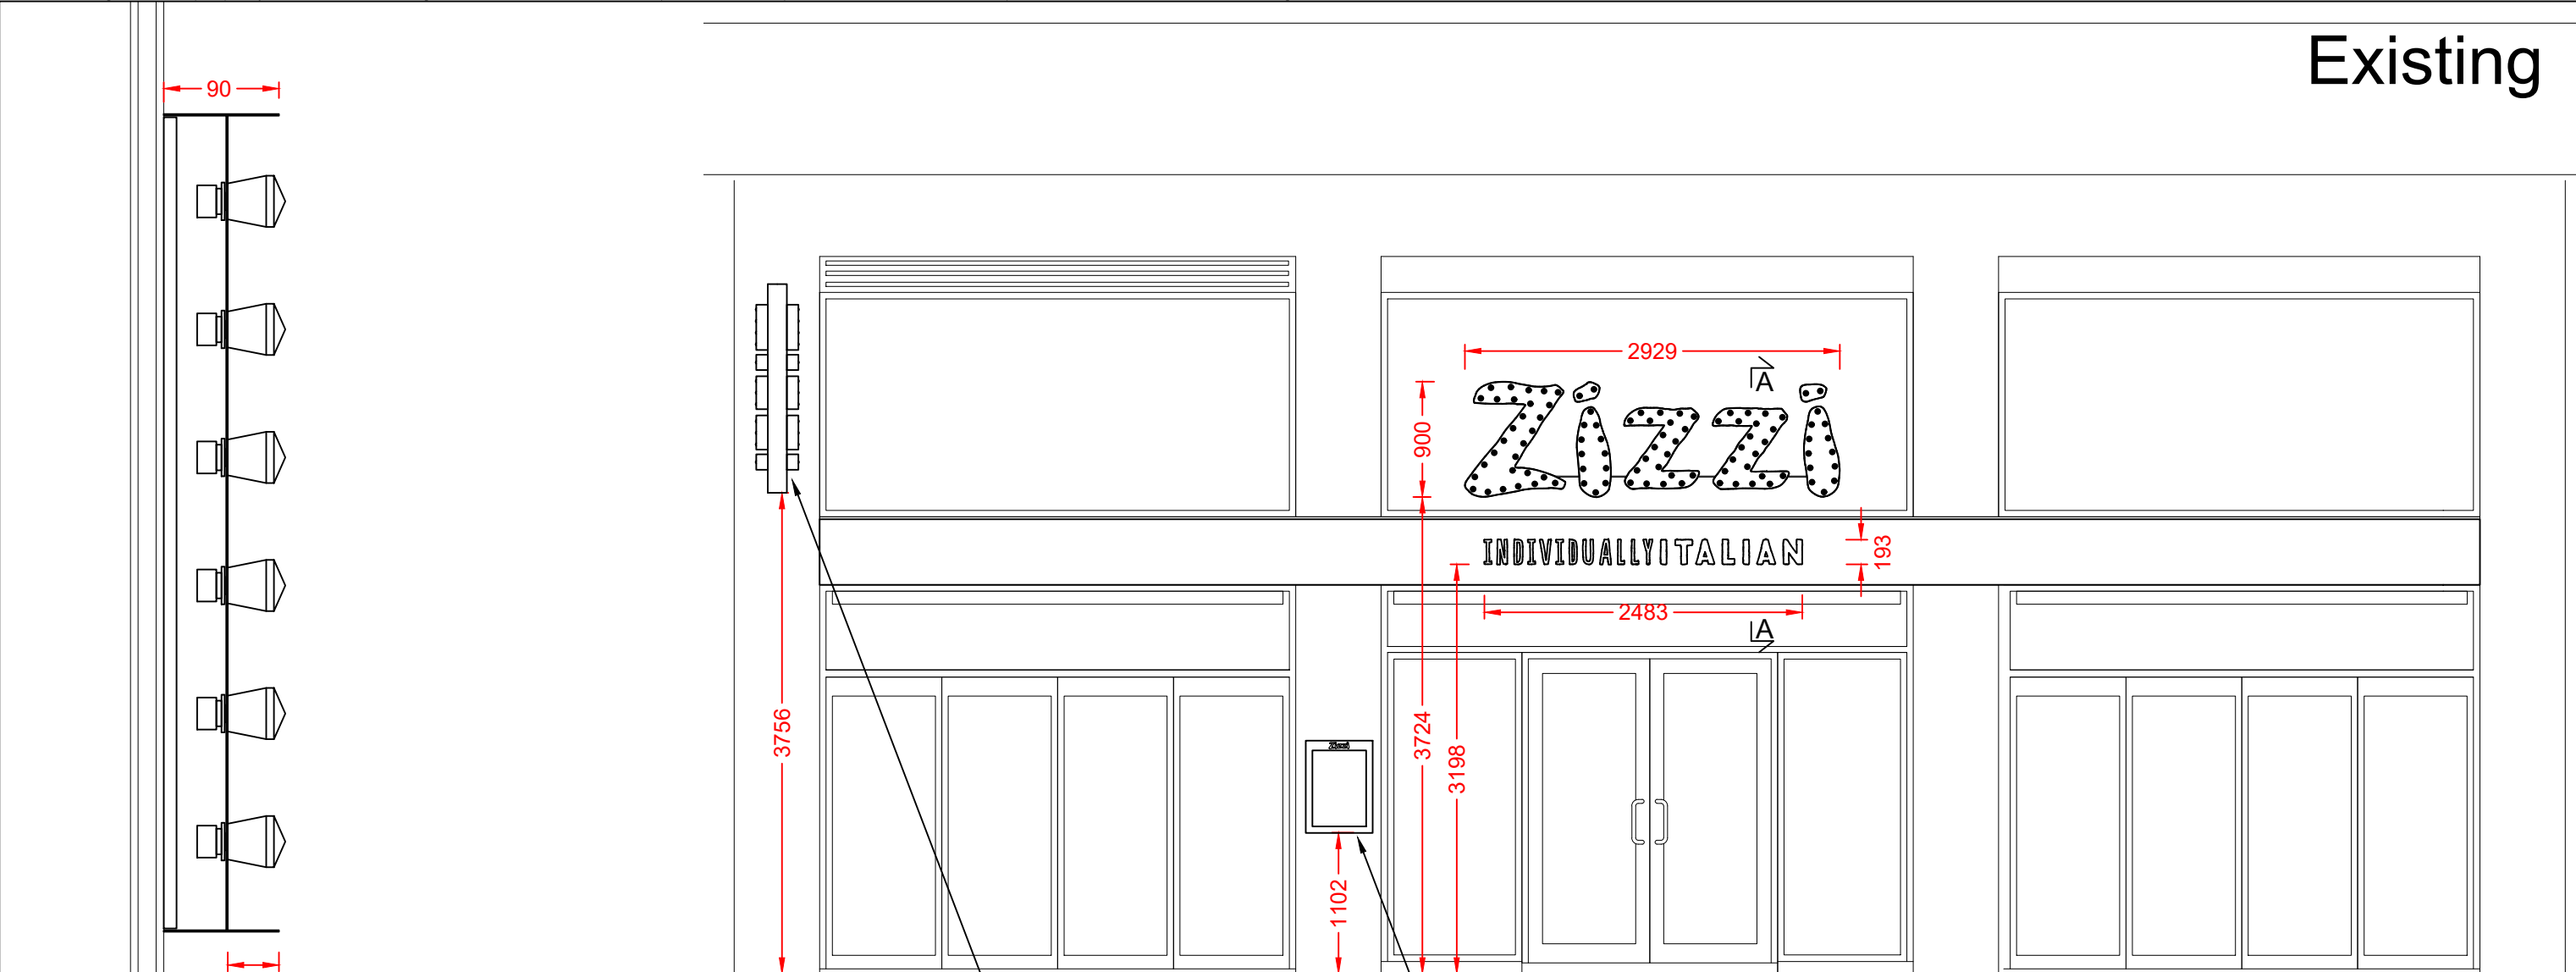


Front Elevation
Scale 1:50



Section A-A through the text
Scale 1:5
Built-up 'Zizzi' letters have polished 1.2mm copper faces set back within 0.9mm aged copper returns for an open-trough appearance.
Faces are fitted with 40Ø 12V clear fairground lights which have low energy warm white LEDs.
Blue-grey RAL 5008 backs are bonded to the glazing with VHB tape and prostick.

'INDIVIDUALLY ITALIAN' letters are signwritten onto a fascia panel.
Panel is folded and welded 2.5mm aluminium finished blue-grey RAL 5008.
'INDIVIDUALLY' text is signwritten in pink PMS 2031c and the 'ITALIAN' is signwritten in cream PMS 7527c.
Non illuminated.

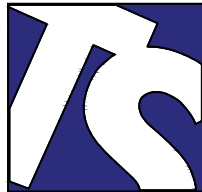

Technical Signs
Floor 1 - Unit 3
Hille Business Centre
132 St Albans Road
Watford, Herts, WD24 4AE
Tel: 01923 811999
Fax: 01923 811998
E-mail: info@technicalsigns.co.uk

Client Zizzi		
Address/Job details		
20 The Riverside Oracle Shopping Centre Reading RG1 2AG Existing Signage		
Job No		
Drawn by DN	Date 12/05/25	
Scale As specified (A3)	Drawing No 597048-1	Rev