

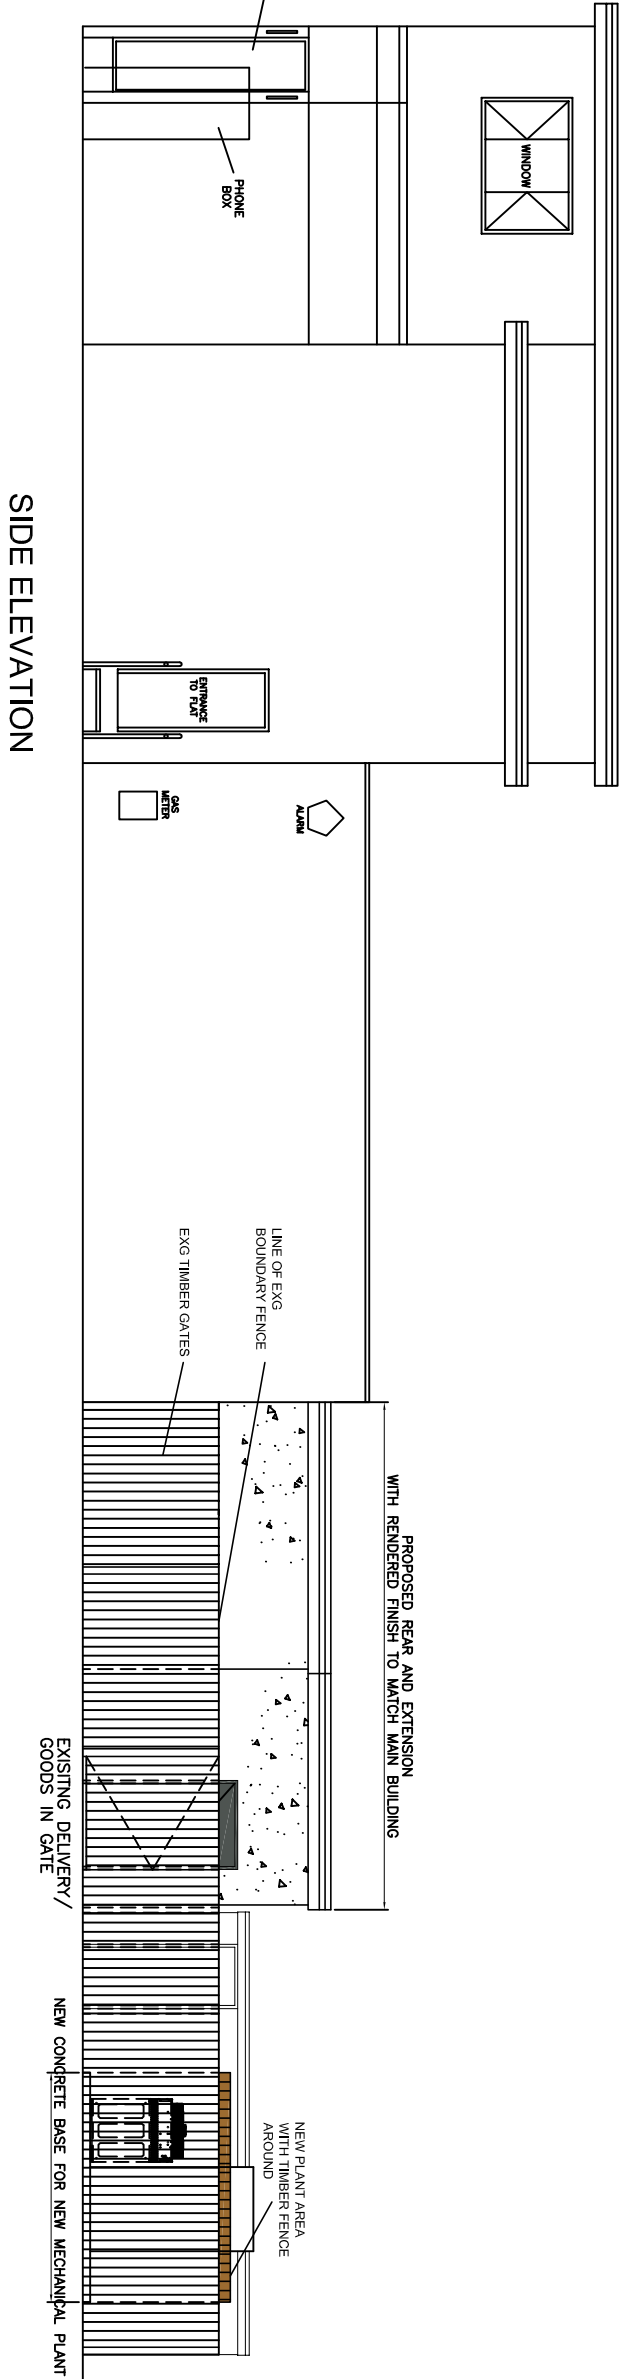
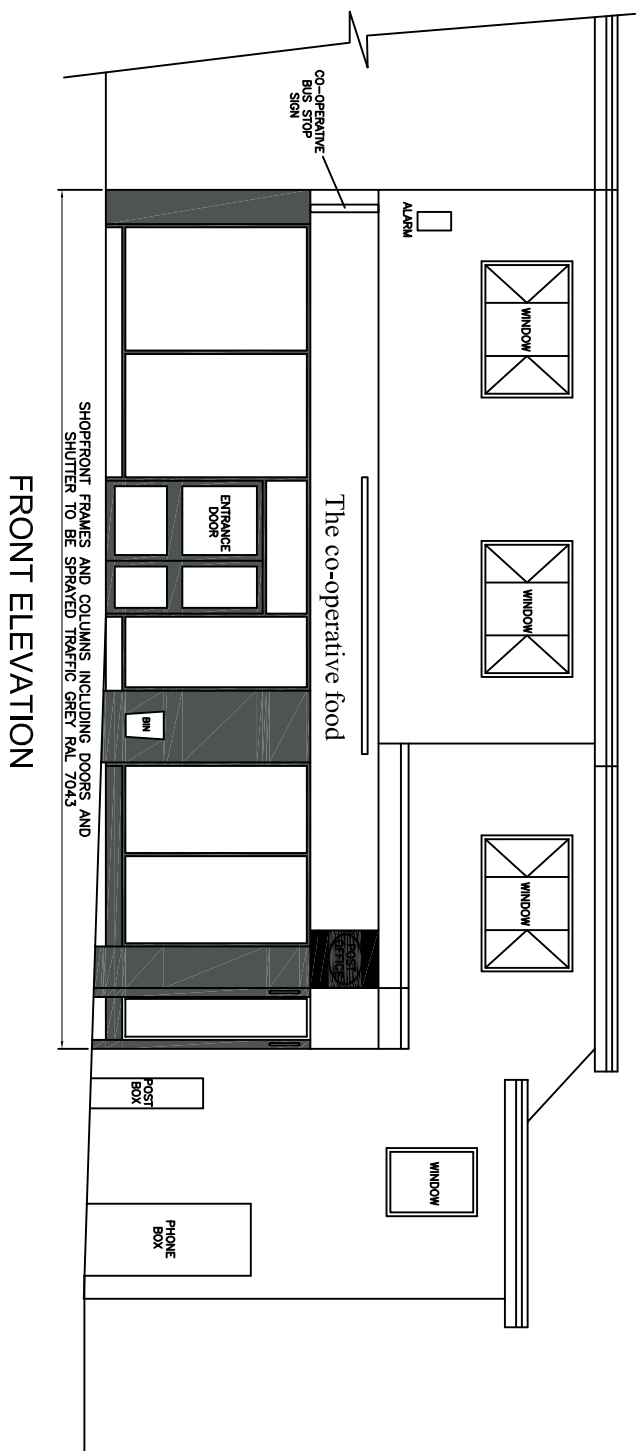



PROPOSED ELEVATIONS 1:100

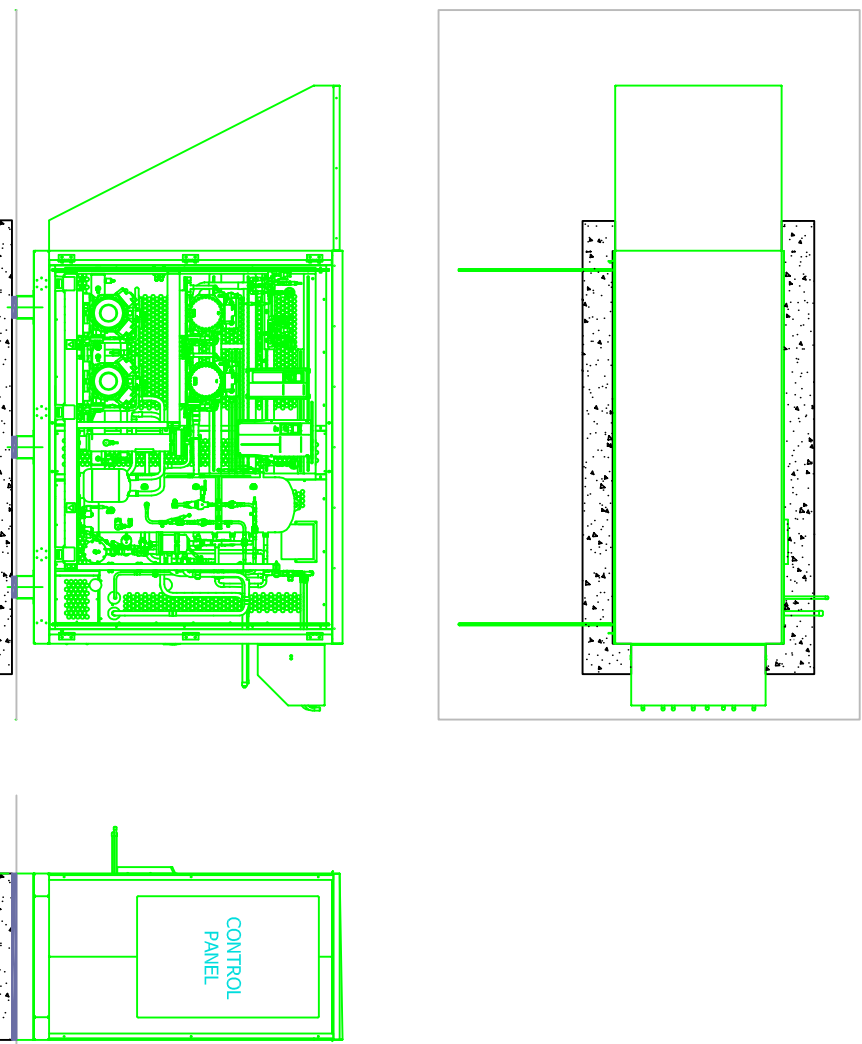


SIDE ELEVATION
WINDOW SIZE AND POSITIONS ESTIMATED

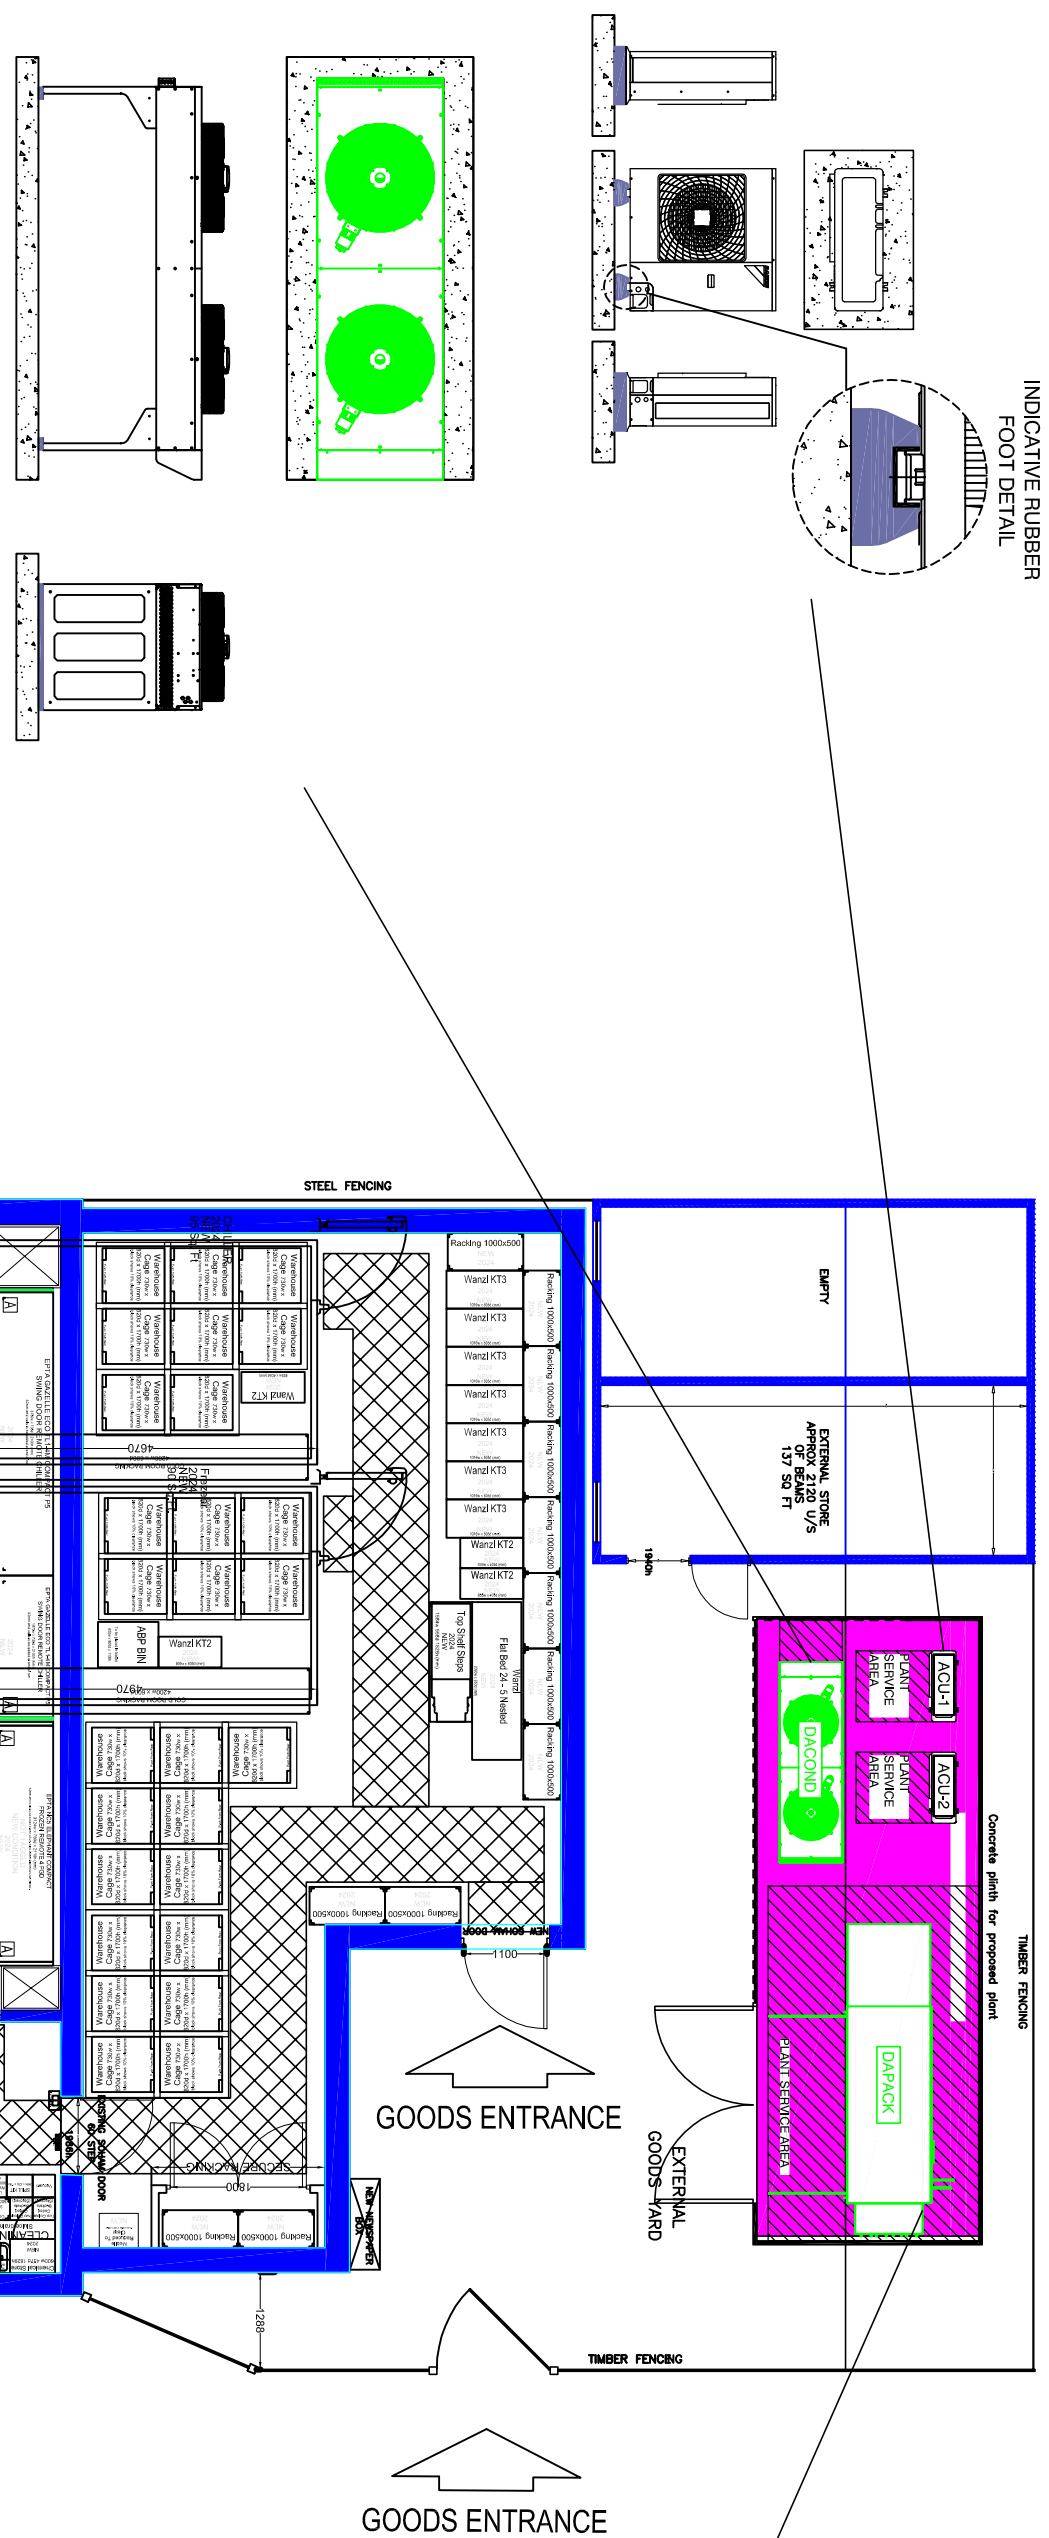

- PROPOSED WORKS INCLUDE:
- NEW SINGLE STOREY REAR EXTENSION AT THE REAR, WITH WHITE RENDERED FINISH TO MATCH THE MAIN BUILDING.
 - SHOPEFRONT TO BE SPRAYED TRAFFIC GREY RAL 7043, INCLUDES AUTO DOORS AND WINDOW FRAMES.
 - REMOVE EXISTING A/C UNITS AT REAR AND INSTALL NEW CONCRETE BASE WITH NEW MECHANICAL PLANT, WITH TIMBER FENCE AROUND

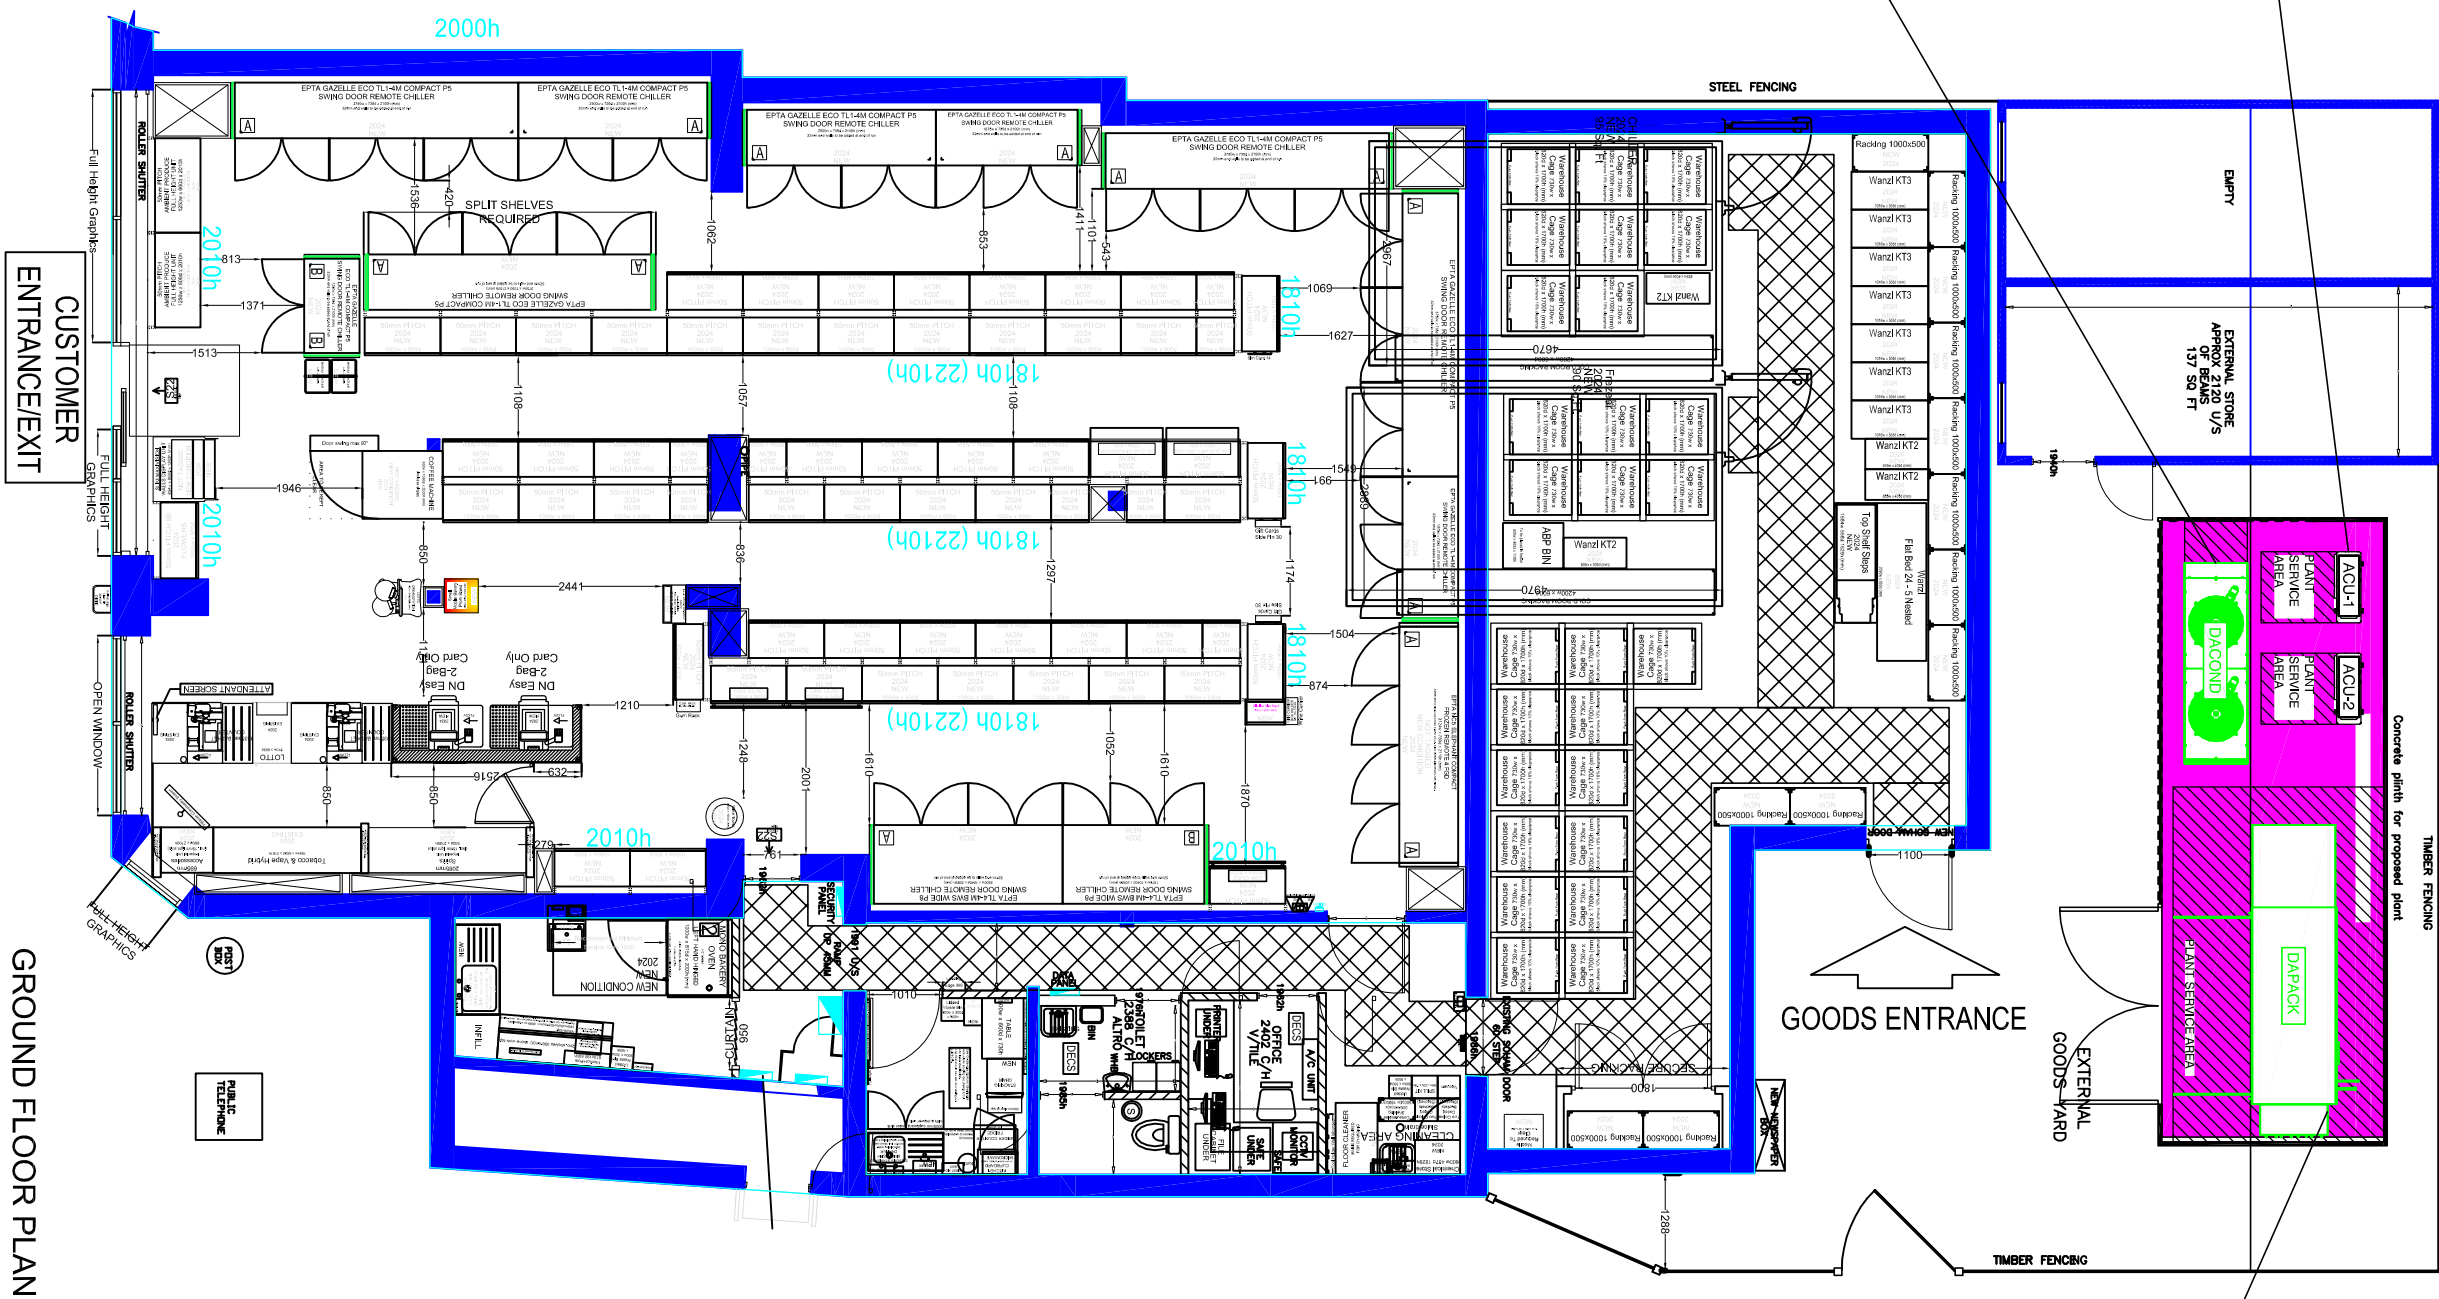


GROUND FLOOR PLAN

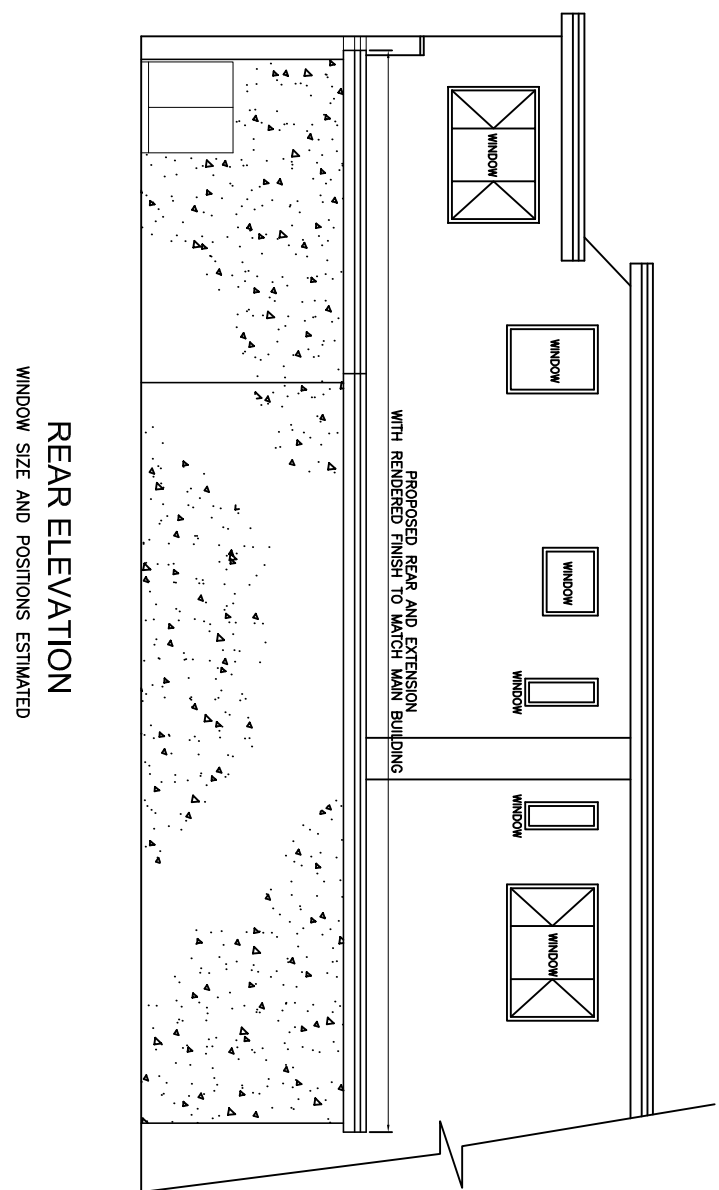

REAR ELEVATION
WINDOW SIZE AND POSITIONS ESTIMATED

PROPOSED PLAN 1:100

SCALE 1:100

 

project

CO-OP SUPERMARKET
124 HENLEY ROAD
CAVERSHAM
READING
RG4 6DH

PROP DETAILS

Wellfield
Associates

York House
Westview Drive
Rushmore, Epsom
SS6 7AU
Mob No 07766 221958
chris@wellfieldassociates.co.uk

© THE CONTENTS OF THIS DRAWING REMAIN THE SOLE PROPERTY OF
WELLFIELD ASSOCIATES AND MUST NOT BE COPIED OR REPRODUCED
WITHOUT PRIOR PERMISSION.
FULL SURVEY NOT CARRIED OUT. DRAWING PRODUCED USING
INFORMATION SUPPLIED BY THE CLIENT

date FEB 25 drawn C.J.J.

scale 1:100 @A1 drg no. 3923.11a