




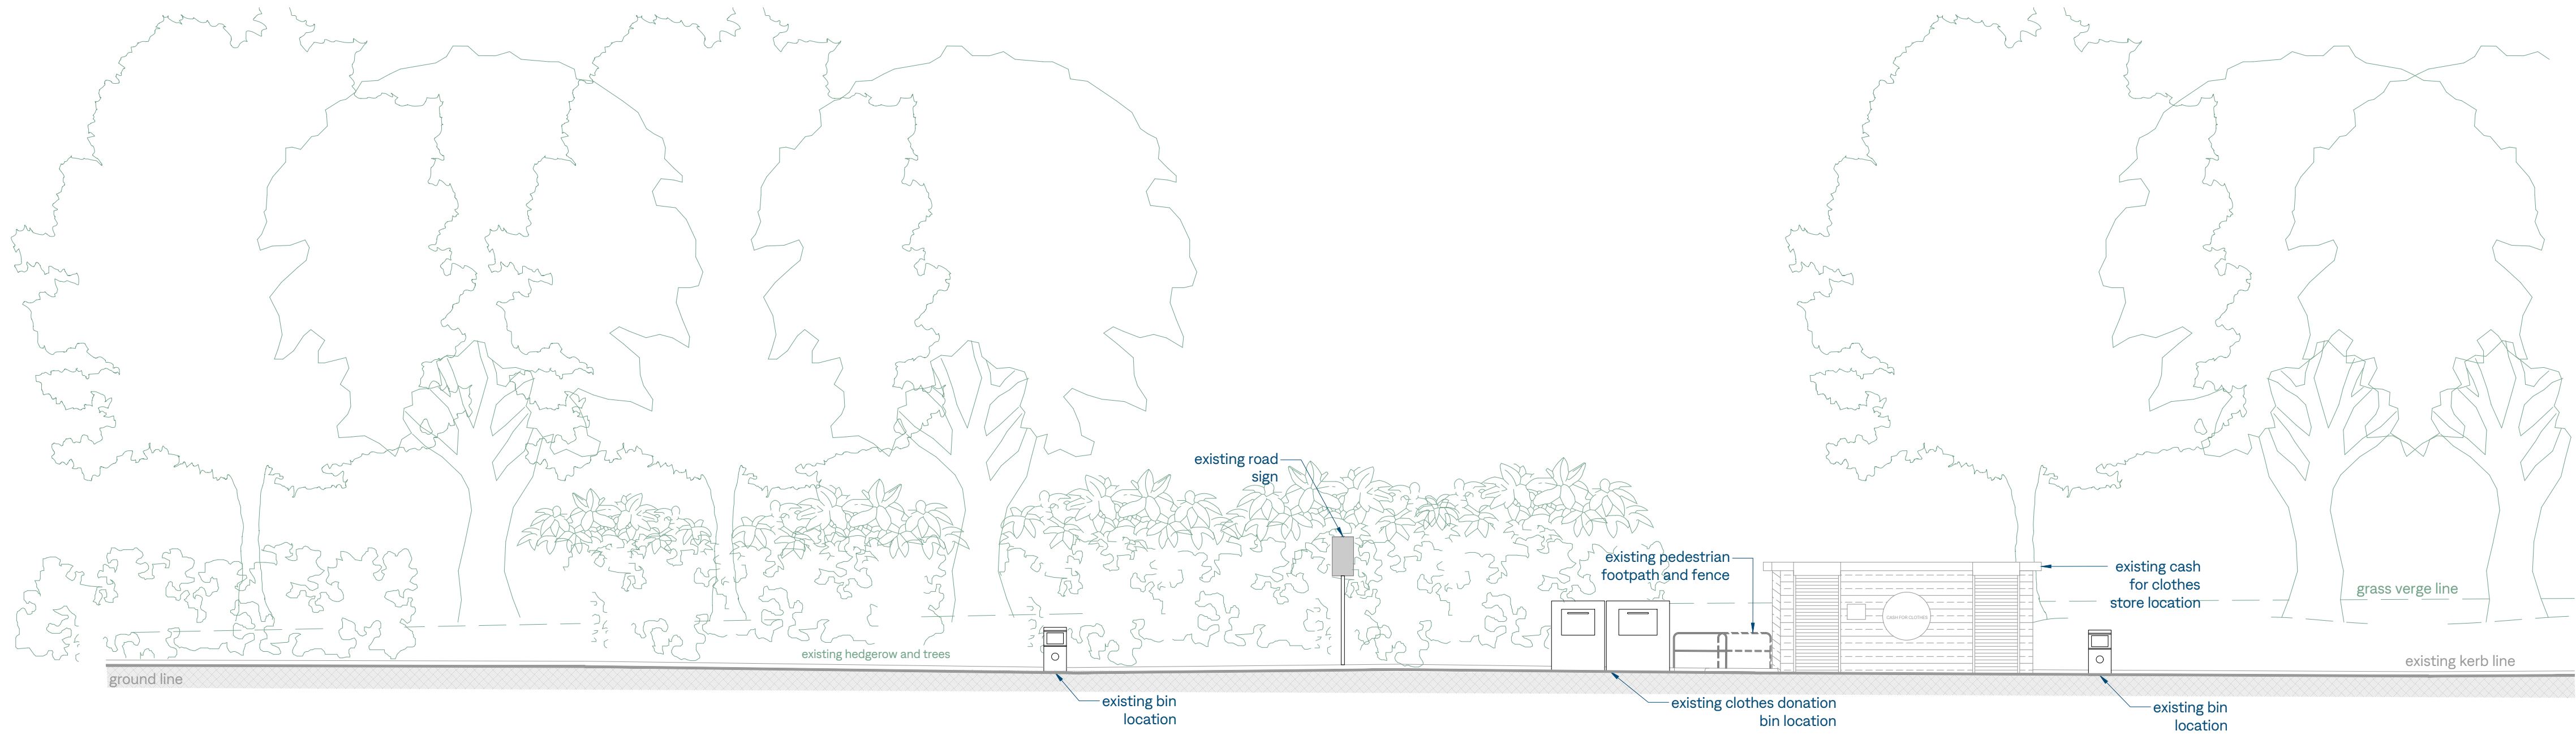


Elevation A Viewport

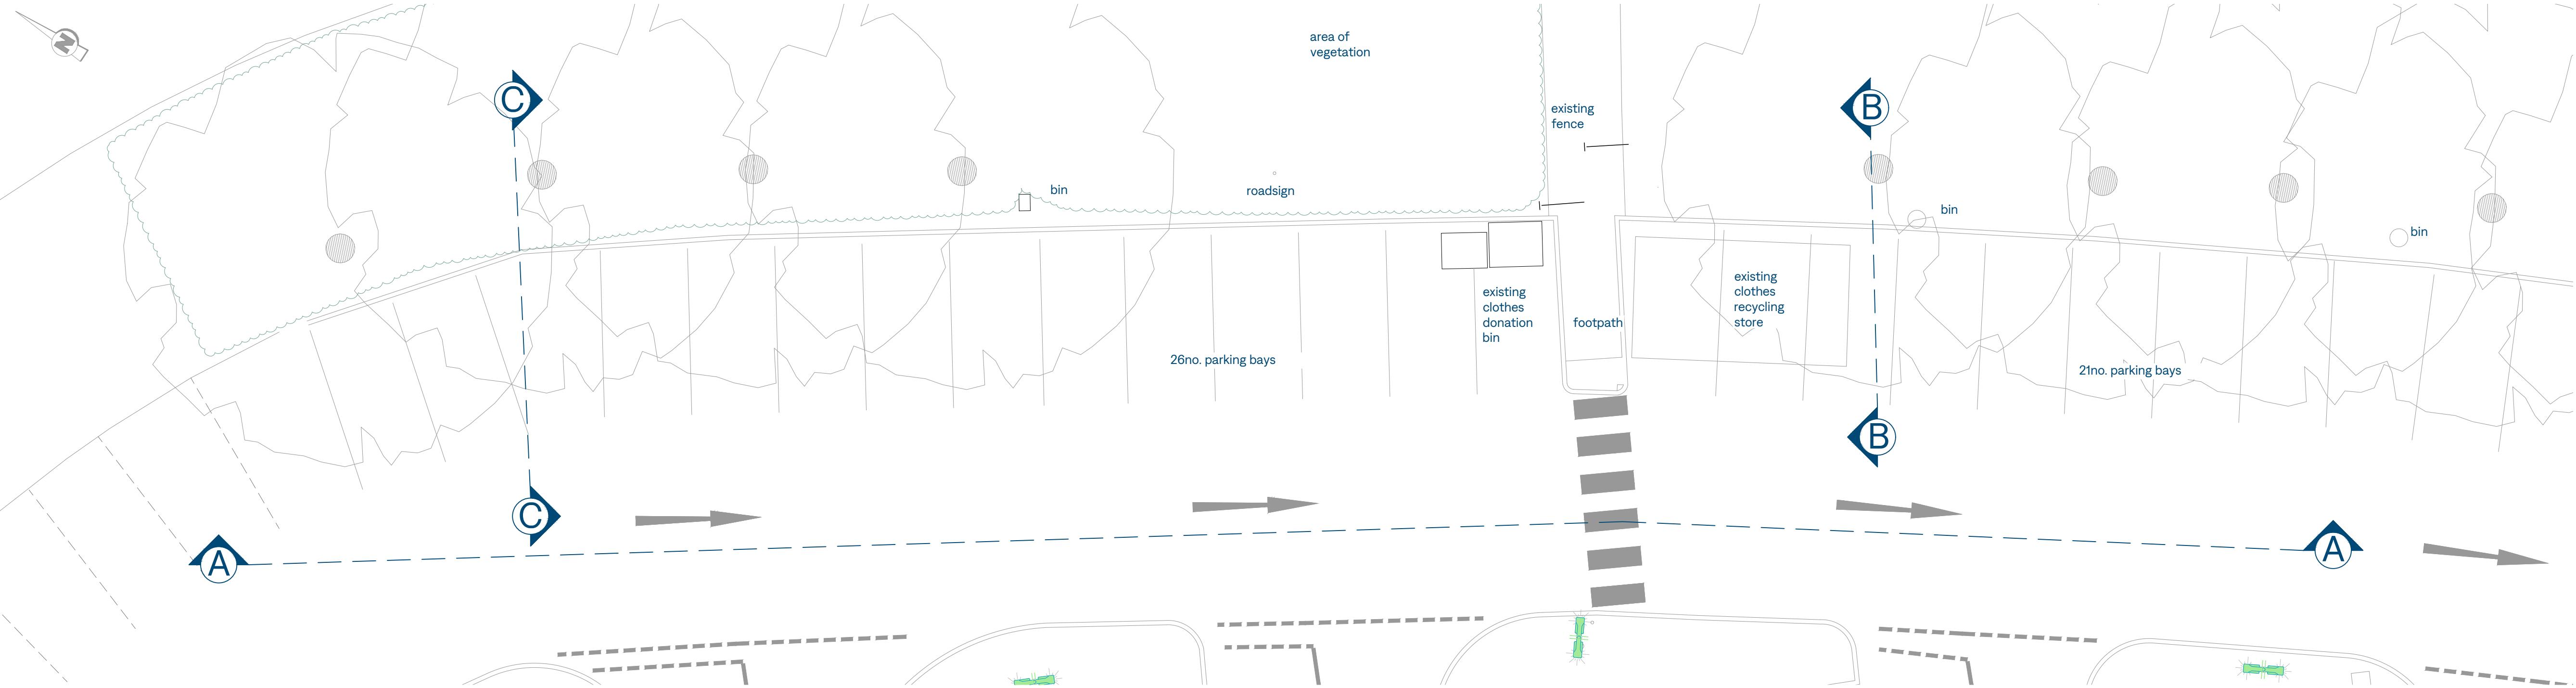


Existing Site Plan

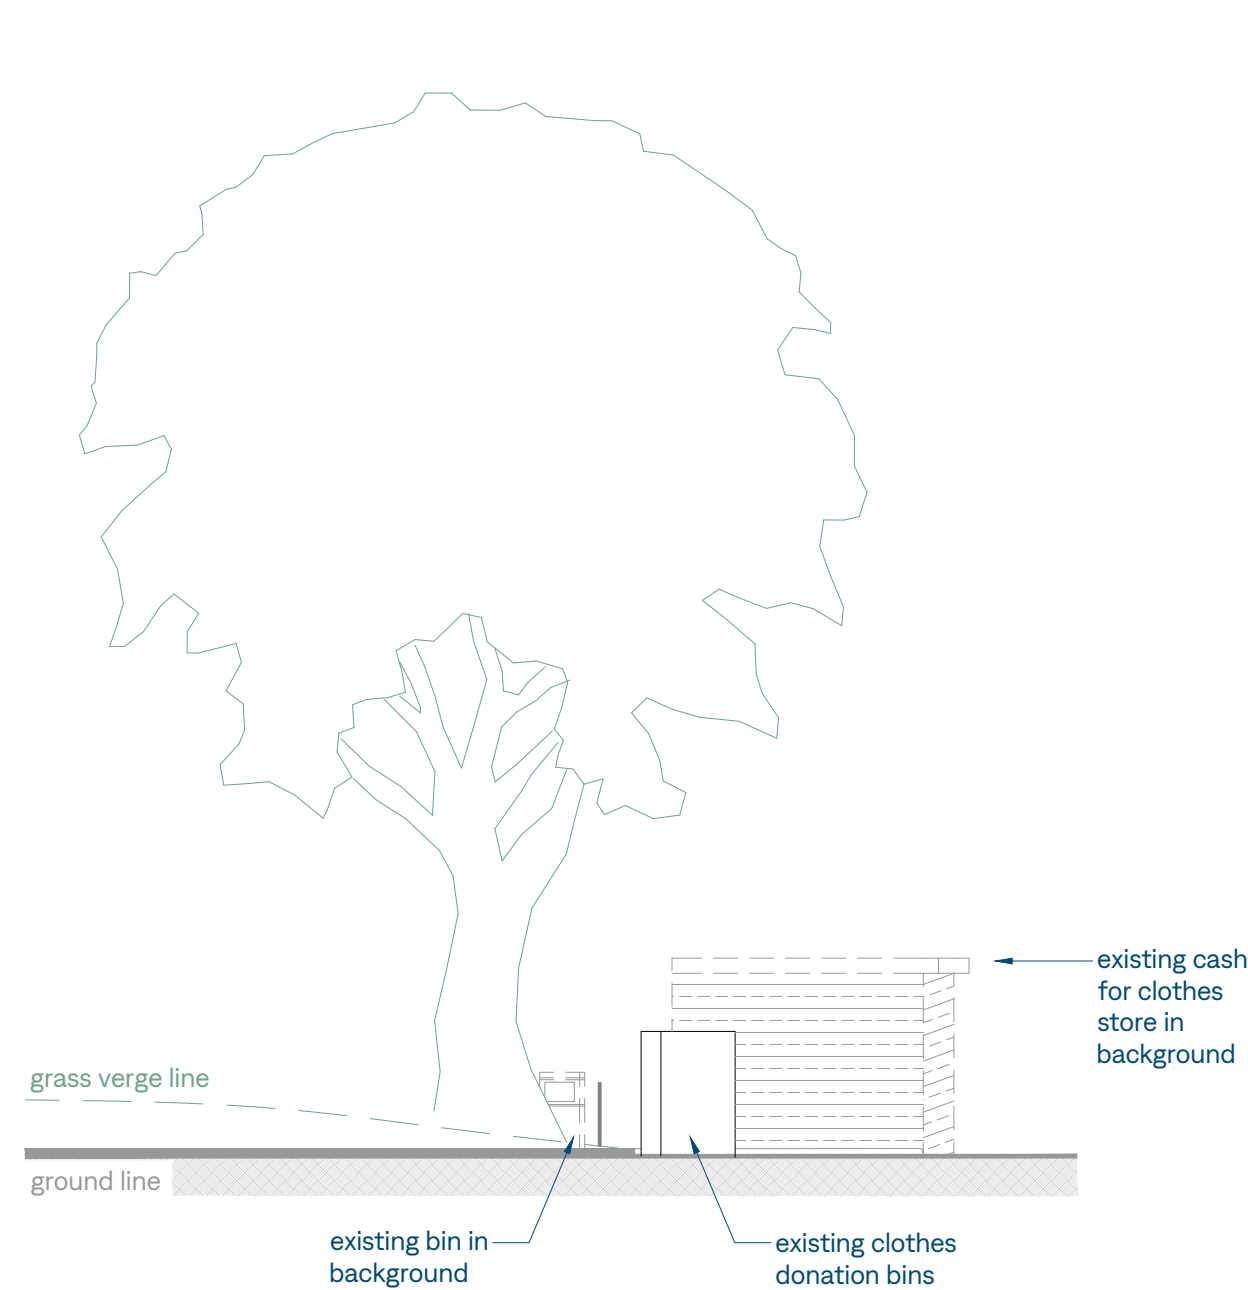

Elevation C Viewport

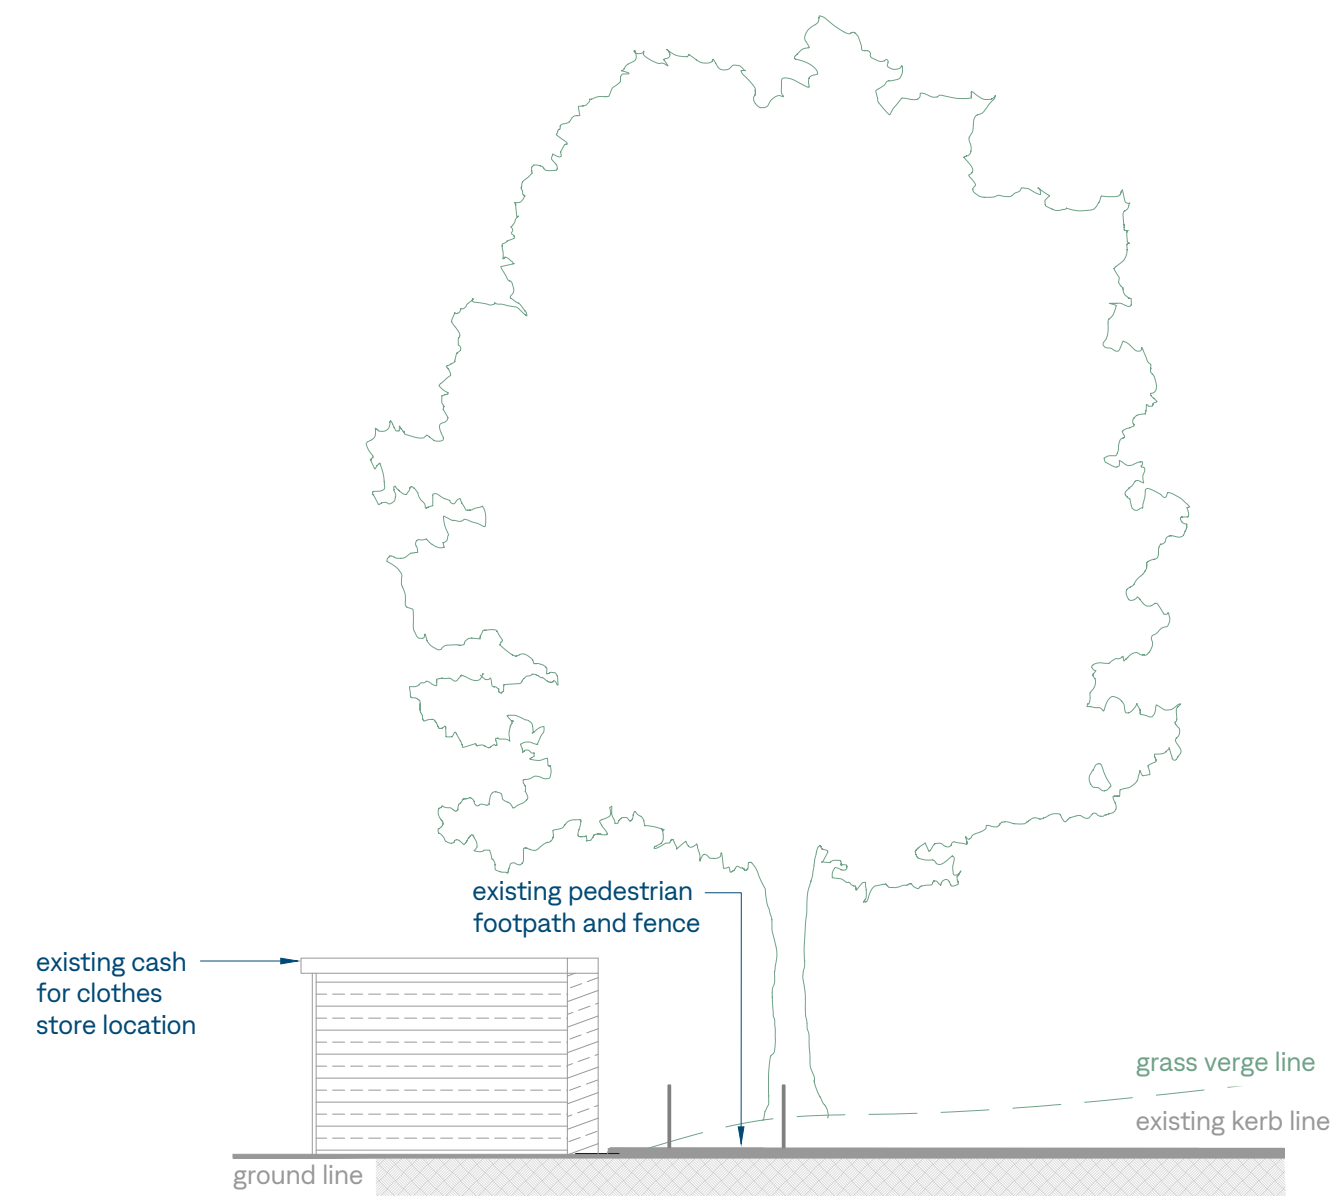

Elevation B Viewport

 

rev	date	by	description				
Client:							
British Land							
Project Location:							
Reading Gate Retail Park Reading RG2 0QG							
Drawing Title:							
Existing Elevation							
 Unit 1, Maxted Corner, Maxted Road, Hemel Hempstead, HP2 7RA +44 20 8421 2411 support@PoGoCharge.com							
Stage:							
PLANNING							
Date:	08/05/25	Drawn By:	SQ	Checked By:	SPS	Size:	A1
Scale:	1:100	Drawing Number:	SI24-102-17-P-E-01		Rev:		