



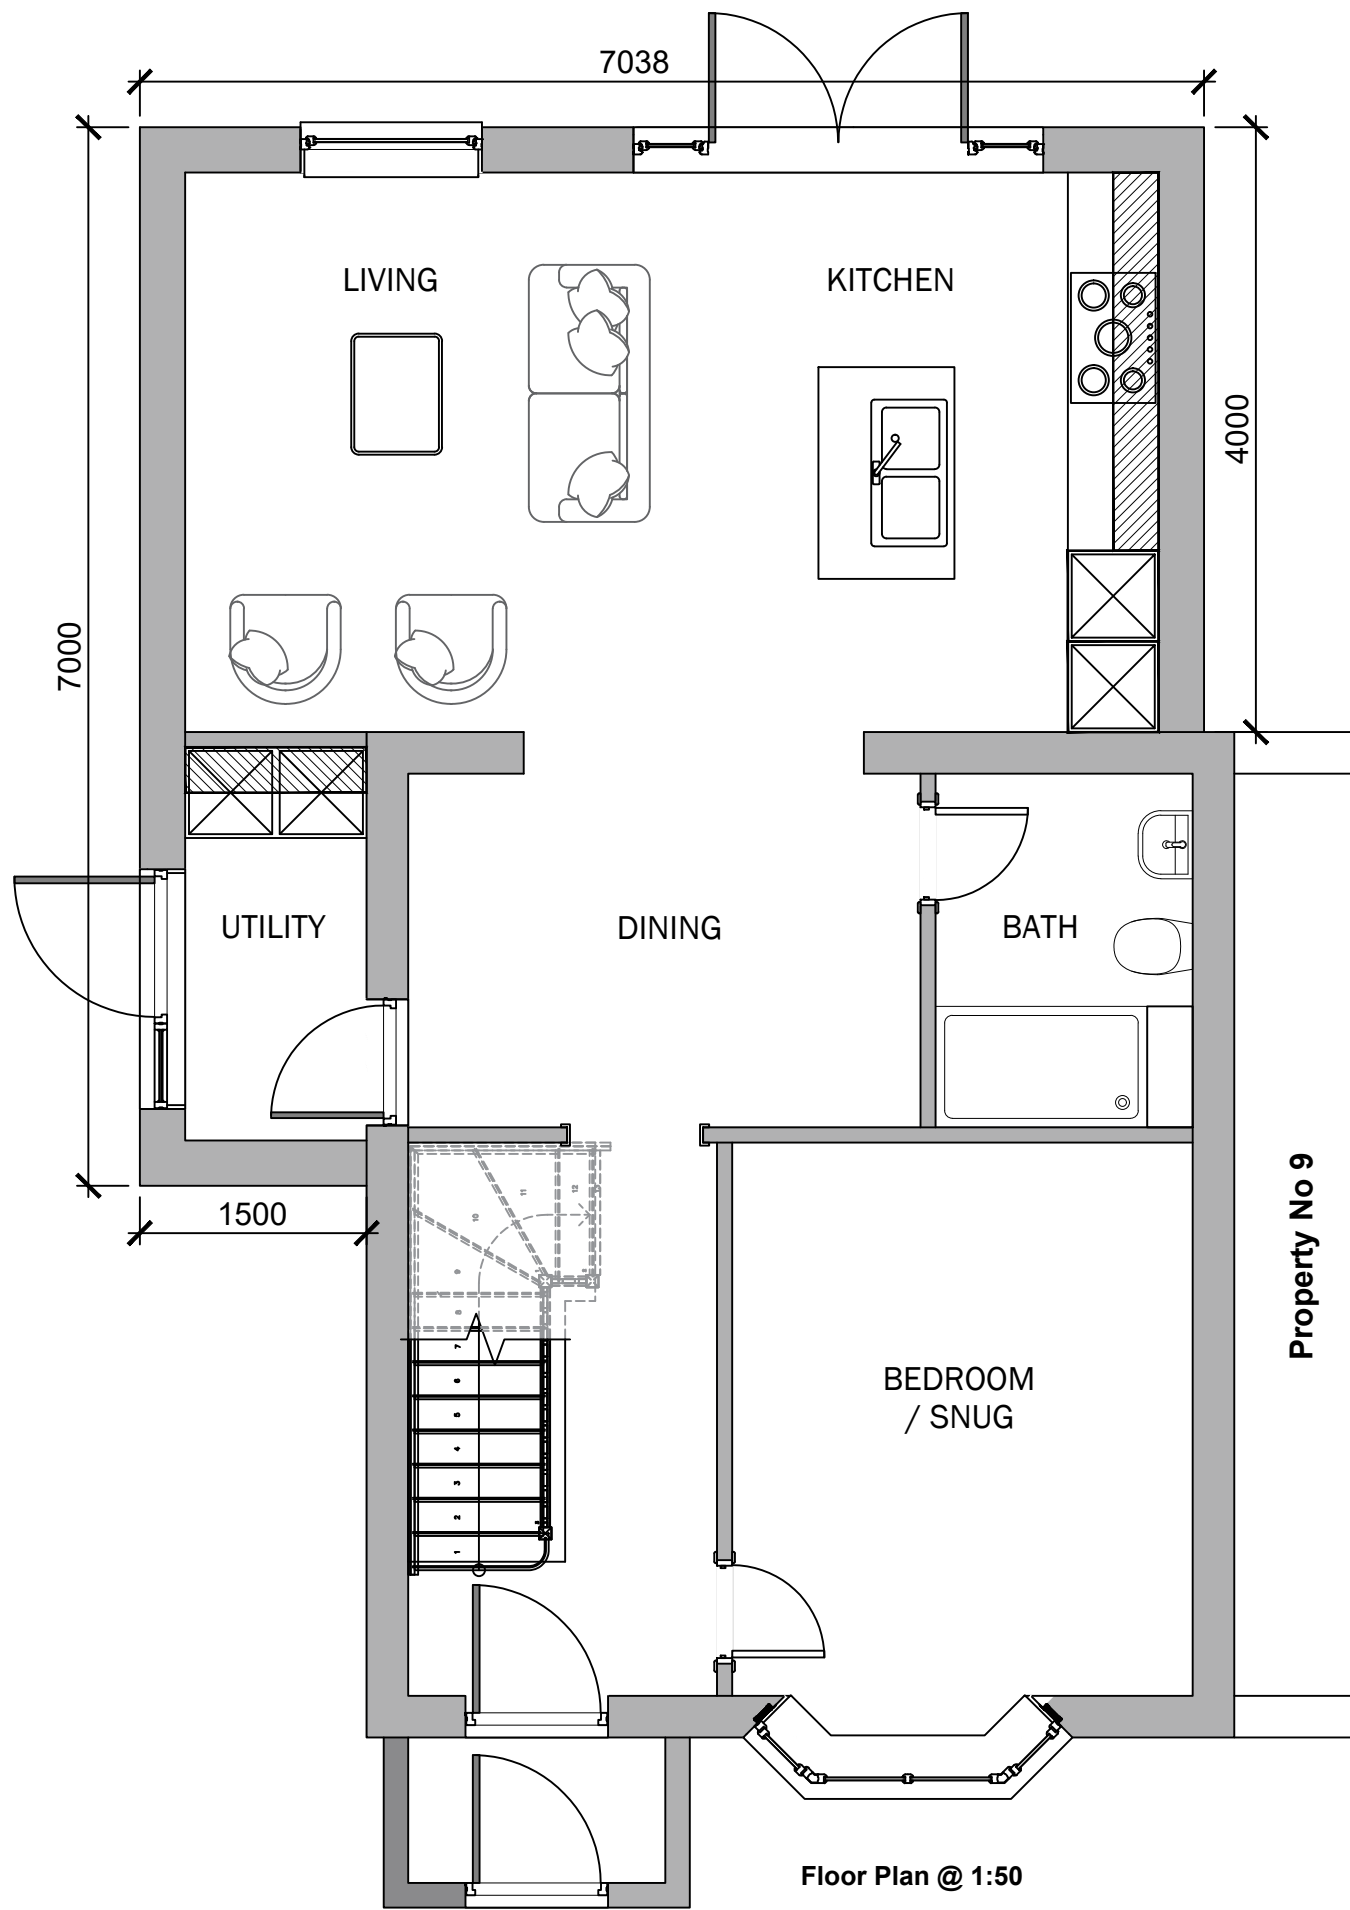

Floor Plan @ 1:50

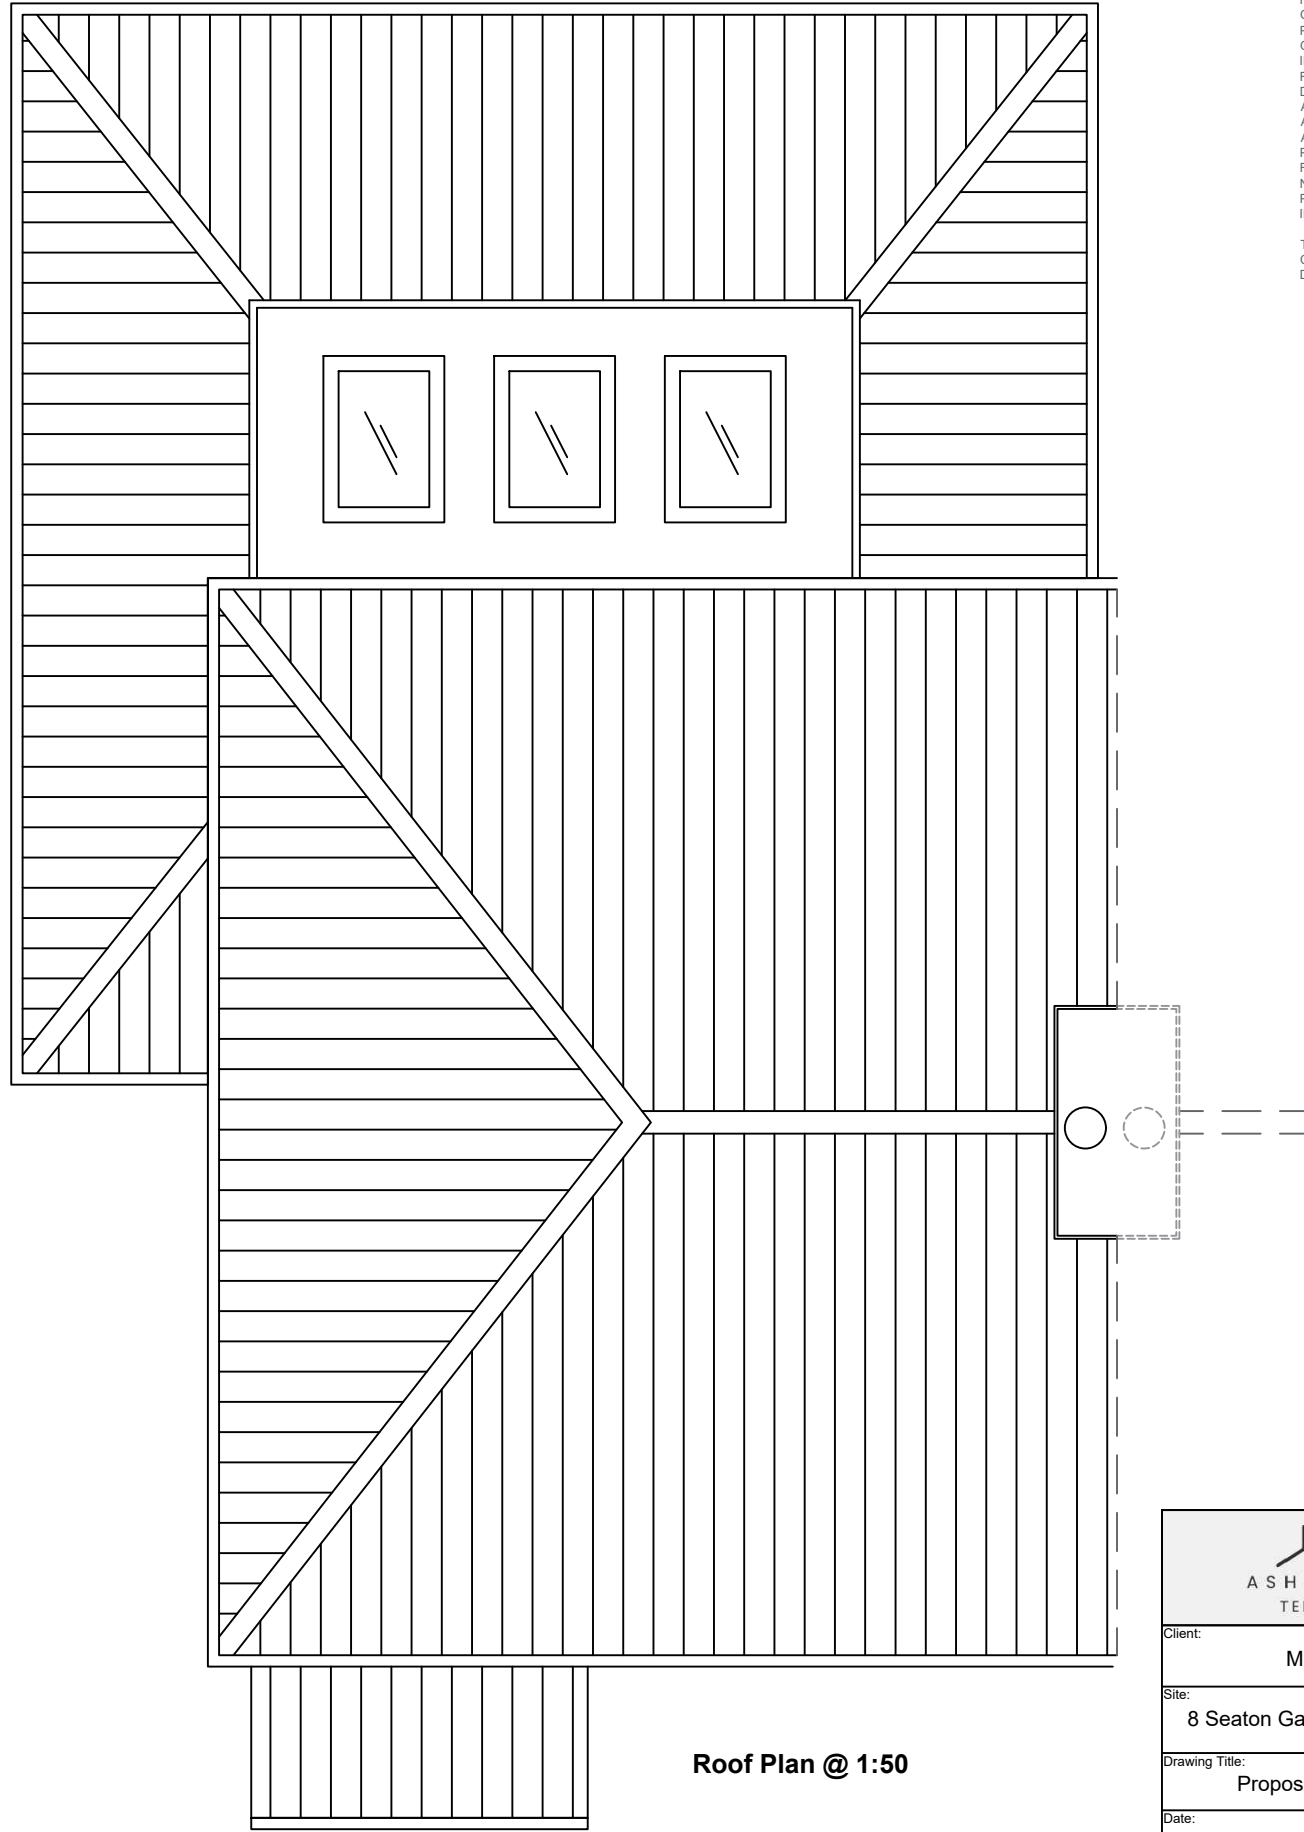


Roof Plan @ 1:50

Proposed Floor & Roof Plan

Scale: 1:50 (when printed at A3)

1:50

 

NOTE

ALL DIMENSIONS TO BE CHECKED ON SITE. CONTRACTOR TO CHECK SITE THOROUGHLY BEFORE WORKS START & REPORT ANY DISCREPANCIES.

THIS DRAWING IS COPYRIGHT AND MUST NOT BE TRACED OR COPIED IN ANY WAY OR FORM IN PART OR WHOLE WITHOUT PAPER WRITTEN CONSENT AND MAY ONLY BE USED BY THE PRESENT OWNER IN RELATION TO THE PROPERTY AS REFERRED TO ON THE DRAWING. THIS DRAWING MAY BE COPIED BY AN AUTHORIZED OFFICER OF THE LOCAL AUTHORITY WITH THE SOLE PURPOSE TO ASSIST IN THE DETERMINATION OF A PLANNING APPLICATION OR BUILDING REGULATIONS APPLICATION AND MAY NOT BE USED FOR ANY OTHER PURPOSES UNLESS OTHERWISE AGREED IN WRITING.

THIS DRAWING IS TO BE READ IN CONJUNCTION WITH ALL OTHER DRAWINGS AND DOCUMENTS PROVIDED.



Client:			Mr and Mrs Costa		
Site:			8 Seaton Gardens, Reading, RG2 7PB		
Drawing Title:			Proposed Floor & Roof Plan		
Date:	Paper Size:	Drawn:			
May 2025	A3	AD			
Drawing No:			Revision:		
P1002-05			B		