


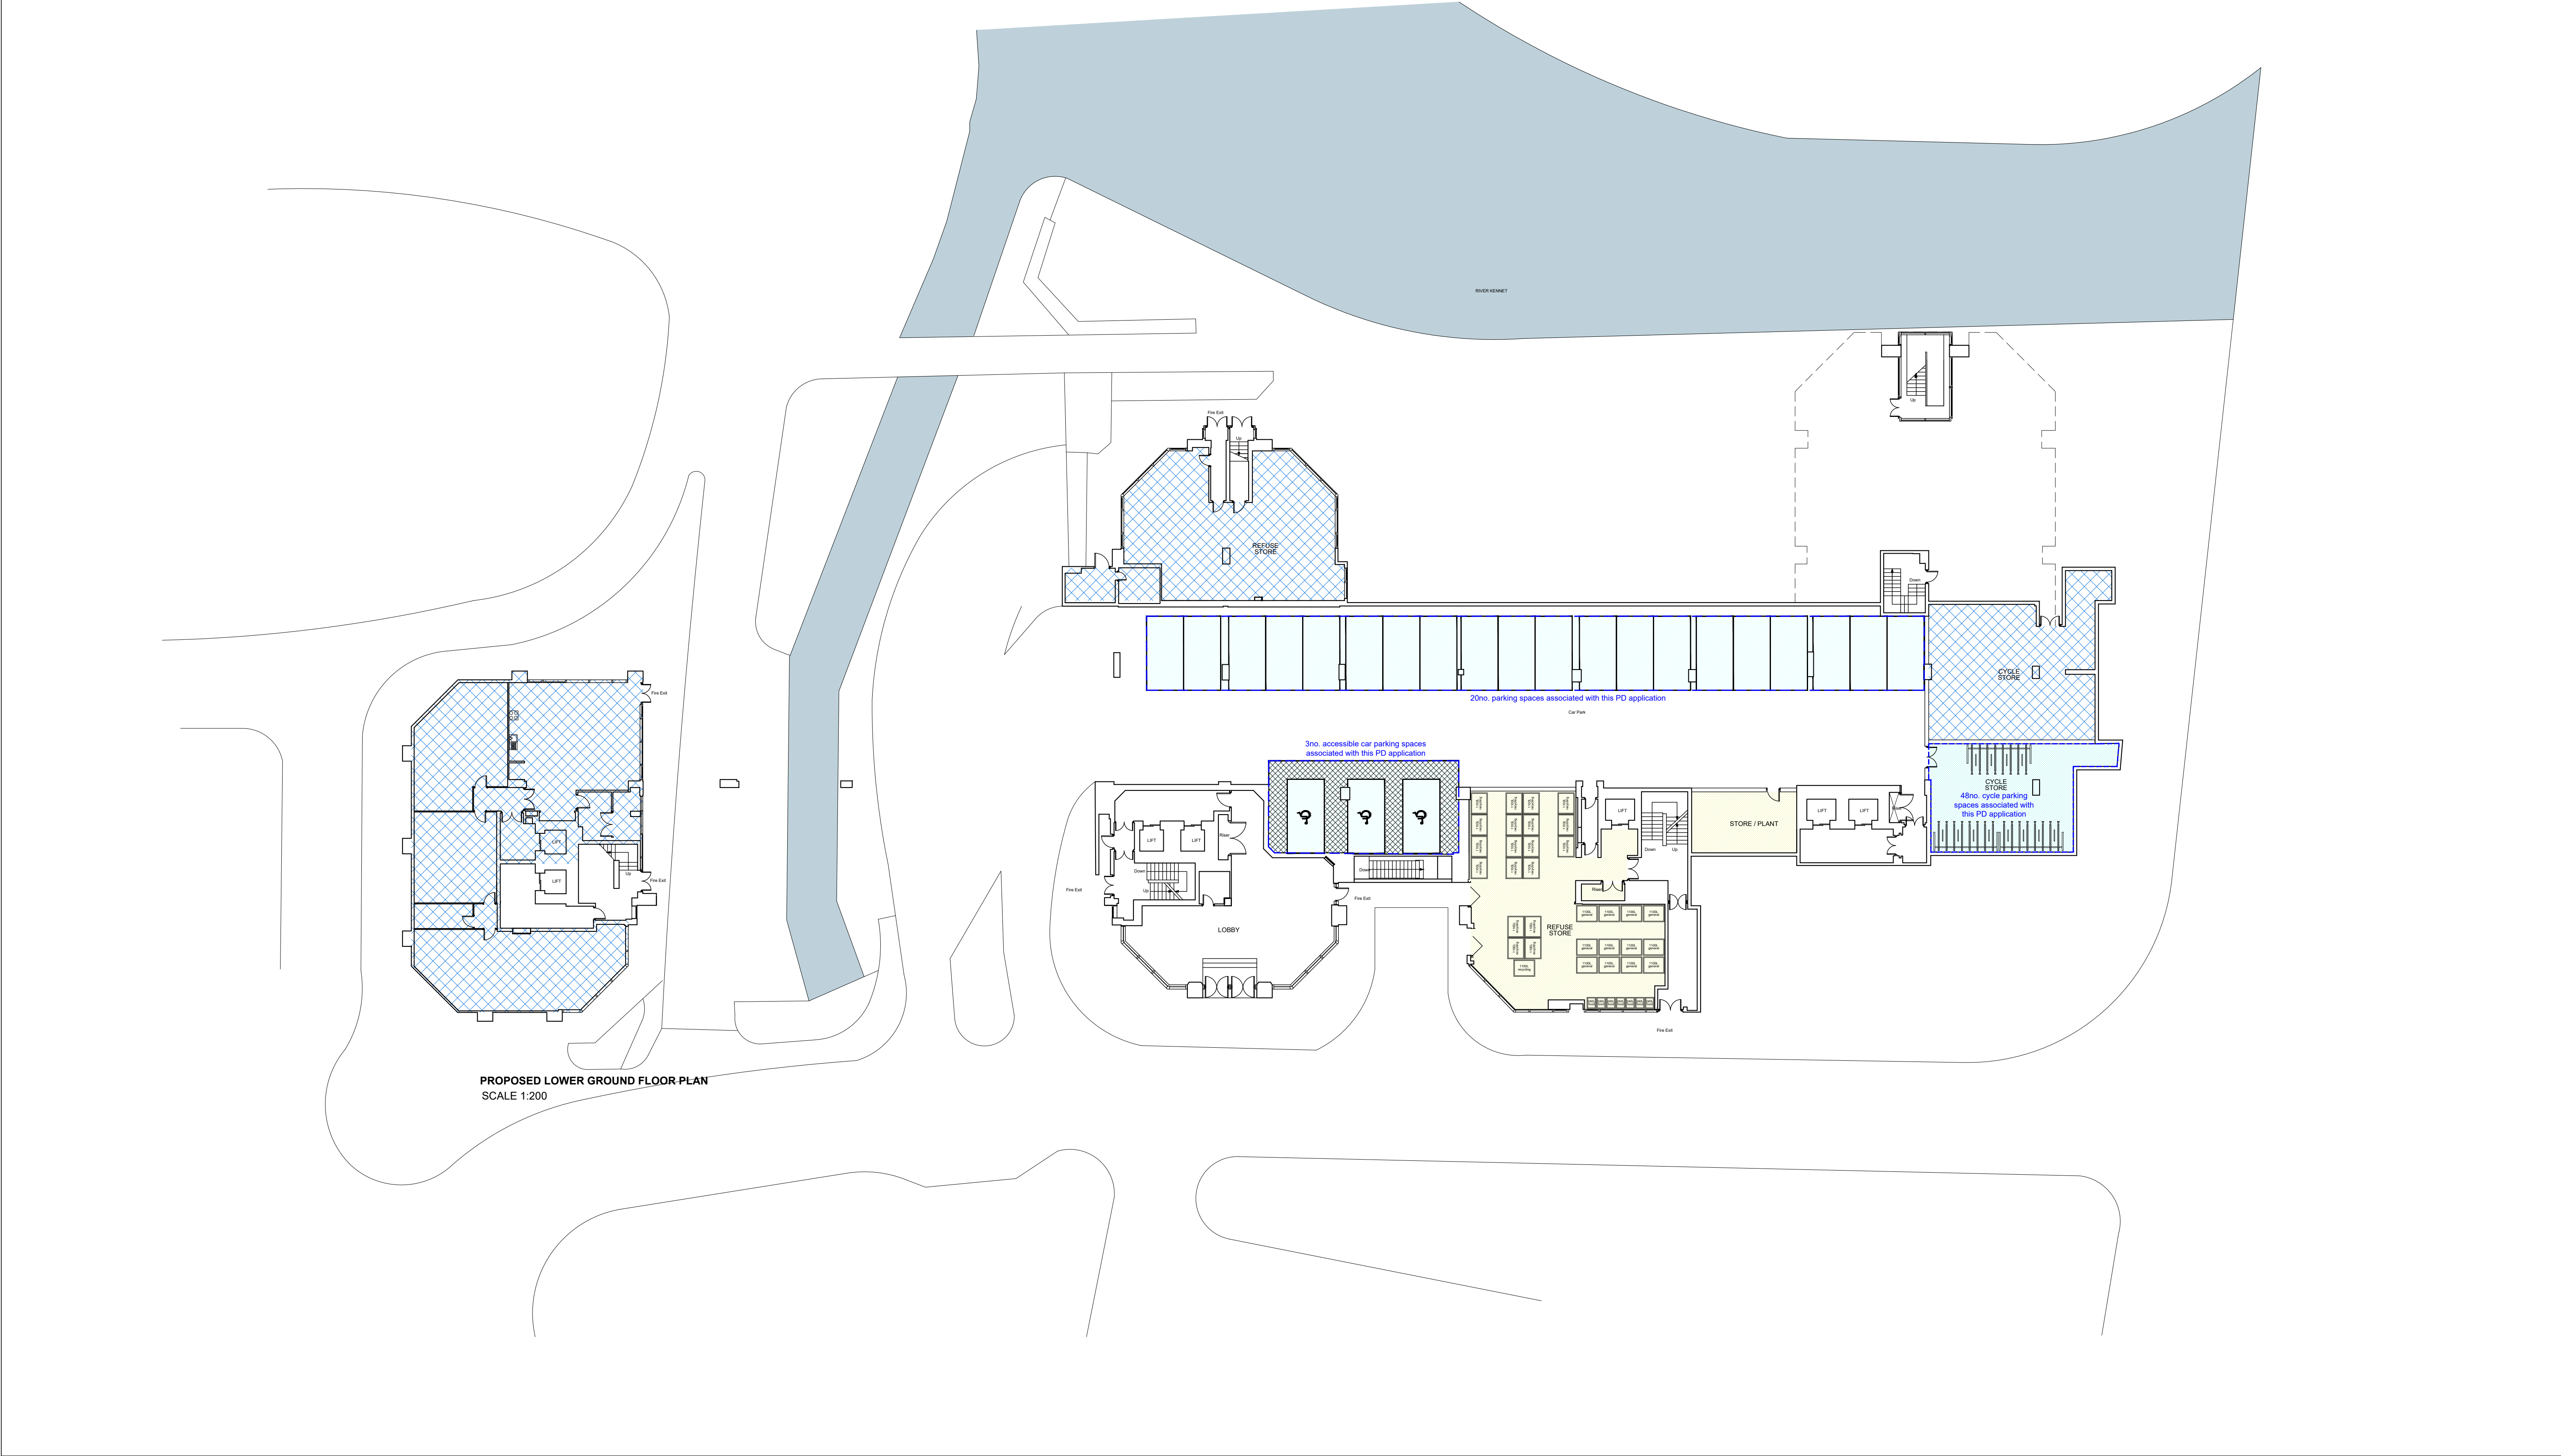

NOTES

DO NOT SCALE - USE FIGURED DIMENSIONS ONLY.

ALL DIMENSIONS TO BE CHECKED ON SITE PRIOR TO CONSTRUCTION AND ANY DISCREPANCIES TO BE HIGHLIGHTED BY CONTRACTOR.

THIS DRAWING IS TO BE READ IN CONJUNCTION WITH ALL RELEVANT SPECIFICATIONS AND DRAWINGS.

ALL LEVELS ARE TO FINISHED LEVELS UNLESS OTHERWISE INDICATED.

	1B1P		CIRCULATION
	1B2P		CYCLE STORE
	2B3P		SERVICING / BACK OF HOUSE
	2B4P		OUTSIDE SCOPE OF THIS APPLICATION

PARKING ASSOCIATED WITH THE APPLICATION

Drawing Status:	P L A N N I N G	
Revision:	Description:	Date:
P.01	Issued for Information	30.01.25
P.02	Issued for Information	28.02.25
P.03	Waste Bins added	20.03.25
P.04	Minor revisions for fire regs	11.04.25
P L A N N I N G		

SADAarchitecture

P : 26C George Street, St Albans, AL3 4ES

E : letterbox@sada-architecture.com

W : www.sada-architecture.com

T : 01 727 860810


Project: 24-013 Abbey Gardens

Drawing: Proposed Lower Ground Floor Plan

Date: 24.10.2024 drawn by: YY check: CC

Scale: 1:200@A1 drwg no.: 309 rev. no.: P.04



© Copyright: This drawing or design may not be reproduced without permission.

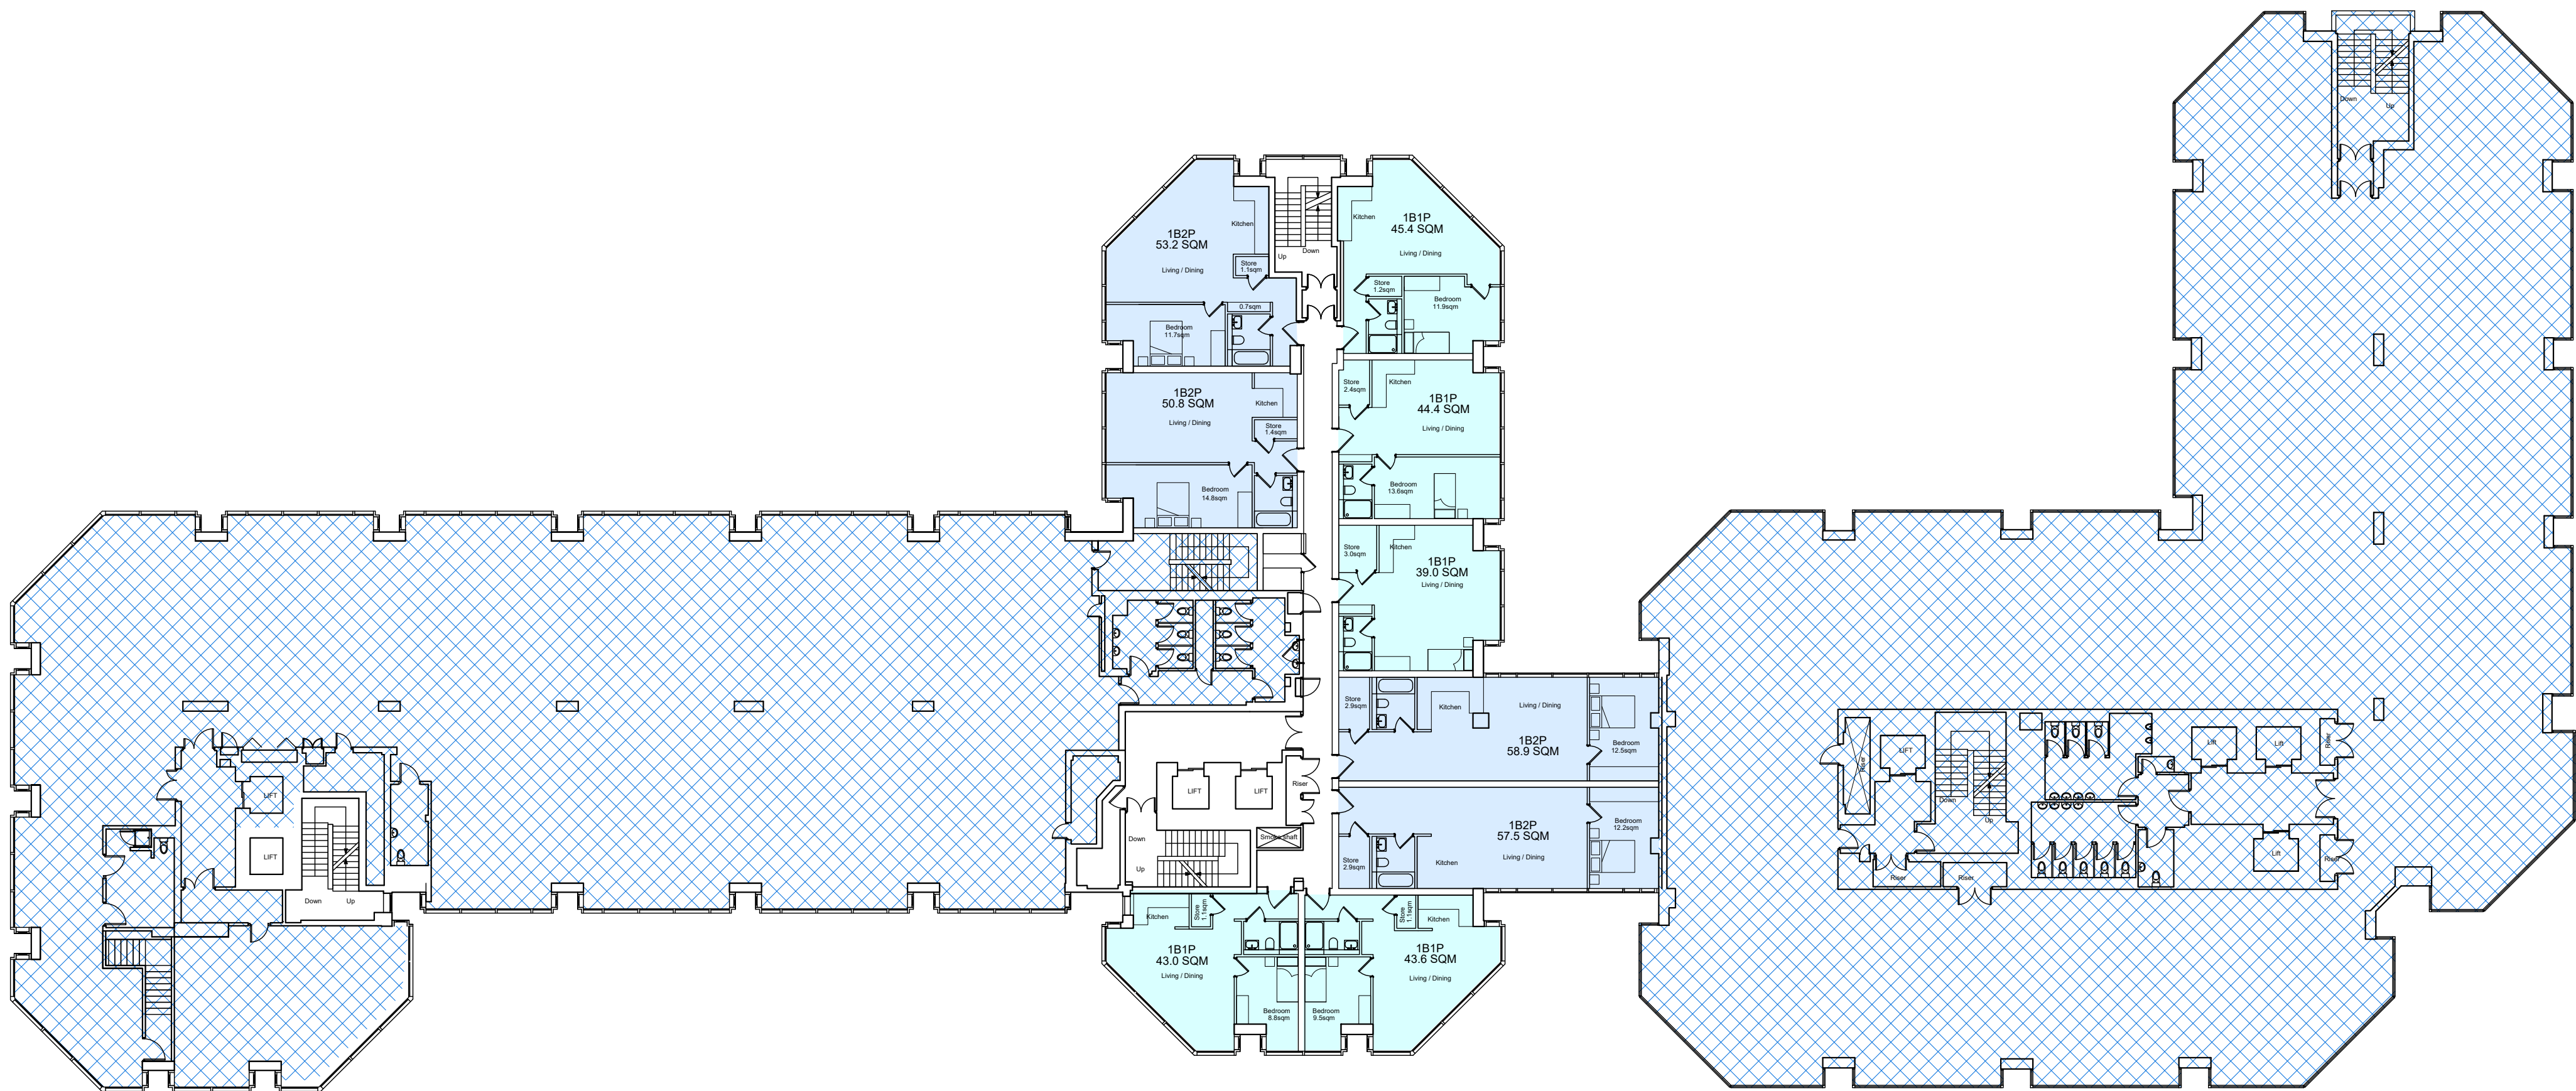


PROPOSED 1ST FLOOR PLAN
SCALE 1:200

NOTES

DO NOT SCALE - USE FIGURED DIMENSIONS ONLY.
ALL DIMENSIONS TO BE CHECKED ON SITE PRIOR TO CONSTRUCTION AND ANY DISCREPANCIES TO BE HIGHLIGHTED BY CONTRACTOR.
THIS DRAWING IS TO BE READ IN CONJUNCTION WITH ALL RELEVANT SPECIFICATIONS AND DRAWINGS.
ALL LEVELS ARE TO FINISHED LEVELS UNLESS OTHERWISE INDICATED.

 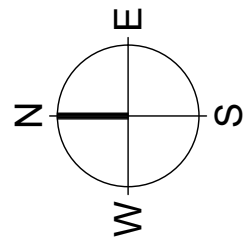


- | | |
|------|-----------------------------------|
| 1B1P | CIRCULATION |
| 1B2P | CYCLE STORE |
| 2B3P | SERVICING / BACK OF HOUSE |
| 2B4P | OUTSIDE SCOPE OF THIS APPLICATION |

 

Drawing Status:	P L A N N I N G	
Revision:	Description:	Date:
P.01	Issued for Information	05.02.25
P.02	Minor revisions for fire regs	11.04.25
P L A N N I N G		



SADAarchitecture
P : 26C George Street, St Albans, AL3 4ES
E : letterbox@sada-architecture.com
W : www.sada-architecture.com
T : 01 727 860810
Project: 24-013 Abbey Gardens
Drawing: Proposed 1st Floor Plan
Date: 24.10.2024 drawn by: YY check: CC
Scale: 1:200@A1 drwg no.: 311 rev. no.: P.02
© Copyright: This drawing or design may not be reproduced without permission.

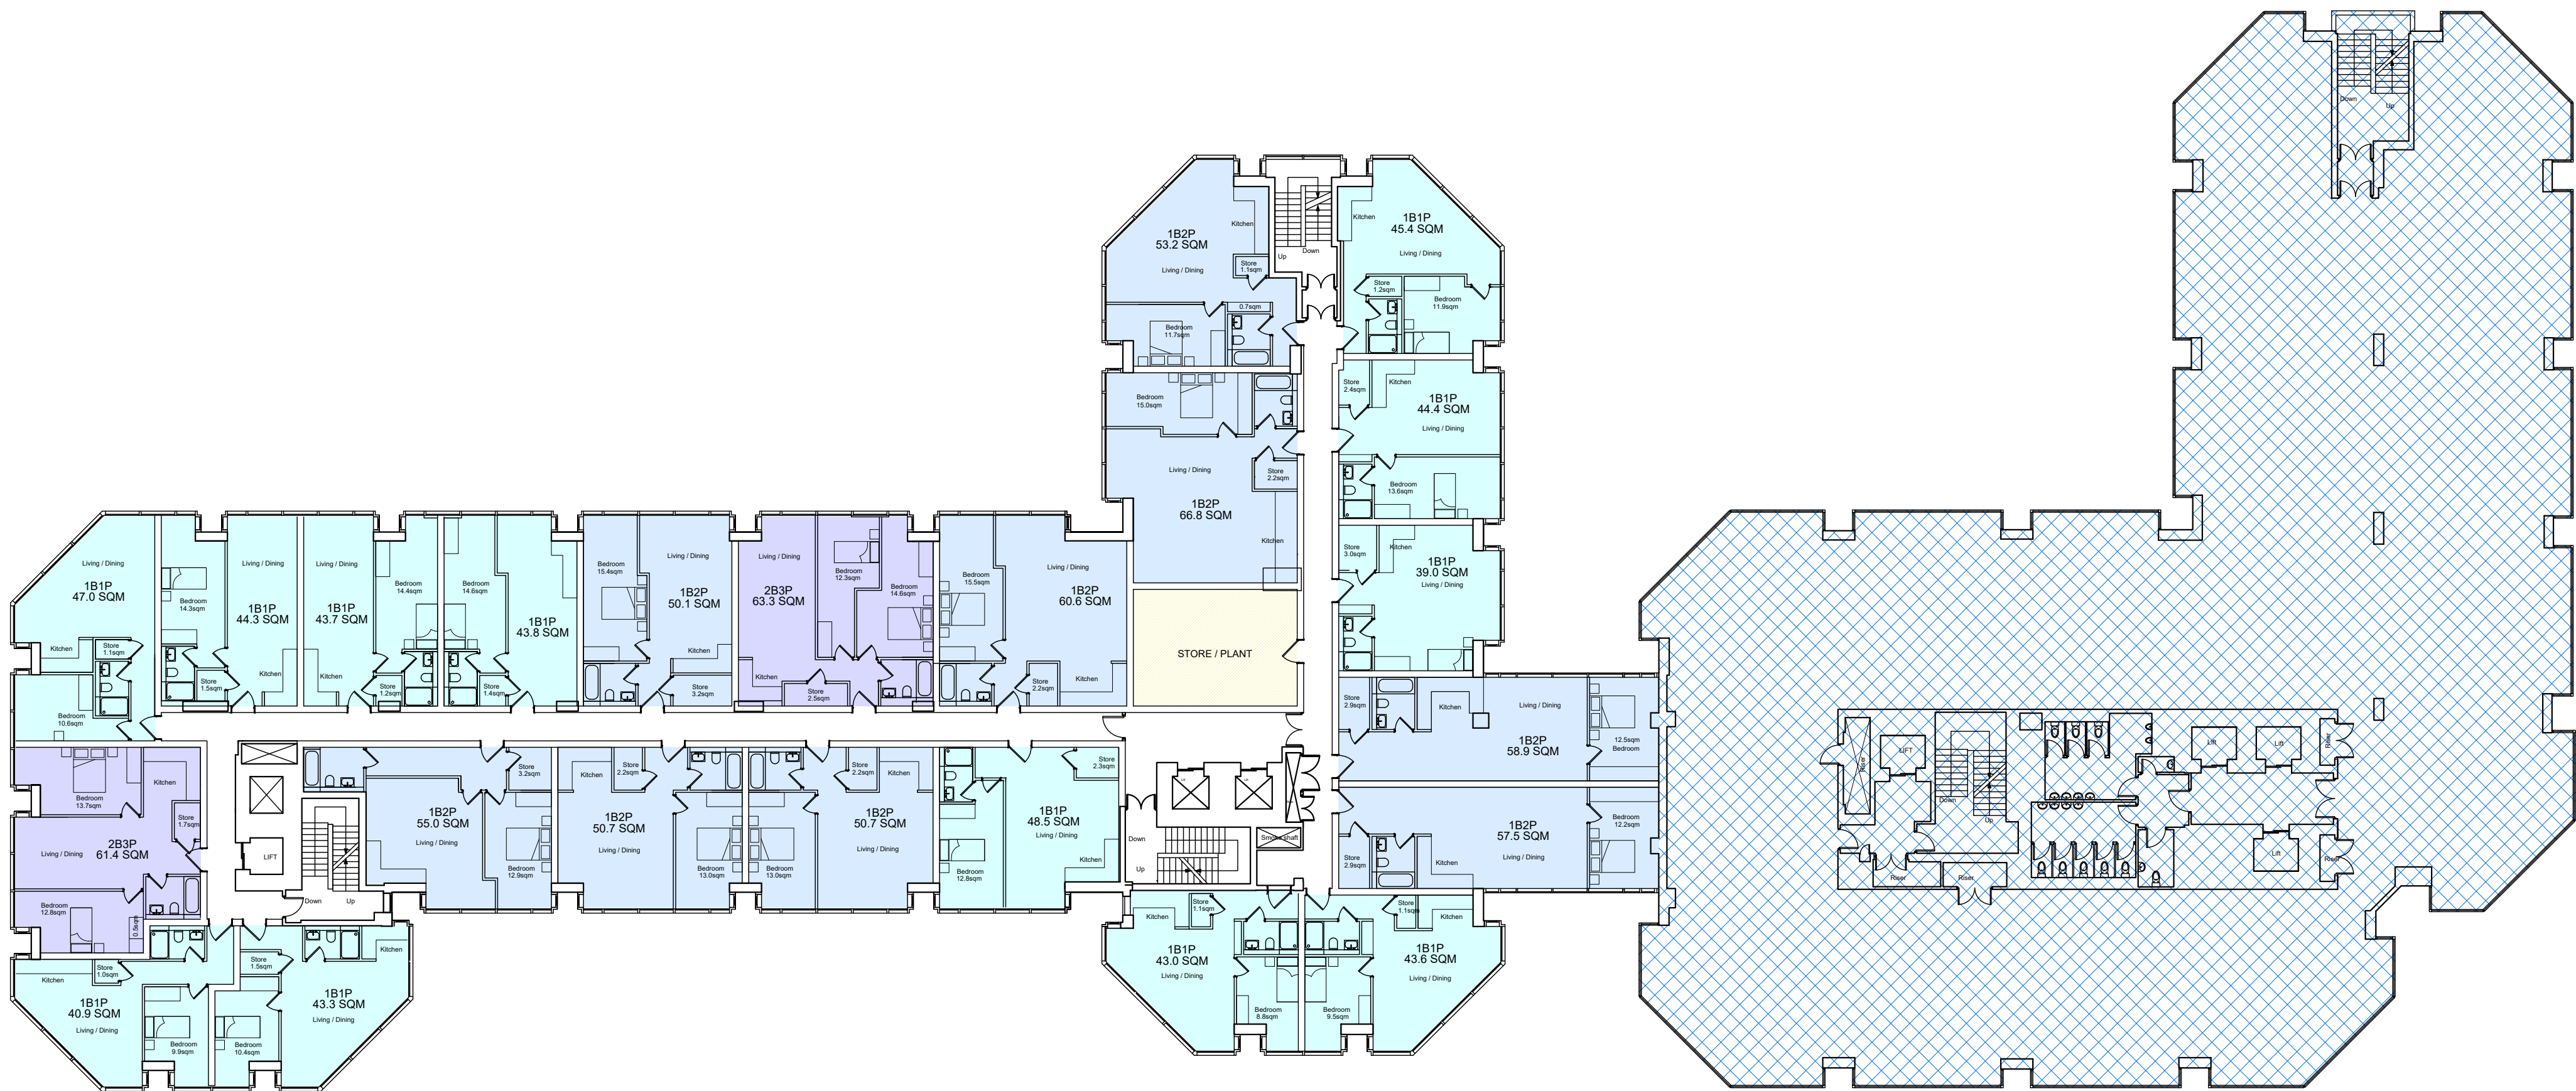


PROPOSED 2ND - 4TH FLOOR PLAN
SCALE 1:200

NOTES

DO NOT SCALE - USE FIGURED DIMENSIONS ONLY.
ALL DIMENSIONS TO BE CHECKED ON SITE PRIOR TO CONSTRUCTION AND ANY DISCREPANCIES TO BE HIGHLIGHTED BY CONTRACTOR.
THIS DRAWING IS TO BE READ IN CONJUNCTION WITH ALL RELEVANT SPECIFICATIONS AND DRAWINGS.
ALL LEVELS ARE TO FINISHED LEVELS UNLESS OTHERWISE INDICATED.

 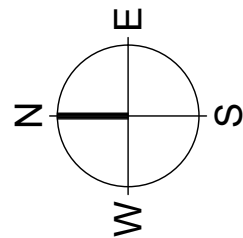

- | | |
|------|-----------------------------------|
| 1B1P | CIRCULATION |
| 1B2P | CYCLE STORE |
| 2B3P | SERVICING / BACK OF HOUSE |
| 2B4P | OUTSIDE SCOPE OF THIS APPLICATION |

 

Drawing Status:	P L A N N I N G	
Revision:	Description:	Date:
P.01	Issued for Information	05.02.25
P.02	Minor revisions for fire regs	11.04.25
P L A N N I N G		

SADAarchitecture

P : 26C George Street, St Albans, AL3 4ES
E : letterbox@sada-architecture.com
W : www.sada-architecture.com
T : 01 727 860810

Project: 24-013 Abbey Gardens
Drawing: Proposed 2nd-4th Floor Plan
Date: 24.10.2024 drawn by: YY check: CC
Scale: 1:200@A1 drwg no.: 312 rev. no.: P.02
© Copyright: This drawing or design may not be reproduced without permission.

