

All dimensions are to be checked on site before work commences.
Figured dimensions to be taken in preference to scaled dimensions.
If in doubt please ask.
© Copyright reserved.



FRONT ELEVATION As Proposed
Scale 1:100



SIDE ELEVATION As Proposed




SIDE ELEVATION As Proposed



REAR ELEVATION As Proposed



FRONT ELEVATION As Existing
Scale 1:100

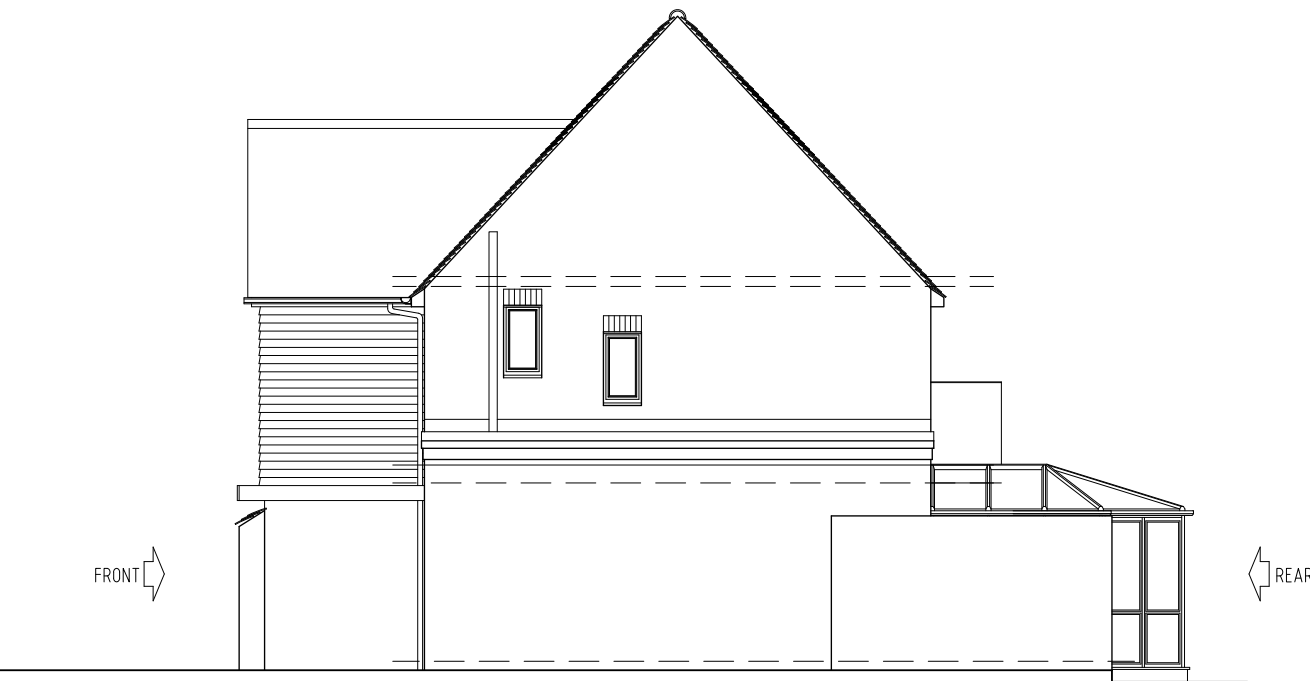

SIDE ELEVATION As Existing



SIDE ELEVATION As Existing



REAR ELEVATION As Existing

Rev	Description	Date	Initials
FOR PLANNING SUBMISSION			
HOLTHAM+NEWMAN ARCHITECTS The Old Dairy 282a Hyde End Road, Spencer's Wood, Reading, Berkshire RG7 1DN T: 07971 316499 E: hello@hnarchitects.co.uk			
Project: 41, Mansfield Road Reading Berkshire RG1 6AL			
Client Lindsey Allen and Justin Hutchinson			
Drawing Title: External Elevations Front, Rear and Side Views - As Existing and Proposed			
Scale:	1:50 @ A1	Dwg. No.:	Rev.:
-		2456-P103	-
Drawn by:	DH		
Date:	April 2025		