



All dimensions are to be checked on site before work commences.
Figured dimensions to be taken in preference to scaled dimensions.
If in doubt please ask.
© Copyright reserved.

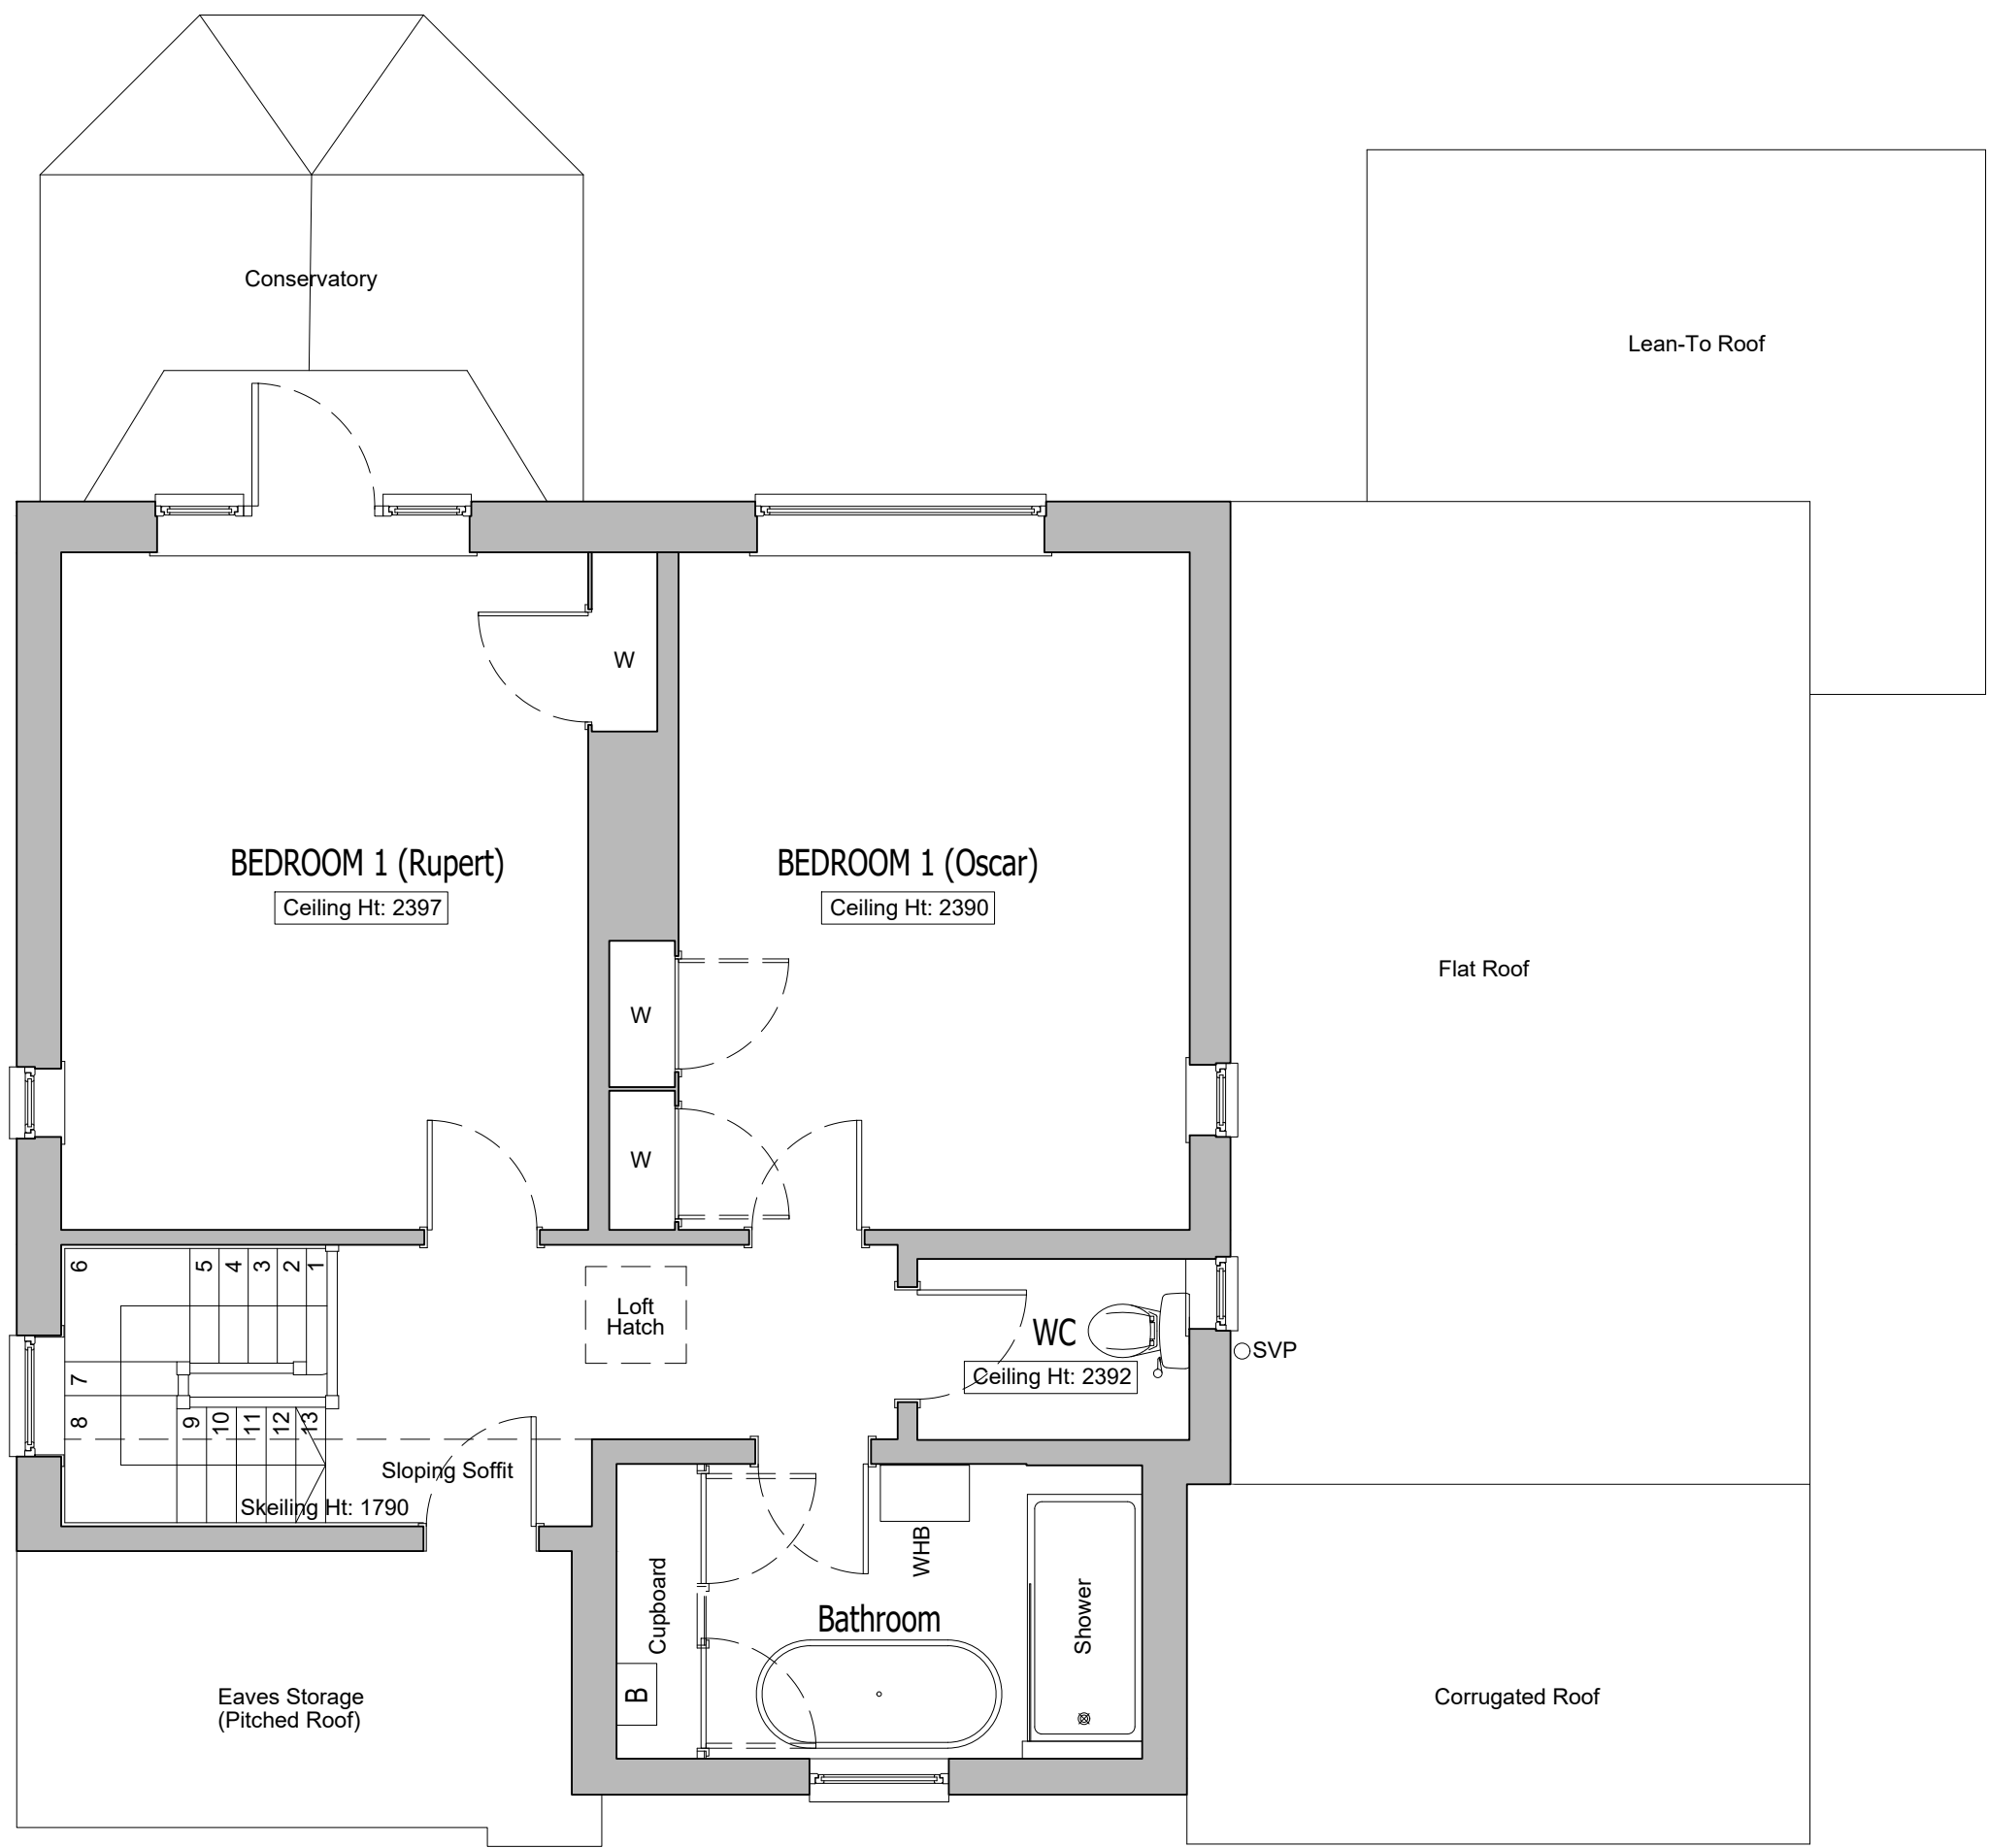

FIRST FLOOR PLAN As Existing
Scale 1:50

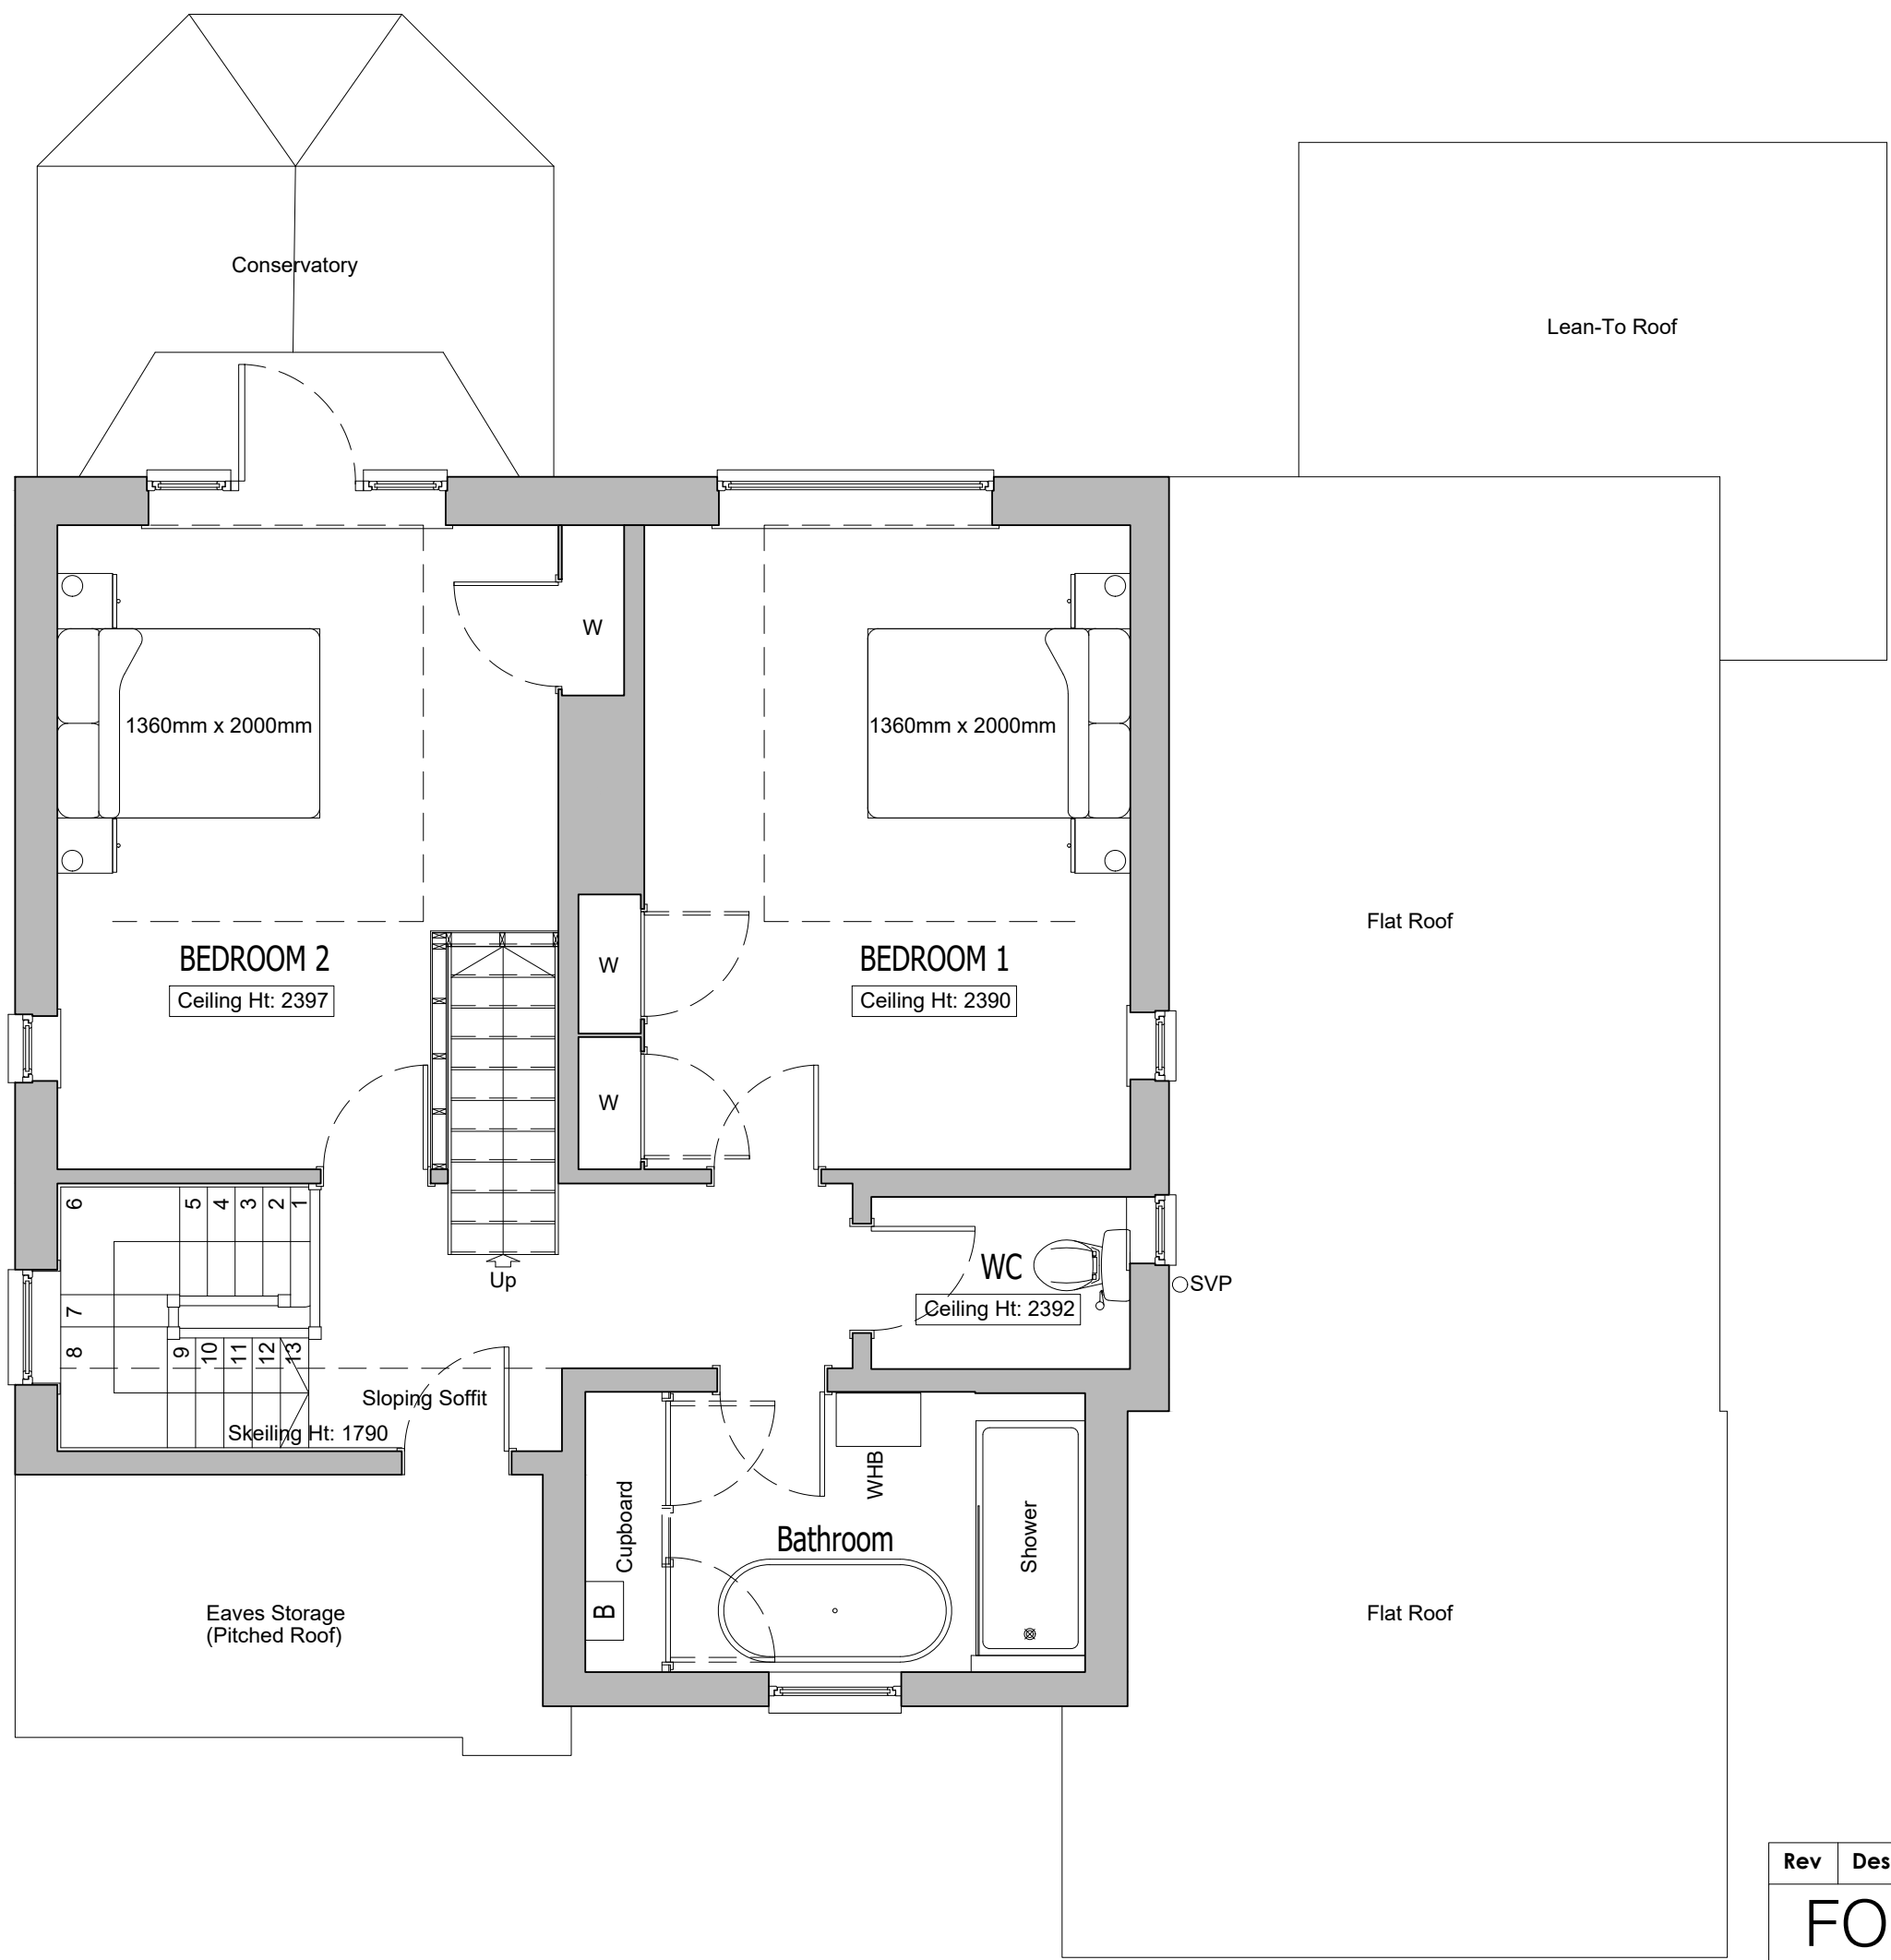

FIRST FLOOR PLAN As Proposed
Scale 1:50

Rev	Description	Date	Initials
FOR PLANNING SUBMISSION			
HOLTHAM+NEWMAN ARCHITECTS The Old Dairy 282a Hyde End Road, Spencer's Wood, Reading, Berkshire RG7 1DN T: 07971 316499 E: hello@hnarchitects.co.uk			
Project: 41, Mansfield Road Reading Berkshire RG1 6AL			
Client Lindsey Allen and Justin Hutchinson			
Drawing Title: General Arrangement Floor Plans First Level - As Existing and Proposed			
Scale:	1:50 @ A1	Dwg. No.:	2456-P101
	-		
Drawn by:	DH		
Date:	April 2025	Rev.:	-