




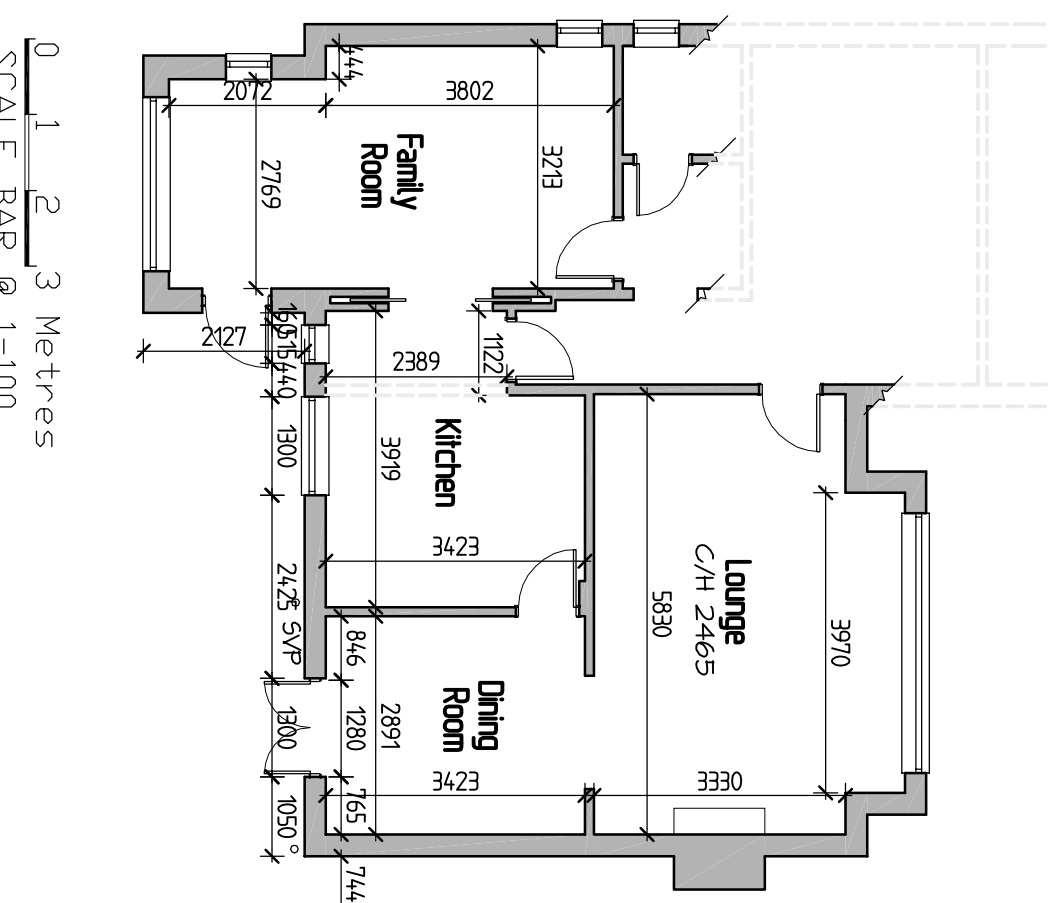


0 1 2 3 Metres
SCALE BAR @ 1-100
Existing Ground Floor Plan

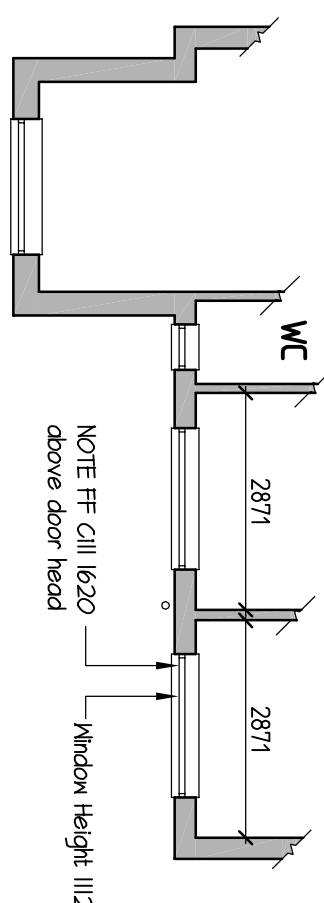


0 1 2 3 Metres
SCALE BAR @ 1-100

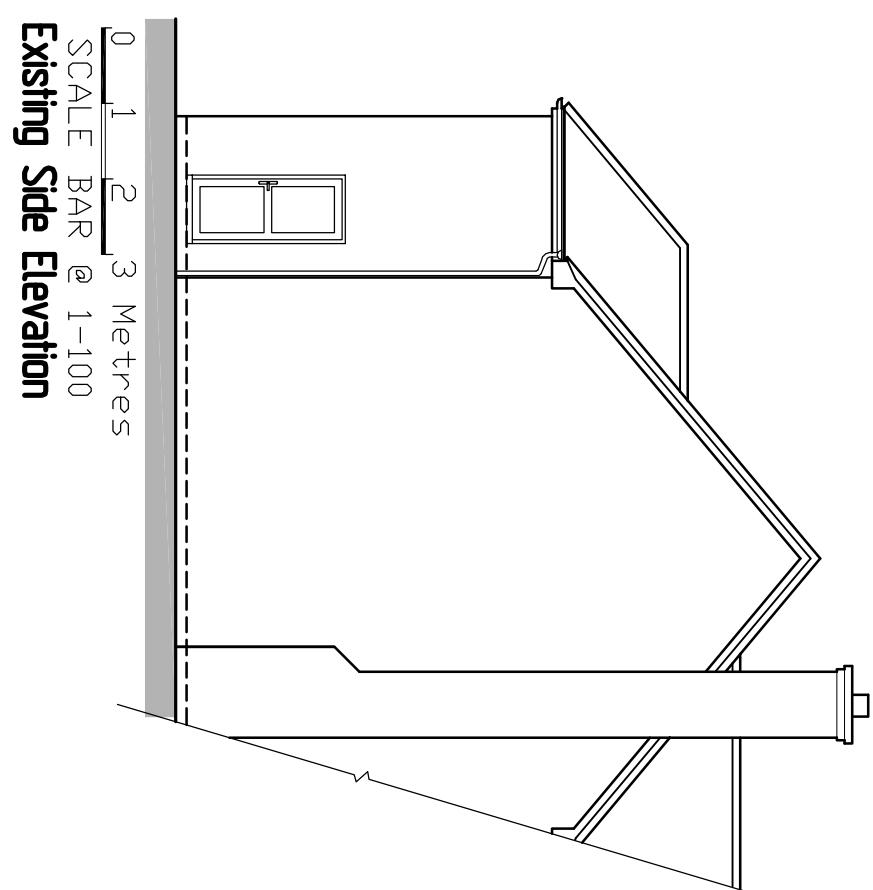



0 1 2 3 Metres
SCALE BAR @ 1-100
Existing Side Elevation

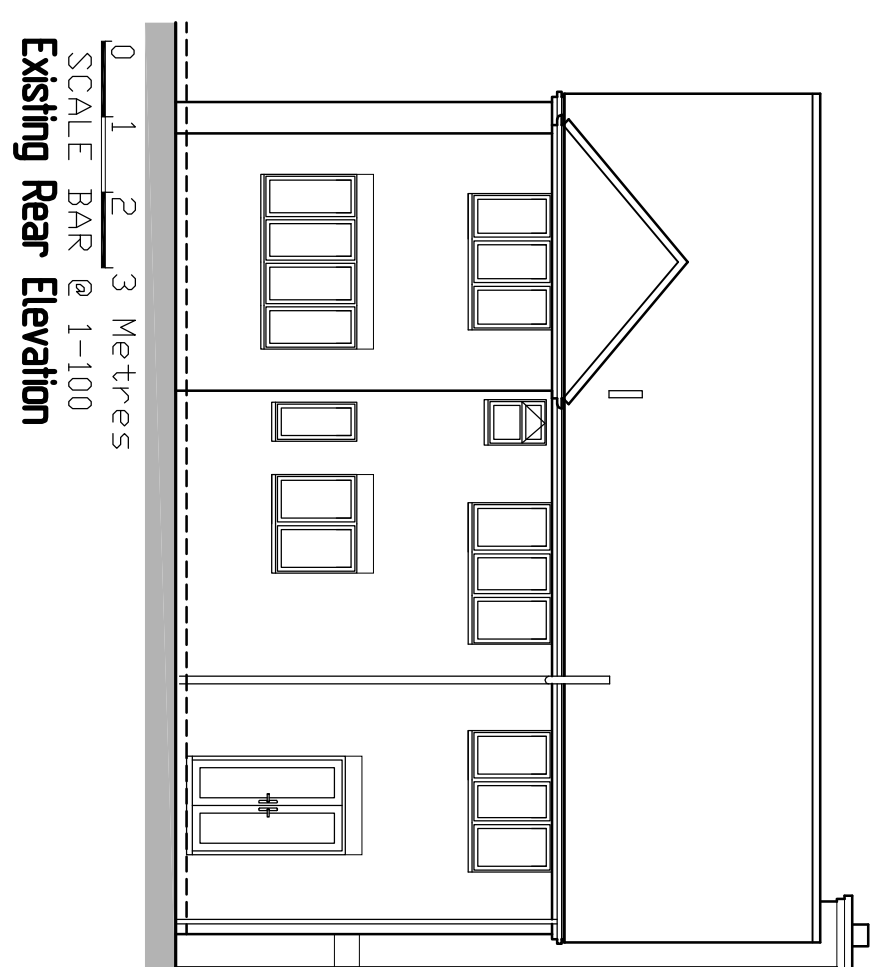

0 1 2 3 Metres:
SCALE BAR @ 1-100
Existing Rear Elevation

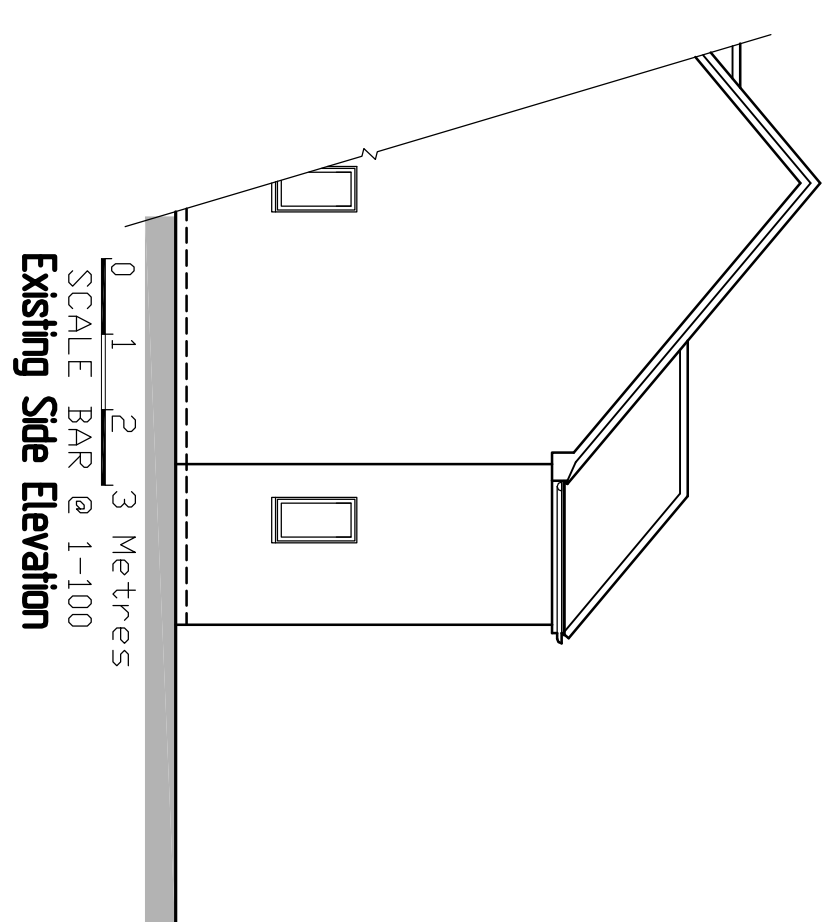


0 1 2 3 Metre
SCALE BAR @ 1-100
Existing Side Elevation

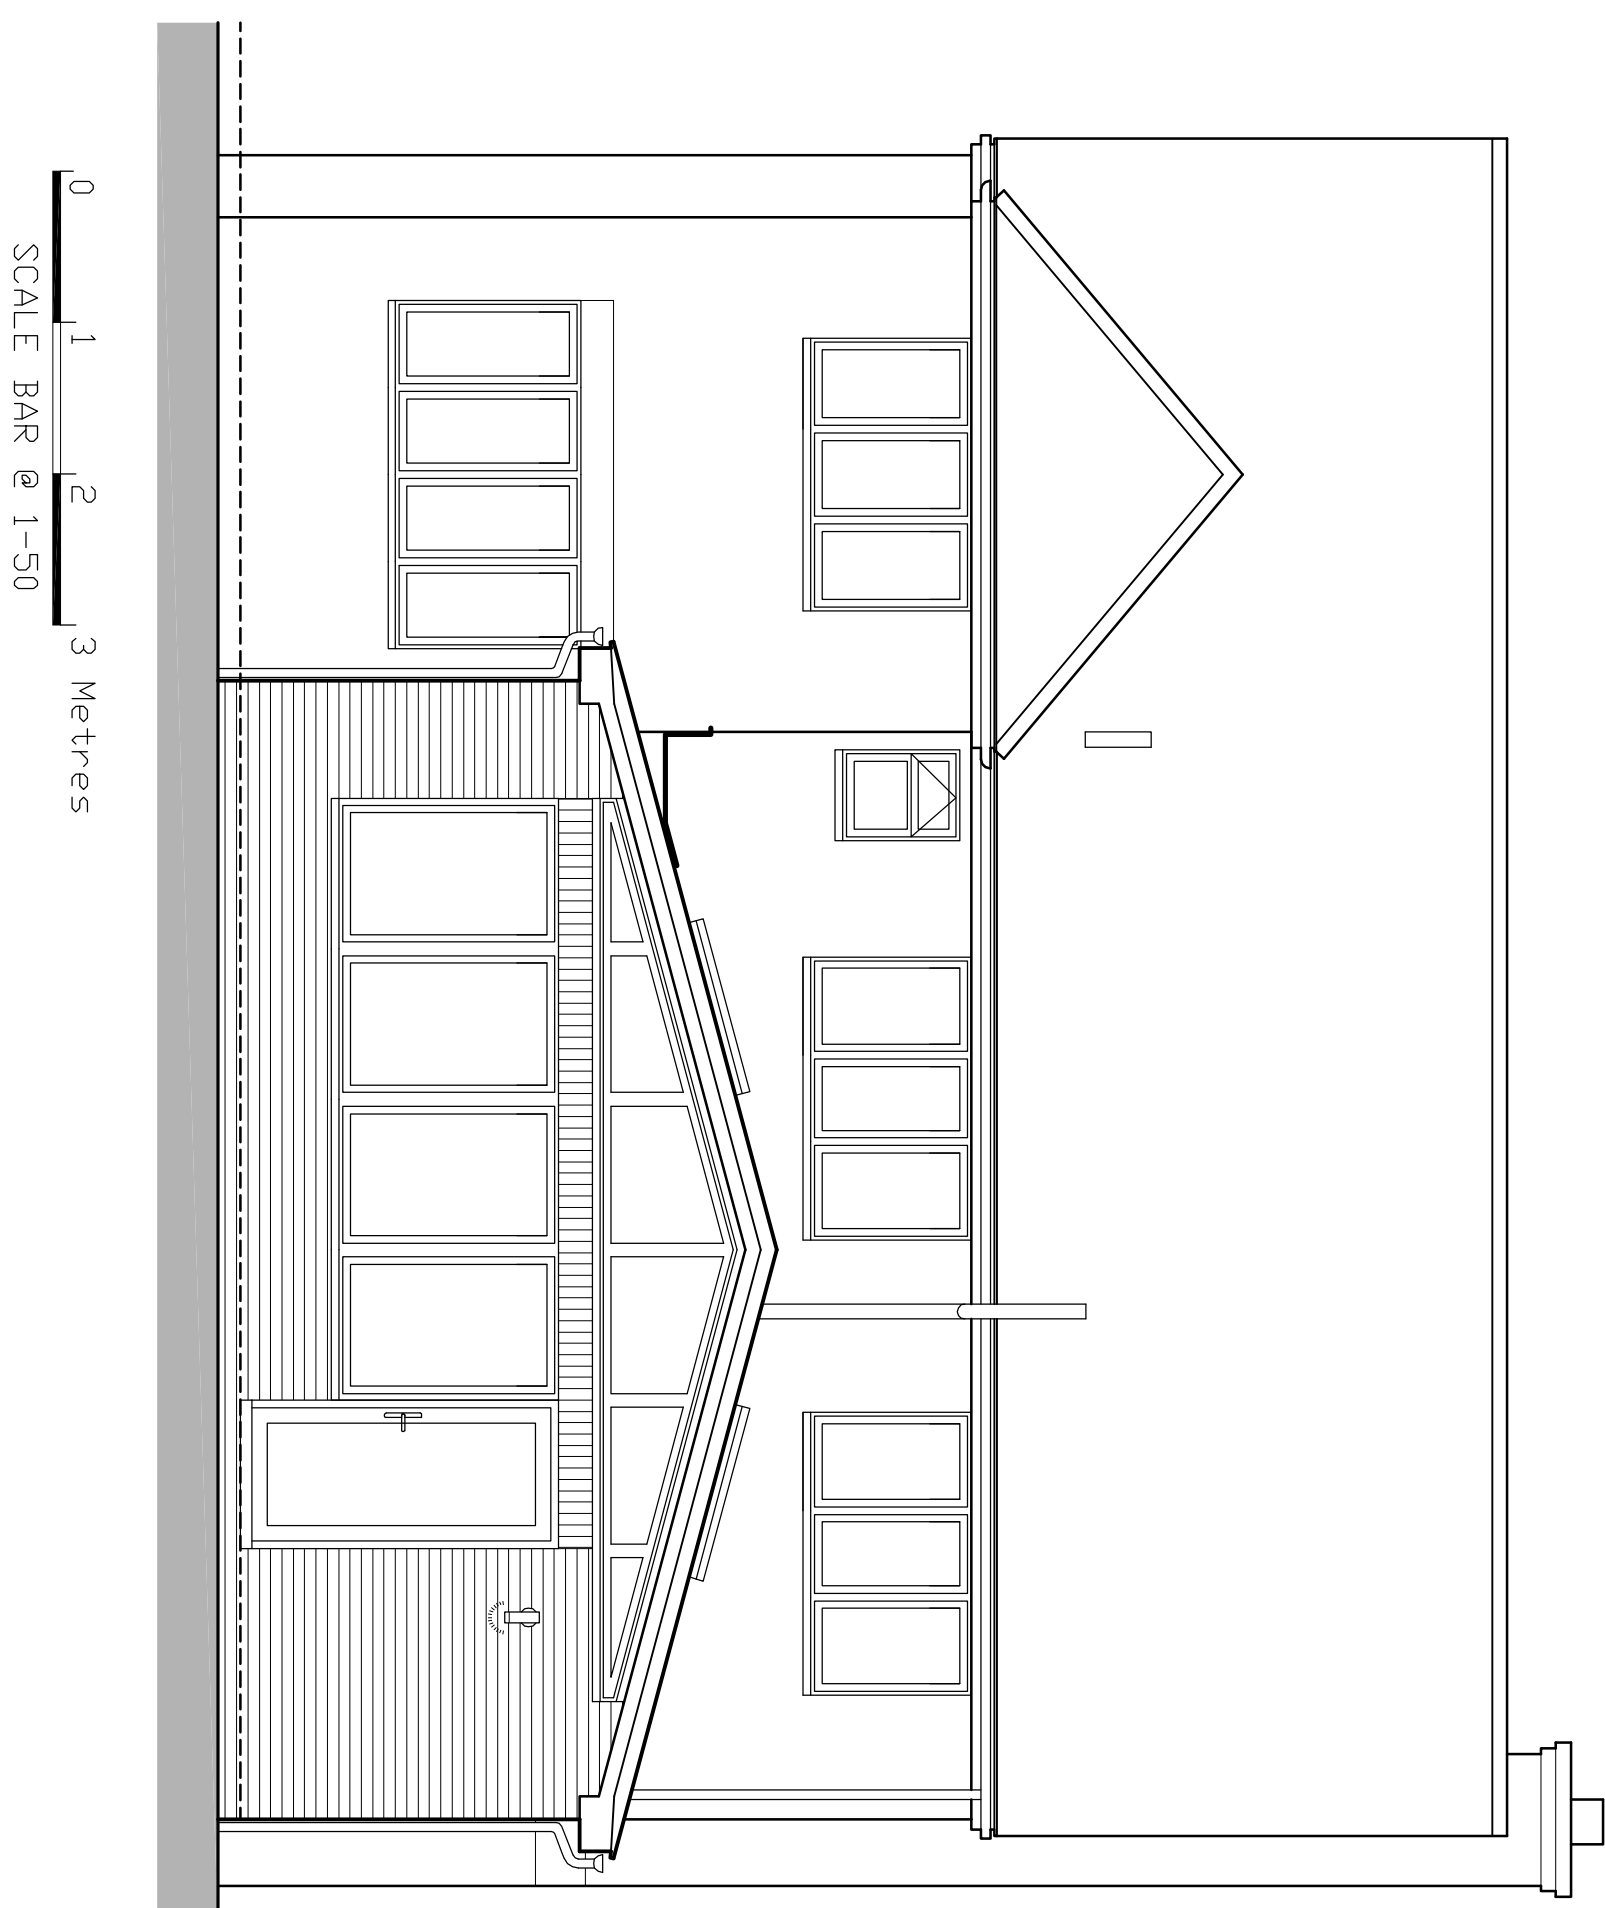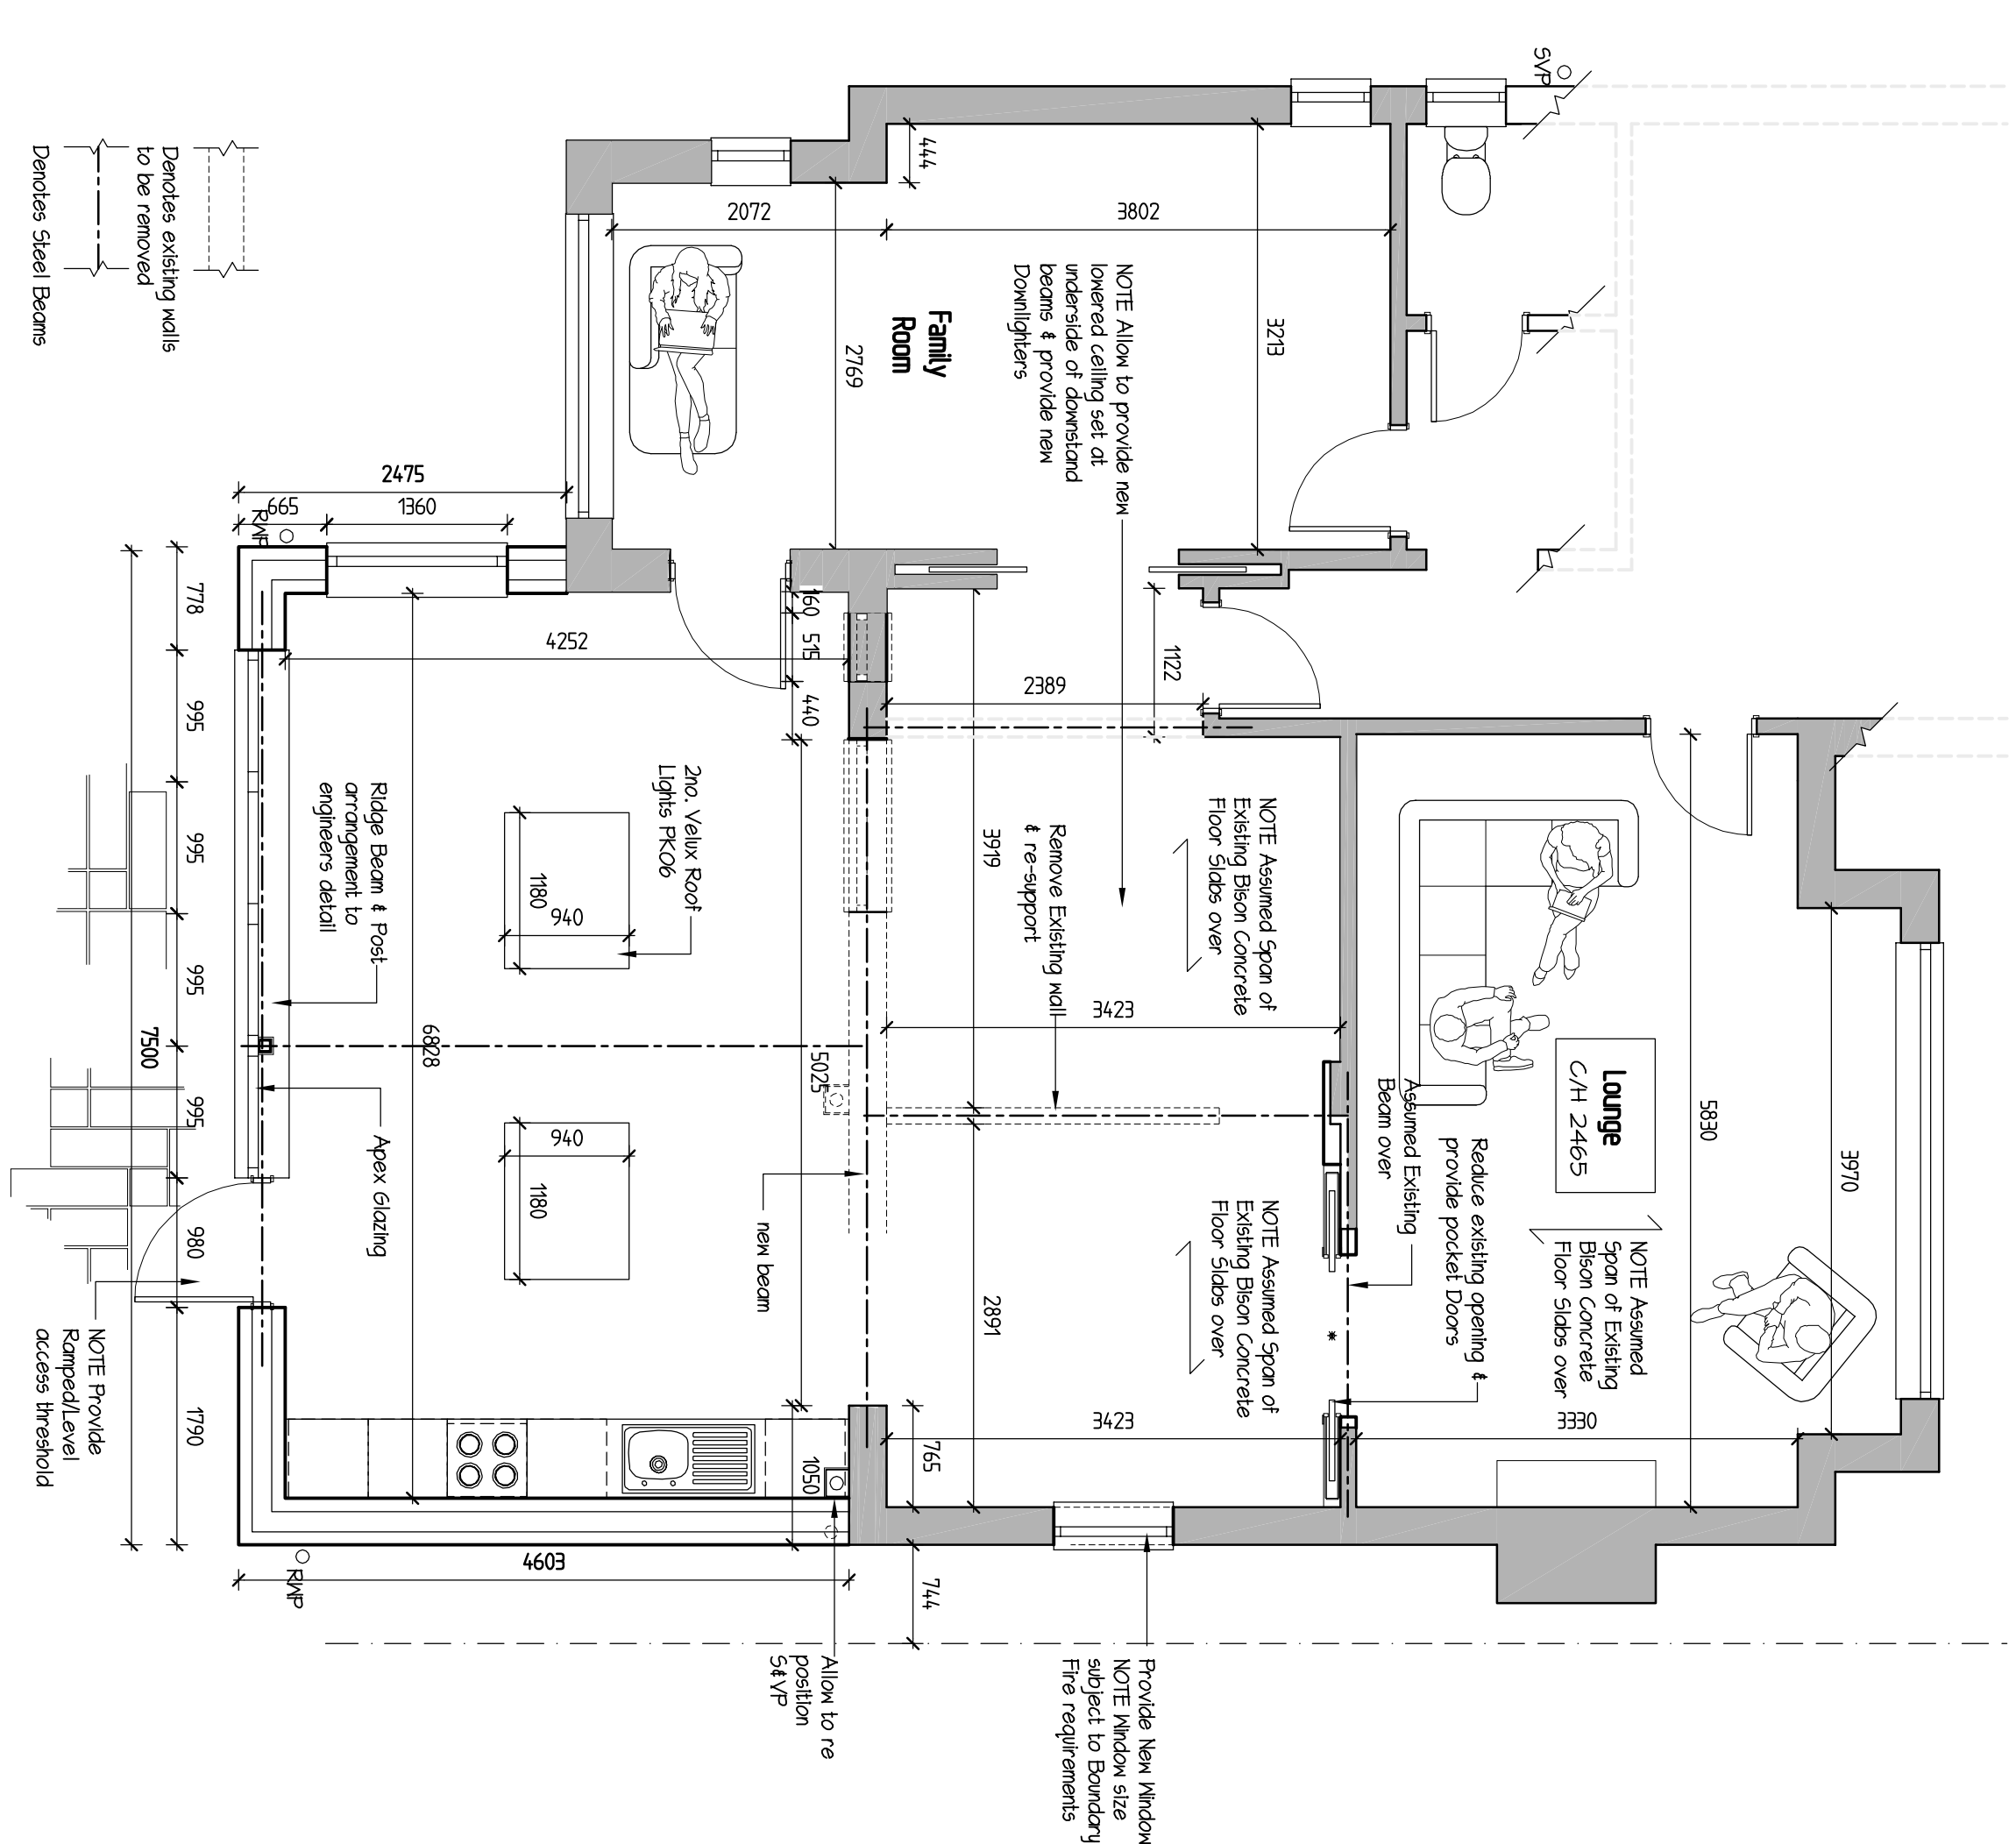


0 1 2 3 Metres

SCALE BAR @ 1-50

Proposed Rear Elevation

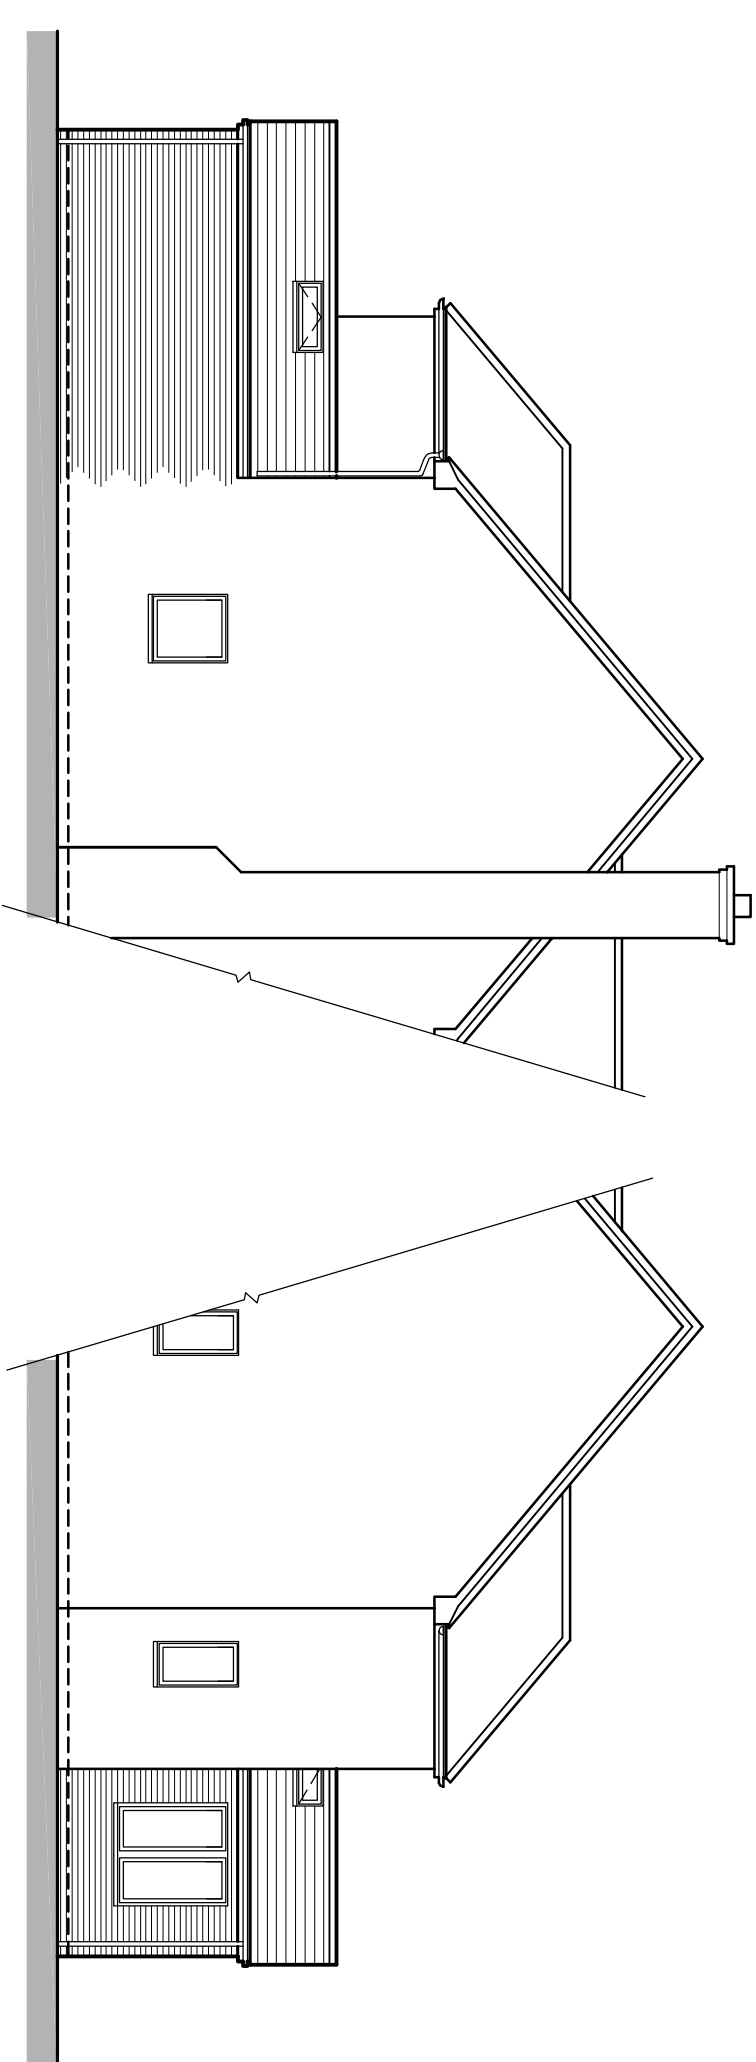

0 1 2 3 Metres
SCALE BAR @ 1-100
Proposed Side Elevation

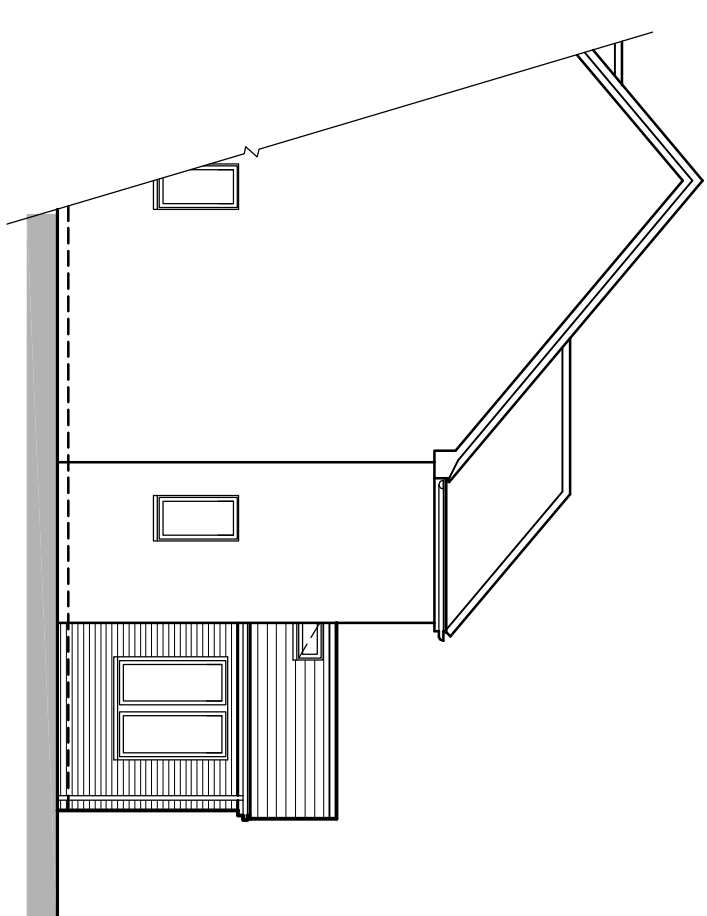

0 1 2 3 Metres
SCALE BAR @ 1-100
Proposed Side Elevation

REVISIONS		
Rev.	Description	Date
A	Clients updates added	9-5-2023

43 Woodroffe Way,
Thilburty, Reading,
Berk RG20 0NU
Tel & Fax: 0118 914 6249
Mobile: 07927 009622
greg@gregfarrell.co.uk

**G R E G
Farrell**
Building & Design Consultants

43 Wendover Way,
Tilthurst, Reading,
Berk RG30 4RU
Tel & Fax: 0118 941 6249
Mobile: 07967 009862
gregg@greggfarrell.co.uk

JOB TITLE

6 Clevedon Road
Tilehurst

Tilehurst

ML

Existing & Proposed Plans & Elevations

SCALE _____

DATE _____

DRAWING No. .