



all drawings remain the copyright of colony and cannot be reproduced on whole or part without our approval

this drawing is for planning purposes only and not a construction issue

documents & drawings are not to be altered without the consent of colony

dimensional accuracy only applies to the written notation

drawings issued by colony are to be cross-referenced where necessary with other relevant consultants' information

if any contradiction is found in the drawing set, or if you are in any doubt, ask the architect



Collaborating with:

client name
Pankaj Raichura

Job: 976	Drawing: 01-00	Revision: -
--------------------	--------------------------	-----------------------

Project:
1-3 Tidmarsh Street
RG30 1HX

Drawing Name:
Block Plans
As Existing

Date: 11.2023	Status: planning
Drawn By: OA	Checked By: EM




RIBA 
Chartered Practice

Colony Architects Ltd.
The Wine Store, Brewery Court,
Theale, Reading, RG7 5AJ
+44 (0)118 380 0328
hello@colonyarchitects.com
colonyarchitects.com


1:200	02	04	06	08	10	12	14	16	18	20	22	24
-------	----	----	----	----	----	----	----	----	----	----	----	----



EXISTING GROUND FLOOR
IN CONTEXT 1:200

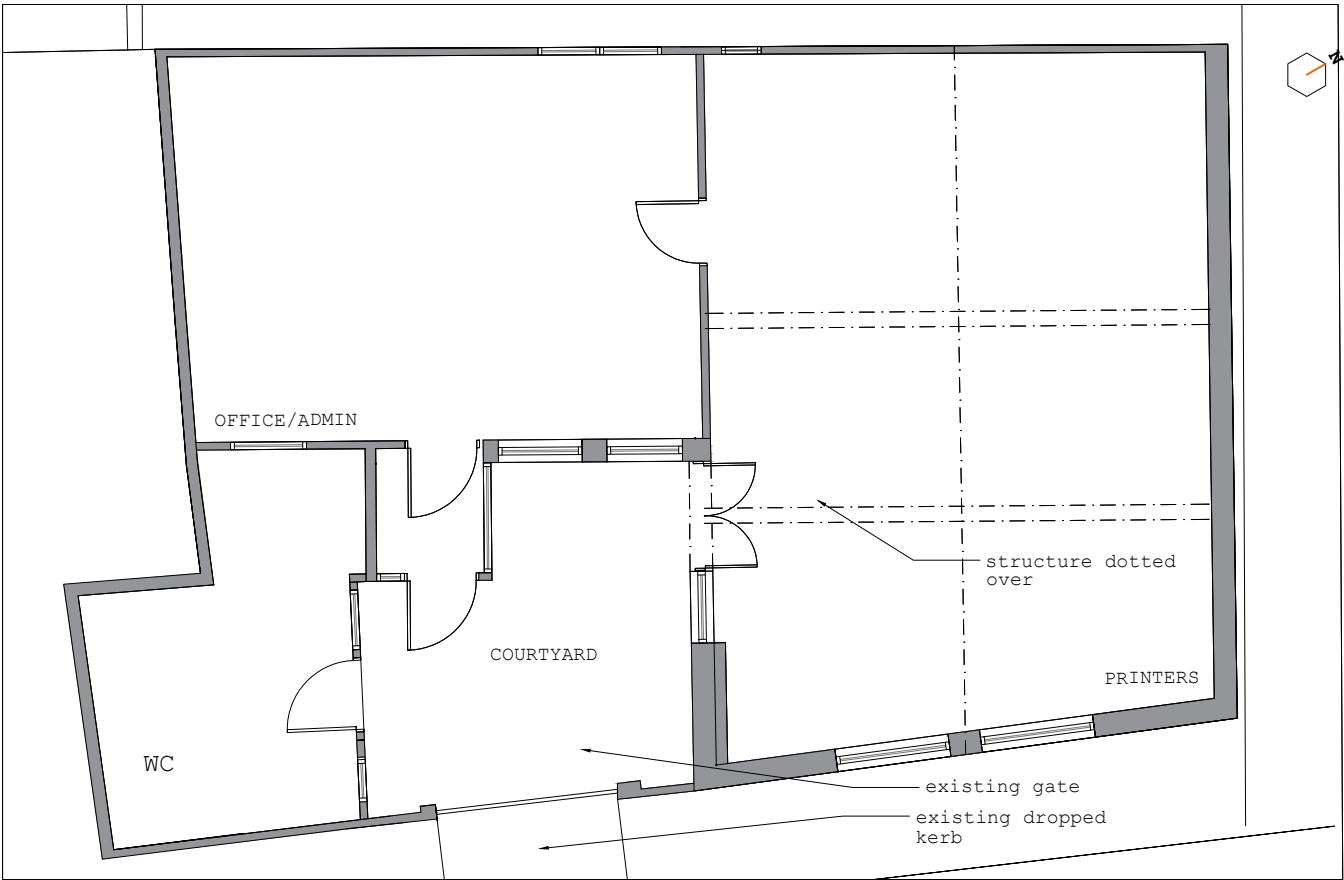

GROUND FLOOR PLAN
1:100

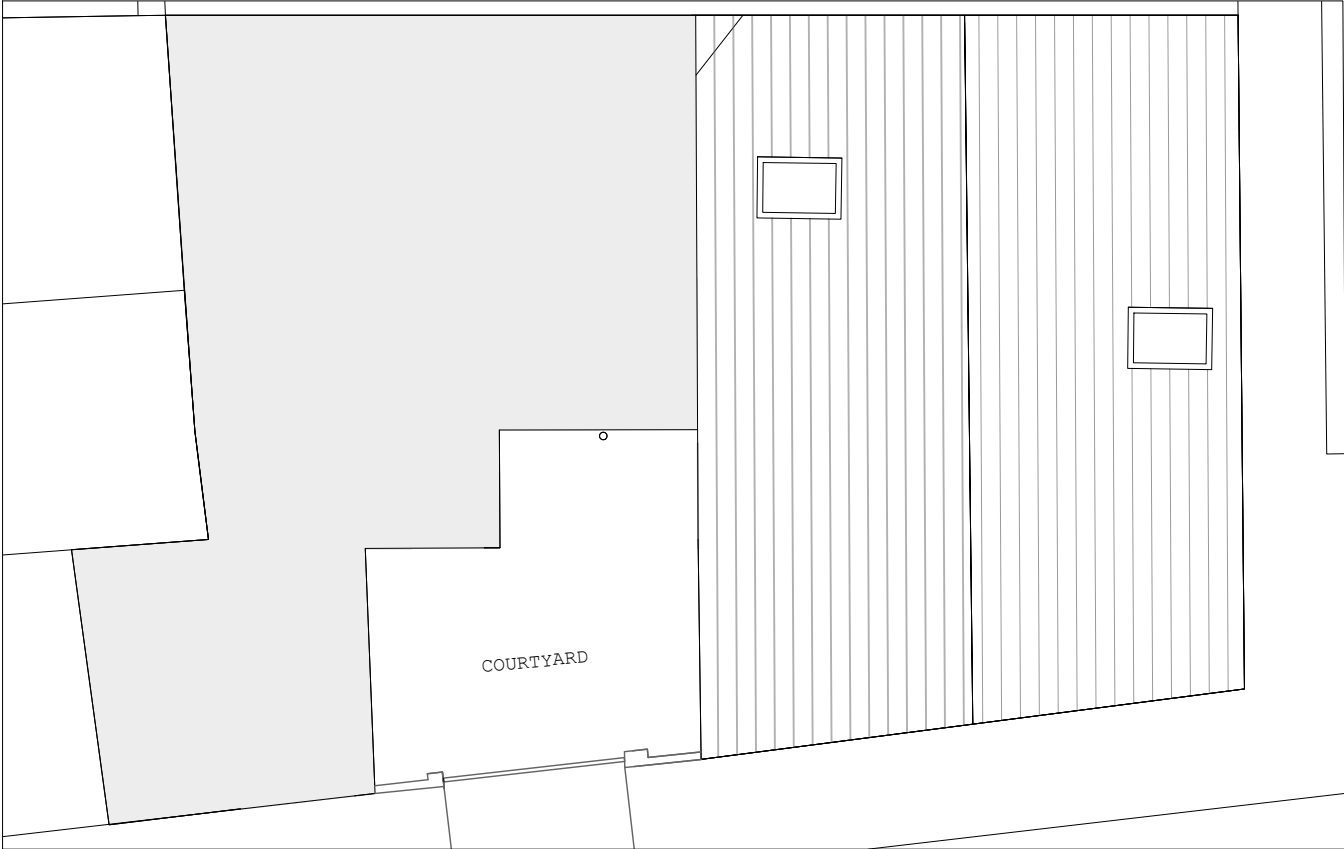

EXISTING ROOF
PLAN 1:100

all drawings remain the copyright of colony and cannot be reproduced on whole or part without our approval

this drawing is for planning purposes only and not a construction issue

documents & drawings are not to be altered without the consent of colony

dimensional accuracy only applies to the written notation

drawings issued by colony are to be cross-referenced where necessary with other relevant consultants' information

if any contradiction is found in the drawing set, or if you are in any doubt, ask the architect



Collaborating with:

client name
Panka] Raichura

Job: 976	Drawing: 01-01	Revision: -
--------------------	--------------------------	-----------------------

Project:
1-3 Tidmarsh Street
RG30 1HX

Drawing Name:
Ground Floor & Roof
As Existing

Date: 01.2025	Status: planning
Drawn By: OA	Checked By: EM




RIBA
Chartered Practice

Colony Architects Ltd.
The Wine Store, Brewery Court,
Theale, Reading, RG7 5AJ
+44 (0)118 380 0328
hello@colonyarchitects.com
colonyarchitects.com

1:100 | 01 | 02 | 03 | 04 | 05 | 06 | 07 | 08 | 09 | 10 | 11 | 12



SOUTH ELEVATION

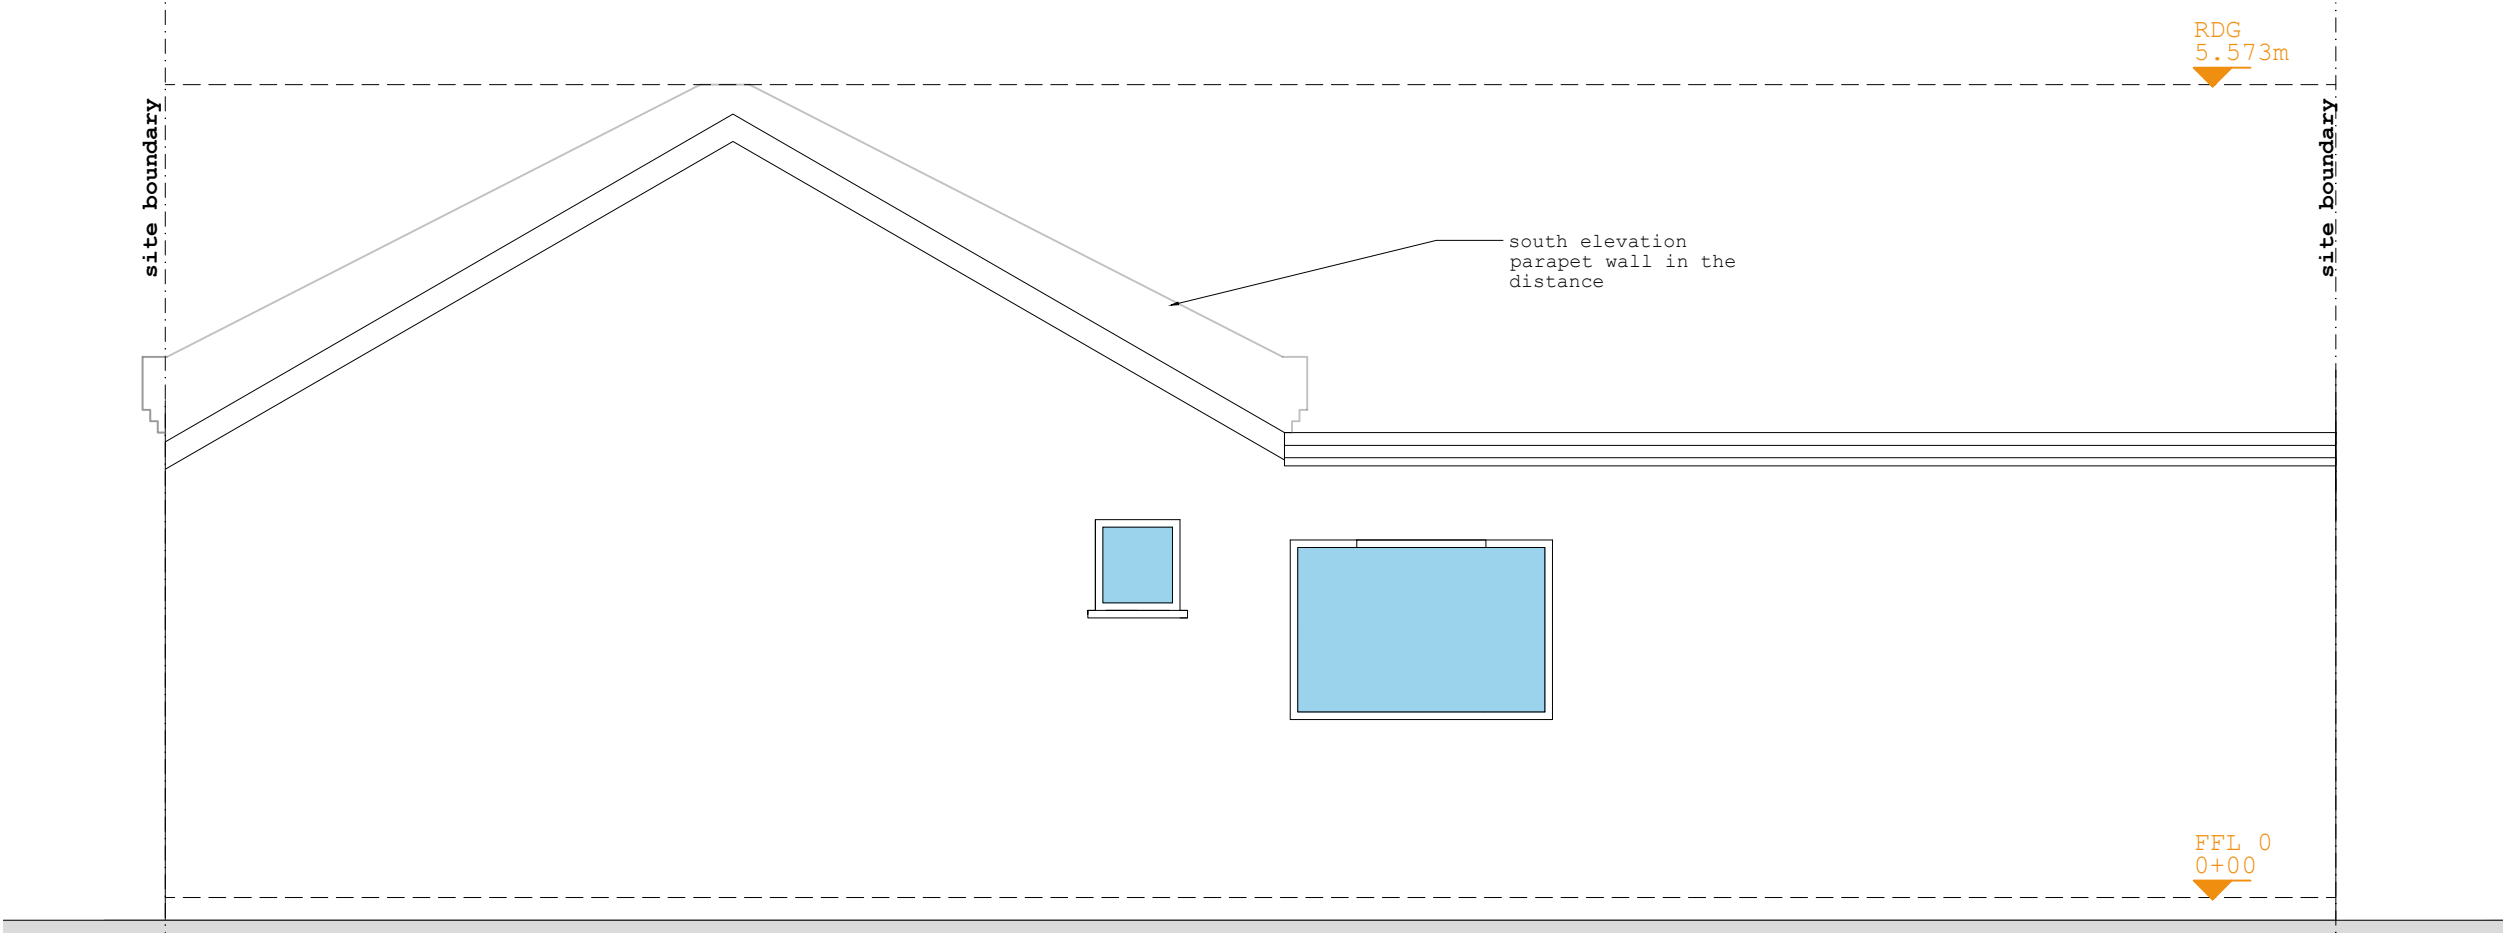

NORTH ELEVATION

all drawings remain the copyright of colony and cannot be reproduced on whole or part without our approval

this drawing is for planning purposes only and not a construction issue

documents & drawings are not to be altered without the consent of colony

dimensional accuracy only applies to the written notation

drawings issued by colony are to be cross-referenced where necessary with other relevant consultants' information

if any contradiction is found in the drawing set, or if you are in any doubt, ask the architect



Collaborating with:

client name
Panka] Raichura

Job:
976

Drawing:
04-01

Revision:

Project:
1-3 Tidmarsh Street
RG30 1HX

Drawing Name:
Front & Rear Elevation
As Existing

Date:
01.2025


Status:
planning

Drawn By:
OA


Checked By:
EM



Colony Architects Ltd.
The Wine Store, Brewery Court,
Theale, Reading, RG7 5AJ
+44 (0)118 380 0328
hello@colonyarchitects.com
colonyarchitects.com

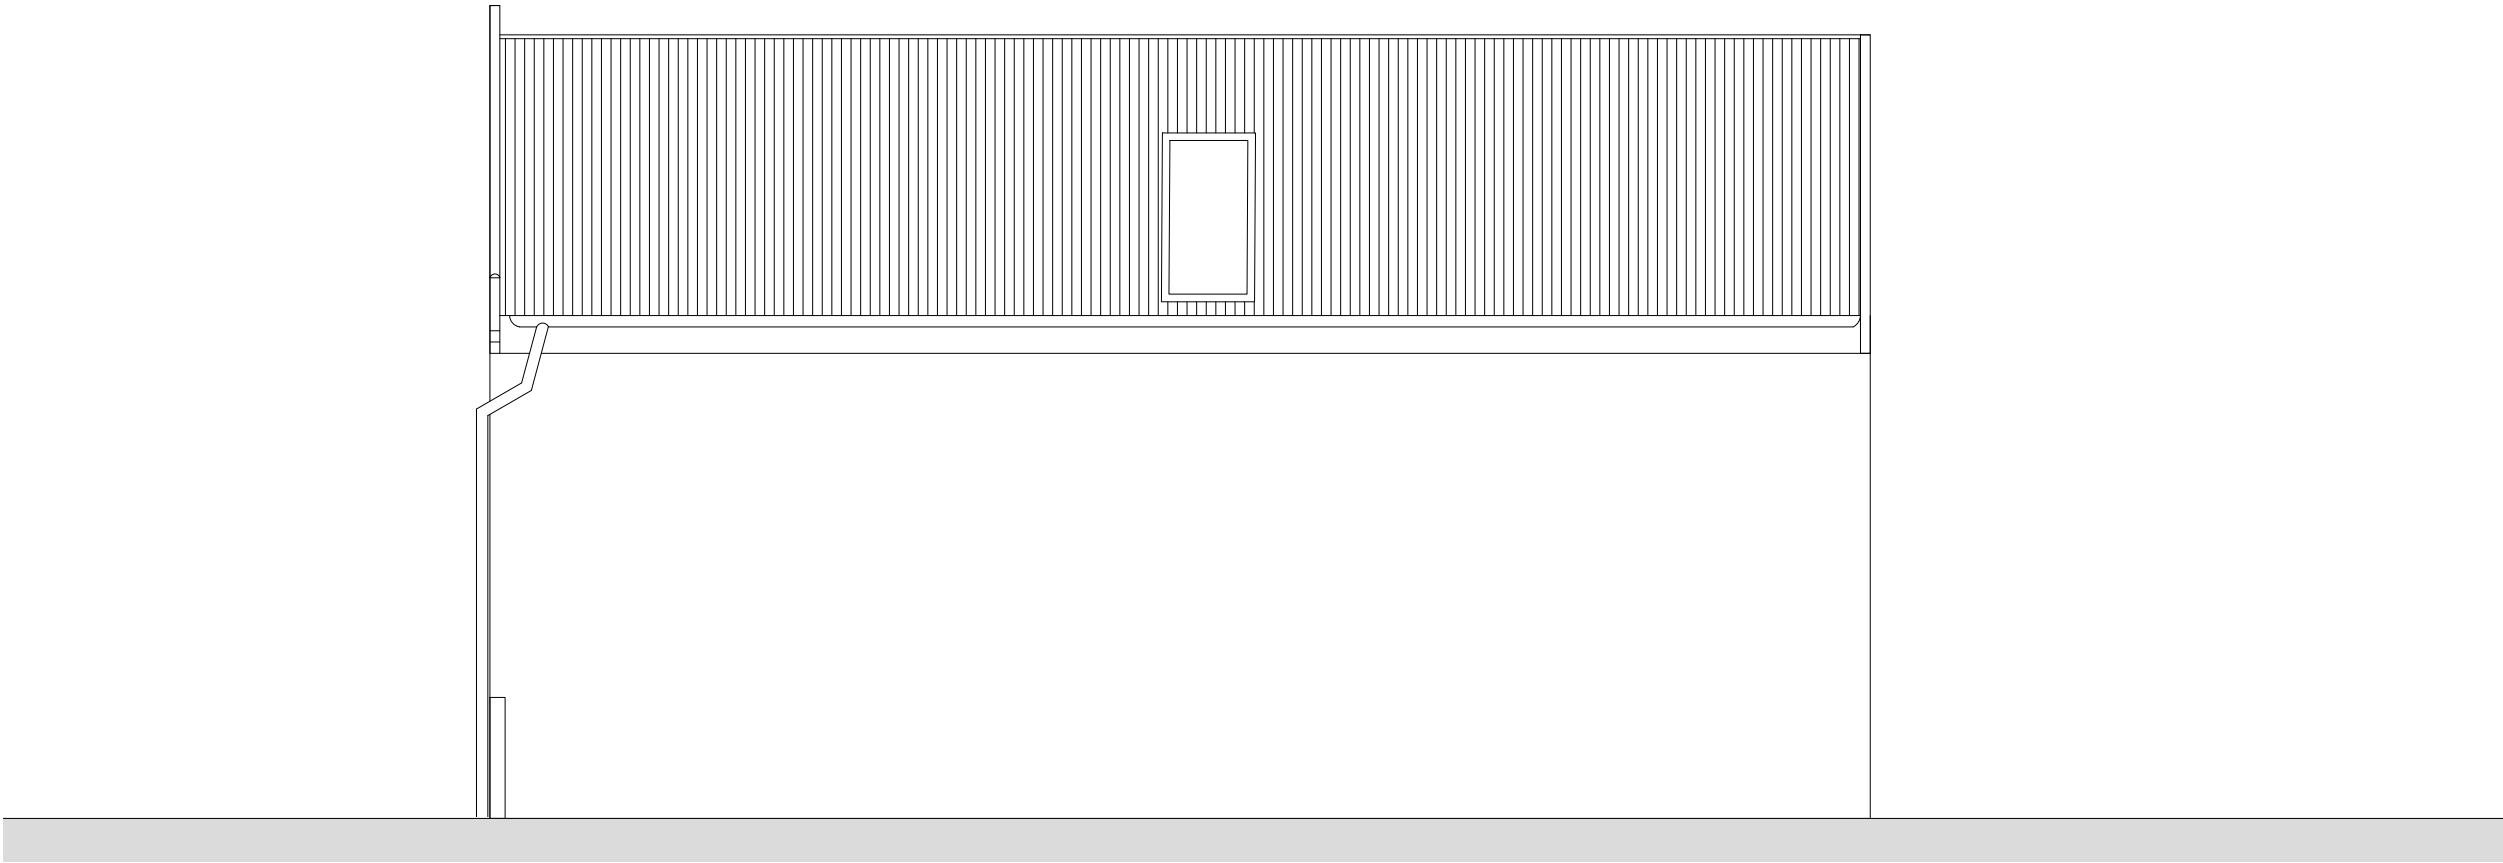

EAST ELEVATION

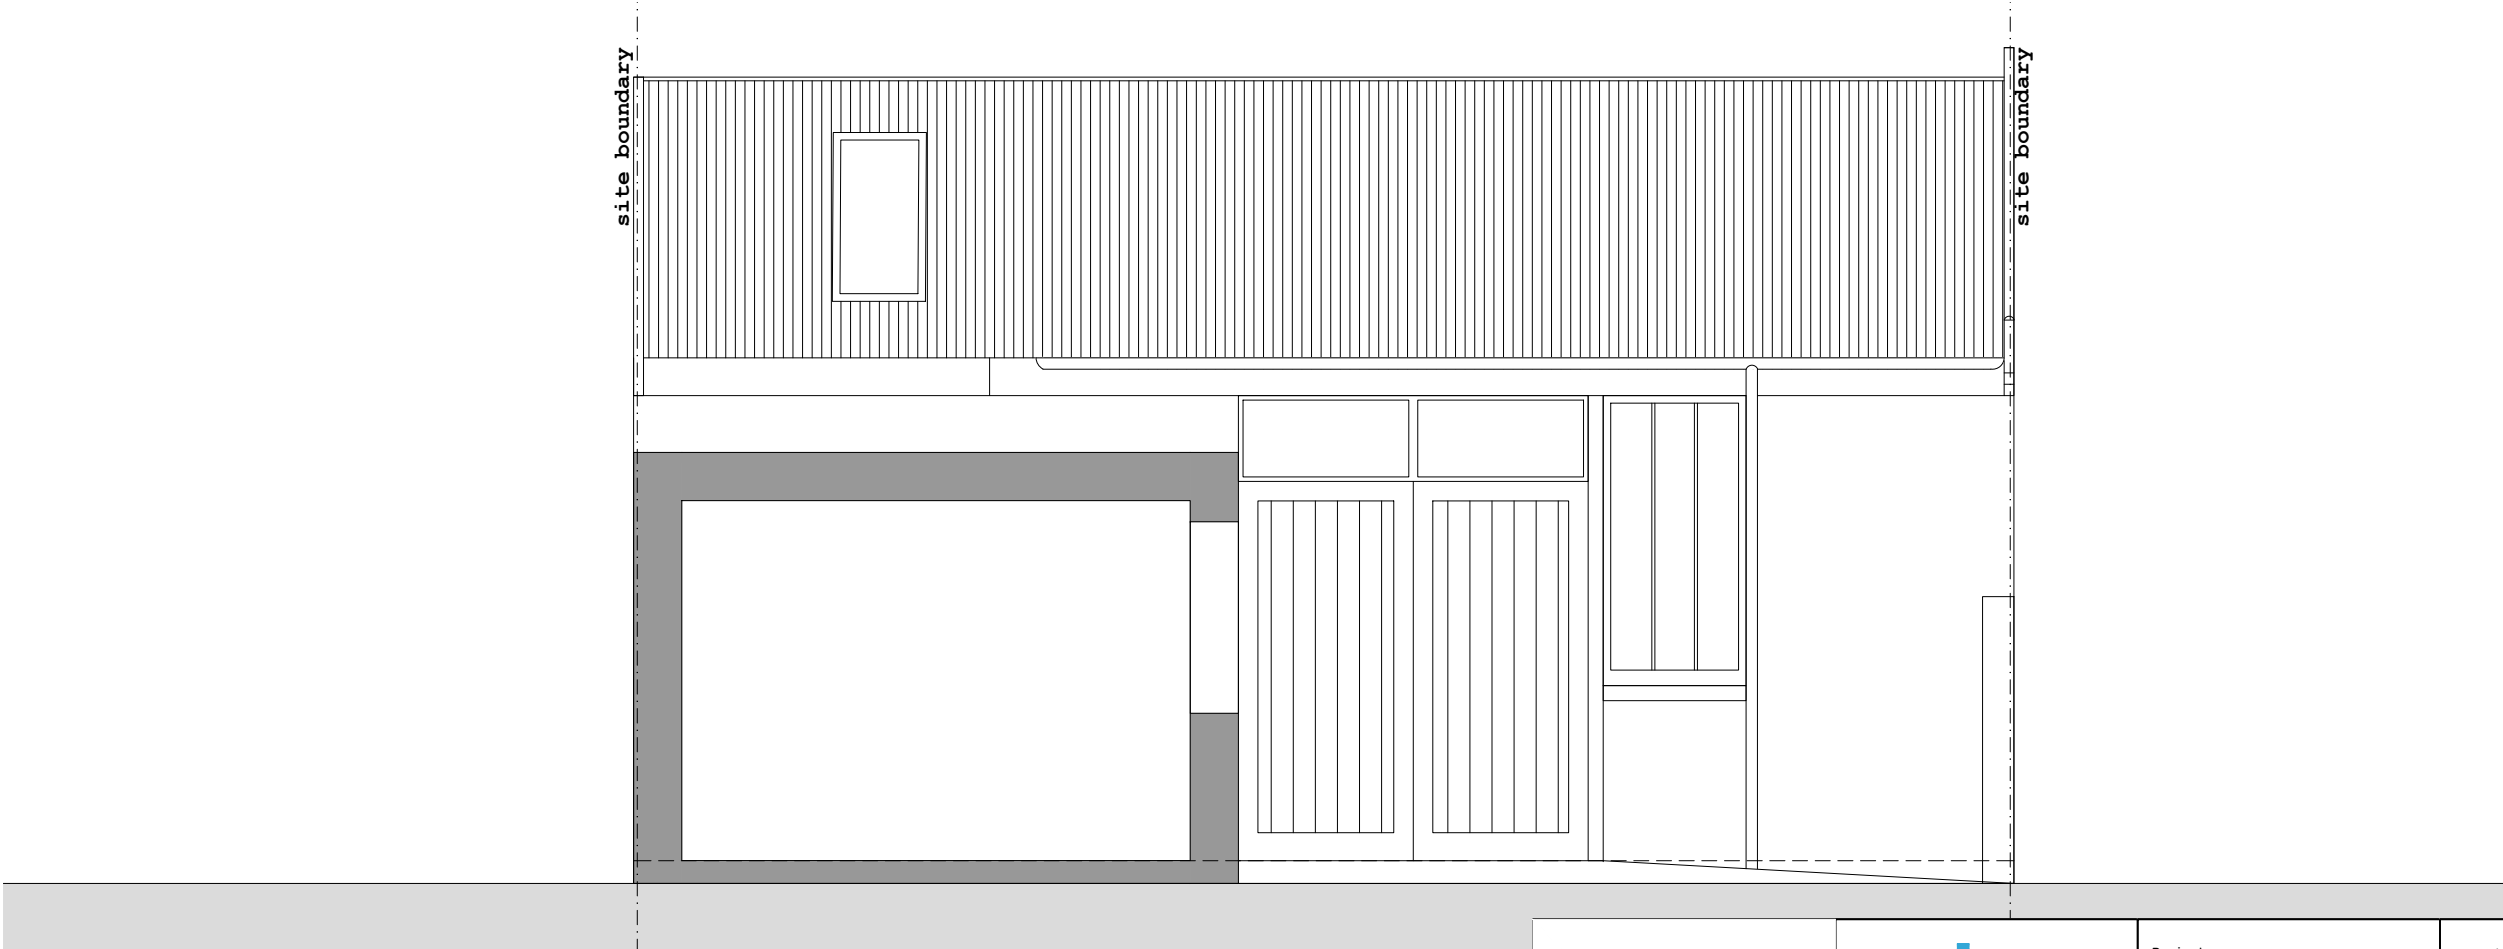

EAST COURTYARD ELEVATION

all drawings remain the copyright of colony and cannot be reproduced on whole or part without our approval

this drawing is for planning purposes only and not a construction issue

documents & drawings are not to be altered without the consent of colony

dimensional accuracy only applies to the written notation

drawings issued by colony are to be cross-referenced where necessary with other relevant consultants' information

if any contradiction is found in the drawing set, or if you are in any doubt, ask the architect



Collaborating with:

client name
Panka] Raichura

Job: 976 **Drawing:** 04-02 **Revision:**

Project:
1-3 Tidmarsh Street
RG30 1HX

Drawing Name:
East Courtyard and East Elevation
As Existing

Date: 01.2025 **Status:** planning


Drawn By: OA **Checked By:** EM




RIBA 
Chartered Practice

Colony Architects Ltd.
The Wine Store, Brewery Court,
Theale, Reading, RG7 5AJ
+44 (0)118 380 0328
hello@colonyarchitects.com
colonyarchitects.com

1:50 | 01 | 02 | 03 | 04 | 05 | 06

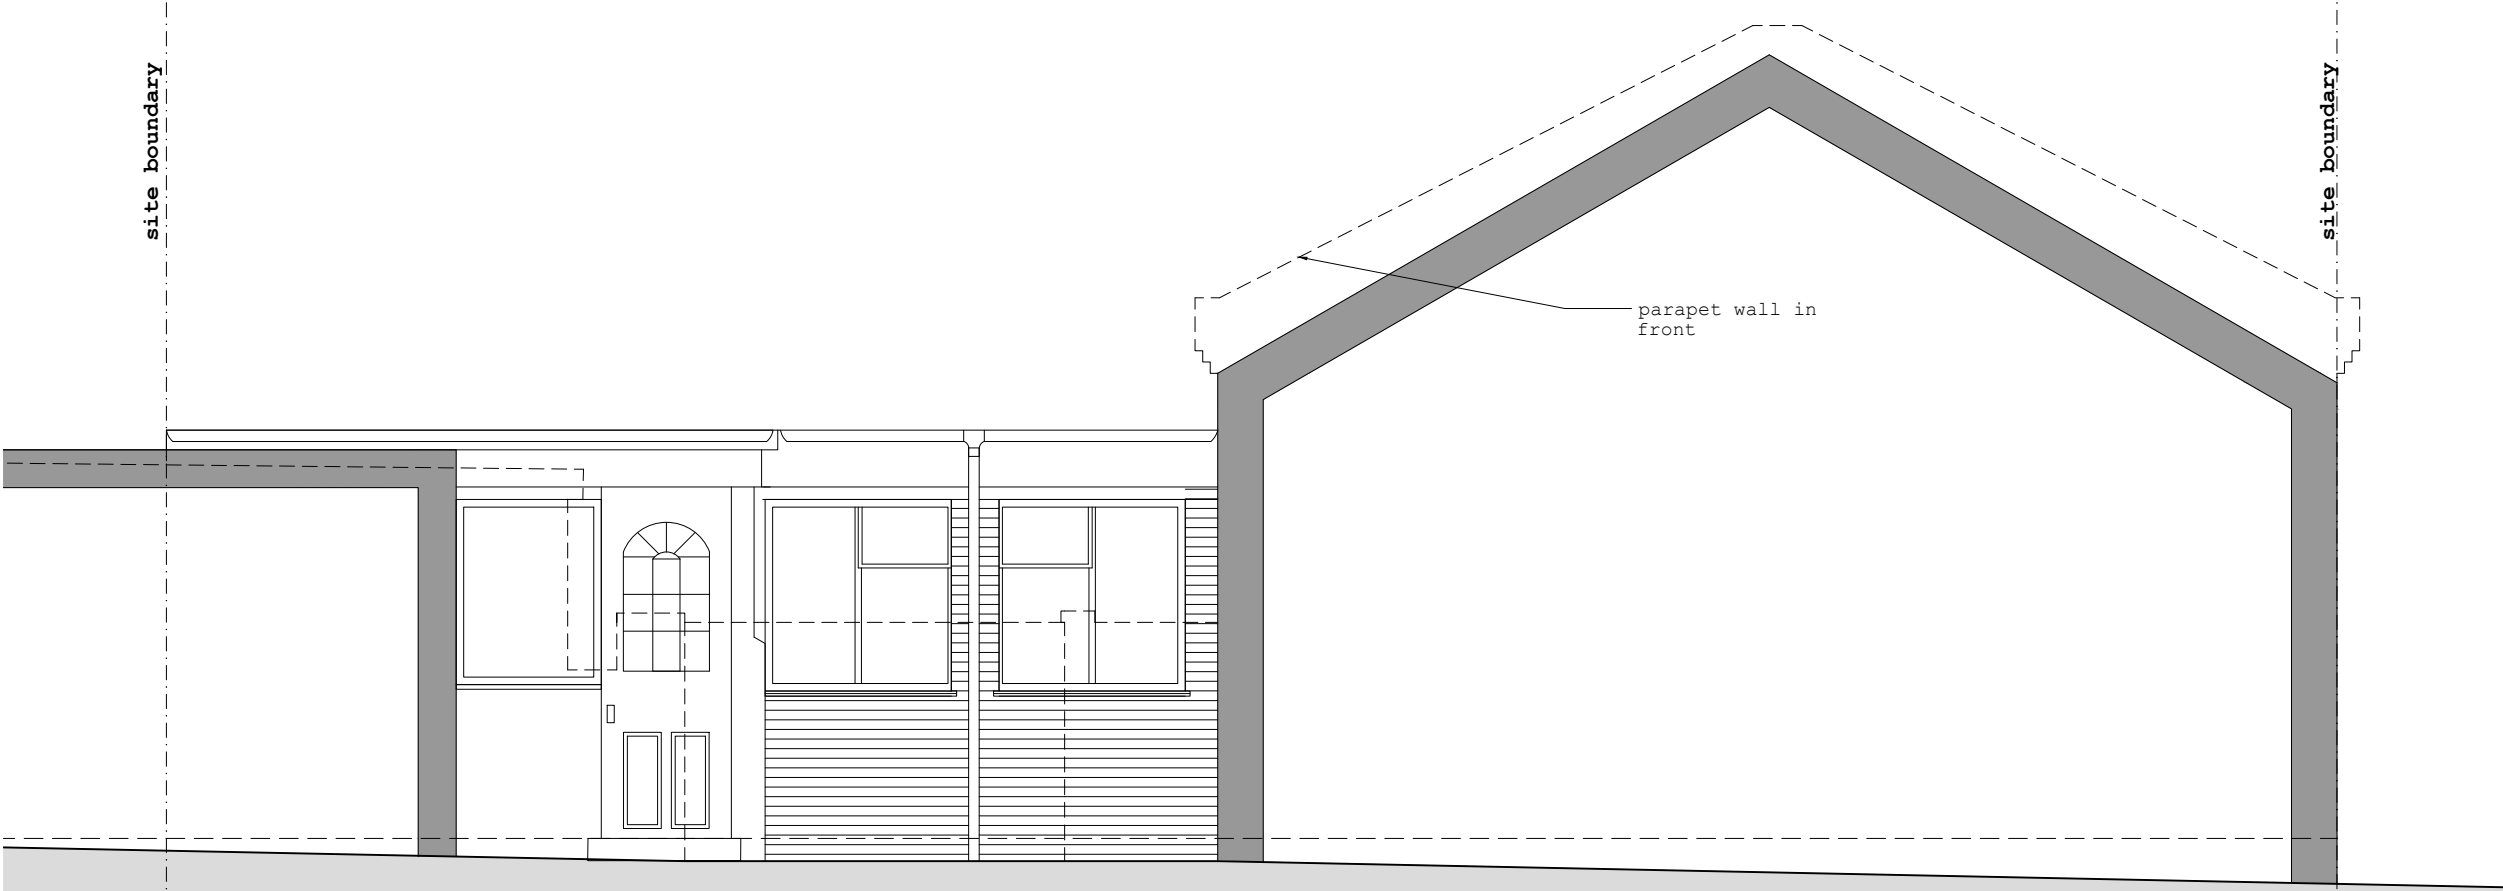

SOUTH COURTYARD ELEVATION

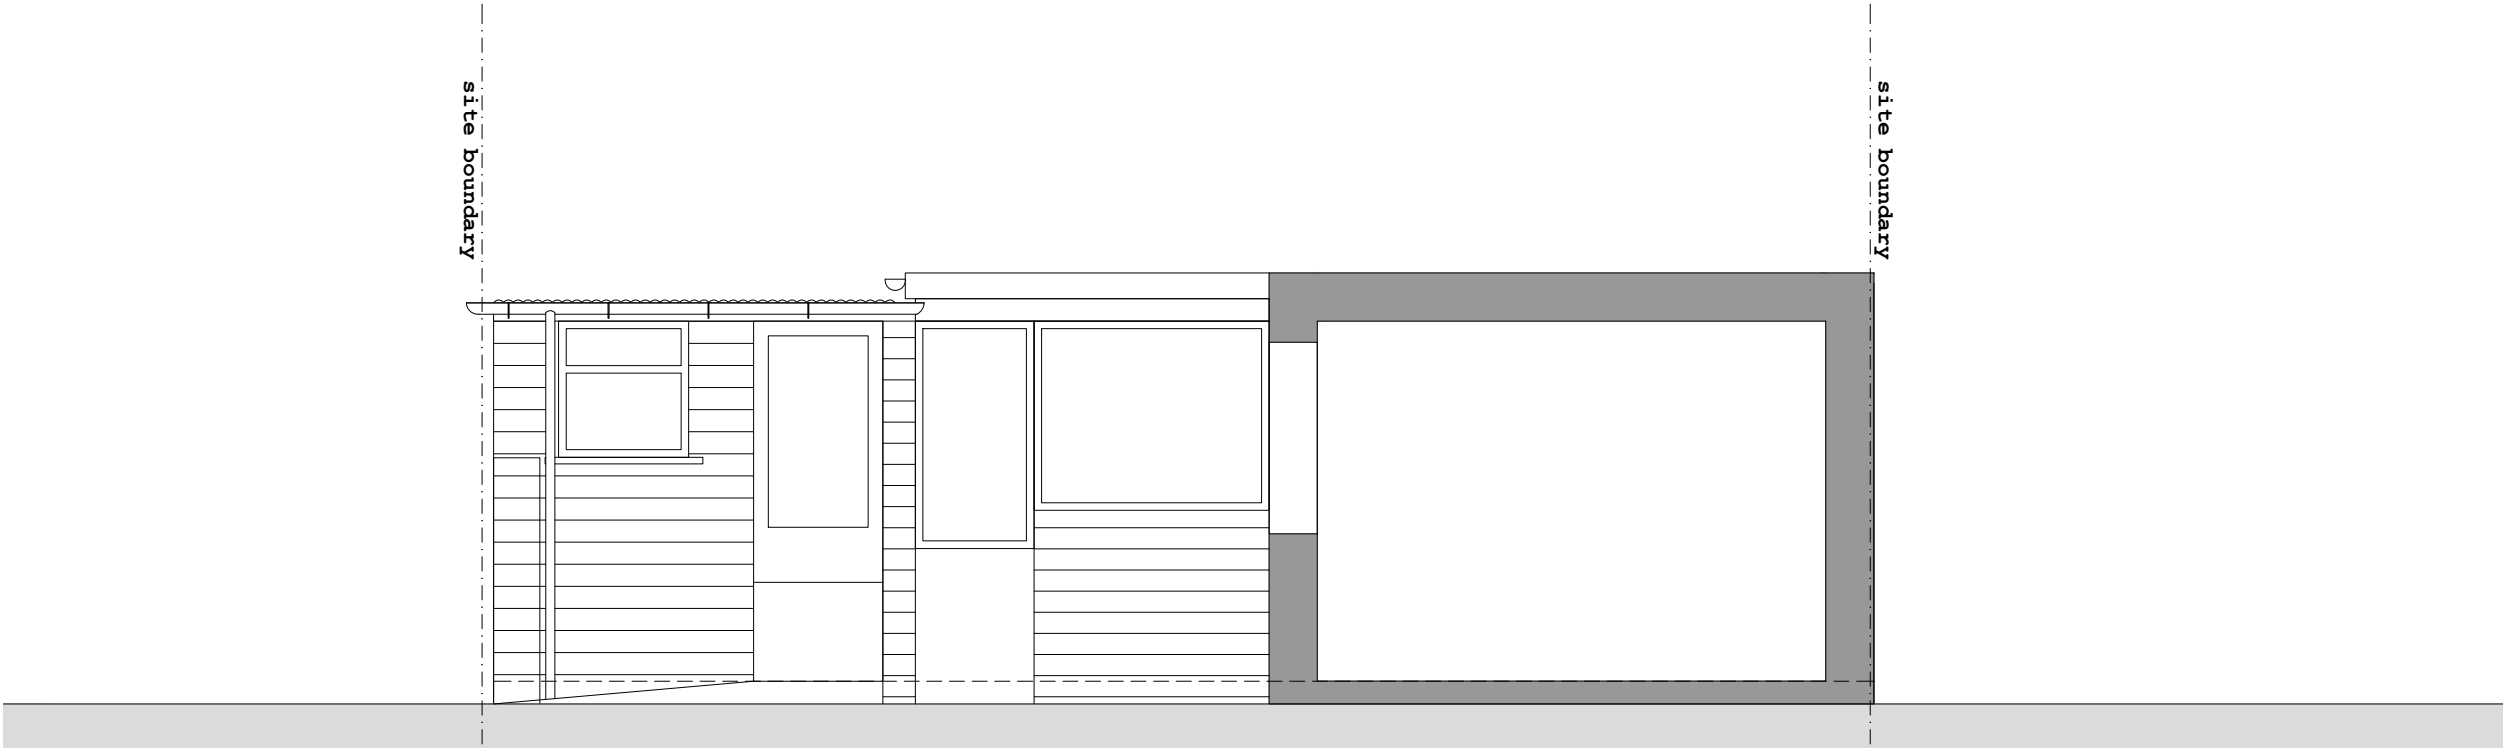

WEST COURTYARD ELEVATION

all drawings remain the copyright of colony and cannot be reproduced on whole or part without our approval

this drawing is for planning purposes only and not a construction issue

documents & drawings are not to be altered without the consent of colony

dimensional accuracy only applies to the written notation

drawings issued by colony are to be cross-referenced where necessary with other relevant consultants' information

if any contradiction is found in the drawing set, or if you are in any doubt, ask the architect



Collaborating with:

client name
Panka] Raichura

Job: 976 **Drawing:** 04-01 **Revision:**

Project:
1-3 Tidmarsh Street
RG30 1HX

Drawing Name:
South & West Elevation
As Existing

Date: 01.2025 **Status:** planning

Drawn By: OA **Checked By:** EM



RIBA 
Chartered Practice

Colony Architects Ltd.
The Wine Store, Brewery Court,
Theale, Reading, RG7 5AJ
+44 (0)118 380 0328
hello@colonyarchitects.com
colonyarchitects.com

1:50 | 01 | 02 | 03 | 04 | 05 | 06