


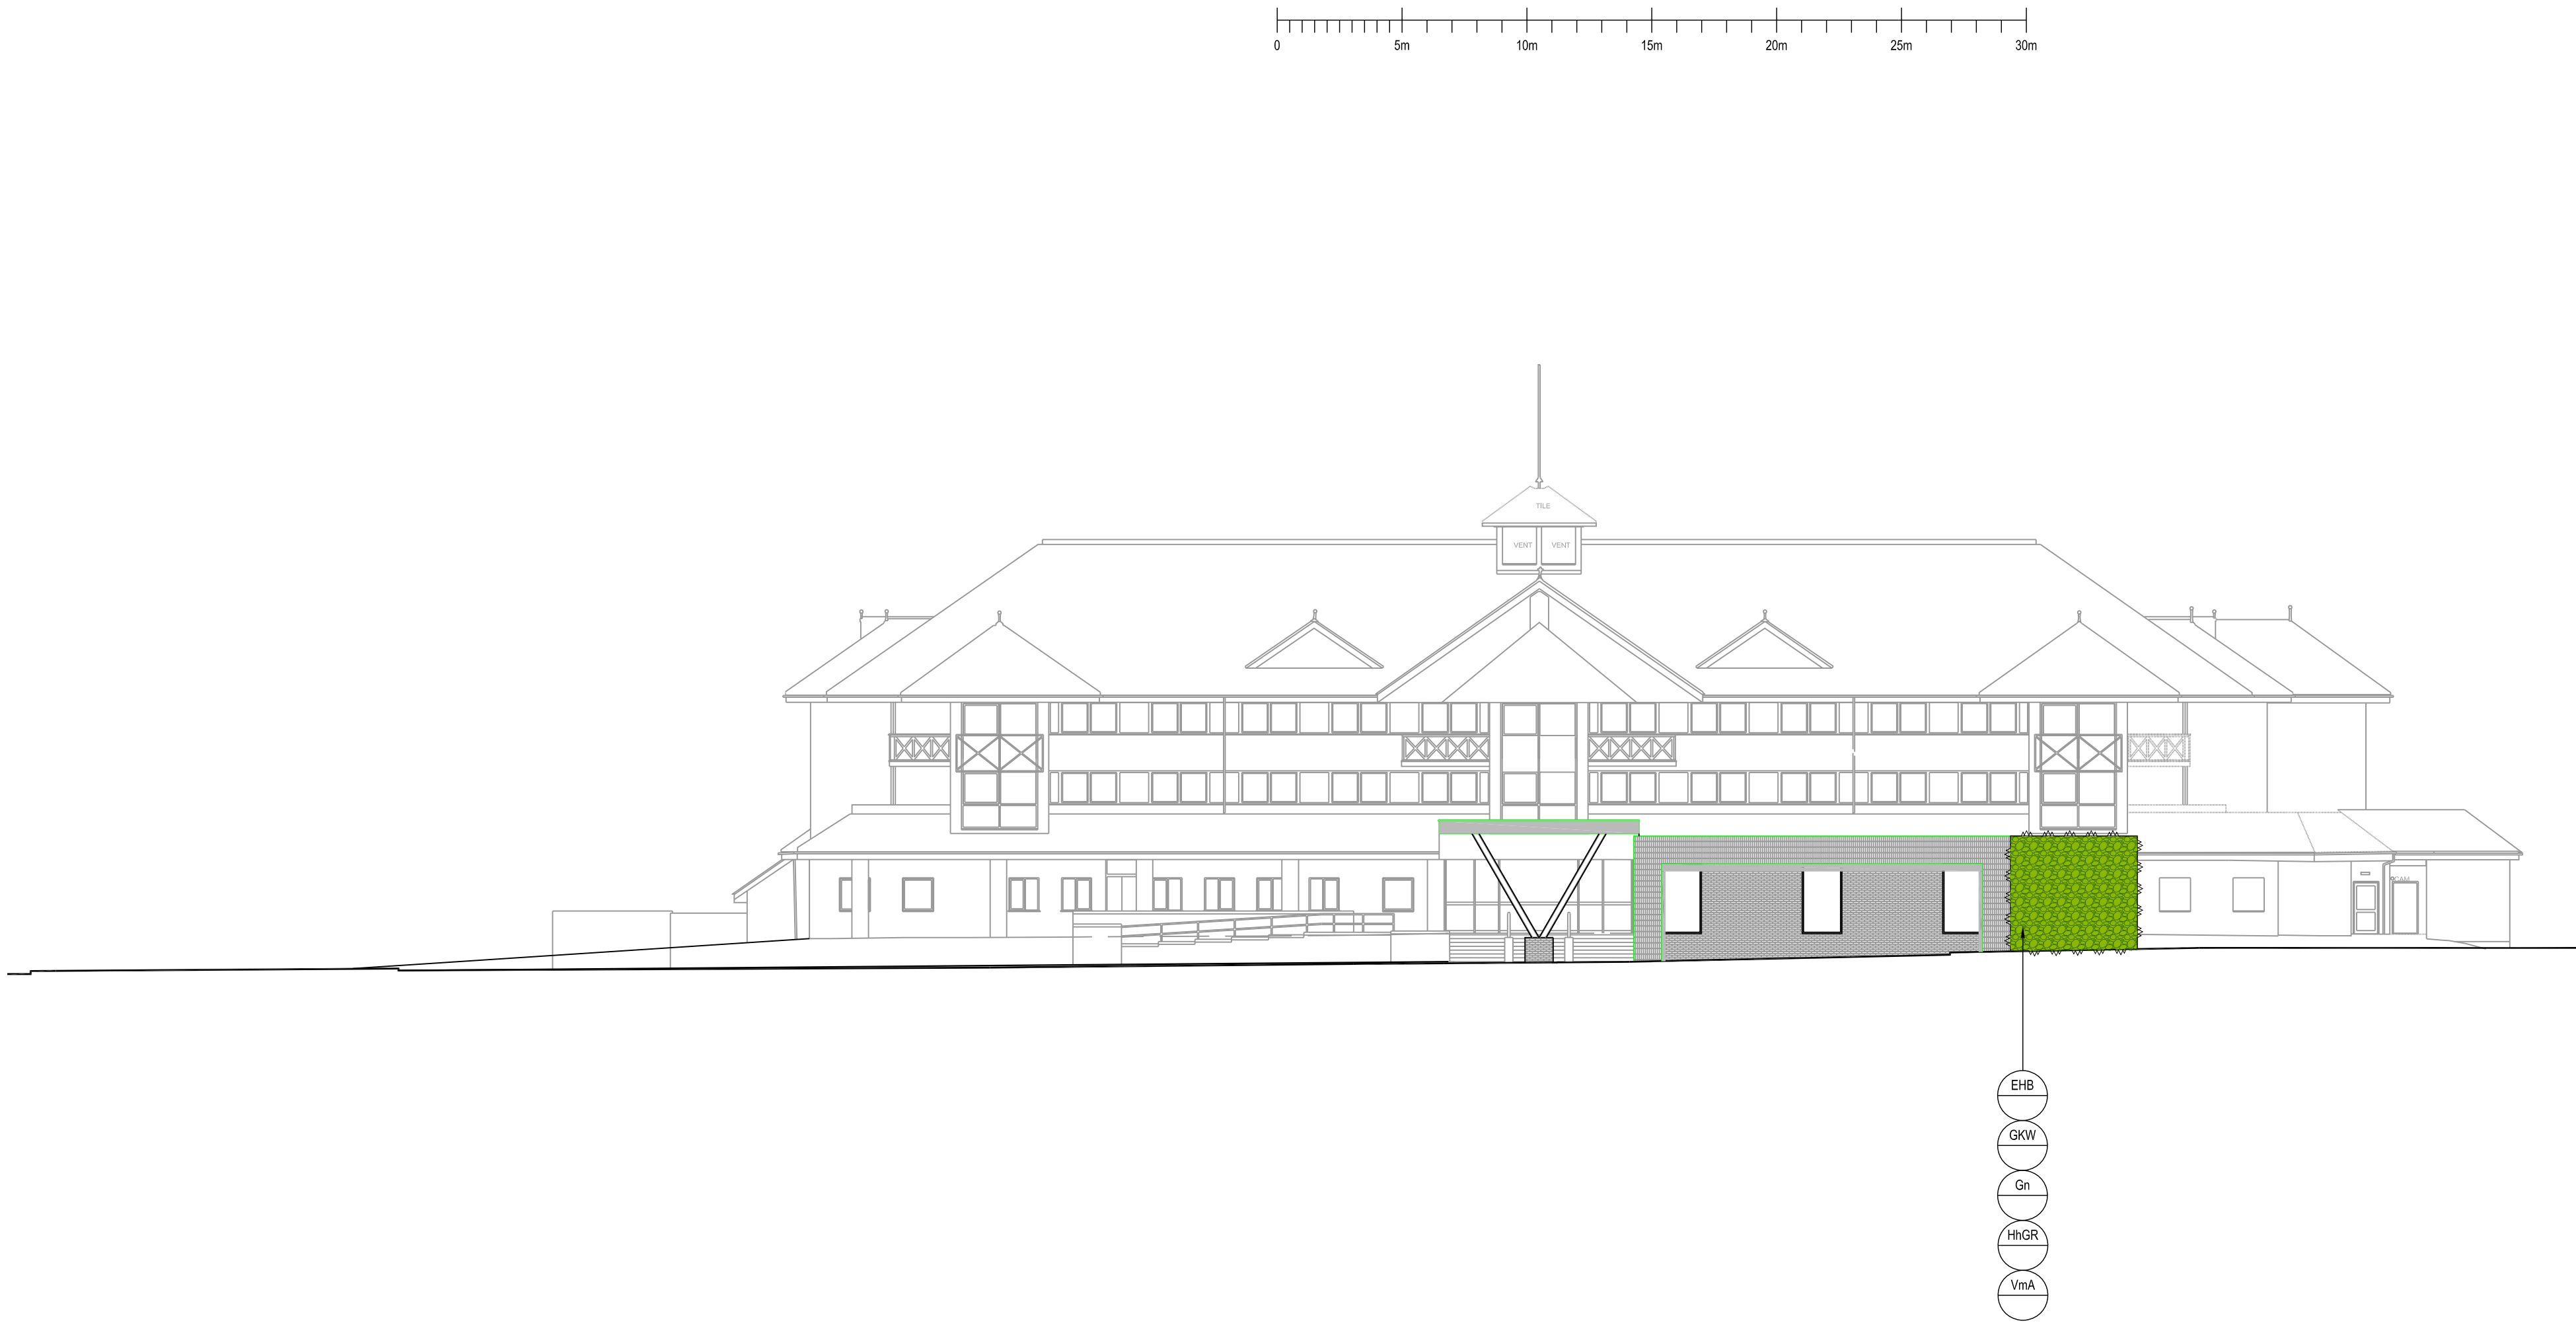

PLANT STOCK SCHEDULE					
Ref.	No.	Species	Size	Root Condition	No. Plants p/m2
		Green-wall Mix			
EHB		Euronymus 'Horts Blaze'	p9/ 1 litre	Bushy	96 No. / m2 @ 20%
GKW		Geranium 'Kashmir White'	p9/ 1 litre	Full pot, fully rooted pot system, healthy crown	96 No. / m2 @ 20%
Gn		Galanthus 'Helle'	Bulb	Bulbs added in as extra over 1% of total mix area	120 No./m2 @ 20%
HhGR		Hedera helix 'Green Ripple'	p9/ 1 litre	Several shoots	96 No. / m2 @ 30%
VmA		Vinca minor 'Alba'	p9/ 1 litre	Several shoots	96 No. / m2 @ 30%

Legend:

Green-wall

Notes:
Building elevations, are intended to include green-wall walls. Green-walls are proposed as a means of providing an attractive outlook for the nearby properties and to the benefit of wider locality, together with providing all of the environmental attributes associated with green-walls.

The green-walls have been developed with the following design objectives:

- to provide a broadly evergreen planting palette that provides year-round cover & interest
- utilising species to suit the aspect, light levels and micro-climate conditions
- to provide seasonal changes by the inclusion of subcous flowering species (neutral flowers), as appropriate to the elevation
- improvements in biodiversity
- improvements in air quality
- plant native species and wildlife beneficial plants to improve the ecological value of the locality

The design principle for the planting is to provide a robust and bold scheme; the plant mix is to be planted in a random arrangement of species.

The landscape design will be developed further by a specialist green-wall installer, to reflect the above design objectives and species mix.

HEALTH & SAFETY INFORMATION			
To be read in conjunction with Viewpoint's Designer Hazard Identification Checklist - Risk Assessment for existing & proposed service positions see architect & engineers drawings. In addition to the hazards and risks normally associated with the type of construction work, the following risks should be noted:			
1	Highways adjacent to the site: Hauling required to protect pedestrians & vehicles within the highway. Overseeing of plant & machinery is strictly prohibited without the prior agreement of the local authority.		
2	Existing services within the site: In areas to be excavated, the contractor is to locate services prior to construction, by hand digging.		
3	Existing services adjacent to site: In areas to be excavated, the contractor is to locate services prior to construction, by hand digging.		
B	Legend text amendments	09-05-2025	P.M S.B
A	Issued for approval	22-04-2025	P.M S.B
Rev.	Description:	Date:	Drawn: CHKd.

viewpoint

associates llp

landscape, environmental & horticultural consultants

Web: www.viewpoint.co.uk
E-mail: info@viewpoint.co.uk

Client:
Village Hotels

Title:
Village Hotel - Reading
Green-Walls, South Elevation

Drawn By:
P.M

Date:
22-04-2025

Do Not Scale
If In Doubt Ask

Checked By:
S.B

Date:
22-04-2025

Scale:
1:200

@A1

Revision.

Drawing No.
1610a-02-ES (South)

B