




The green-walls have been developed with the following design objectives:

The green-walls have been developed with the following design objectives:

- to provide a broadly evergreen planting palette that provides year-round cover & interest
- utilising species to suit the aspect, light levels and micro-climatic conditions
- to provide seasonal changes by the inclusion of subdued flowering species (neutral flowers), as appropriate to the elevation
- improvements in biodiversity
- improvements in air quality
- plant native species and wildlife beneficial plants to improve the ecological value of the locality

The design principle for the planting is to provide a robust and bold scheme; the plant mix is to be planted in a random arrangement of species.

The landscape design will be developed further by a specialist green-wall installer to reflect the above design objectives and species mix.

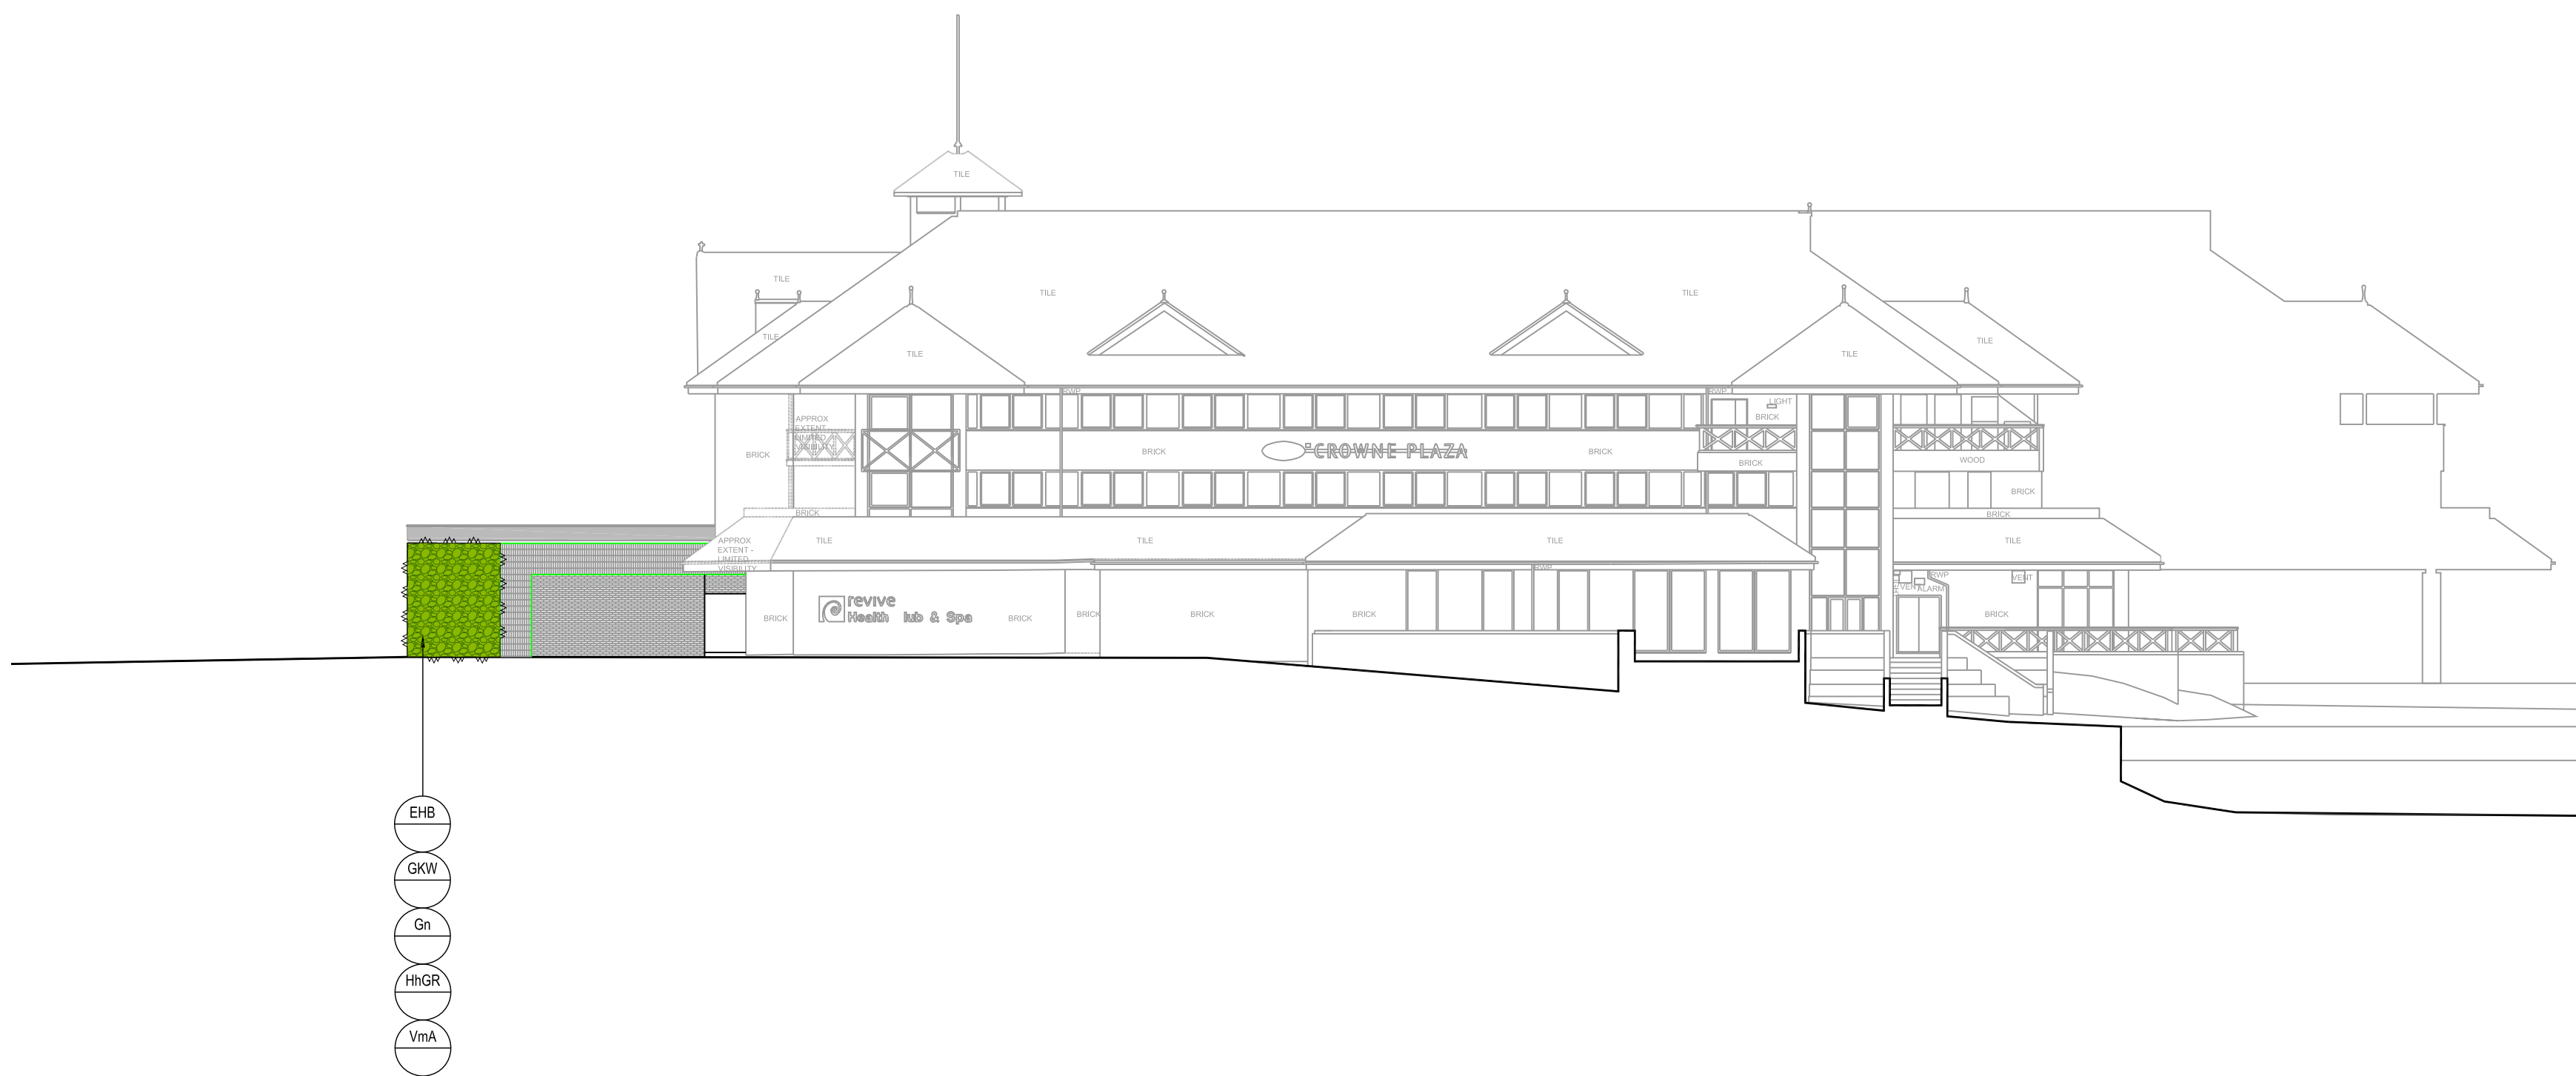

PLANT STOCK SCHEDULE						
Ref.	No.	Species	Size	Root Condition	Specification	No. Plants/m ²
		Green-wall Mix				
EHB		Euconymus 'Hortis Blaze'		p5/1 litre	Bushy	96 No. /m ² @ 20%
GKW		Geranium 'Kashmir White'		p5/1 litre	Full pot, fully rooted pot system, healthy crown	96 No. /m ² @ 20%
HvGR		Hedera helix 'Green Ripple'		p5/1 litre	Several shoots	96 No. /m ² @ 30%
Gn		Galanthus rivalis		Bulb	Bulbs added as an extra over % of total mix area	120 No./m ² @ 20%
Vm/A		Vinca minor 'Alba'		p5/1 Litre	Several shoots	96 No. /m ² @ 30%

HEALTH & SAFETY INFORMATION

To be read in conjunction with Viewpoint's Designer Hazard Identification Checklist - Risk Assessment; for existing & proposed service positions see architects & engineers drawings. In addition to the hazards and risks normally associated with the type of construction work, the following risks should be noted:

- | | |
|---|---|
|  | <p>Highways adjacent to the site:
 Hoarding required to protect pedestrians & vehicles within the highway.
 Overtaking of plant & machinery is strictly prohibited without the prior agreement of the local authority.</p> |
|  | <p>Existing services within the site:
 In areas to be excavated, the contractor is to locate services prior to construction, by hand digging.</p> |
|  | <p>Existing services adjacent to site:
 In areas to be excavated, the contractor is to locate services prior to construction, by hand digging.</p> |

B	Legend text amendments	09-05-2025	P.M.	\$
A	Issued for approval	22-04-2025	P.M	\$
Rev.	Description.	Date.	Drawn.	C

viewpoint
associates llp

landscape, environmental & horticultural consultants

Web: www.view-point.co.uk
E-mail: info@view-point.co.uk

Client:

Village Hotels

Title: Village Hotel - Reading

Green-Walls, East Elevation

Drawn By: P.M	Date: 22-04-2025	Do Not Scale If In Doubt Ask	
Chk'd By: S.B	Date: 22-04-2025	Scale: @A1 1:200	

Drawing No.
1610a-02-EE (East)

Revised
B