


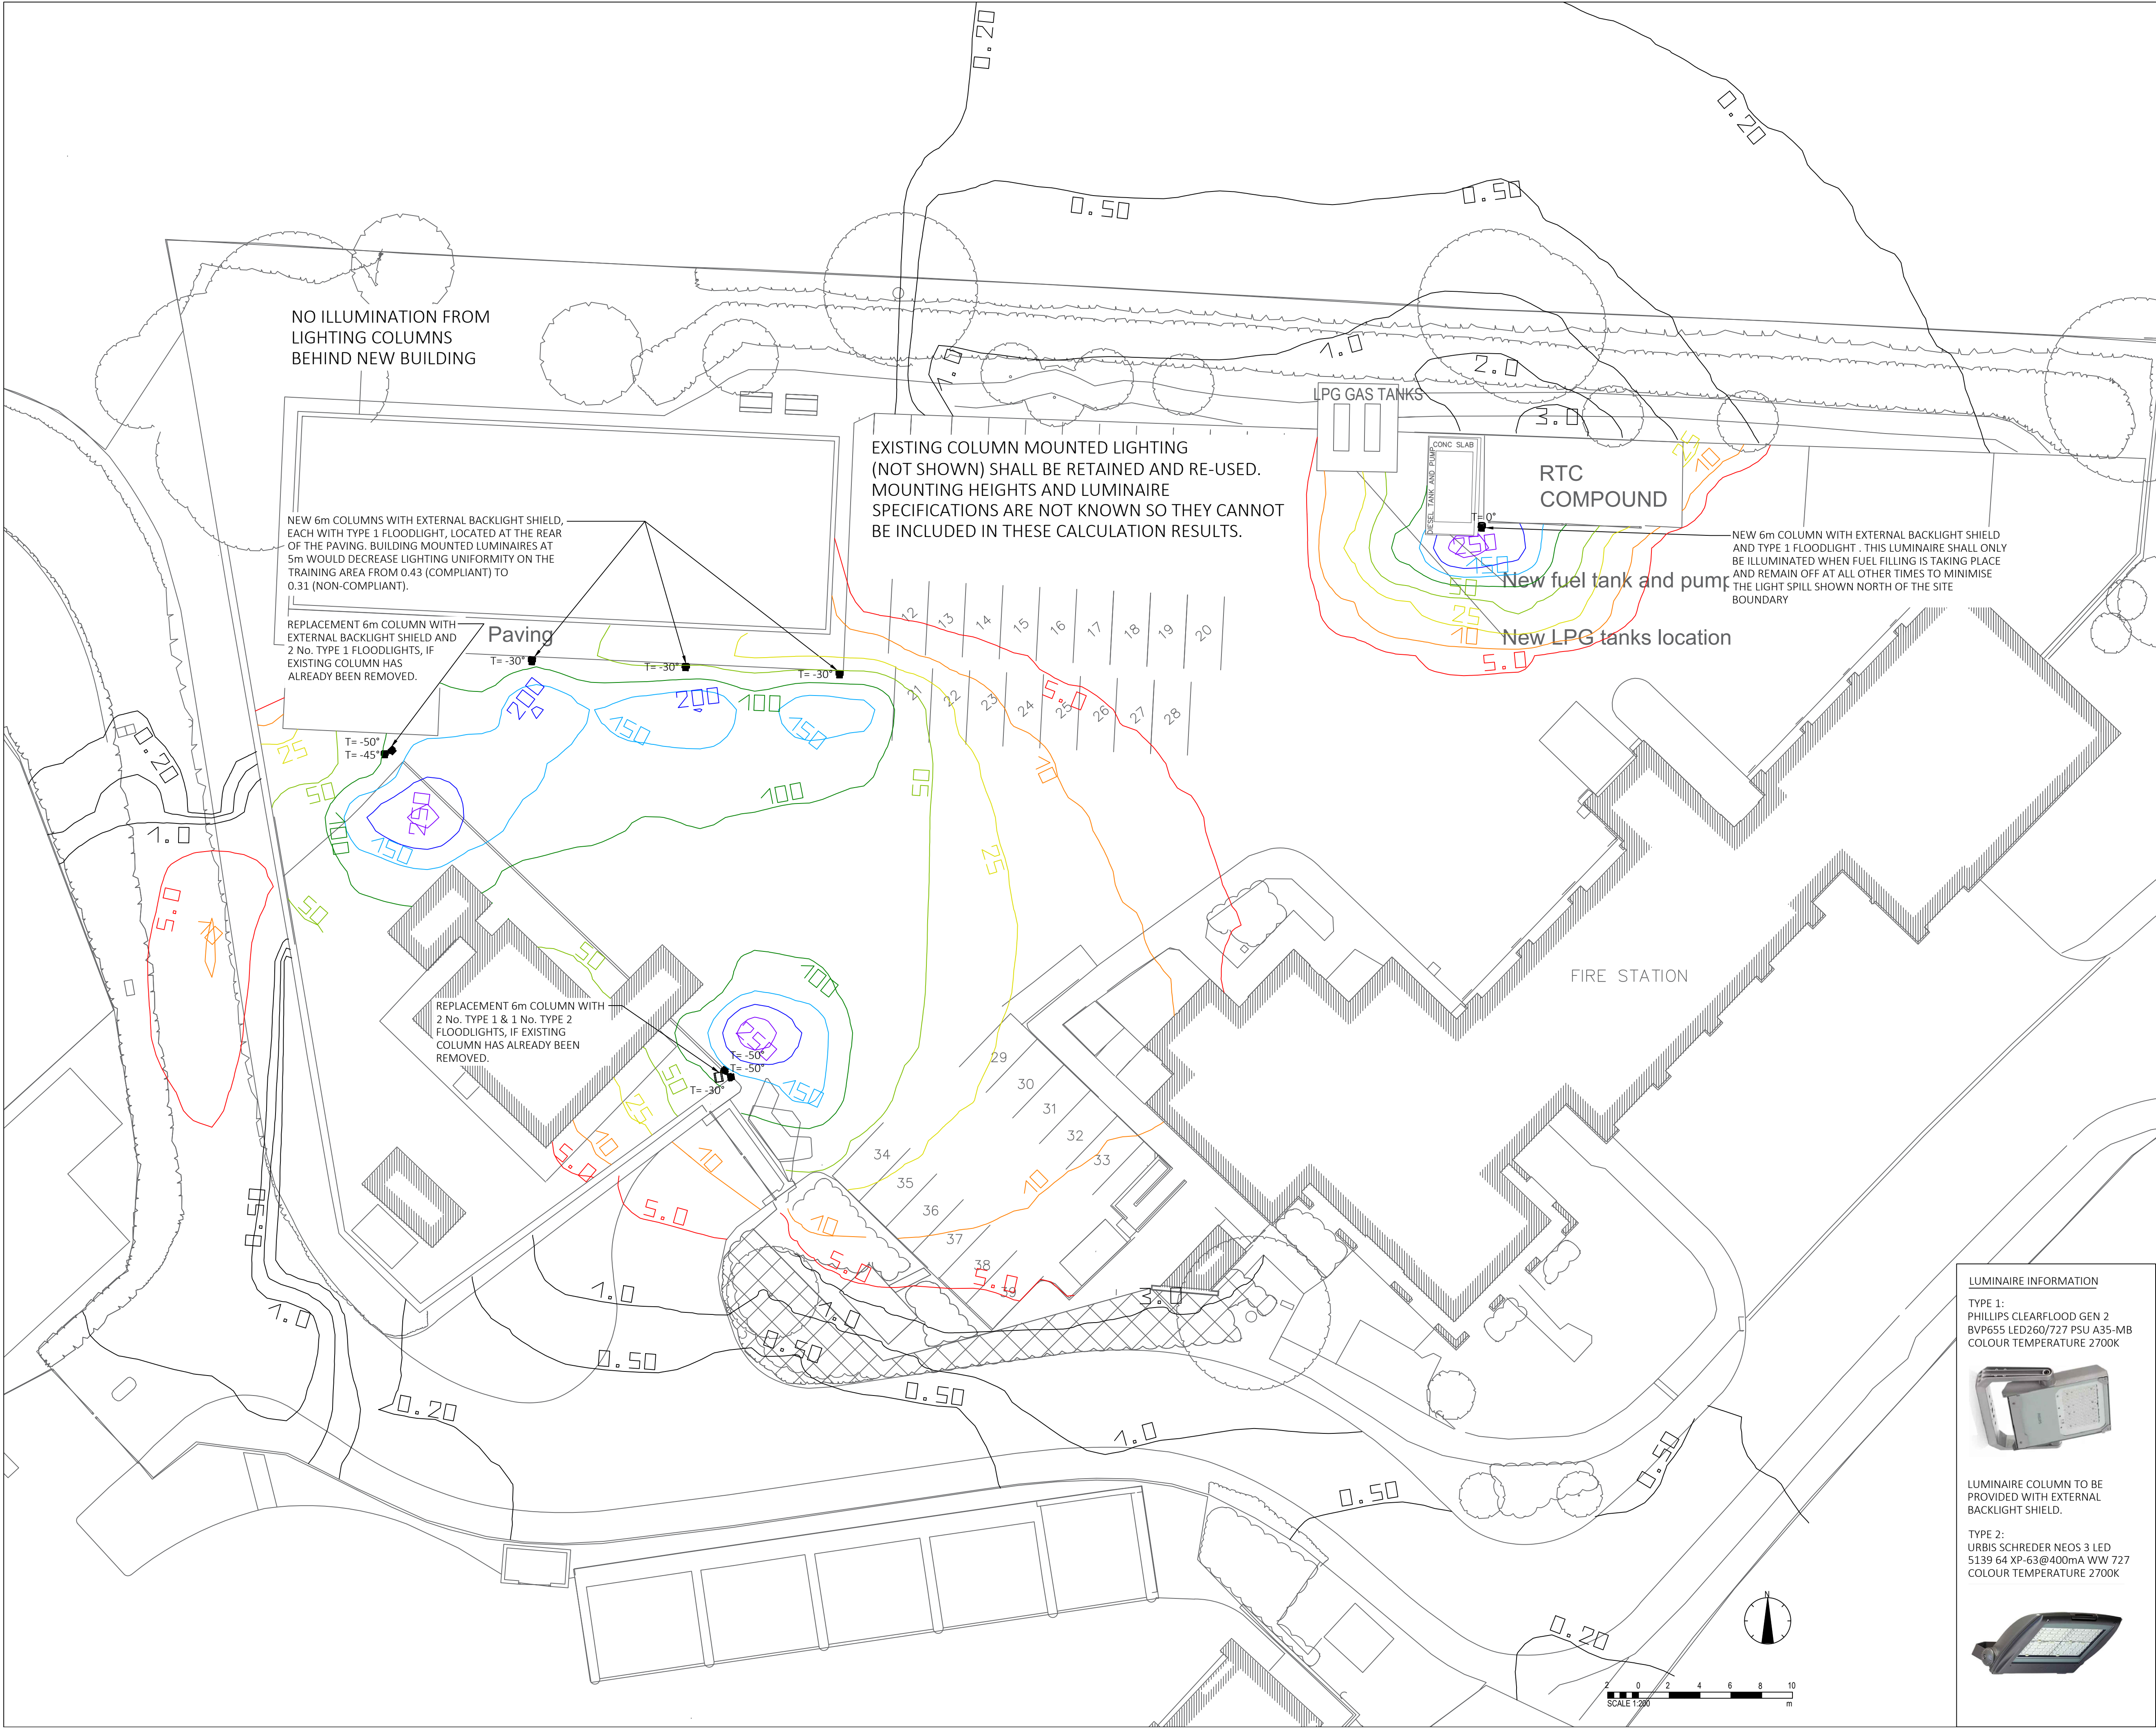

DISCLAIMER NOTES:

- THIS DOCUMENT IS COPYRIGHT OF THE ORIGINATOR AND MUST BE TREATED AS CONFIDENTIAL.
- THIS DOCUMENT MUST NOT BE ALTERED, REPRODUCED OR DISTRIBUTED WITHOUT PRIOR WRITTEN CONSENT OF THE ORIGINATOR
- THIS DOCUMENT MUST NOT BE ALTERED - THE ORIGINATOR ACCEPTS NO RESPONSIBILITY FOR ANY DISCREPANCIES ARISING AS A RESULT OF THE ORIGINATOR'S INFORMATION BEING ALTERED BY OTHERS
- ANY DISCREPANCY MUST BE REPORTED TO THE ORIGINATOR
- DO NOT SCALE THIS DOCUMENT - USE FIGURED DIMENSIONS ONLY
- ALL DIMENSIONS MUST BE CHECKED ON SITE PRIOR TO COMMENCEMENT OF ANY RELATED WORKS
- THIS DOCUMENT MUST BE READ IN CONJUNCTION WITH ALL SUPPORTING DOCUMENTS PRODUCED BY THE ORIGINATOR AND OTHER PROJECT DISCIPLINES
- THE ORIGINATOR ACCEPTS NO RESPONSIBILITY FOR THE ACCURACY OF BACKGROUND INFORMATION PRODUCED BY THIRD PARTIES - THIS MUST BE TREATED AS INDICATIVE ONLY
- USERS OF THIS DOCUMENT ARE RESPONSIBLE FOR CHECKING WHICH REVISION IS CURRENT
- THE DOCUMENT STATUS "INFORMATION" OR "PRELIMINARY", INDICATES THAT THIS DRAWING IS FOR REFERENCE PURPOSES ONLY - THE ORIGINATOR WILL ACCEPT NO RESPONSIBILITY FOR THE COMPLETENESS OF INFORMATION UNDER THIS STATUS
- THE DOCUMENT STATUS "RECORD" OR "AS BUILT" HAS BEEN PREPARED, IN PART, BASED UPON INFORMATION FURNISHED BY OTHERS. WHILE THIS INFORMATION IS BELIEVED TO BE RELIABLE, THE ORIGINATOR ASSUMES NO RESPONSIBILITY FOR THE ACCURACY OF THIS "RECORD" OR "AS BUILT" DOCUMENT OR FOR ANY ERRORS OR OMISSIONS THAT MAY HAVE BEEN INCORPORATED INTO IT AS A RESULT OF INCORRECT INFORMATION PROVIDED TO THE ORIGINATOR. THOSE RELYING ON THE "RECORD" OR "AS BUILT" DOCUMENT ARE ADVISED TO OBTAIN INDEPENDENT VERIFICATION OF ITS ACCURACY

DRAWING NOTES:

CDM REGULATIONS 2015
SIGNIFICANT OR NON-OBSVIOUS RISKS AND RISKS WHICH ARE DIFFICULT TO MANAGE ARE IDENTIFIED ON THIS DRAWING USING THE FOLLOWING SYMBOL IDENTIFIED TO THE RIGHT WITH BRIEF ACCOMPANYING TEXT. FOR FURTHER DETAILS OF THE RISKS IDENTIFIED BY DESIGNERS, REFERENCE SHOULD BE MADE TO CDM HAZARD REGISTER

- ISOLINES
- 5lx
 - 10lx
 - 25lx
 - 50lx
 - 100lx
 - 150lx
 - 200lx
 - 250lx

P04	DRAWING UPDATED IN RESPONSE TO PLANNING COMMENTS	06/05/25	JE	SM
P03	DRAWING UPDATED IN RESPONSE TO PLANNING COMMENTS	07/04/25	JE	SM
P02	DRAWING UPDATED	04/11/24	JE	SM
P01	PROPOSED LIGHTING LAYOUT & ISOLINES - OPTION 2	15/10/24	JE	SM
REV	DESCRIPTION	DATE	BY	CHKD

ORIGINATOR: www.ridge.co.uk



PROJECT NUMBER: 5019750

CLIENT:



IN ASSOCIATION WITH:

PROJECT:
WHITLEY WOOD TRAINING CENTRE

TITLE:
EXTERNAL LIGHTING DESIGN
PROPOSED ISOLINES & LAYOUT
OPTION 2

DRAWN BY: JE CHECKED BY: SM APPROVED BY: SM

SCALE: 1:200 @ A1 DATE: 08/10/2024

STATUS: DESCRIPTION:
S2 SUITABLE FOR INFORMATION

DRAWING No: Proposed Lighting - Option 2.dwg

PROJECT: ORG: FUNCTION: SPATIAL: FORM: DISCIPLINE: NUMBER: REV:
5019750 RDG XX 00 D E 630003 P04

LUMINAIRE INFORMATION

TYPE 1:
PHILLIPS CLEARFLOOD GEN 2
BVP655 LED260/727 PSU A35-MB
COLOUR TEMPERATURE 2700K



LUMINAIRE COLUMN TO BE PROVIDED WITH EXTERNAL BACKLIGHT SHIELD.

TYPE 2:
URBIS SCHREDER NEOS 3 LED
5139 64 XP-63@400mA WW 727
COLOUR TEMPERATURE 2700K

