




EXISTING FRONT ELEVATION

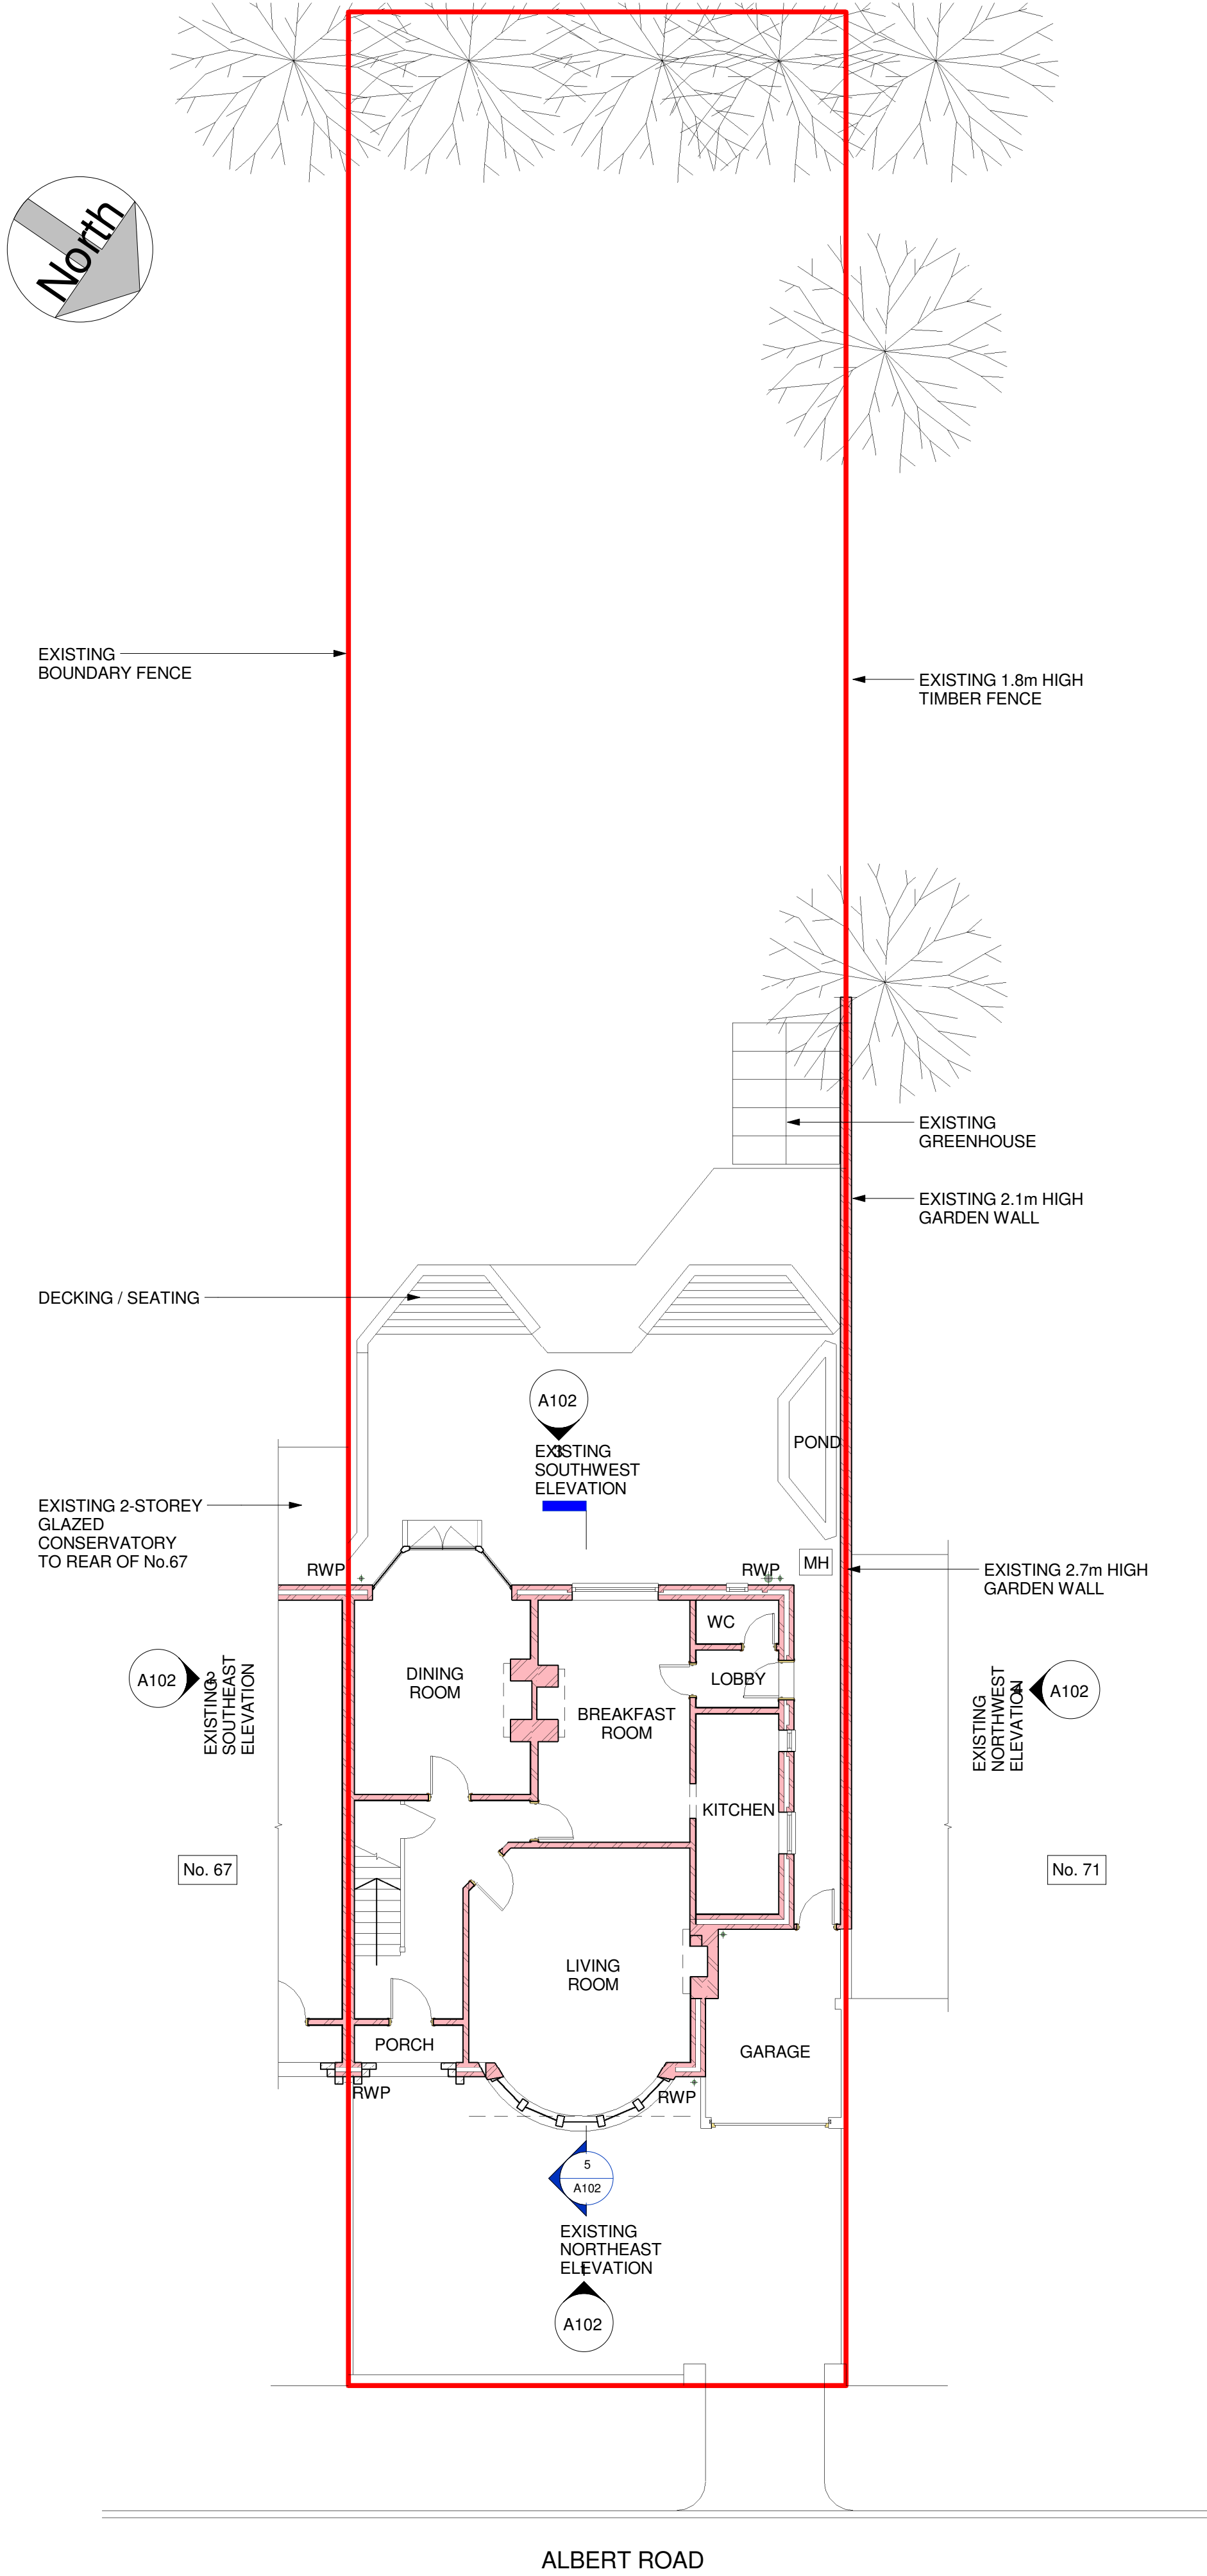


EXISTING GROUND FLOOR PLAN
1 : 100

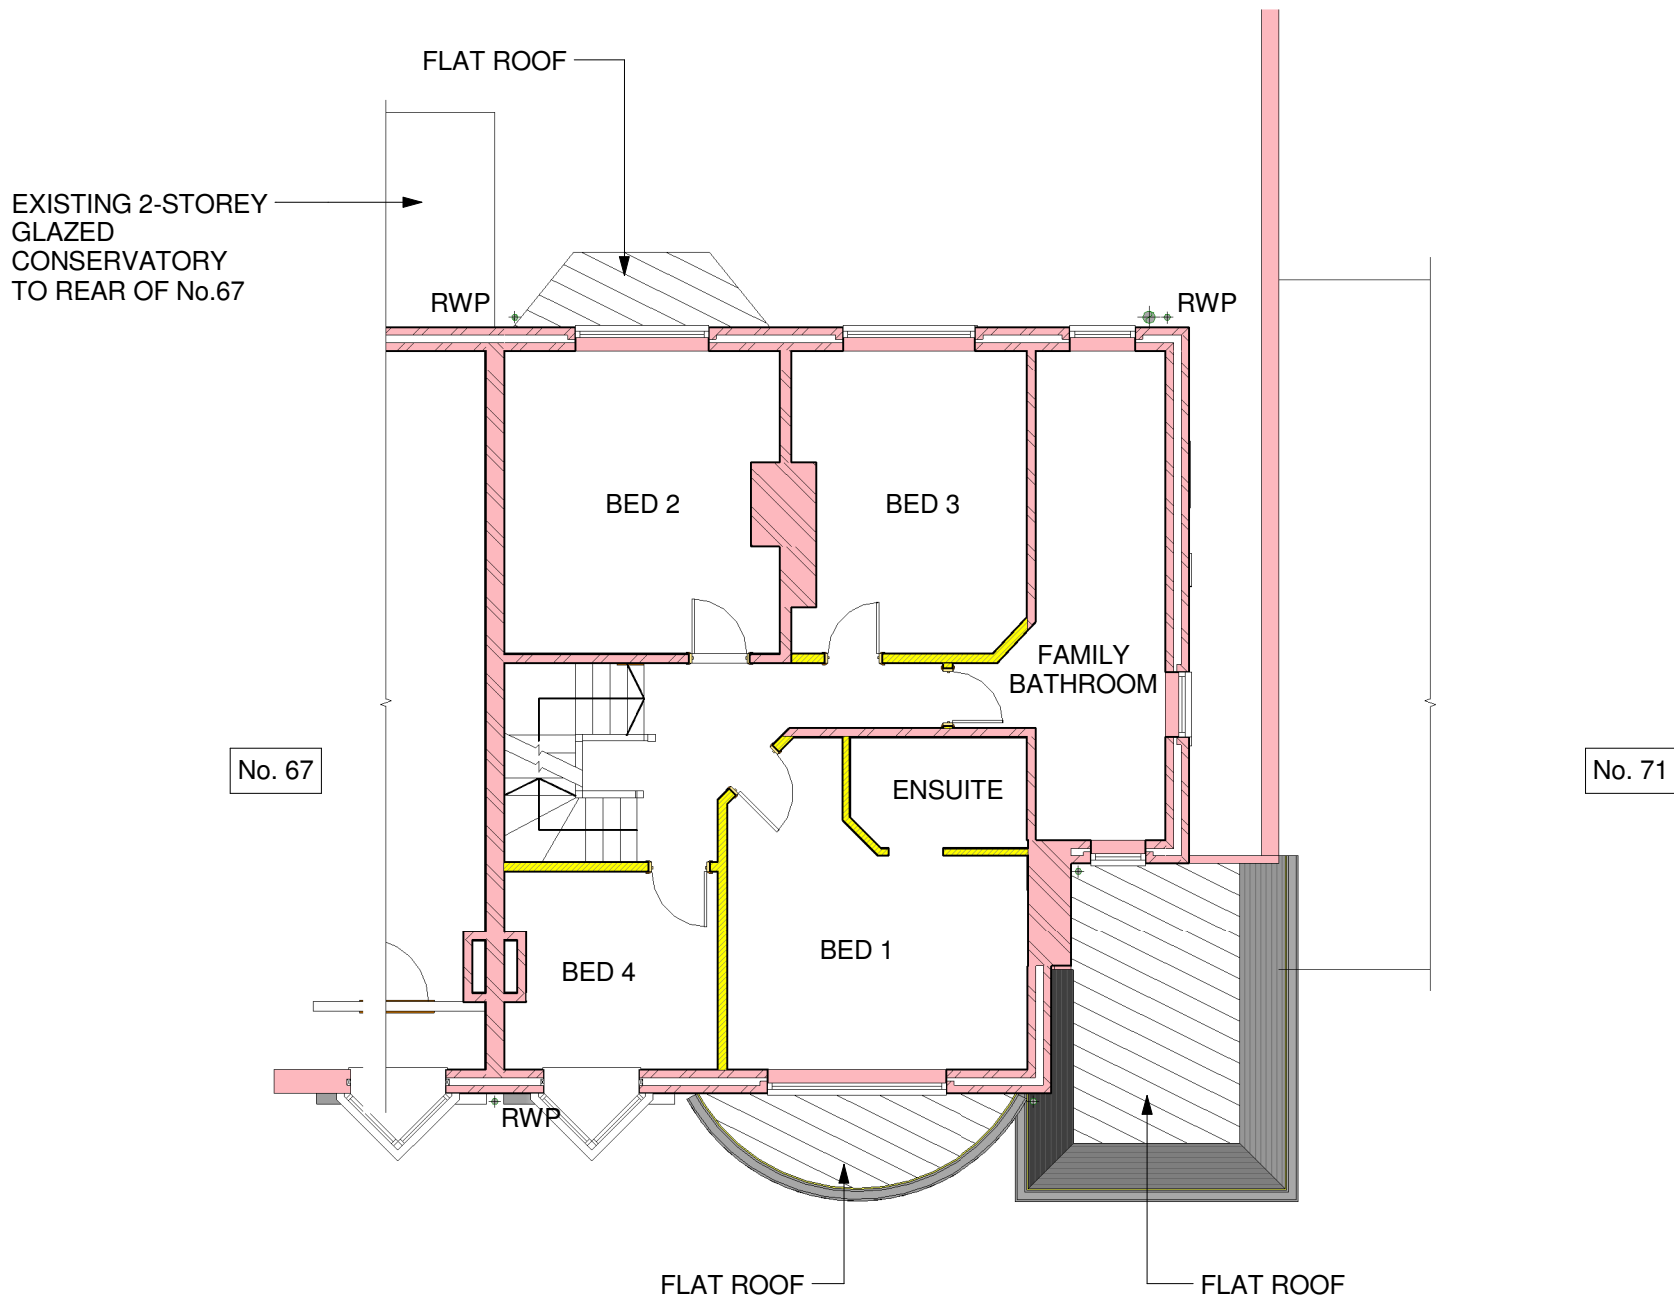

EXISTING FIRST FLOOR PLAN
1 : 100

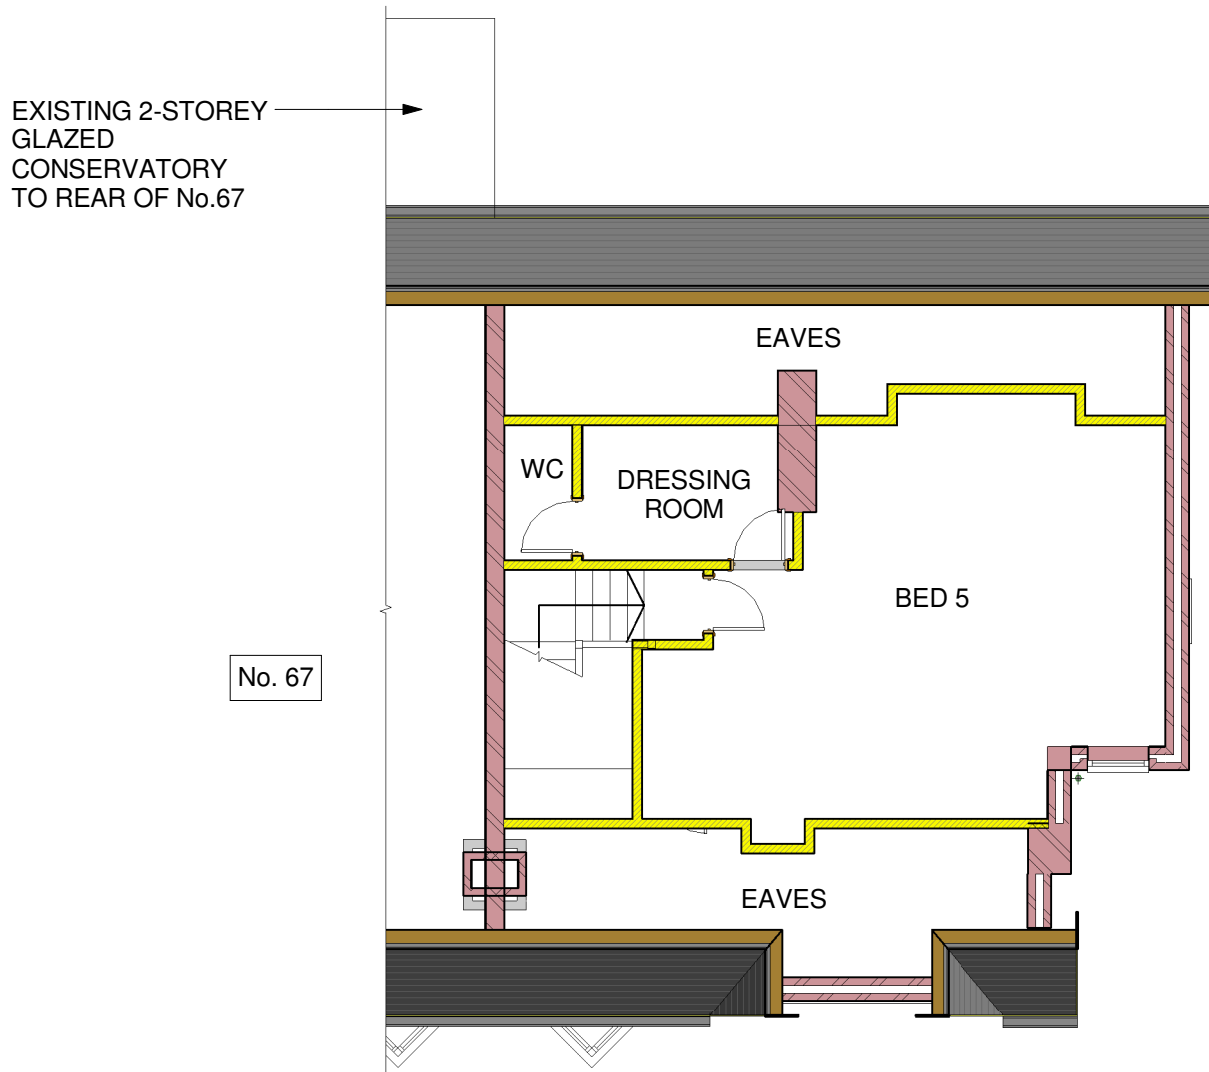

EXISTING SECOND FLOOR PLAN
1 : 100

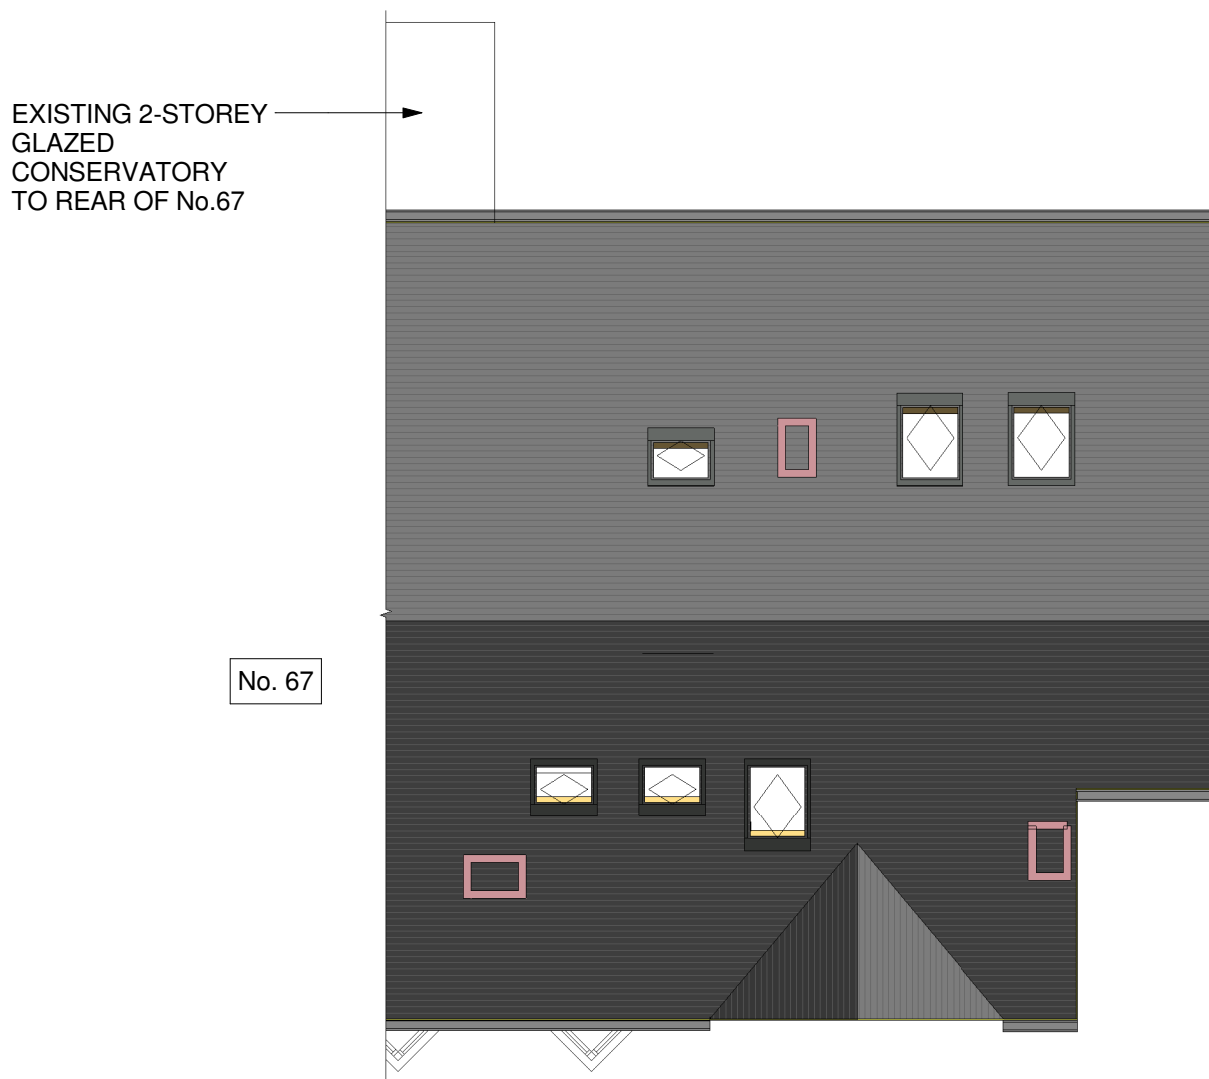

EXISTING ROOF PLAN
1 : 100

Design & Plan LTD.
tel 07888 649 290 www.designandplanltd.co.uk

project 69 ALBERT ROAD,
CAVERSHAM, READING, RG4 7AW

title EXISTING PLANS

purpose of issue
PLANNING

scale As indicated @ A1 drawn CDP job no. dtp status
date NOV 2021 checked CDP 10226 S3
project code 10226-DES-X-XX-DR-A-A101 -