



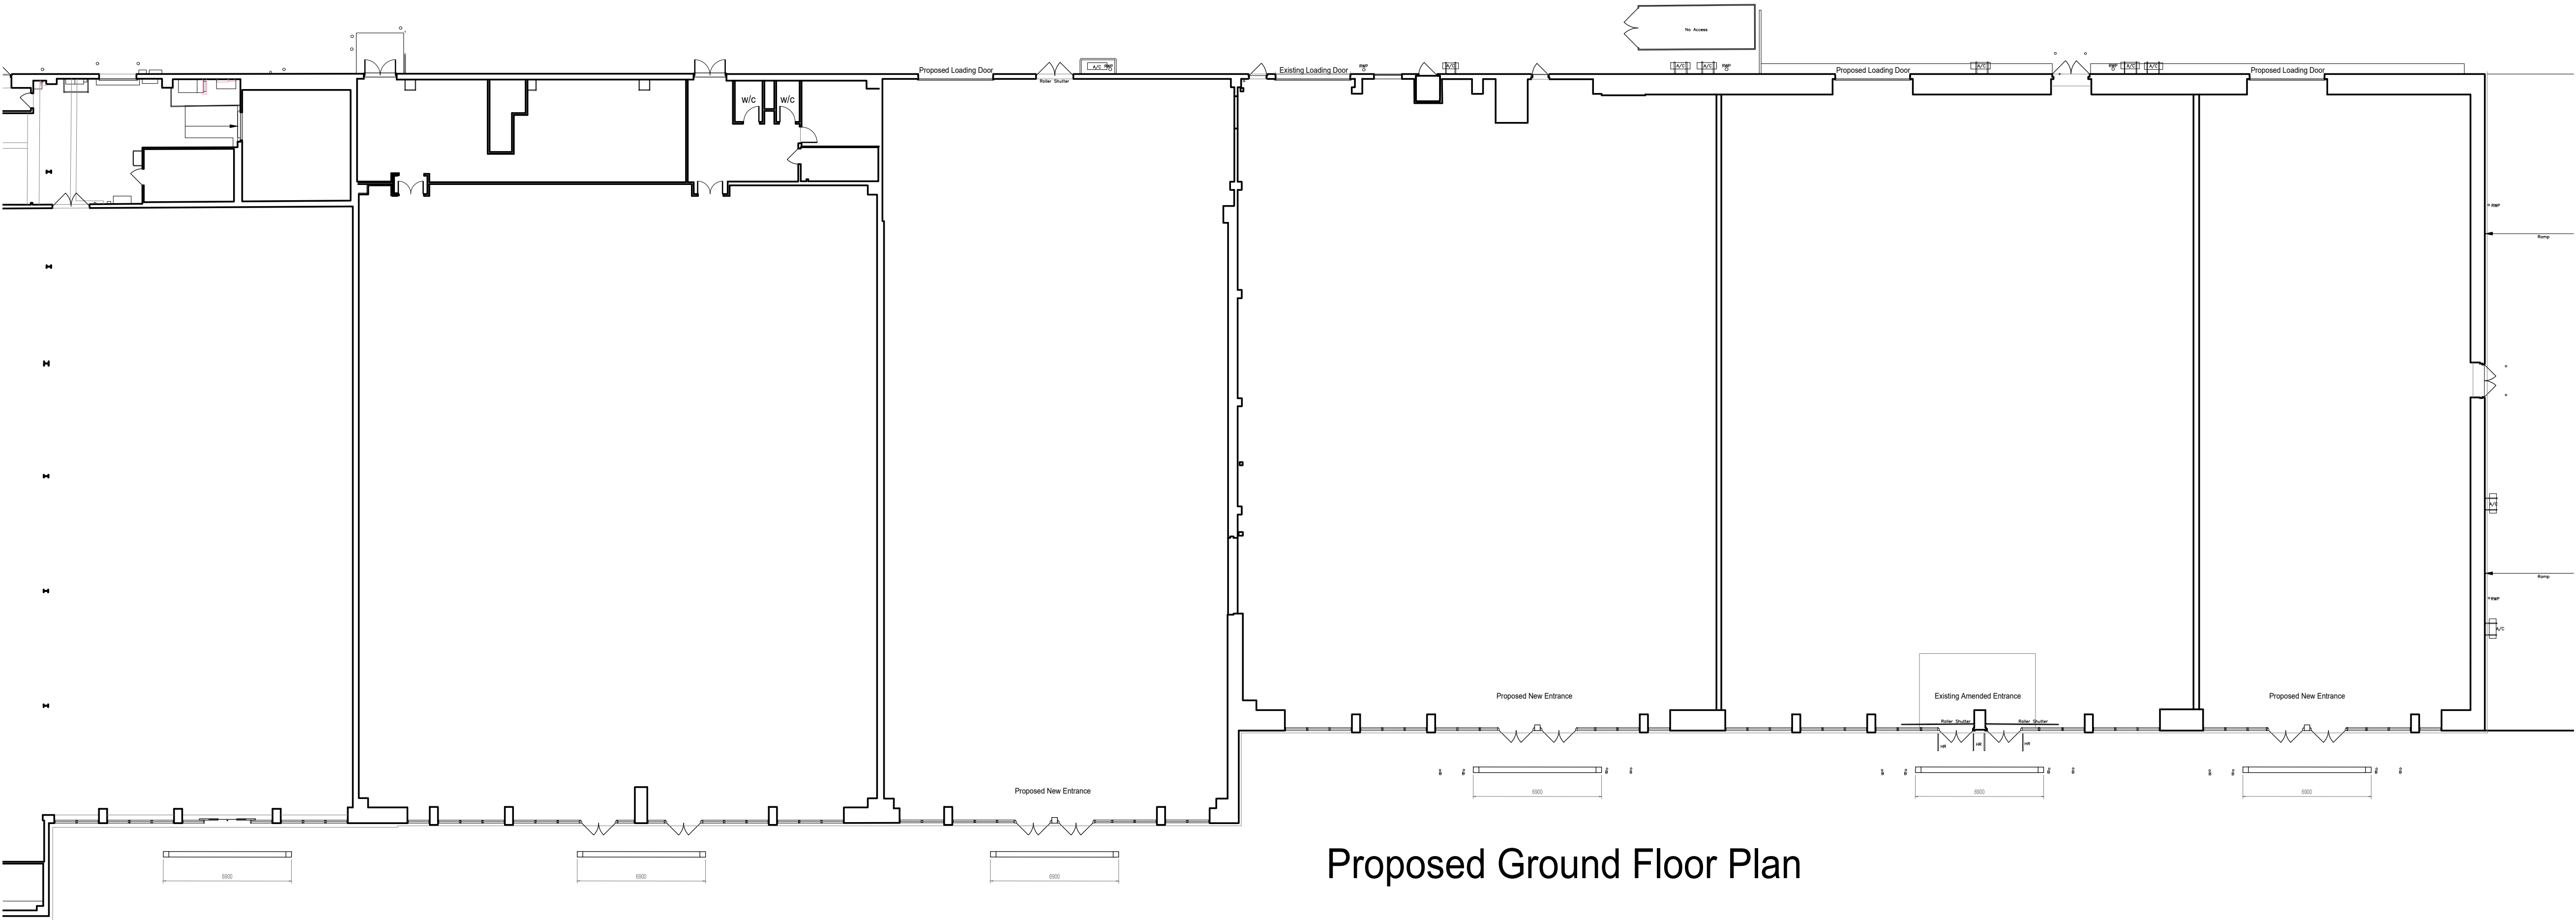

Proposed Ground Floor Plan

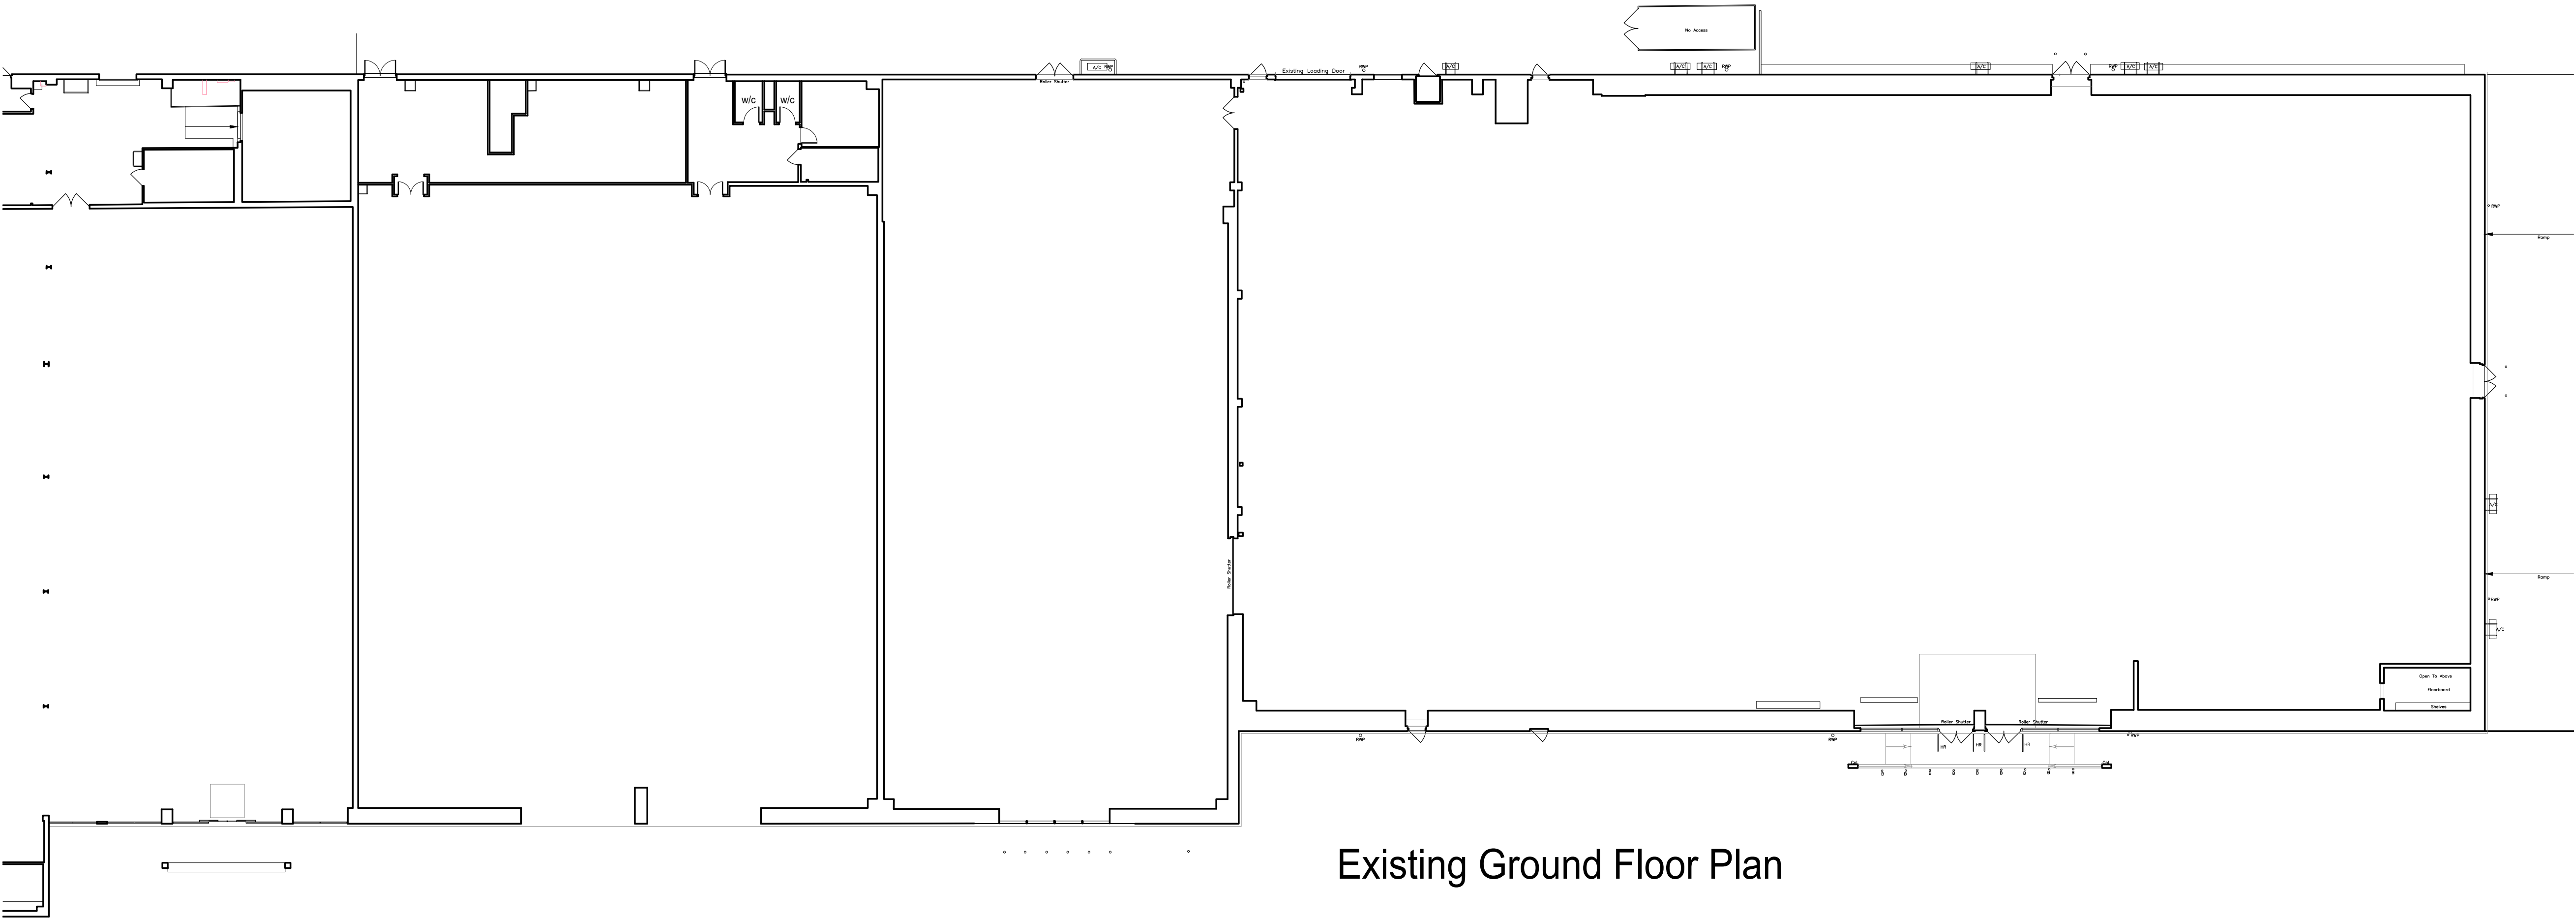

Existing Ground Floor Plan

Rev	Date	Description
-----	------	-------------

SORBON
ESTATES

Project
Proposed changes at Reading Link Retail Park,
Rose Kiln Road, Reading.

Planning

Drawing

Existing and Proposed
Floor Plans

Date	Scale @ A1	Drawn
14.04.2025	1:200	jd

Drawing number Revision

RLRP_PLN-MTLN_002 -