



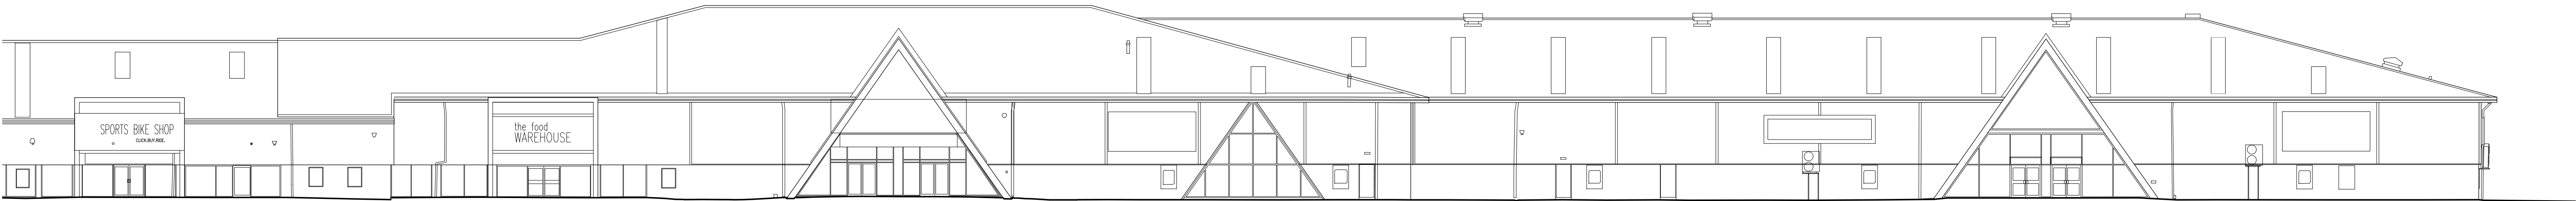

Proposed Front Elevation



Existing Front Elevation

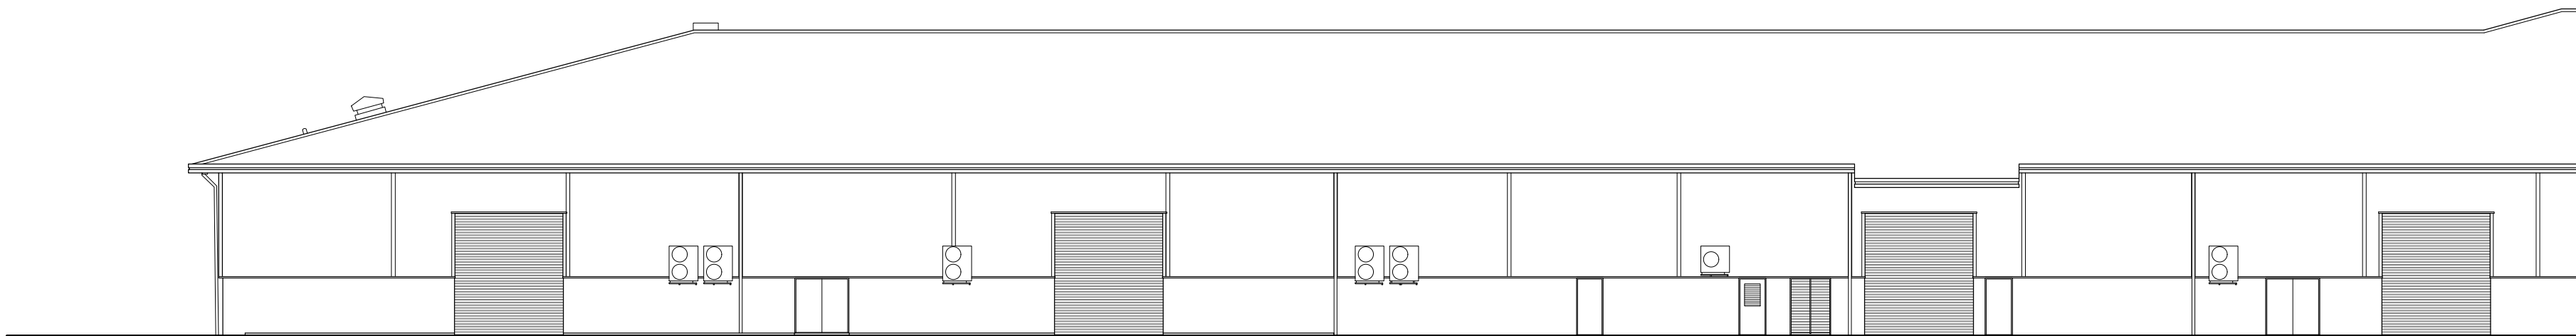

Proposed Rear Elevation



Existing Rear Elevation



Rev	Date	Description
1	14.04.2025	Initial design
2	14.04.2025	Revised design
3	14.04.2025	Final design

SORBON
ESTATES

Project
Proposed changes at Reading Link Retail Park,
Rose Kiln Road, Reading.

Planning

Drawing

Existing and Proposed Part
Front and Rear Elevations

Date	Scale @ A1	Drawn
14.04.2025	1:200	cwh

Drawing number	Revision
RLRP_PLN-MTLN_003	-