


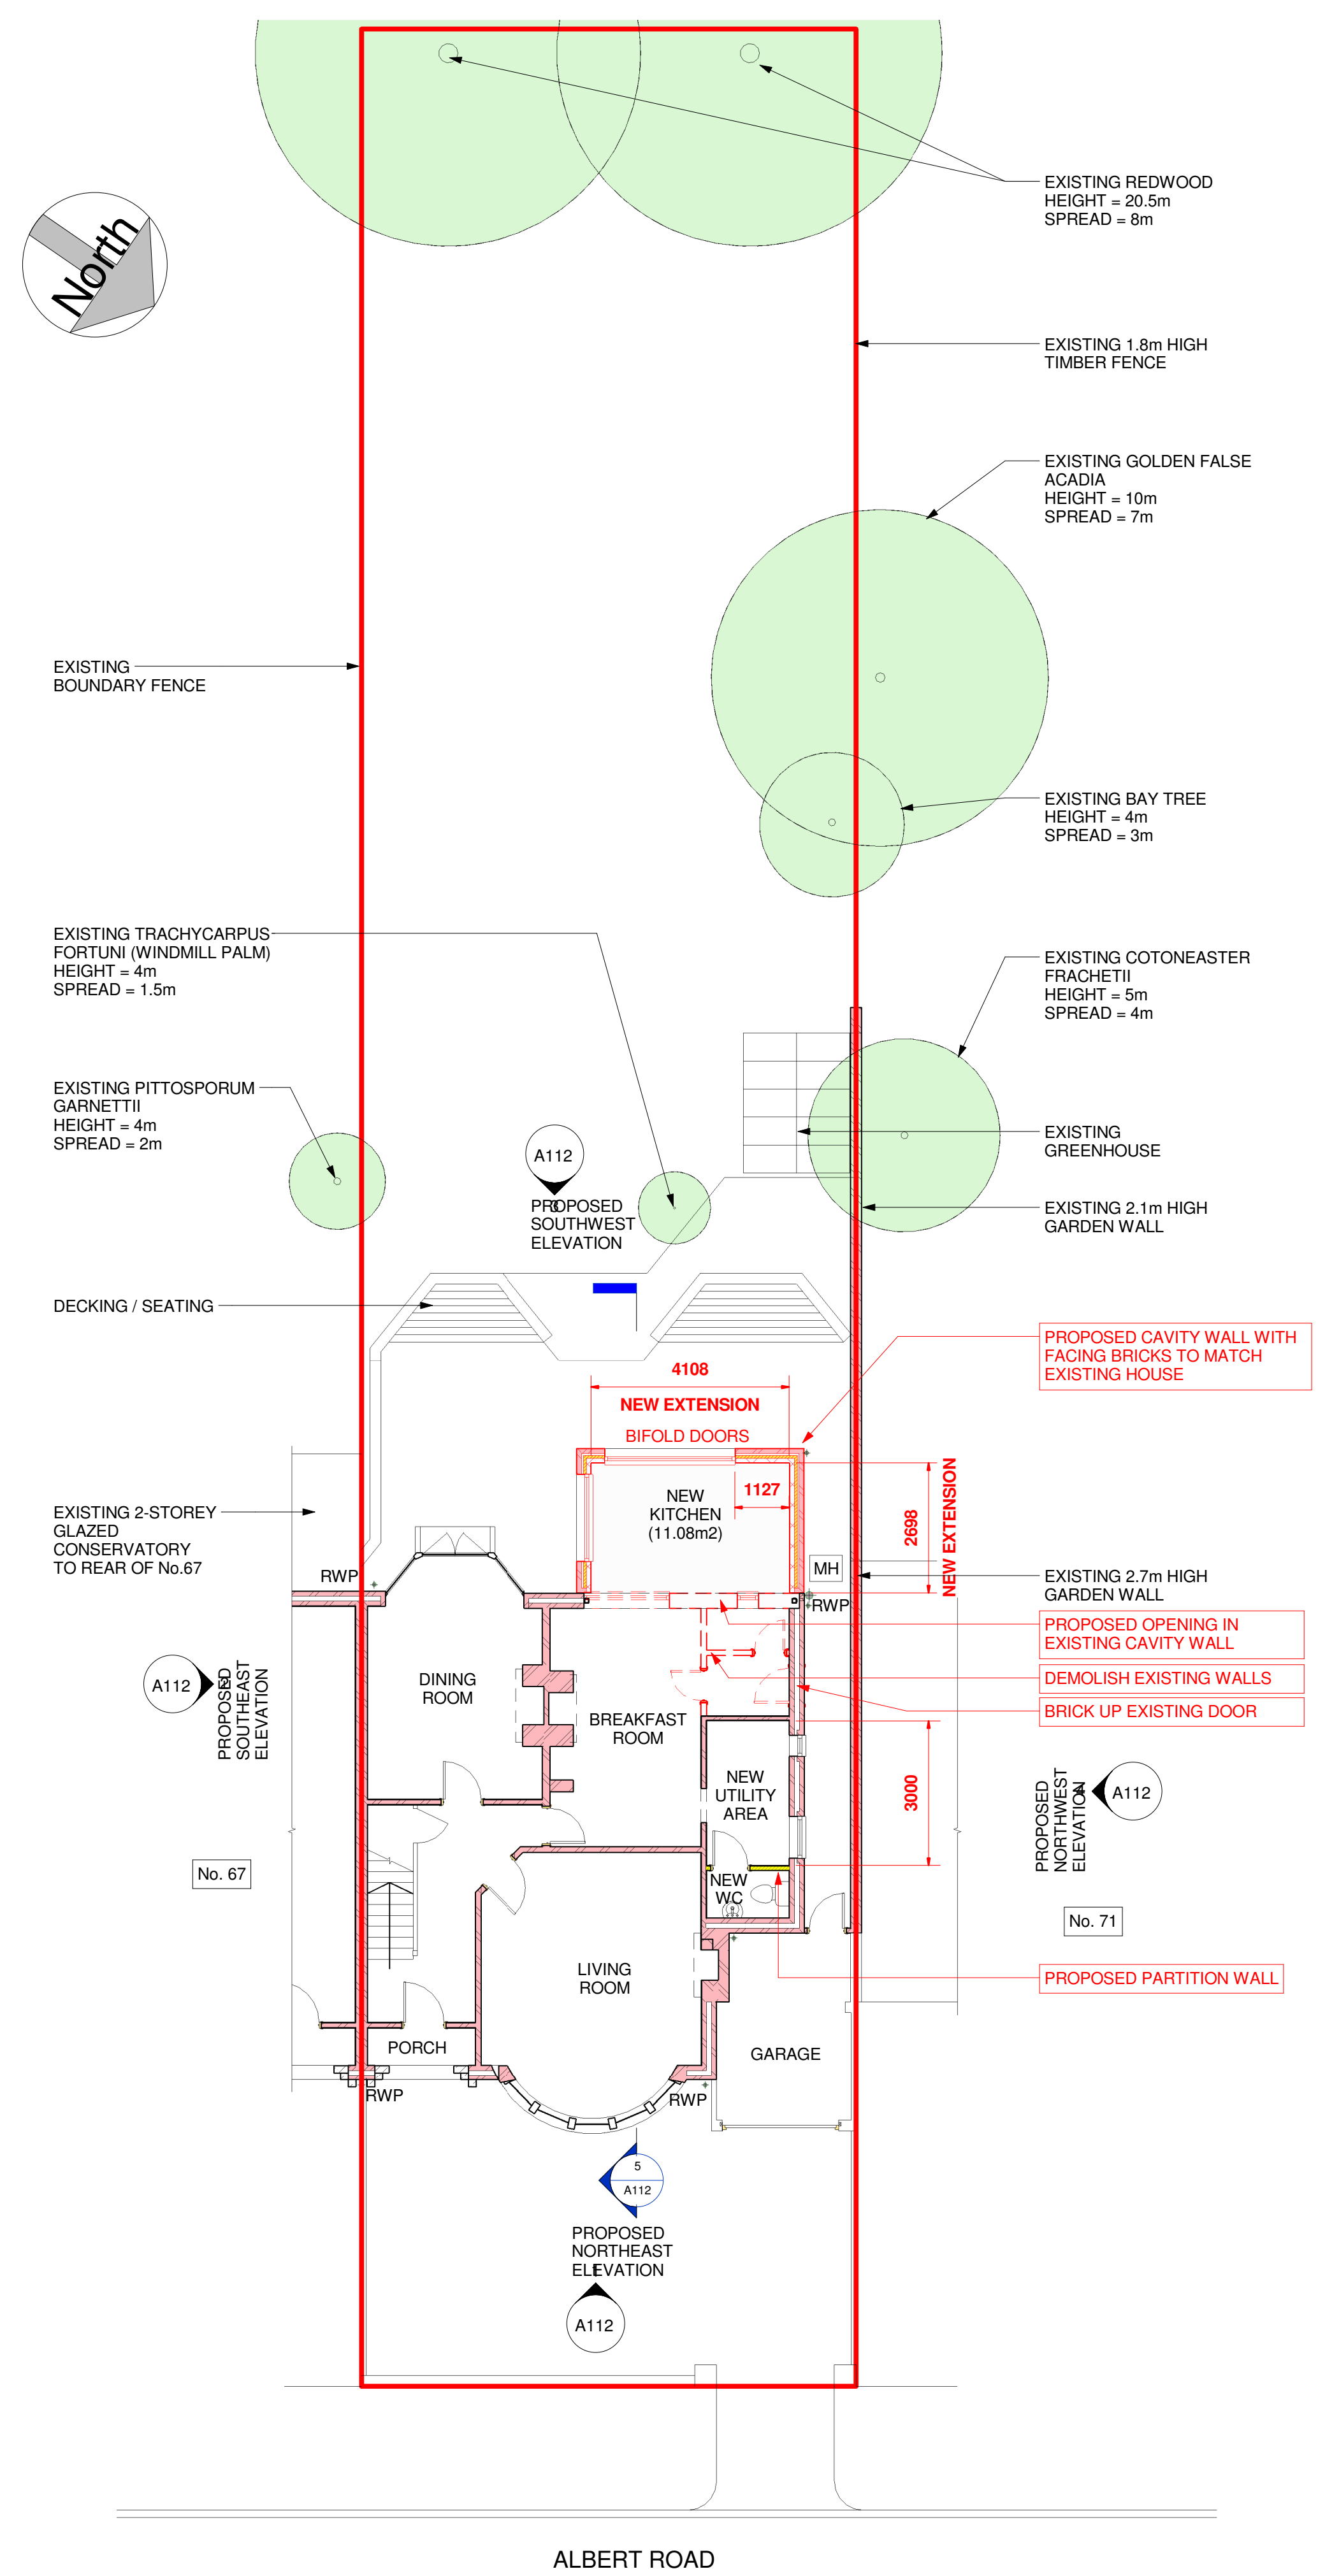


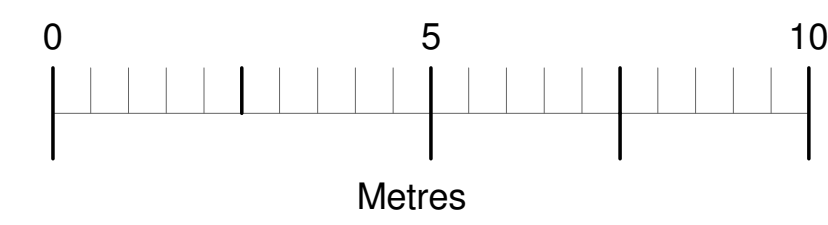


1 PROPOSED GROUND FLOOR PLAN
1 : 100

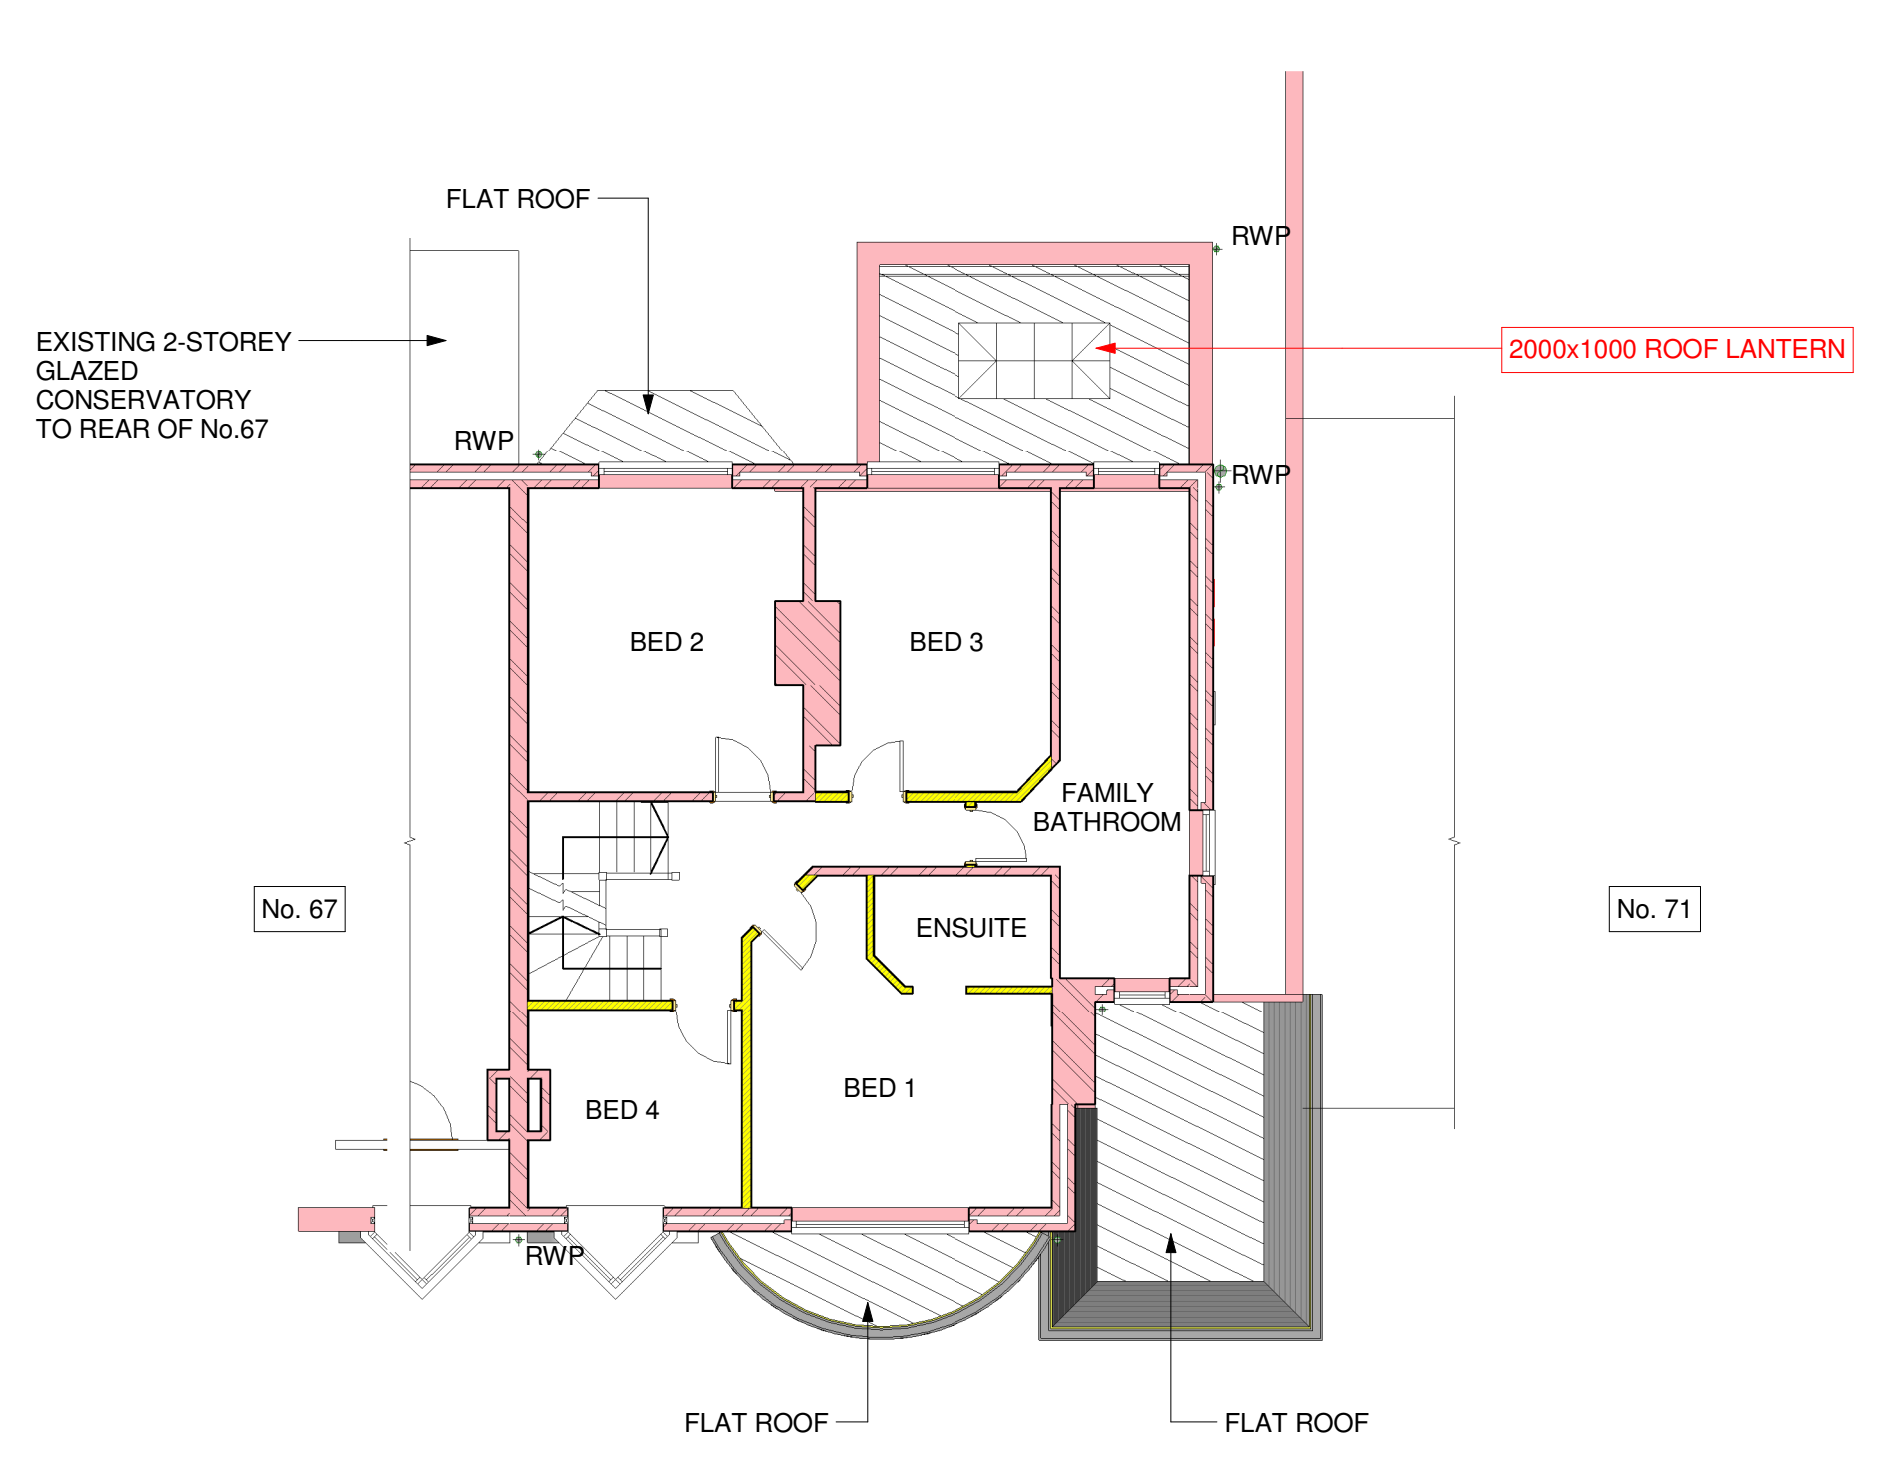

2 PROPOSED FIRST FLOOR PLAN
1 : 100

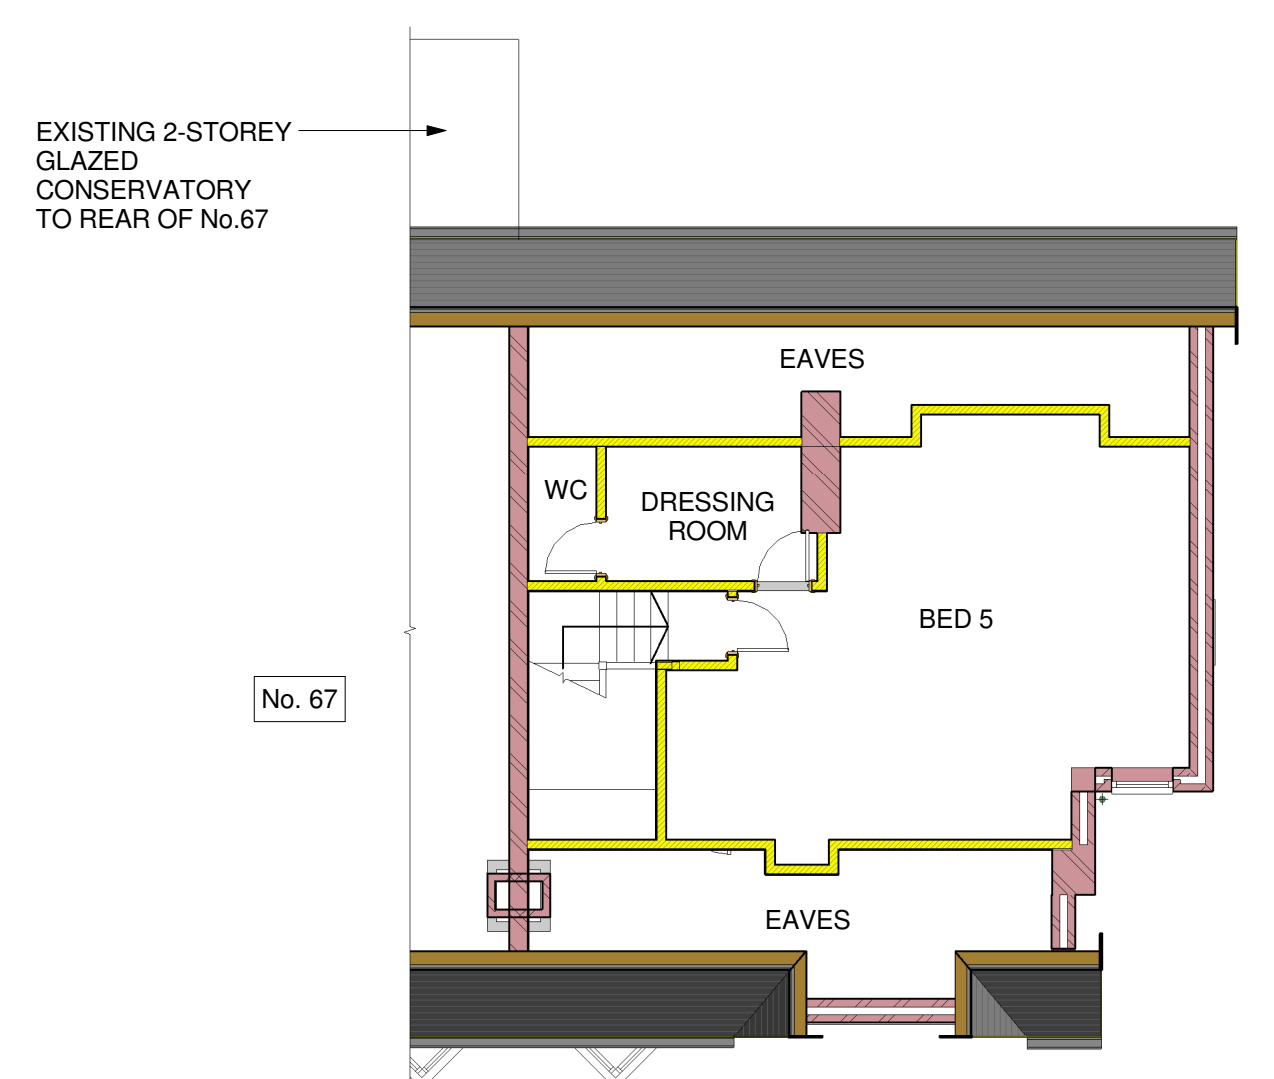

3 PROPOSED SECOND FLOOR PLAN
1 : 100

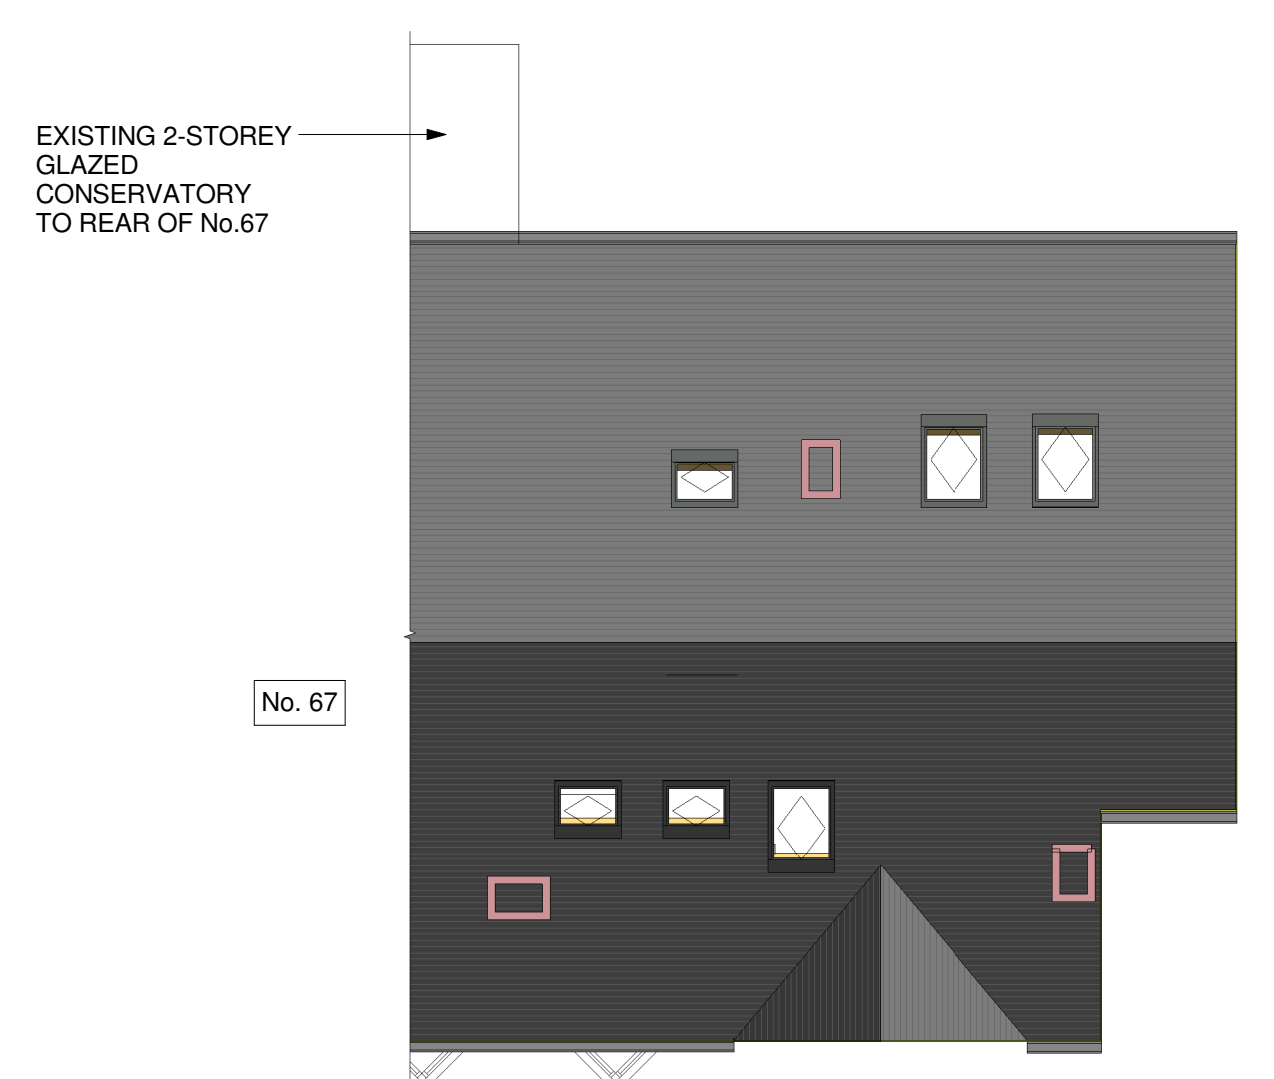

4 PROPOSED ROOF PLAN
1 : 100

rev	by	chkd	date	description
A	CDP	CDP	27.05.25	EXISTING TREES INDICATED

Design & Plan LTD.
tel 07888 649 290
www.designandplantd.co.uk

project 69 ALBERT ROAD,
CAVERSHAM, READING, RG4 7AW

title PROPOSED PLANS

purpose of issue
PLANNING

scale 1 : 100 @ A1
date NOV 2021
project code 10226-DES-X-XX-DR-A- A111 A

drawn CDP
checked CDP
originator CDP
level type scale number
volume level type scale number

job no. 10226
drg. status S3