


Dimensions to be checked on site before commencing work. Any discrepancies shall be reported to the architect immediately.

Do not scale from these drawings except for planning purposes. Use figured dimensions only.


Where applicable this drawing is to be read in conjunction with other consultants' drawings.

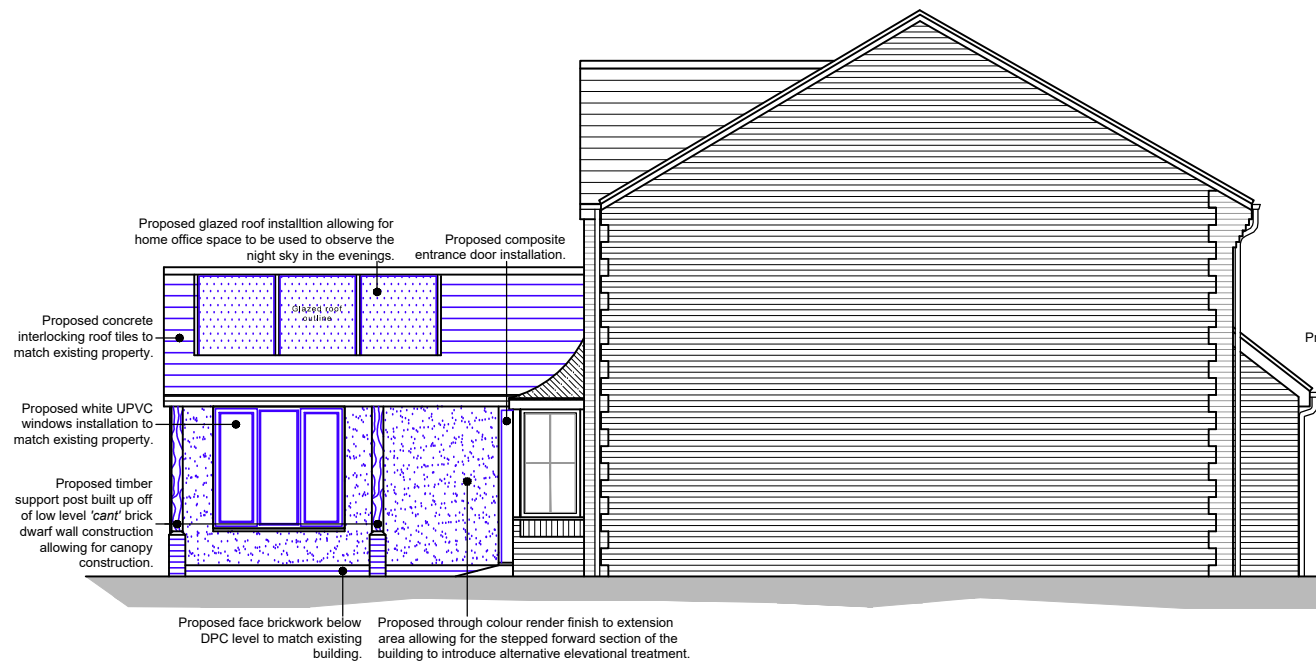

North east elevation scale 1:100




South east elevation scale 1:100

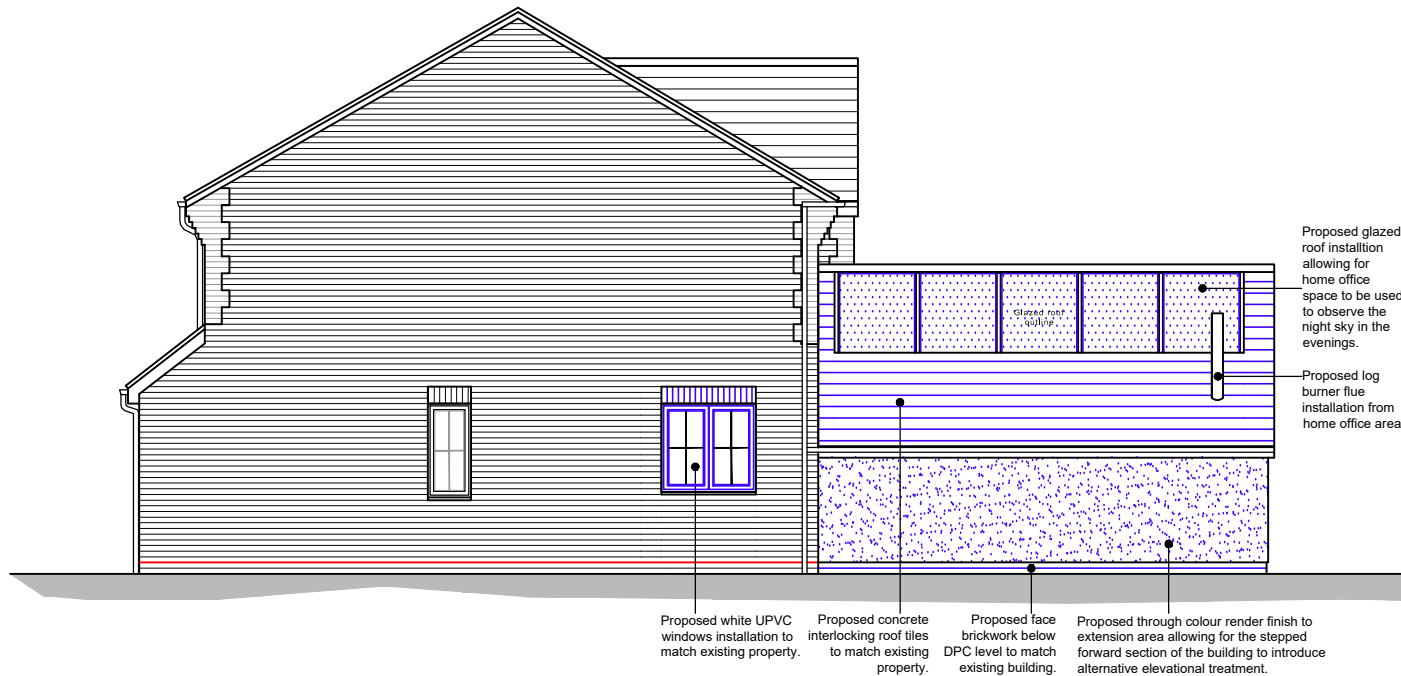

South west elevation scale 1:100



North west elevation scale 1:100

 

--- Boundary line --- Removed structure

Existing walls Proposed walls Proposed structure

For MR & MRS SARATHI	Title PROPOSED ELEVATIONS & EXTENSION SECTION	Office Tel: 01243 933732
Project PROPOSED SINGLE-STOREY FRONT EXTENSIONS & GARAGE CONVERSION AT 3 BARRINGTON WAY, COLEY PARK, READING, RG1 6EG	Date APRIL 25	Email: admin@jb-architecturedesign.com
	Drawn SR	Web: www.jb-architecturedesign.com
	Scale as noted @ A3	
	Checked -	
	Job Number PL 902 25	Revision C
	Drawing Number 05	

