



DEVELOPMENTS IN DESIGN LTD


WWW.DEVELOPMENTSINDESIGN.CO.UK
TEL.01344 641286

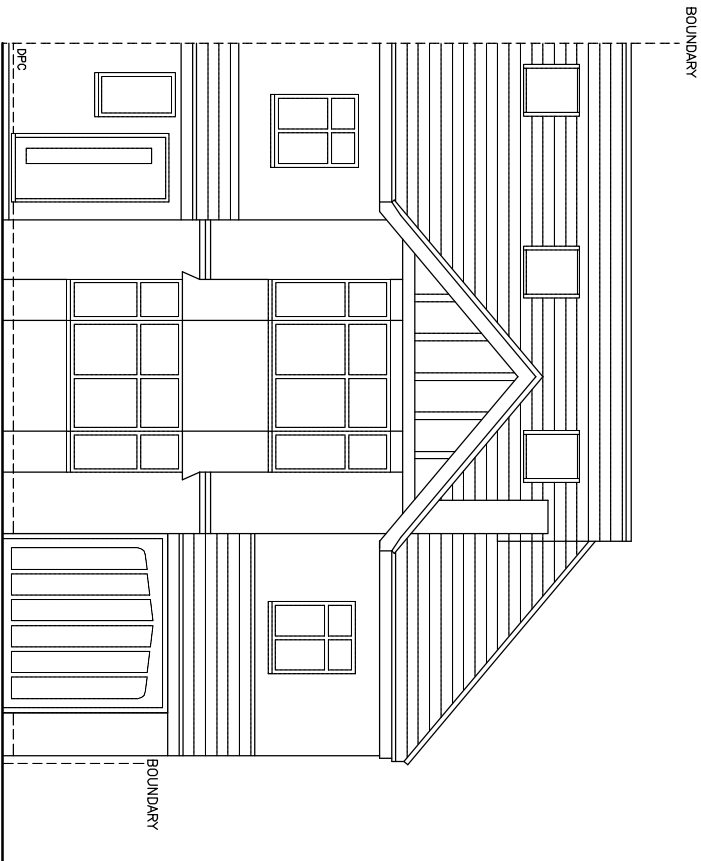


PROPOSED FRONT ELEVATION
AS EXISTING

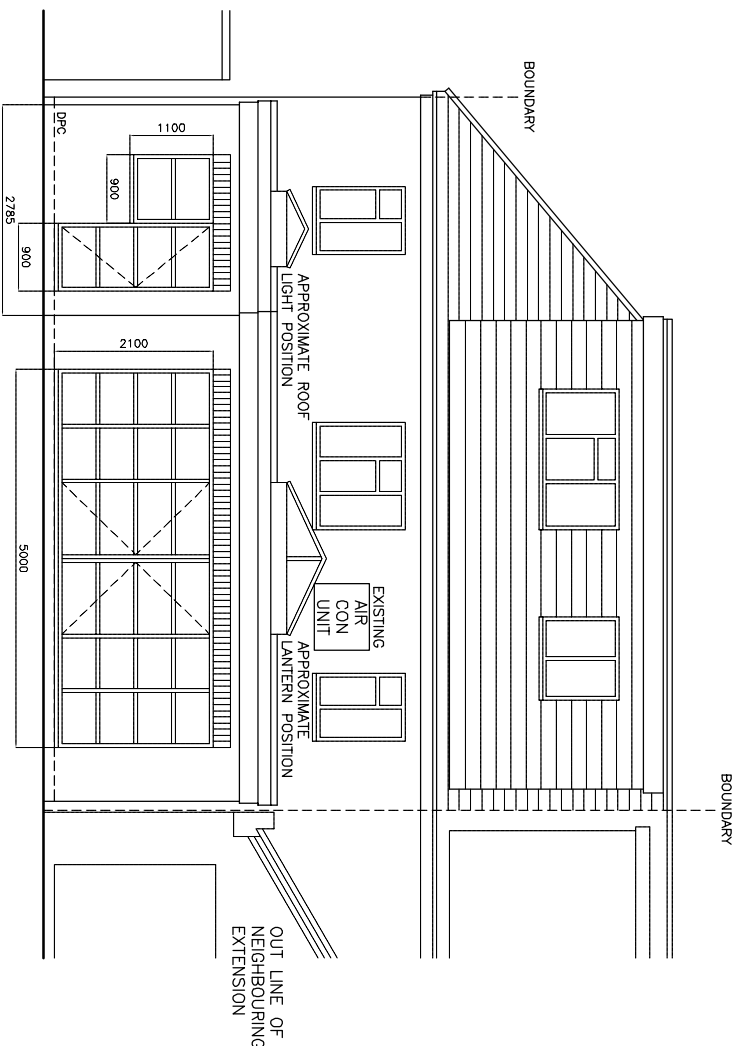

PROPOSED REAR ELEVATION

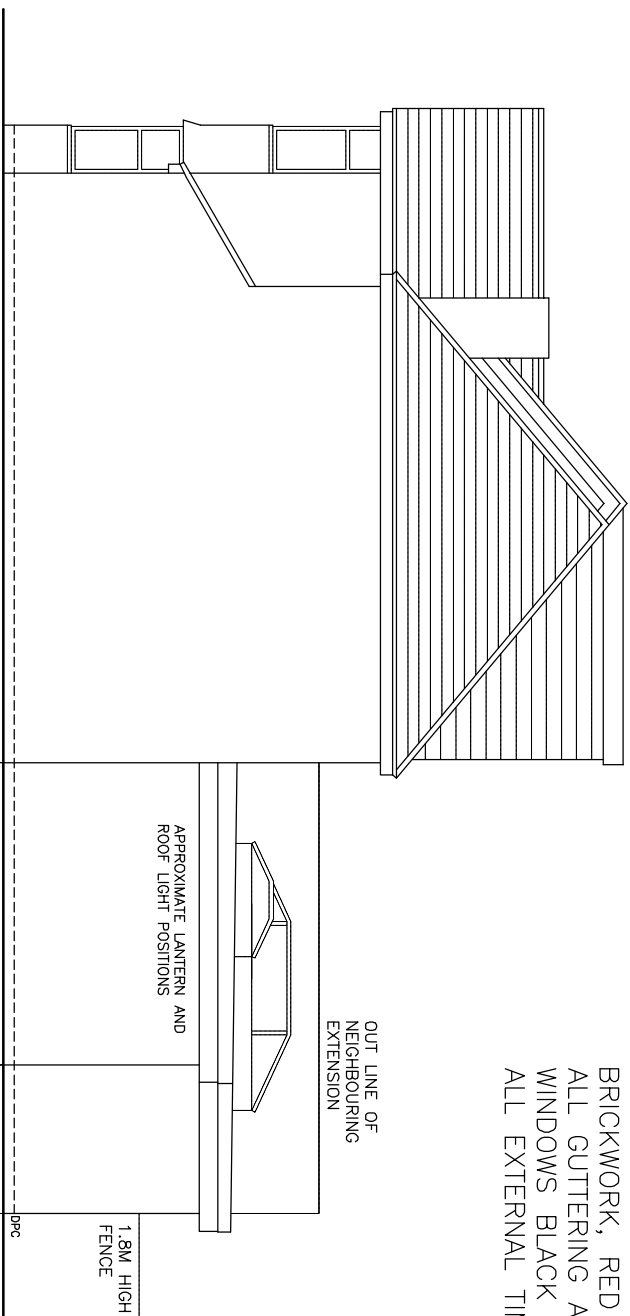

PROPOSED SIDE ELEVATION

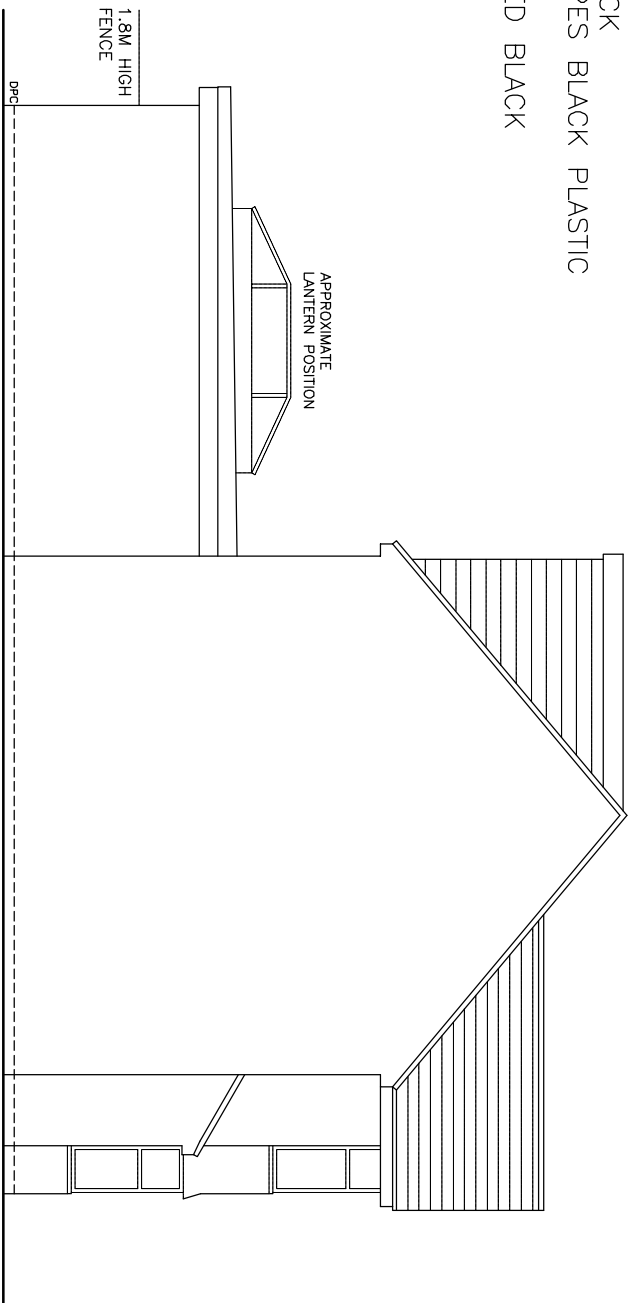

PROPOSED SIDE ELEVATION

BRICKWORK, RED FACING BRICK
ALL GUTTERING AND DOWNPIPES BLACK PLASTIC
WINDOWS BLACK FRAMES
ALL EXTERNAL TIMBER PAINTED BLACK

SINGLE STOREY REAR EXTENSION



DRAWING NO. TG.002C
DATE 10.9.24
SCALE 1:100

MR AND MRS TANG

42 BUXTON AV CAVERSHAM BERKS RG4 7BU