



Boundary Wall

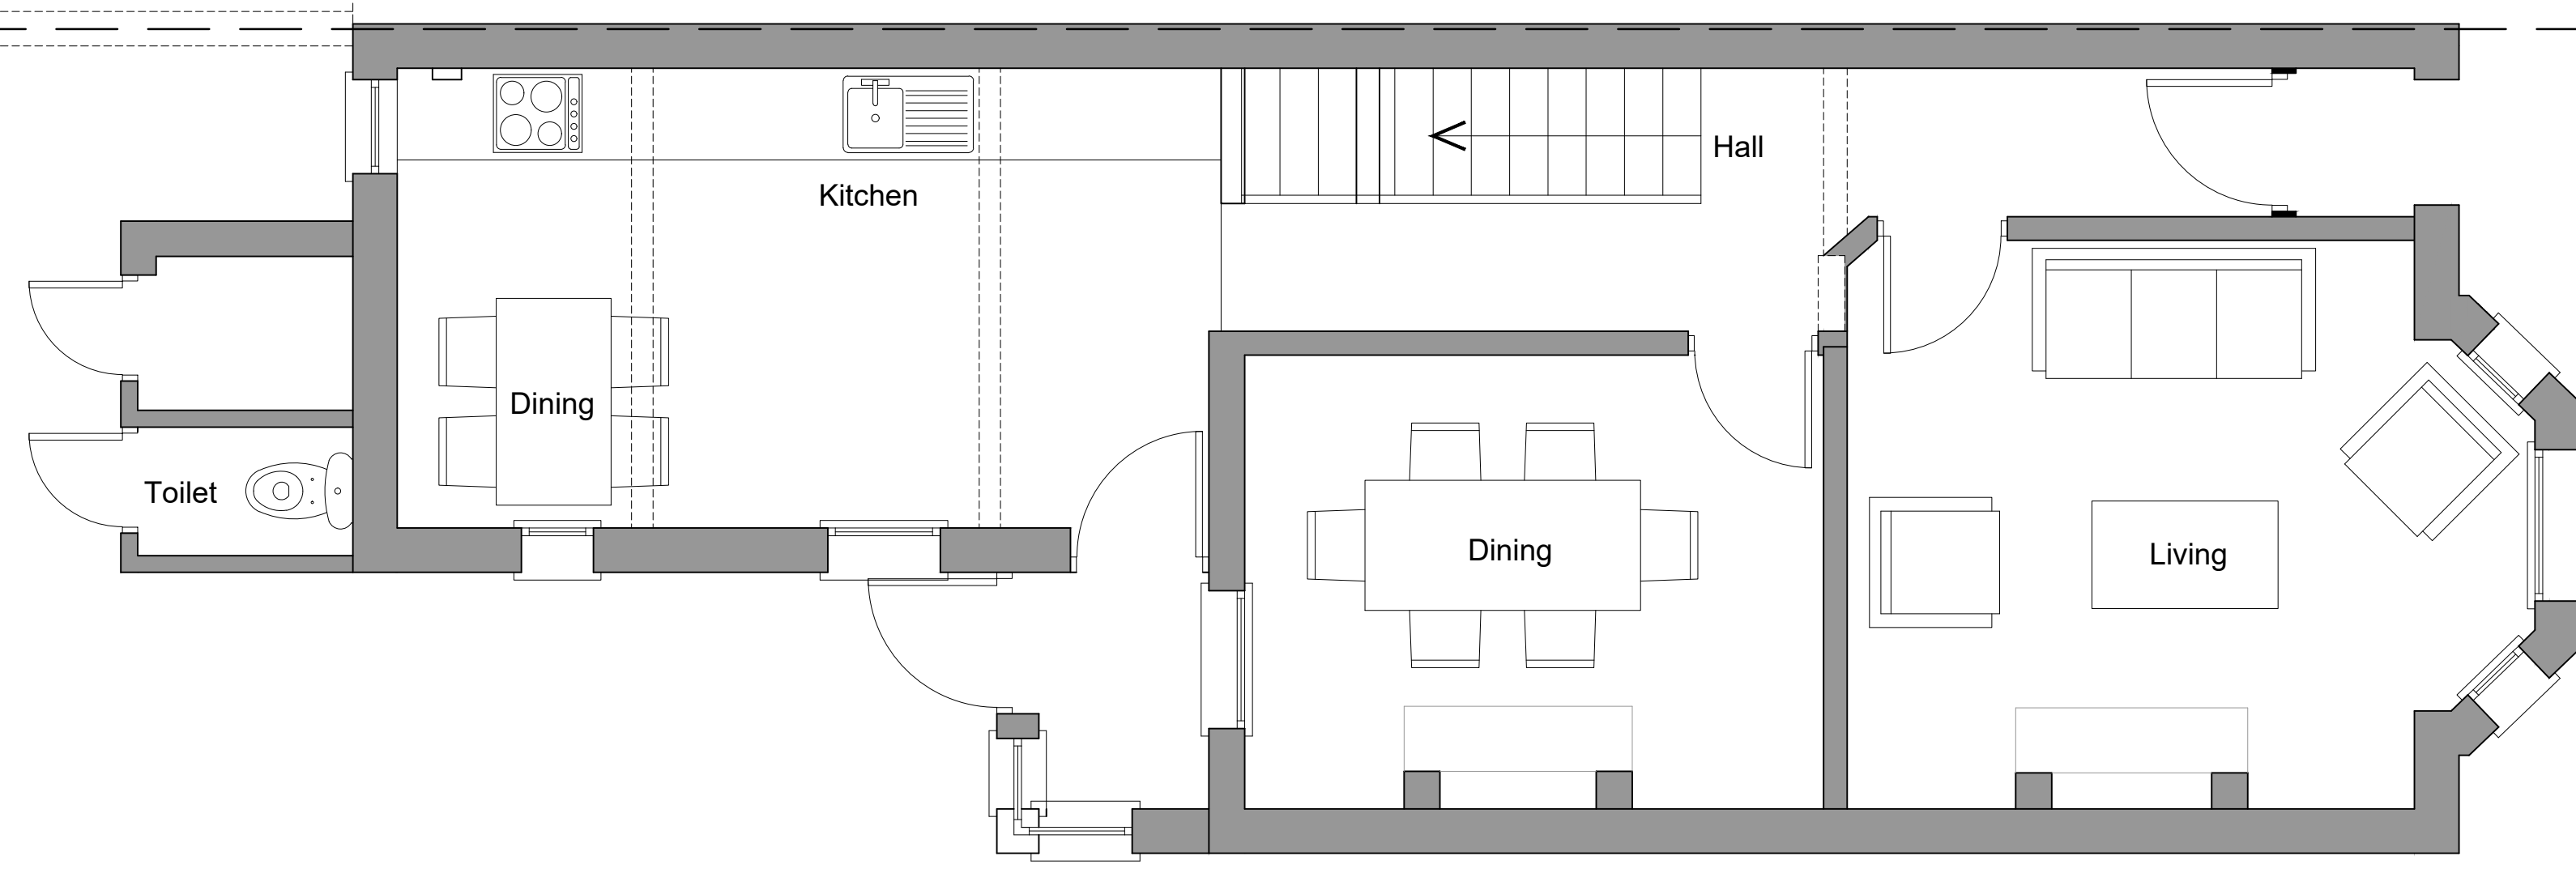


Existing Ground Floor Plan
Scale 1:40

Boundary Wall

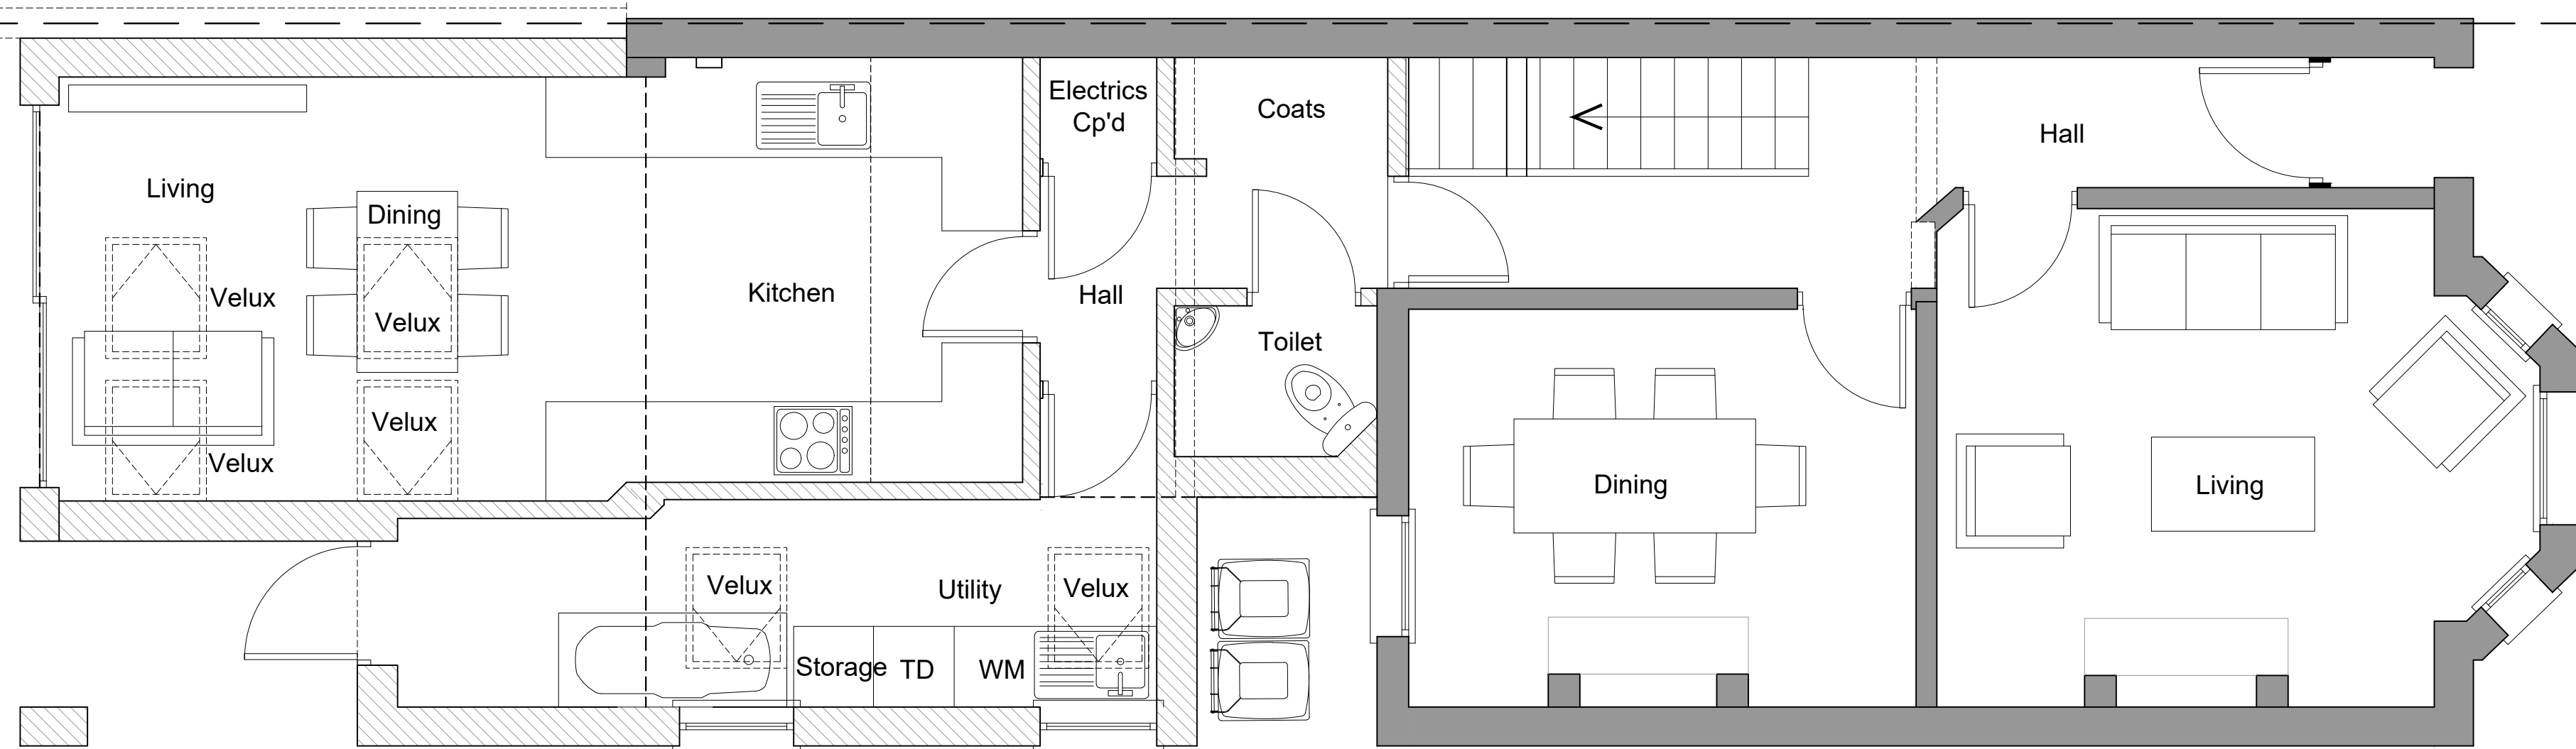


Proposed Ground Floor Plan
Scale 1:40

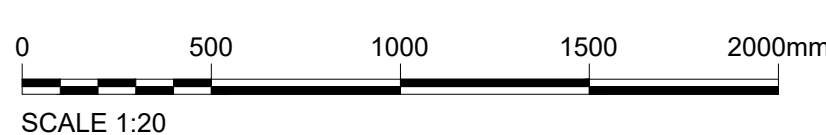

KEY

- EXISTING STRUCTURE/PARTITION
- NEW CAVITY WALL

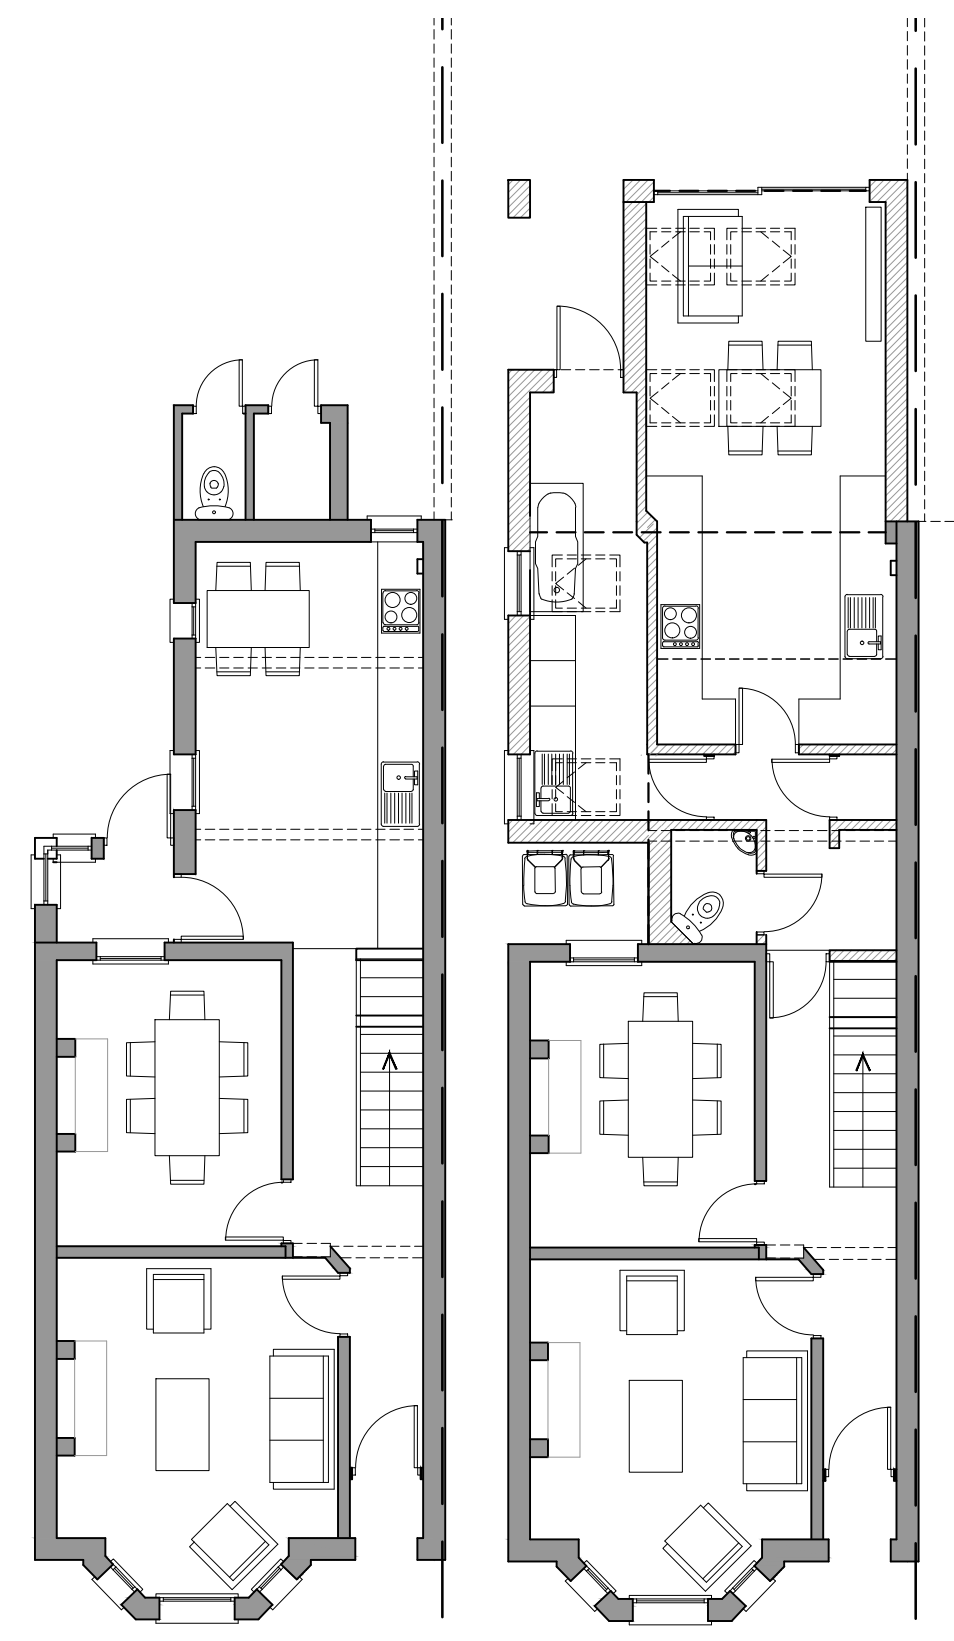

REV	DATE	DRN	CHKD	APPD	DESCRIPTION
E	03.06.25	JA	DA	JA	ISSUED WITH BORDER UPDATE FOR PLAN APPROVAL
D	26.03.25	JA	DA	JA	ISSUED FOR PLANNING APPROVAL
C	06.03.25	JA	DA	JA	ISSUED TO CLIENT
B	04.03.25	JA	DA	JA	ISSUED TO CLIENT
A	12.02.25	JA	DA	JA	ISSUED TO CLIENT

For Approval



E: info@bluebirdengineering.co.uk
T: 0118 9583 551
A: 46 London Street, Reading, RG1 4SQ

CLIENT	Mr & Mrs Walton-Evans	
PROJECT	105 Wantage Road Reading	
TITLE	Existing and Proposed Ground Floor Plan	
DRAWN	JA	DATE Feb 25
DRG NO	A-1010	
SCALE	1:40 @ A1	REV E

© BLUEBIRD ENGINEERING LTD 2022