




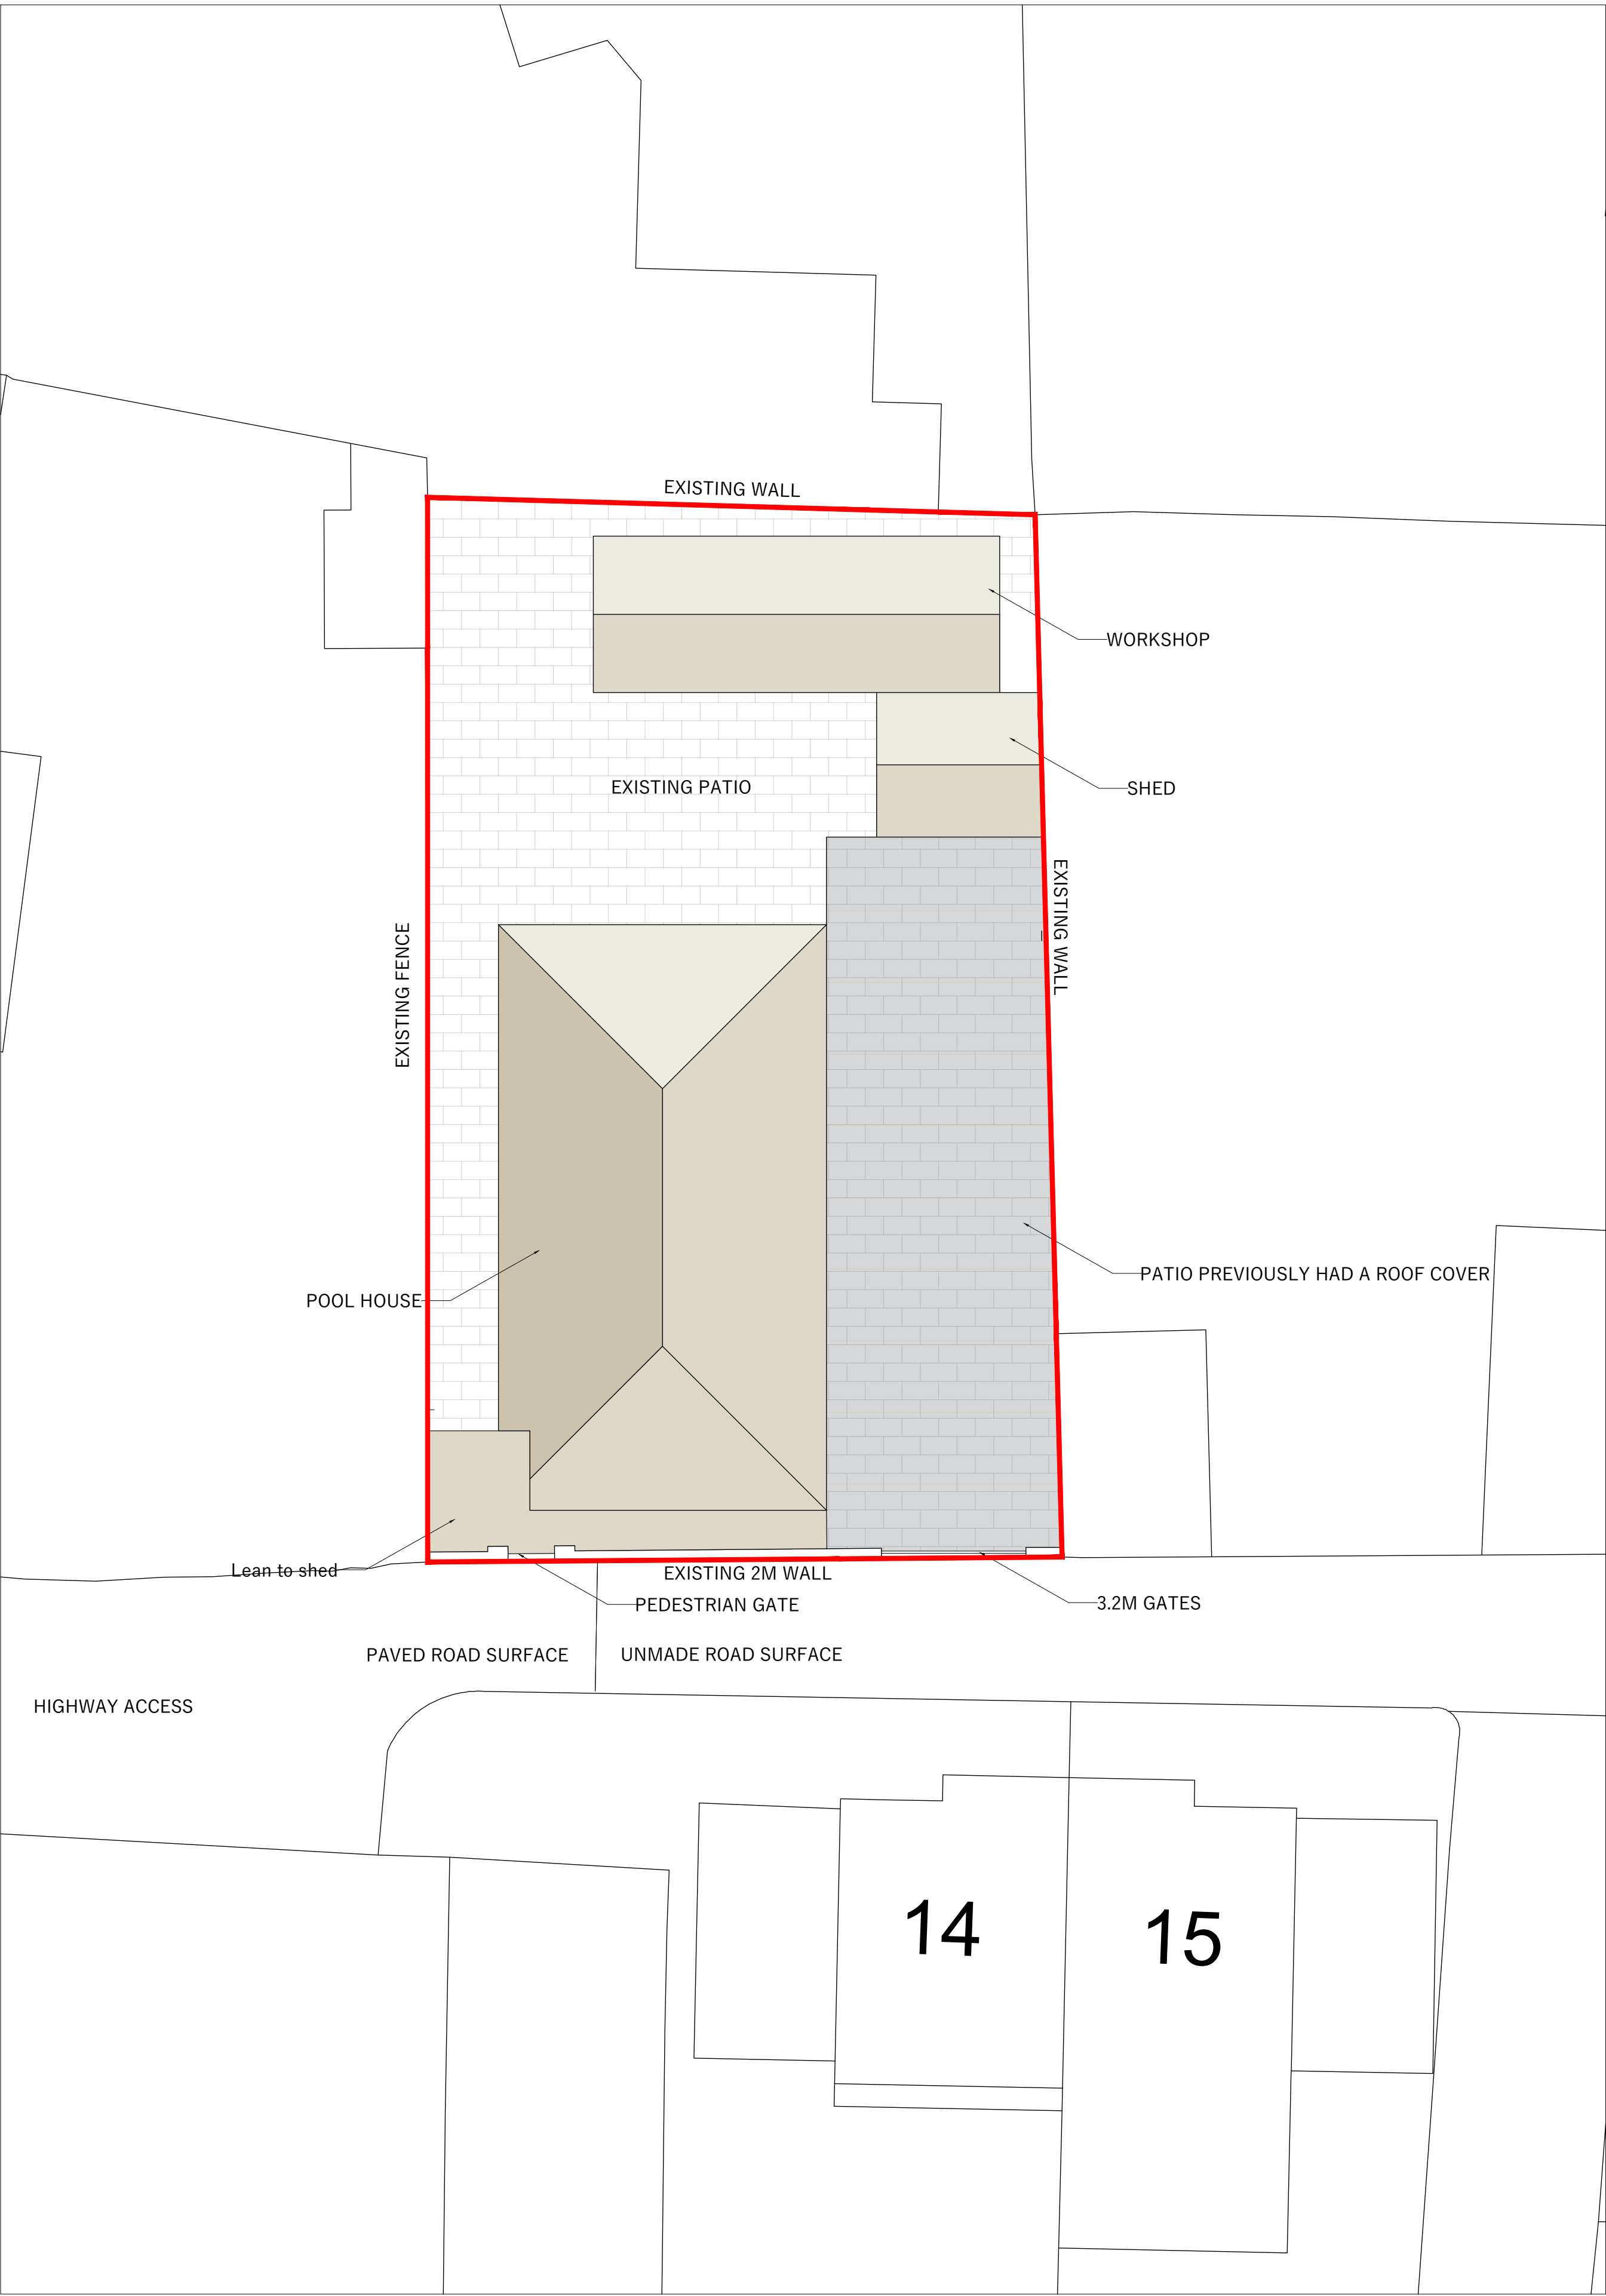

EXISTING SITE PLAN

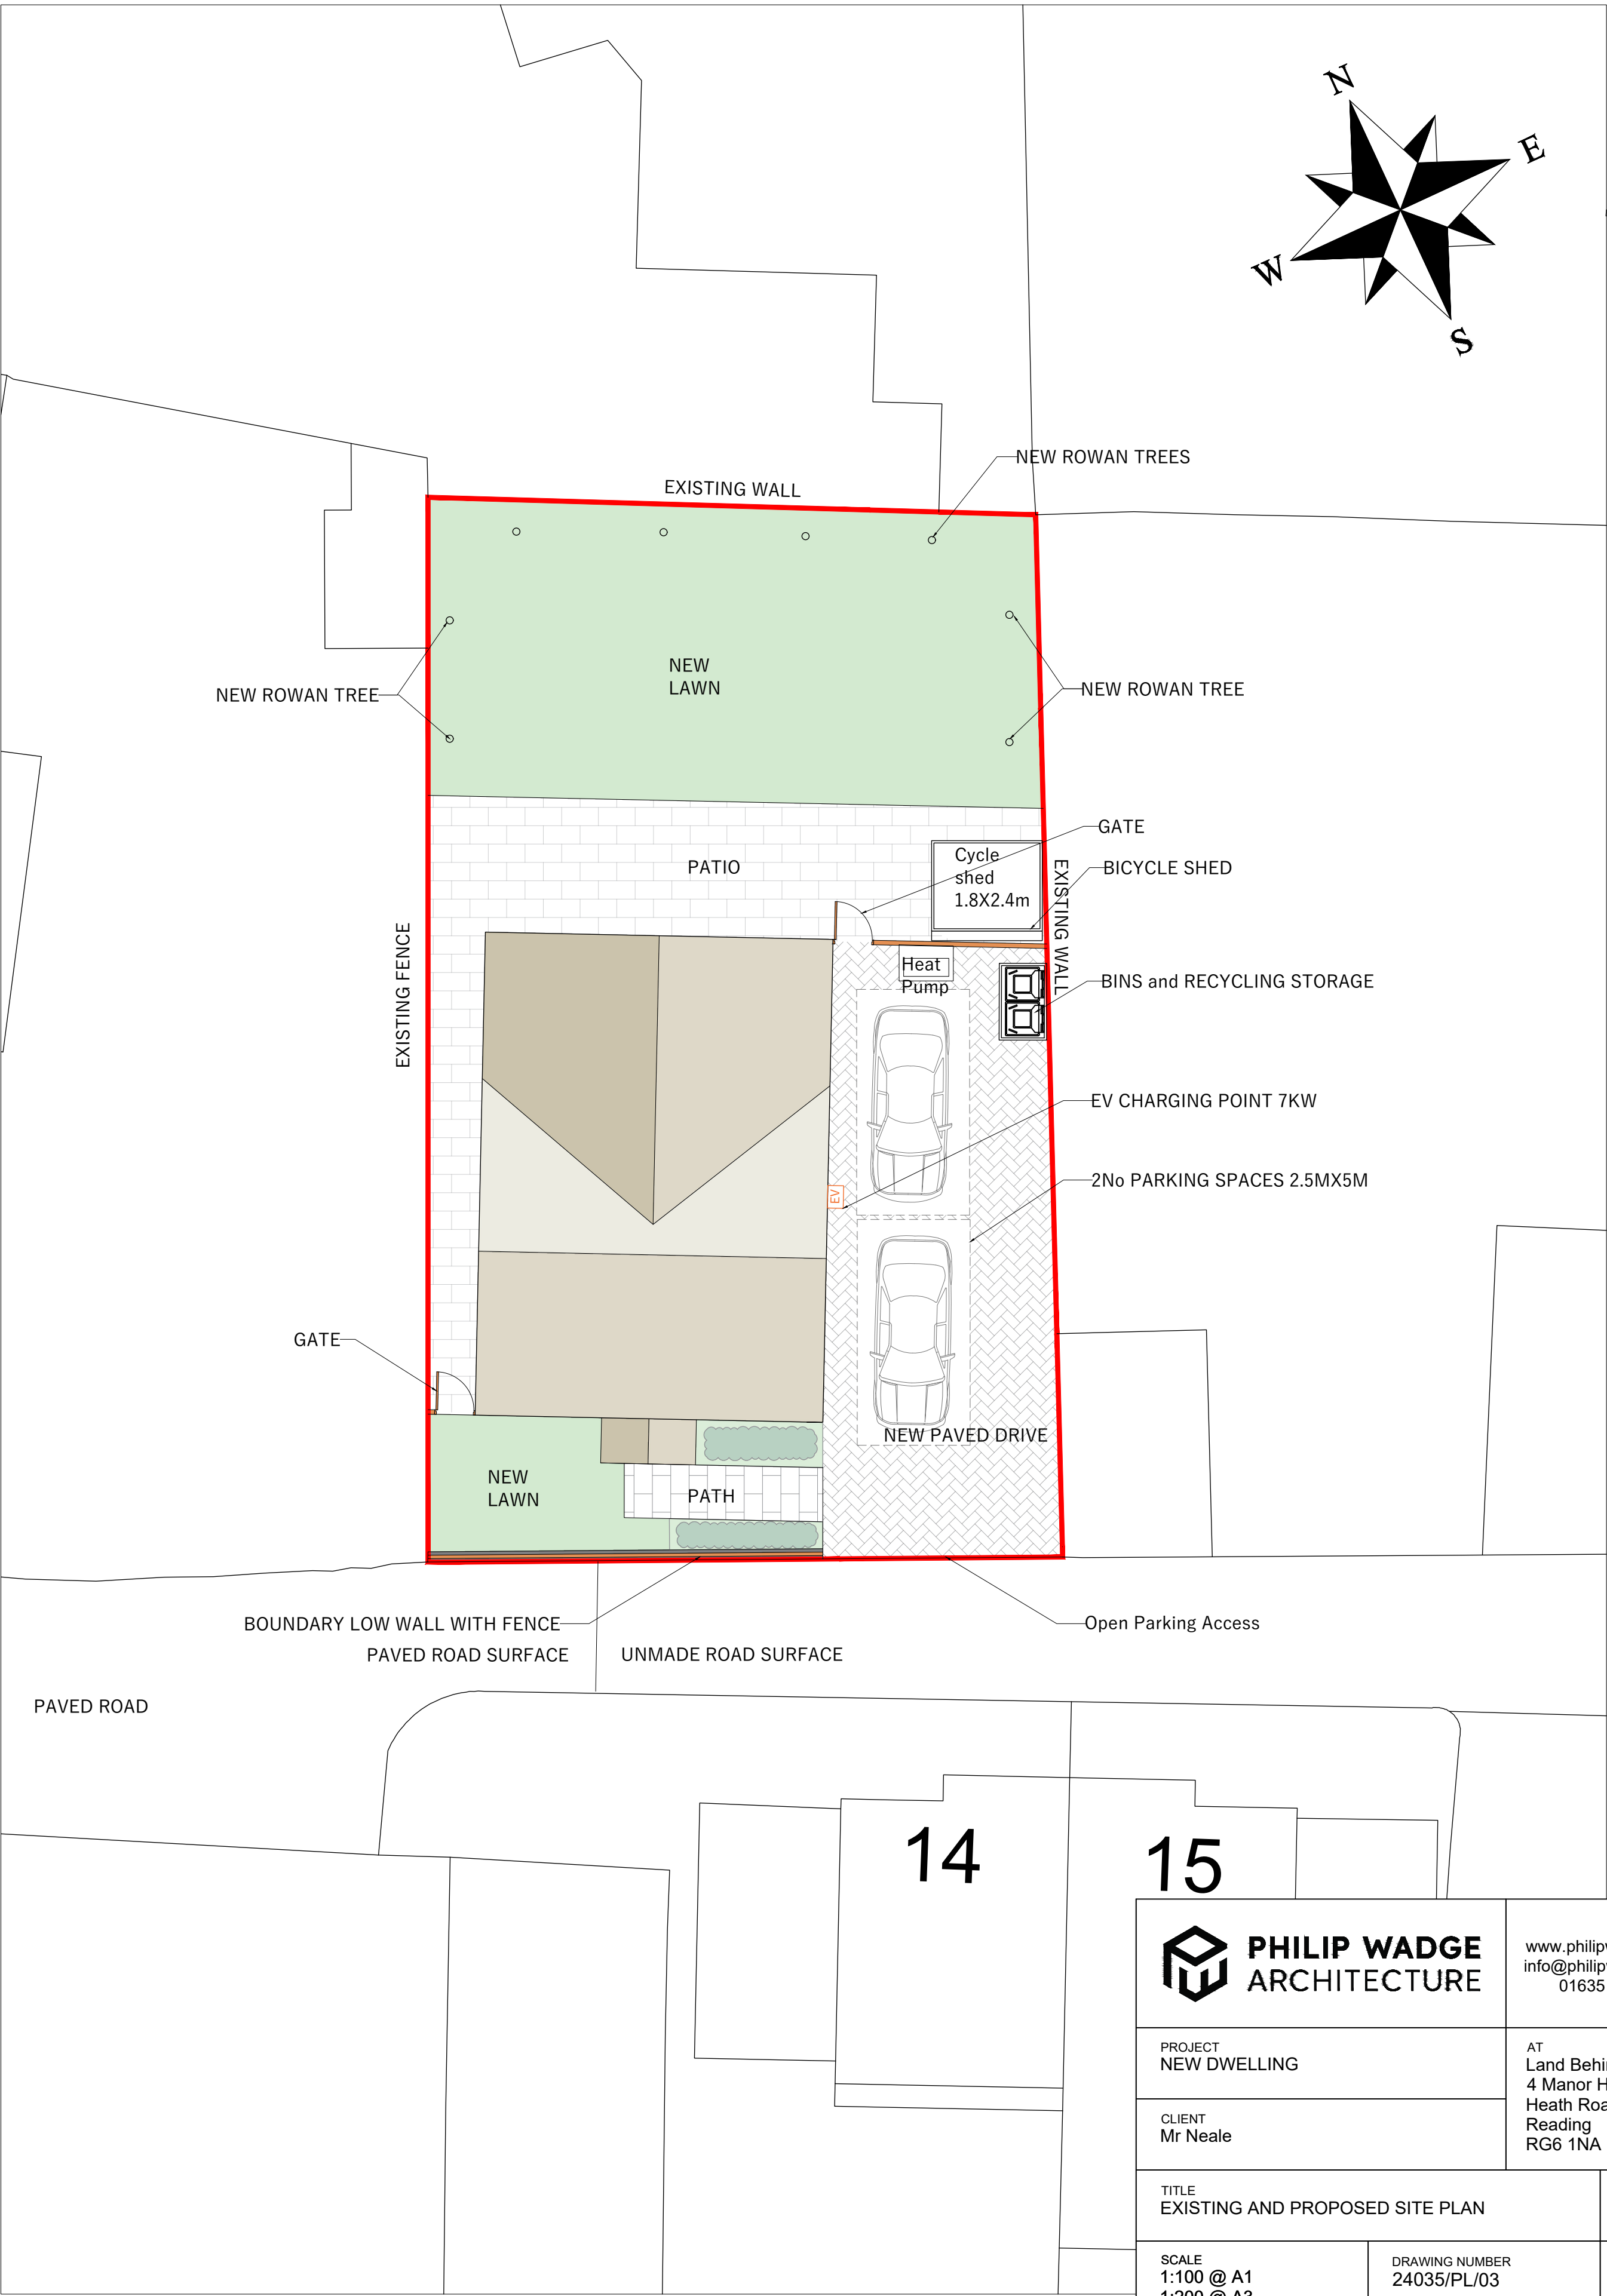

PROPOSED SITE PLAN

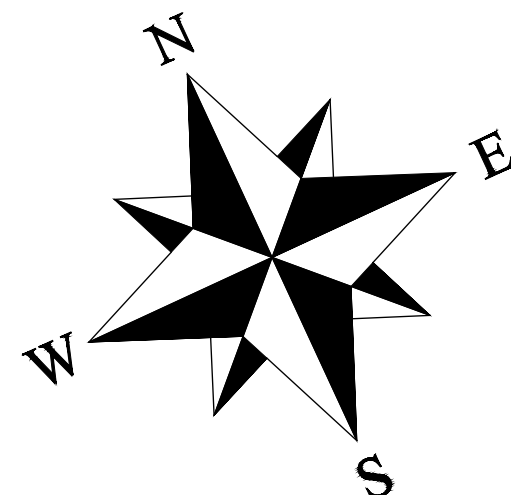

 PHILIP WADGE ARCHITECTURE		www.philipwadge.co.uk info@philipwadge.co.uk 01635 736440
PROJECT NEW DWELLING		AT Land Behind at 4 Manor House Court Heath Road Reading RG6 1NA
CLIENT Mr Neale		
TITLE EXISTING AND PROPOSED SITE PLAN		DATE 05/06/25
SCALE 1:100 @ A1 1:200 @ A3	DRAWING NUMBER 24035/PL/03	Rev D
All Rights Reserved © Philip Wadge Associates Ltd 2025		
		