



GENERAL NOTE
This drawing is to be read in conjunction with all other relevant drawings, schedules and specifications issued.
All interior dimensions including ceiling heights are taken to and from finished surfaces unless otherwise stated. All levels and dimensions must be checked on site.
Any discrepancies with the information depicted in this drawing must be reported in writing. Responsibility cannot be accepted for alterations made to this drawing without prior permission.
This drawing must not be photocopied, scaled or reproduced otherwise scale accuracy cannot be guaranteed.
This drawing should not be used in any circumstances for any structural calculation or building construction / demolition work.

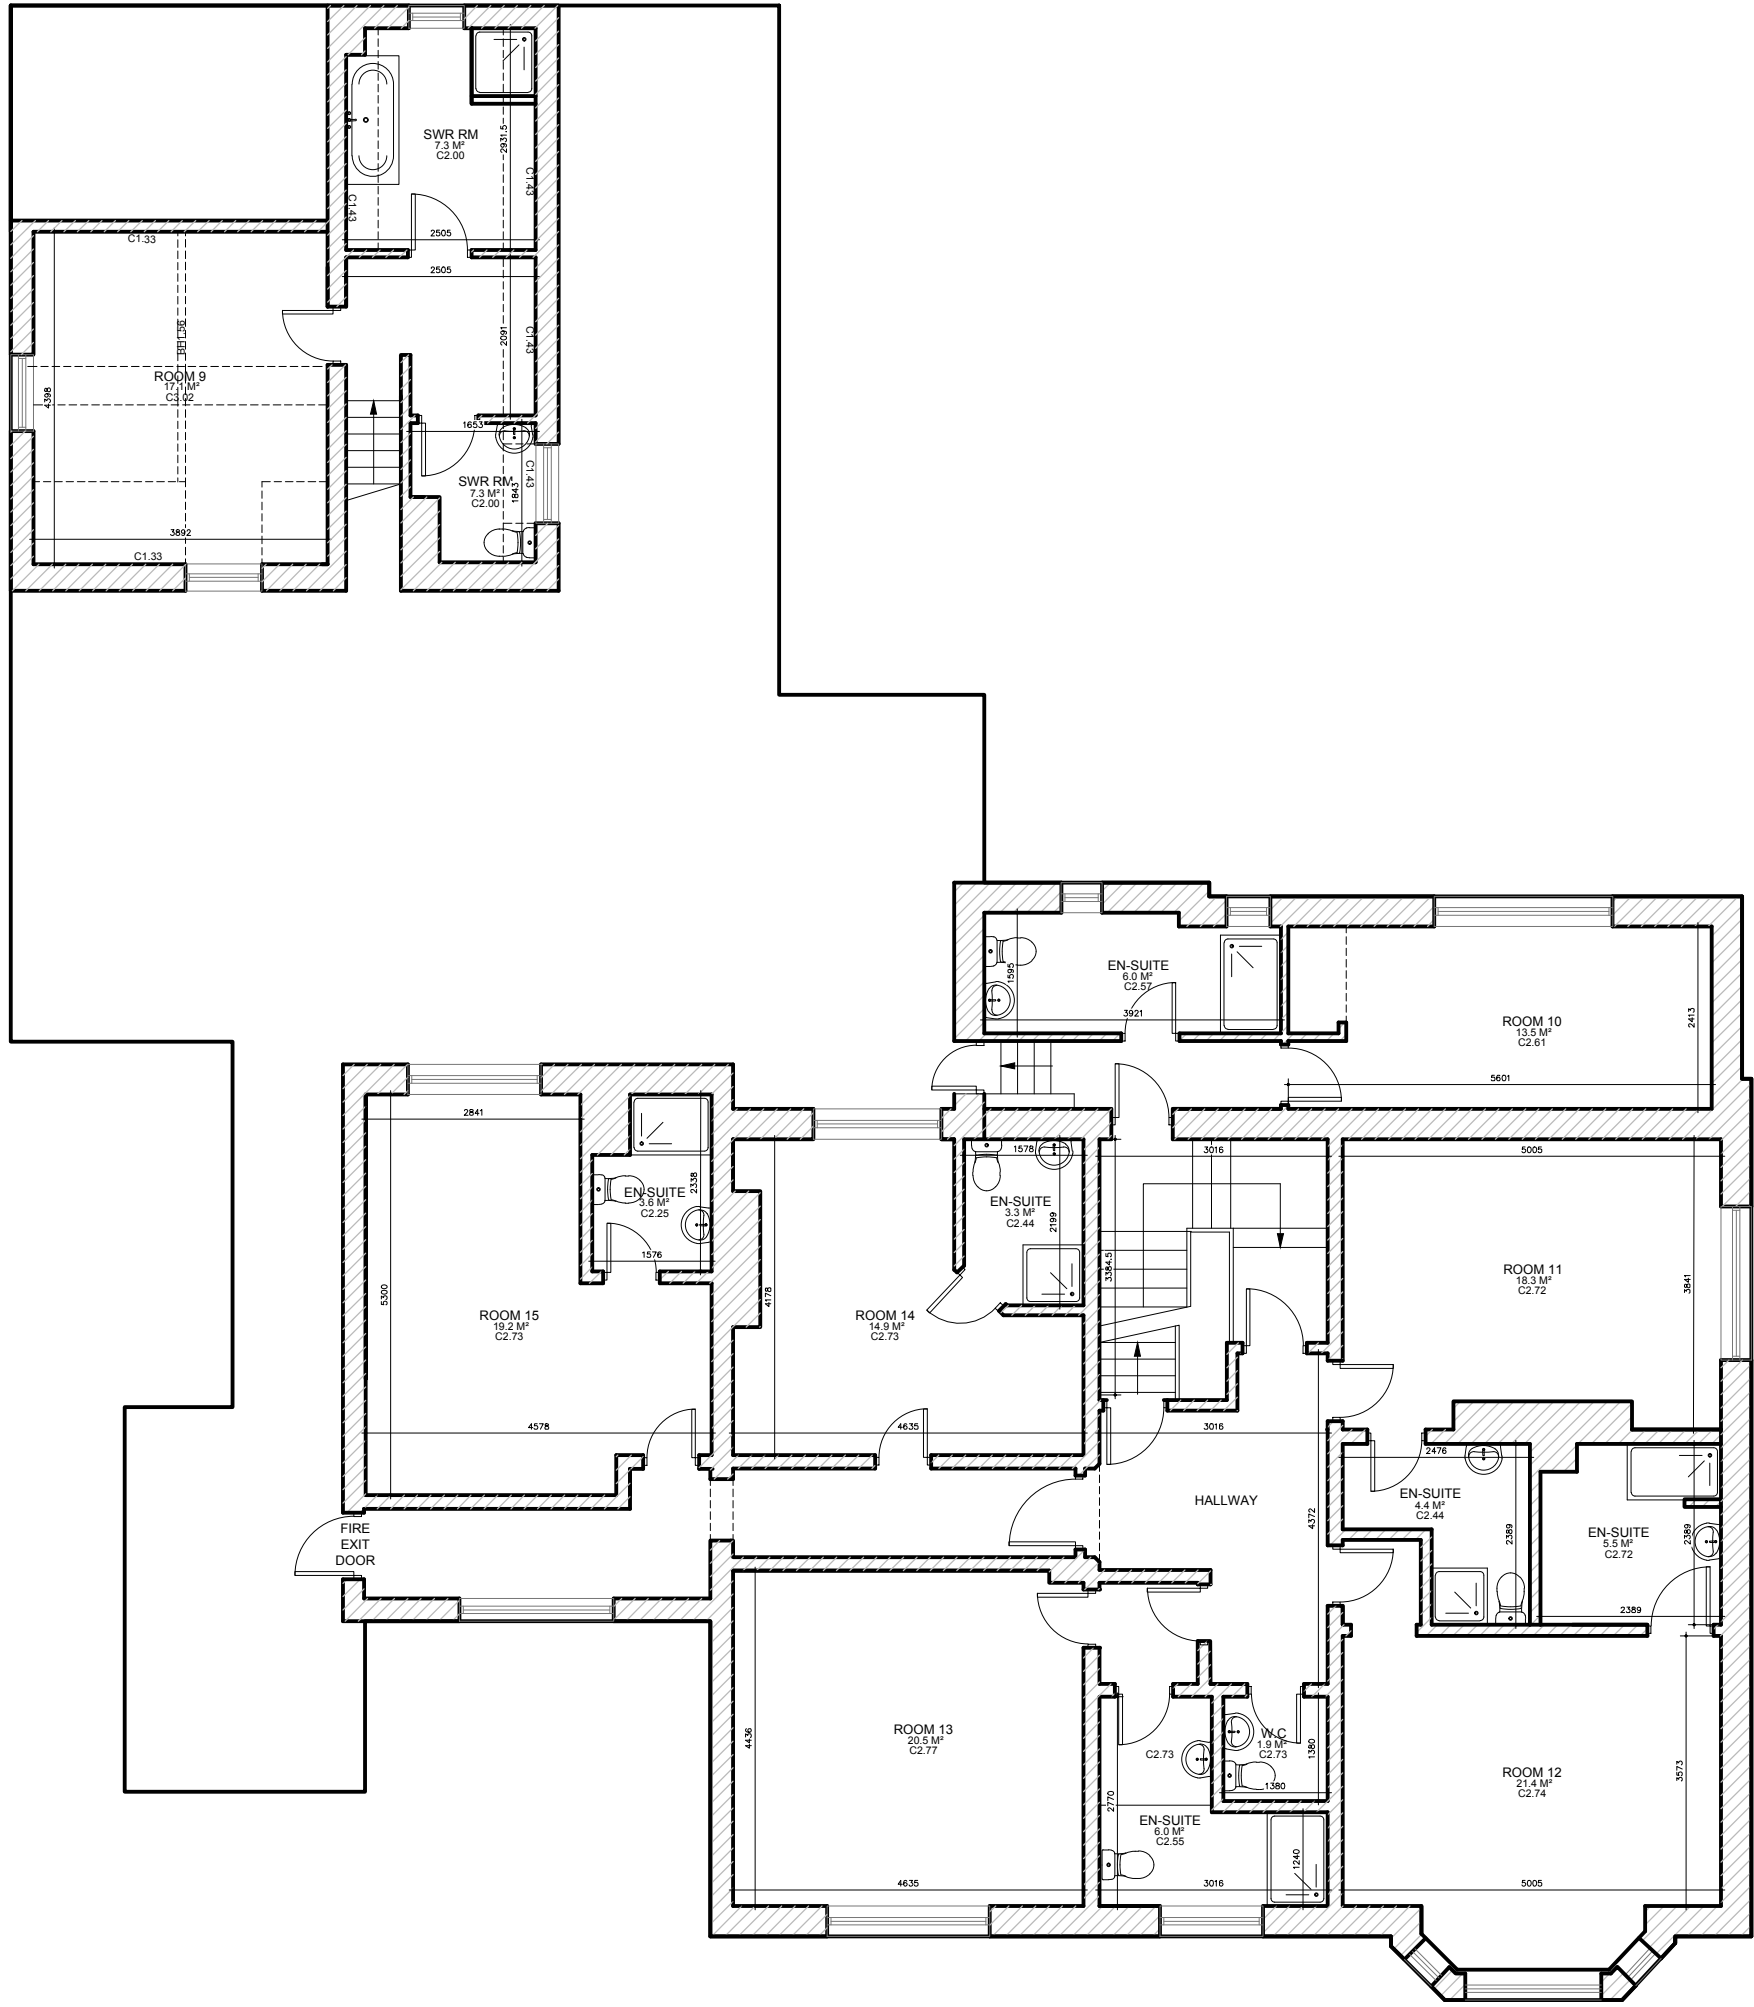

3

EXISTING FIRST FLOOR LEVEL
Scale: 1:100 **229.4SQM/2469SQFT**

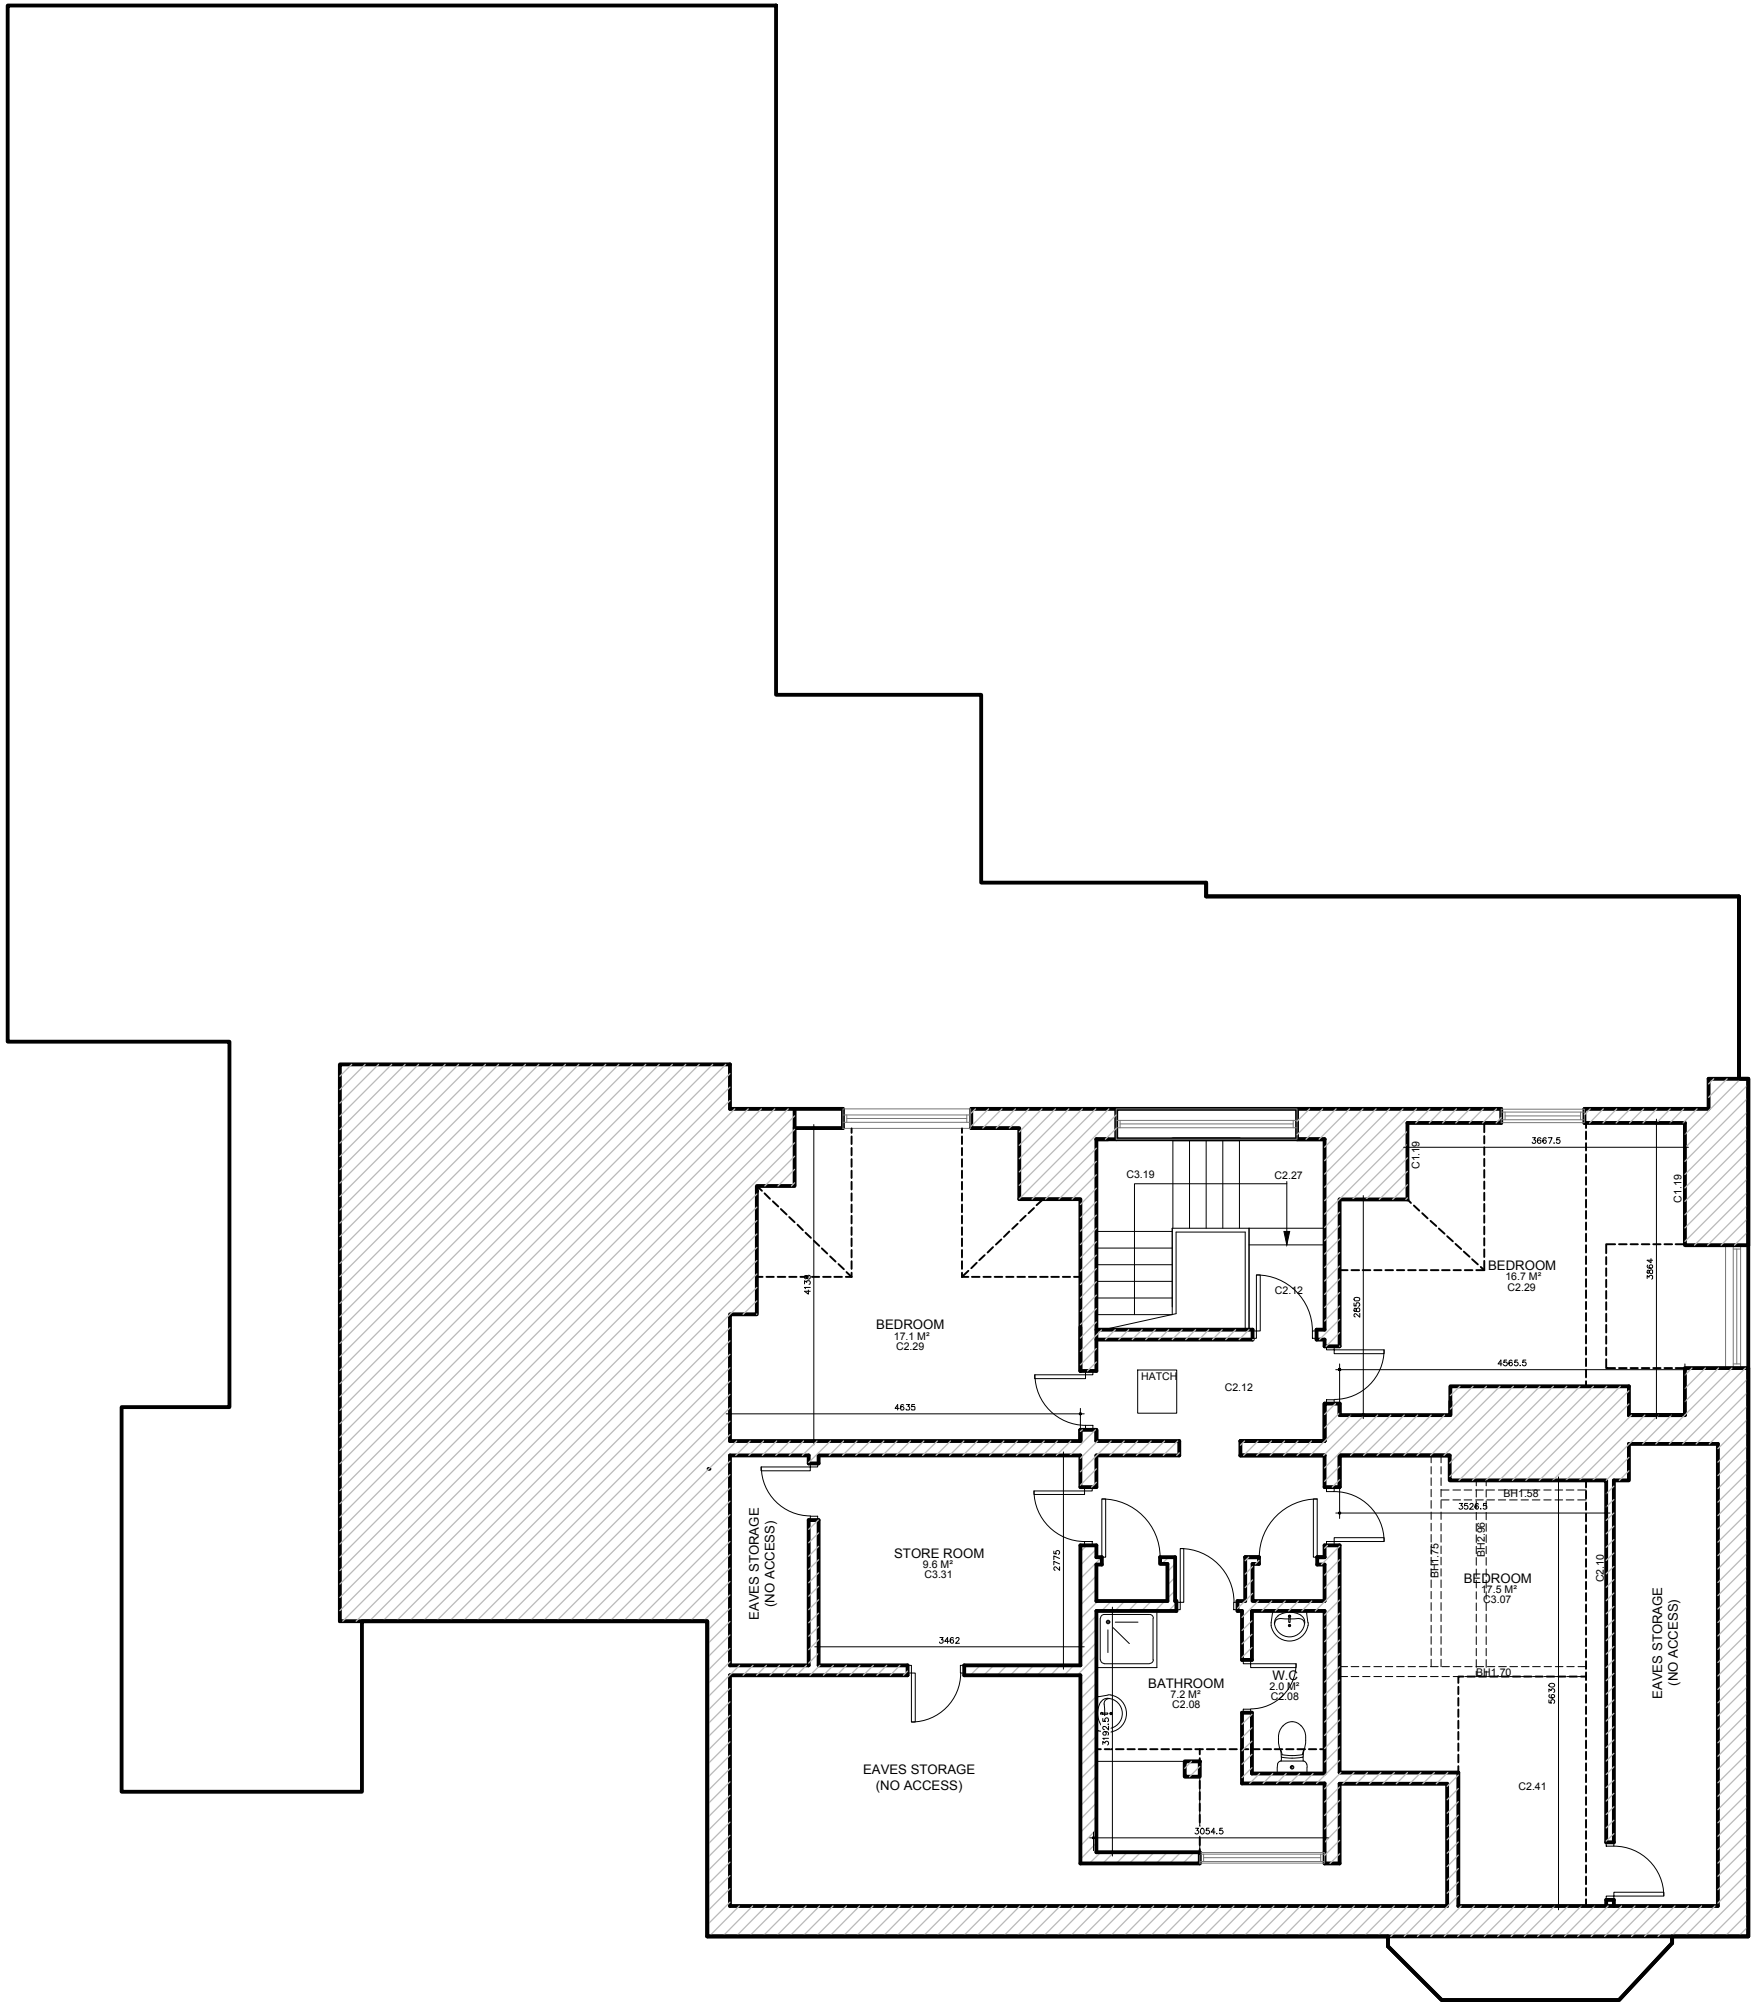

4

EXISTING SECOND FLOOR LEVEL
Scale: 1:100 **96.5QM/1039 SQFT**

0m 1m 2m 3m 4m 5m
SCALE 1:100

PROJECT TITLE

60 BATH ROAD
READING
RG30 2AY

DRAWING TITLE
EXISTING FIRST & SECOND FLOOR PLAN

G.I.A

720.0sqm / 7846Sqft

SCALE	SIZE	DRAWING
1:100	A2	02
DRAWN	CHECKED	DATE
AYH		15/10/2024