


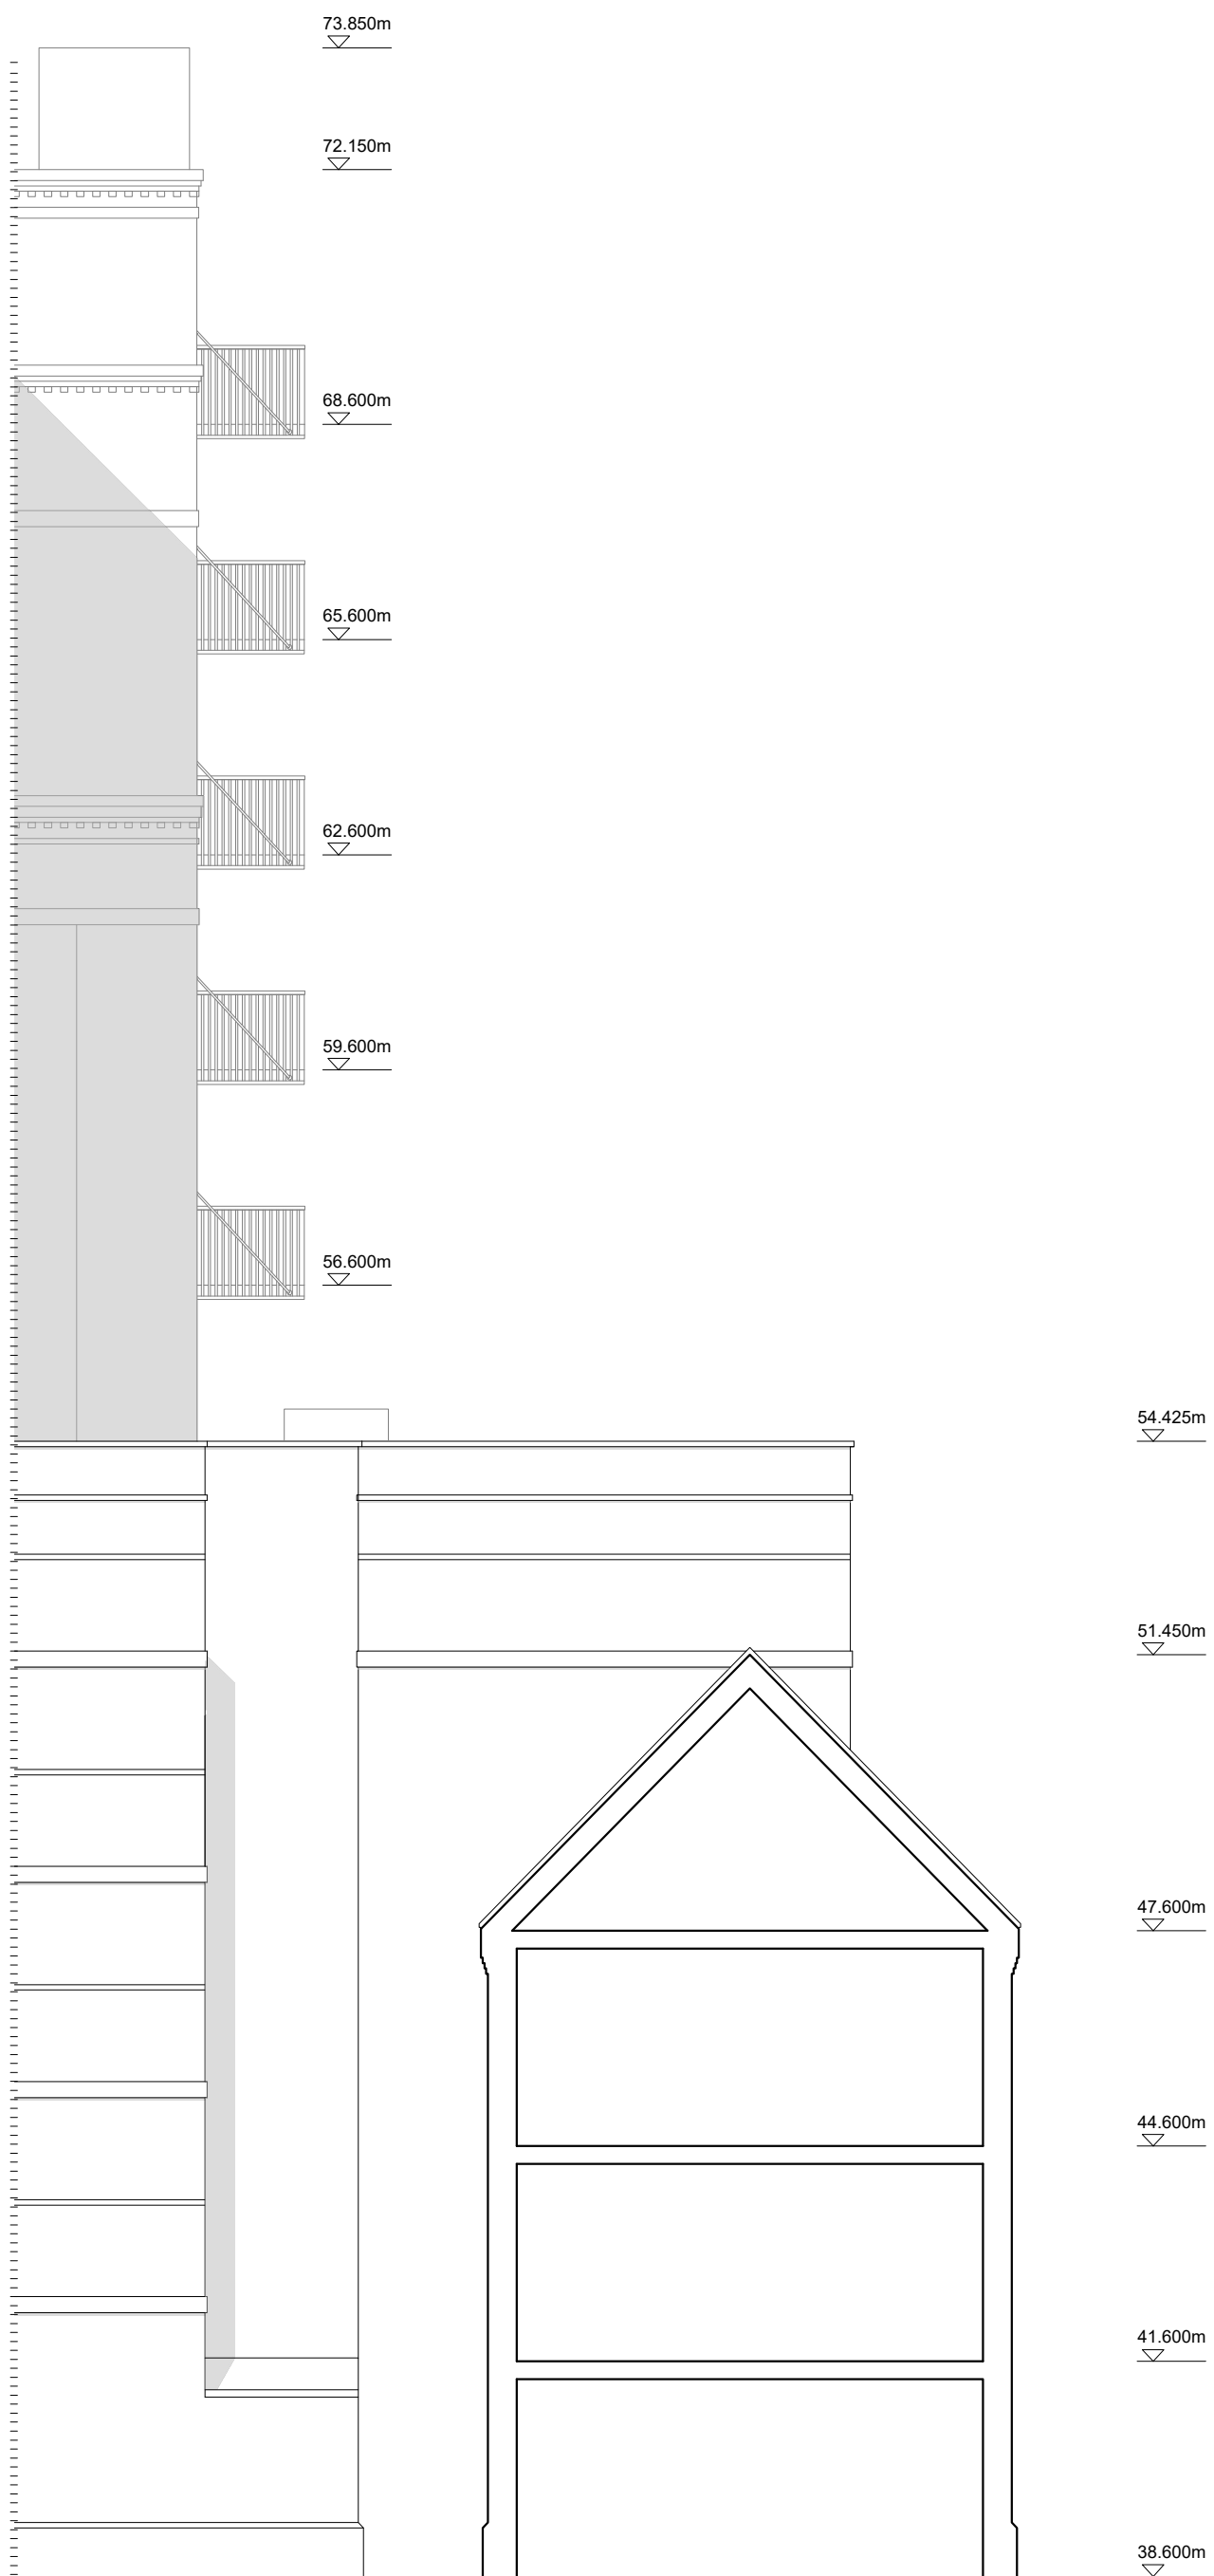


Elevation 3a-3a



Elevation 3b-3b

Northeast Elevation

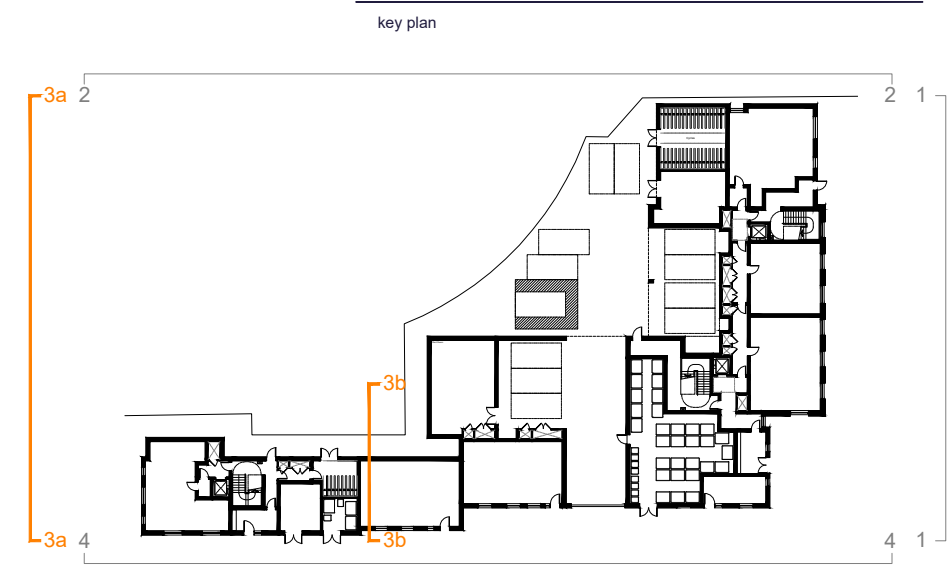

notes

- Air brick - colour to match main facing brick
- Fire Rated Air Bricks

Fire Rated Air Bricks



- Vectaire Fire Rated Air bricks**
- High performance non-combustible terminals designed for low resistance use with powered mechanical ventilation
 - Non-combustible as set out in Approved Document B (fire safety) Volume 1: Dwellings, 2019 Edition
 - Manufactured from 0.9mm electro-galvanised sheet steel, fire class A1 "no contribution to fire"
 - Corrosion resistant - tested to BS EN ISO9227:2022, ASTM B117-19
 - Polyester powder coating meeting EN13501-1 classification A2-s1,d0
 - Rated and tested to IPX3 against water ingress

revision	date	prepared	description
Berkeley Designed for life			
Berkeley House Farnham Lane Farnham Royal SL2 3RQ			
T: 01753 784400 F: 01753 646855 www.berkeleygroup.co.uk			
project Vastern Road Reading			
drawing Block B and C - MVHR proposal Northeast Elevation			
date	scale @ a1	drawn	revision
June 2025	1:100	GA	-
drawing number			revision
448.PL.BC.V.202			-

