
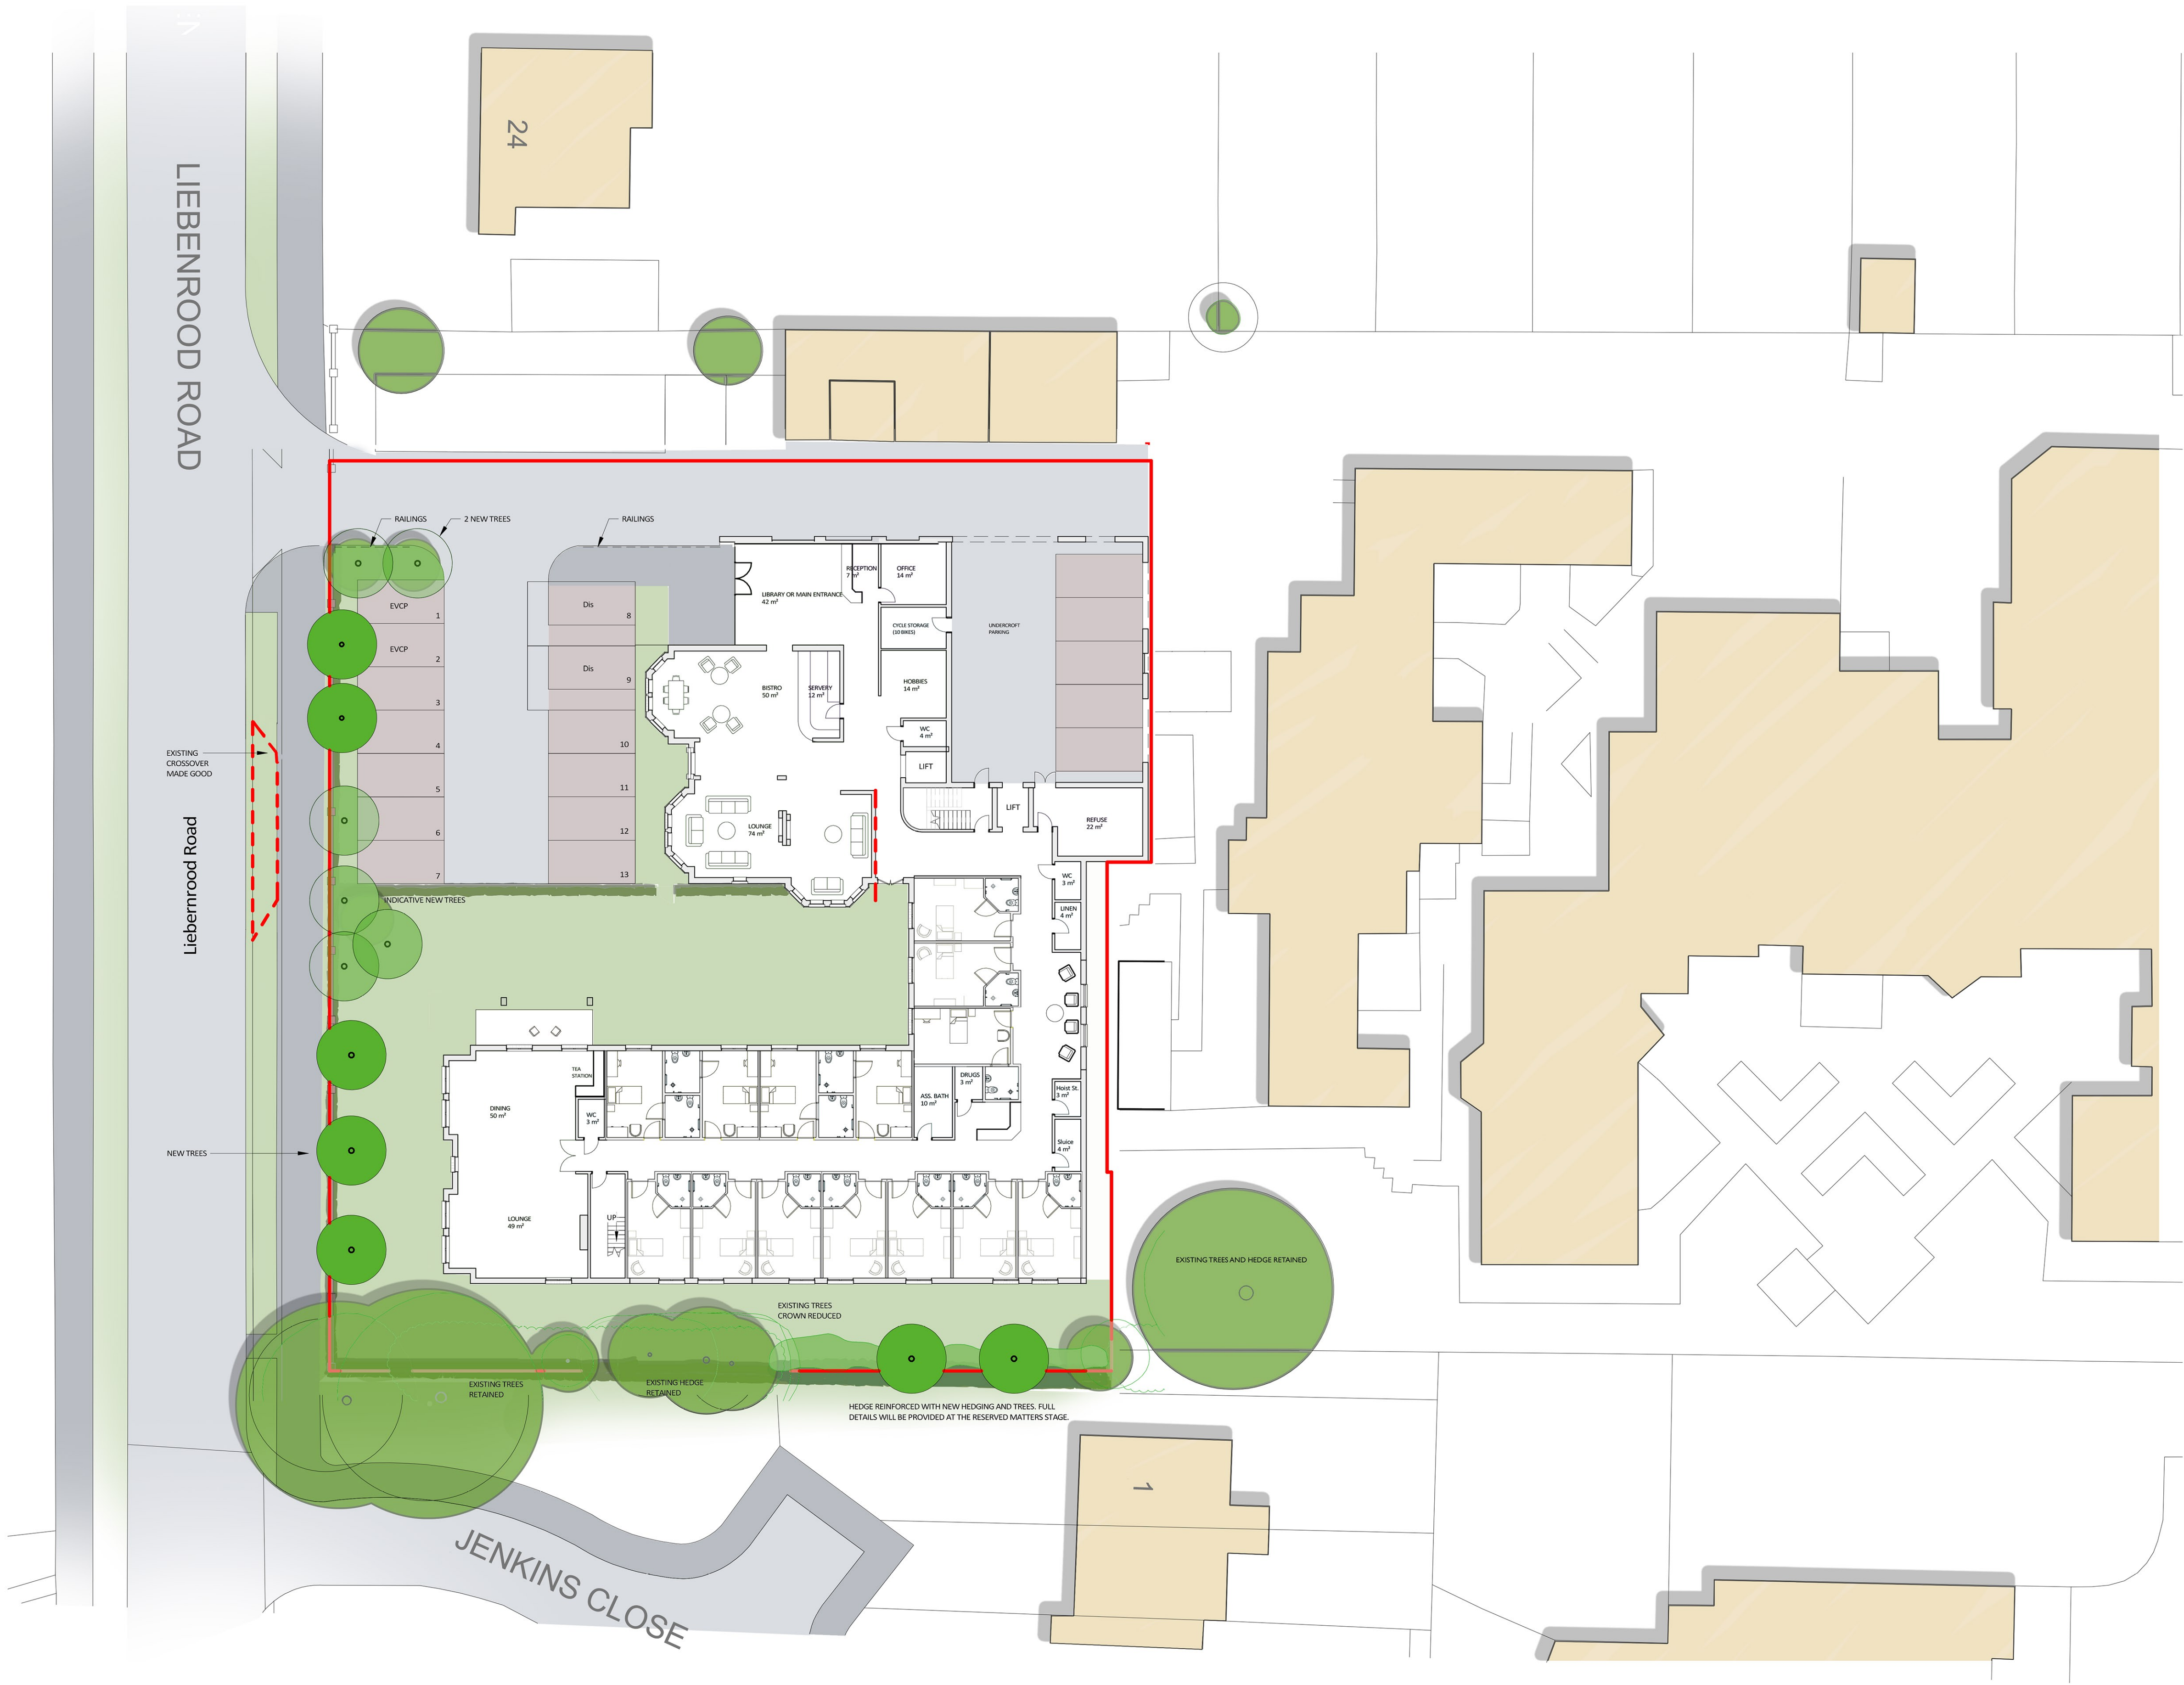


DO NOT SCALE
All dimensions to be checked on site and Architect to be notified of any discrepancies prior to commencement

DESIGNER'S RISK ASSESSMENT
Construction (Design and Management) Regulations 2015
RESIDUAL RISKS:

REF:	DESCRIPTION	DATE:
------	-------------	-------

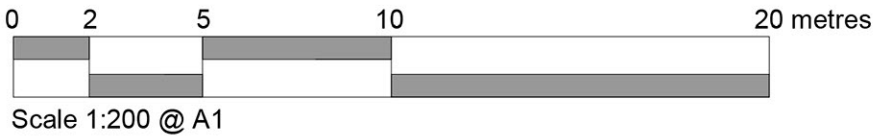

P2	19/10/2021	Revisions following client comment	CHECKED
REVISION	DATE	DESCRIPTION	CHECKED



ARCHITECTURE | MASTERPLANNING | URBAN DESIGN

IDPartnership Northern, St Jude's, Barker Street, Shieldfield, Newcastle upon Tyne, NE2 1AS
T: +44 (0)191 261 4442 | W: idpartnership.com | E: info@idpartnership-northern.com

JOB / CLIENT
Dellwood Hospital, Reading
Montpelier Estates

DRAWING TITLE
Proposed Site Plan

PROJECT ARCHITECT	RC	DRAWN BY	JS / AH	CHECKED	
SCALE	1:200@A1	PROJECT NO.	N81:2883	DRAWING NO.	200 - P6
DATE	10/03/2022				
DRWG. STATUS	DRAFT	CONSULTATION	TENDER	CONSTRUCTION	RECORD

COPYRIGHT : IDPartnership Northern