




1

Proposed Block Plan

Scale: 1:500 @ A1

 

2

Existing Site Location Plan

Scale: 1:1250 @ A1

- Notes:
1. For Planning purposes only.

2. Drawing used for the status indicated only.

3. All dimensions and setting out shall be checked and confirmed and any discrepancies to be reported to the Architect prior to commencement of any work.

4. This is a CAD Drawing. Under no circumstances shall manual alterations be made. Figured dimensions take preference to scale.

5. All work and materials to be in accordance with current statutory legislation, relevant codes of practice and British Standards.

6. Drawing to be read in accordance with relevant consultants and sub-contractors drawings and specifications.

Disclaimer:
The hard copy accompanying the electronic date is the legal.

Copyright is Reserved.
© Copying or reproduction of this drawing or any electronic data without the written permission of 'MAC Architecture' is not permitted.
All rights reserved.

Rev:	Description:	Date:
------	--------------	-------

--	--	--



82e High Street,
Wallingford,
Oxfordshire, OX10 0BS

Telephone:
+44 (0) 2037 194 659
+44 (0) 7562 779 640

Client:

Mr. T. Gornowicz

Project:

14 Sherwood Street, Reading,
RG30 1LJ

Drawing Title:

Existing Site Location Plan and
Proposed Block Plan


Date:	Drawing Status:
17.05.2025	Planning Application
Drawing Number:	Revision
PA-1705-01	E
Scale:	Drawn By:
1:500; 1:1250 @ A1	PM



1 Existing Front Elevation
Scale: 1:50 @ A1



2 Existing Rear Elevation
Scale: 1:50 @ A1

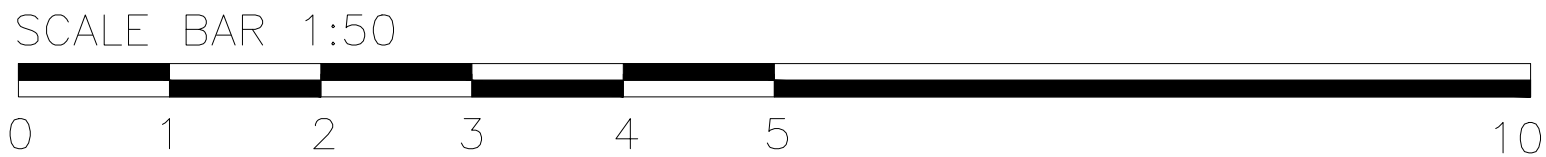


Notes: 1. For Planning purposes only. 2. Drawing used for the status indicated only. 3. All dimensions and setting out shall be checked and confirmed and any discrepancies to be reported to the Architect prior to commencement of any work. 4. This is a CAD Drawing. Under no circumstances shall manual alterations be made. Figured dimensions take preference to scale. 5. All work and materials to be in accordance with current statutory legislation, relevant codes of practice and British Standards. 6. Drawing to be read in accordance with relevant consultants and sub-contractors drawings and specifications. Disclaimer: The hard copy accompanying the electronic date is the legal.		
		Copyright is Reserved. © Copying or reproduction of this drawing or any electronic data without the written permission of 'MAC Architecture' is not permitted. All rights reserved.
Rev:	Description:	Date:
MAC ARCHITECTURE		
82e High Street, Wallingford, Oxfordshire, OX10 0BS		Telephone: +44 (0) 2037 194 659 +44 (0) 7562 779 640
Client: Mr. T. Gornowicz		
Project: 14 Sherwood Street, Reading, RG30 1LJ		
Drawing Title: Existing Front Elevation and Existing Rear Elevation		
Date:	Drawing Status:	
24.01.2025	Planning Application	
Drawing Number:	Revision	
PA-1705-02		
Scale:	Drawn By:	
1:50 @ A1	PM	




1 Existing Side Elevation

Scale: 1:50 @ A1

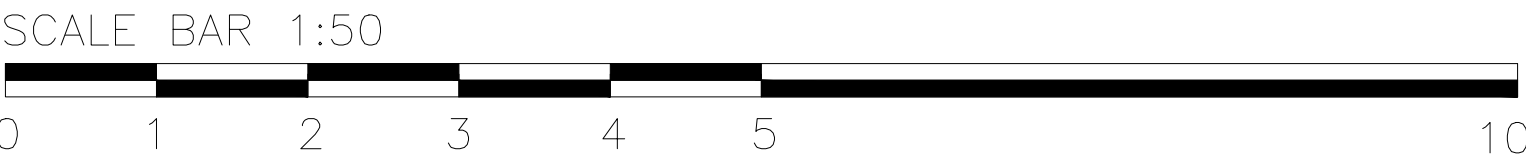


Notes: 1. For Planning purposes only. 2. Drawing used for the status indicated only. 3. All dimensions and setting out shall be checked and confirmed and any discrepancies to be reported to the Architect prior to commencement of any work. 4. This is a CAD Drawing. Under no circumstances shall manual alterations be made. Figured dimensions take preference to scale. 5. All work and materials to be in accordance with current statutory legislation, relevant codes of practice and British Standards. 6. Drawing to be read in accordance with relevant consultants and sub-contractors drawings and specifications. Disclaimer: The hard copy accompanying the electronic date is the legal.		
		Copyright is Reserved. © Copying or reproduction of this drawing or any electronic data without the written permission of 'MAC Architecture' is not permitted. All rights reserved.
Rev:	Description:	Date:
MAC ARCHITECTURE		
82e High Street, Wallingford, Oxfordshire, OX10 0BS		Telephone: +44 (0) 2037 194 659 +44 (0) 7562 779 640
Client: Mr. T. Gornowicz		
Project: 14 Sherwood Street, Reading, RG30 1LJ		
Drawing Title: Existing Side Elevation		
Date:	Drawing Status:	
24.01.2025	Planning Application	
Drawing Number:	Revision	
PA-1705-03		
Scale:	Drawn By:	
1:50 @ A1	PM	

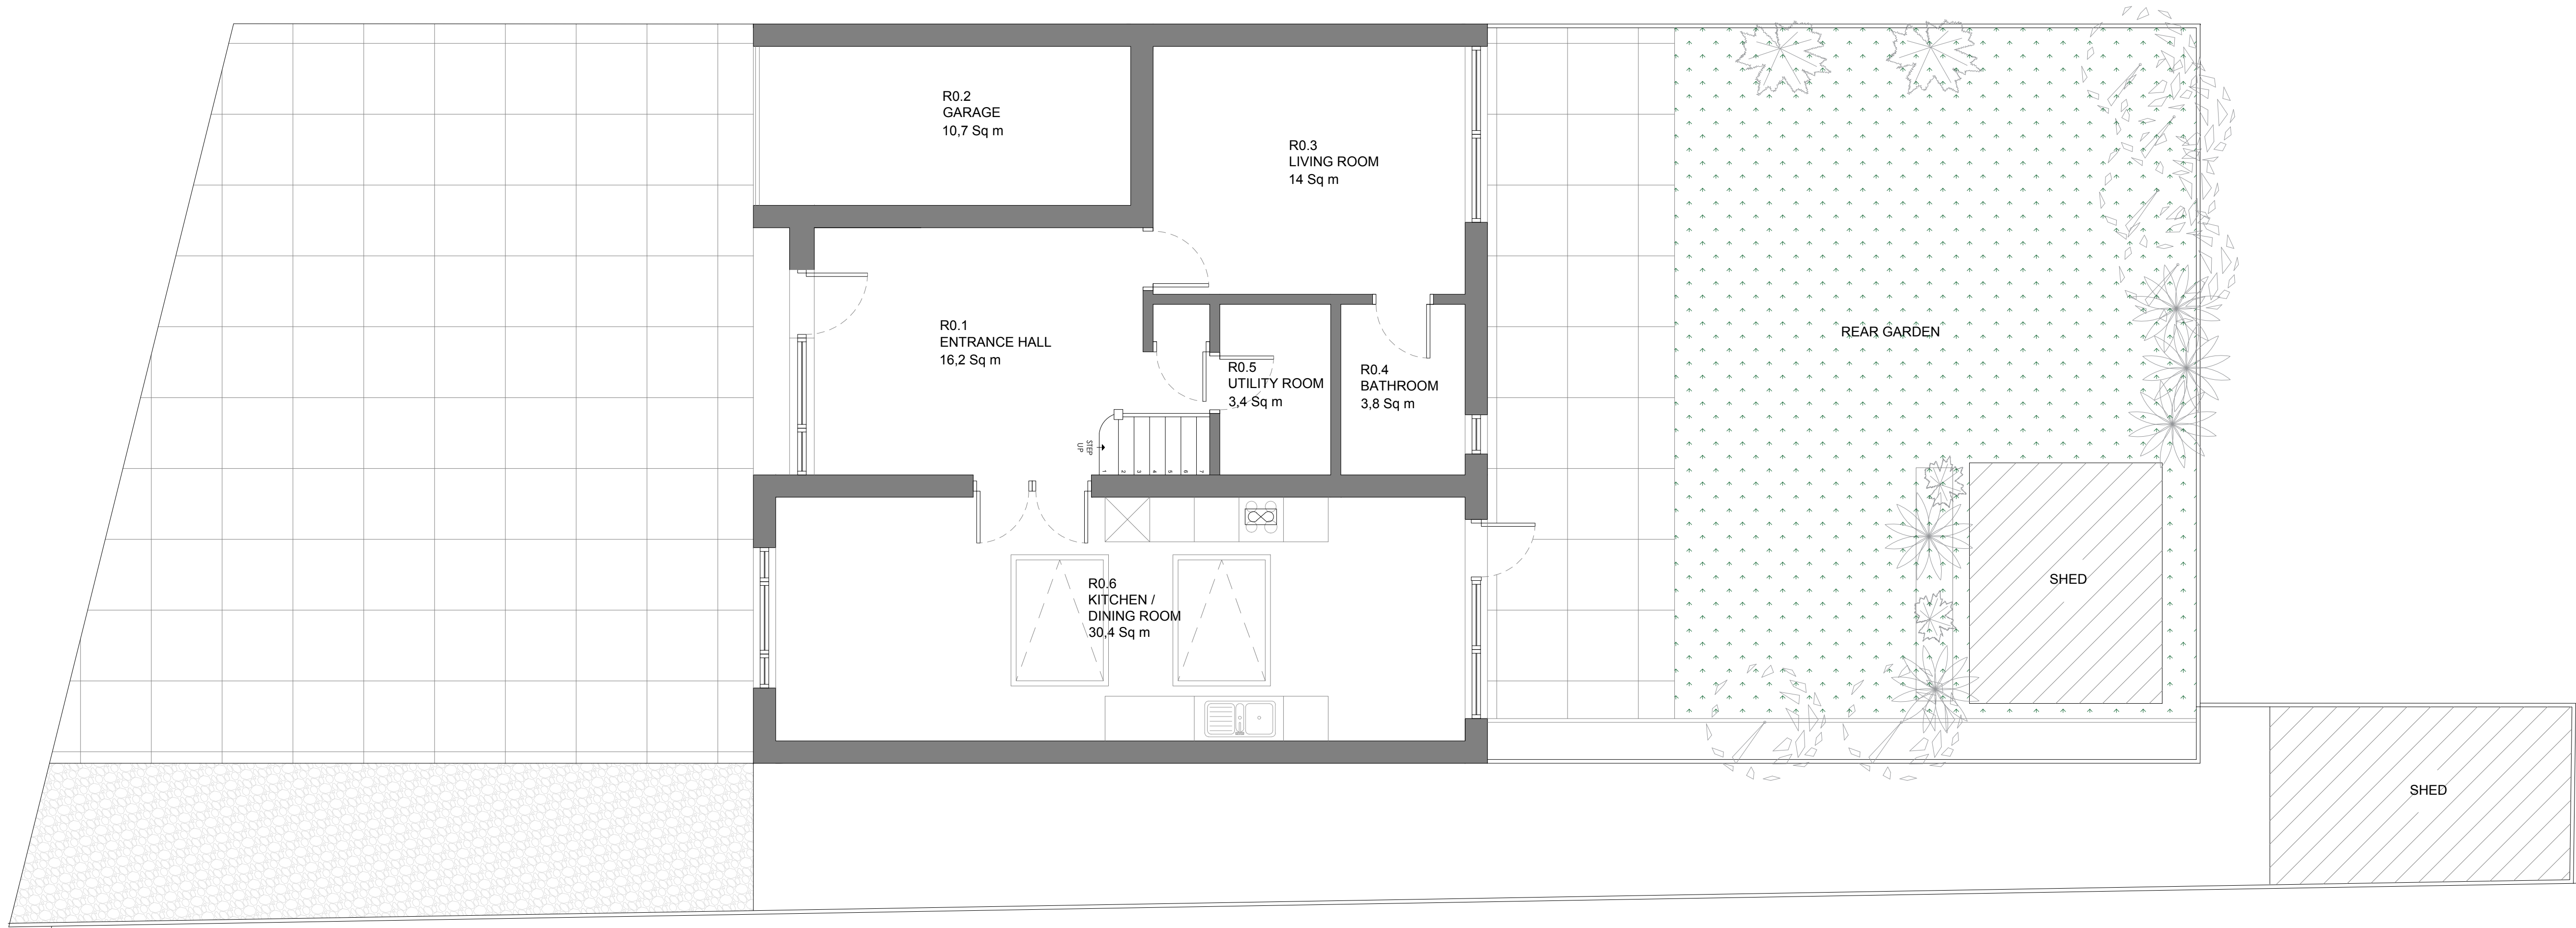


1 Existing Ground Floor Plan

Scale: 1:50 @ A1

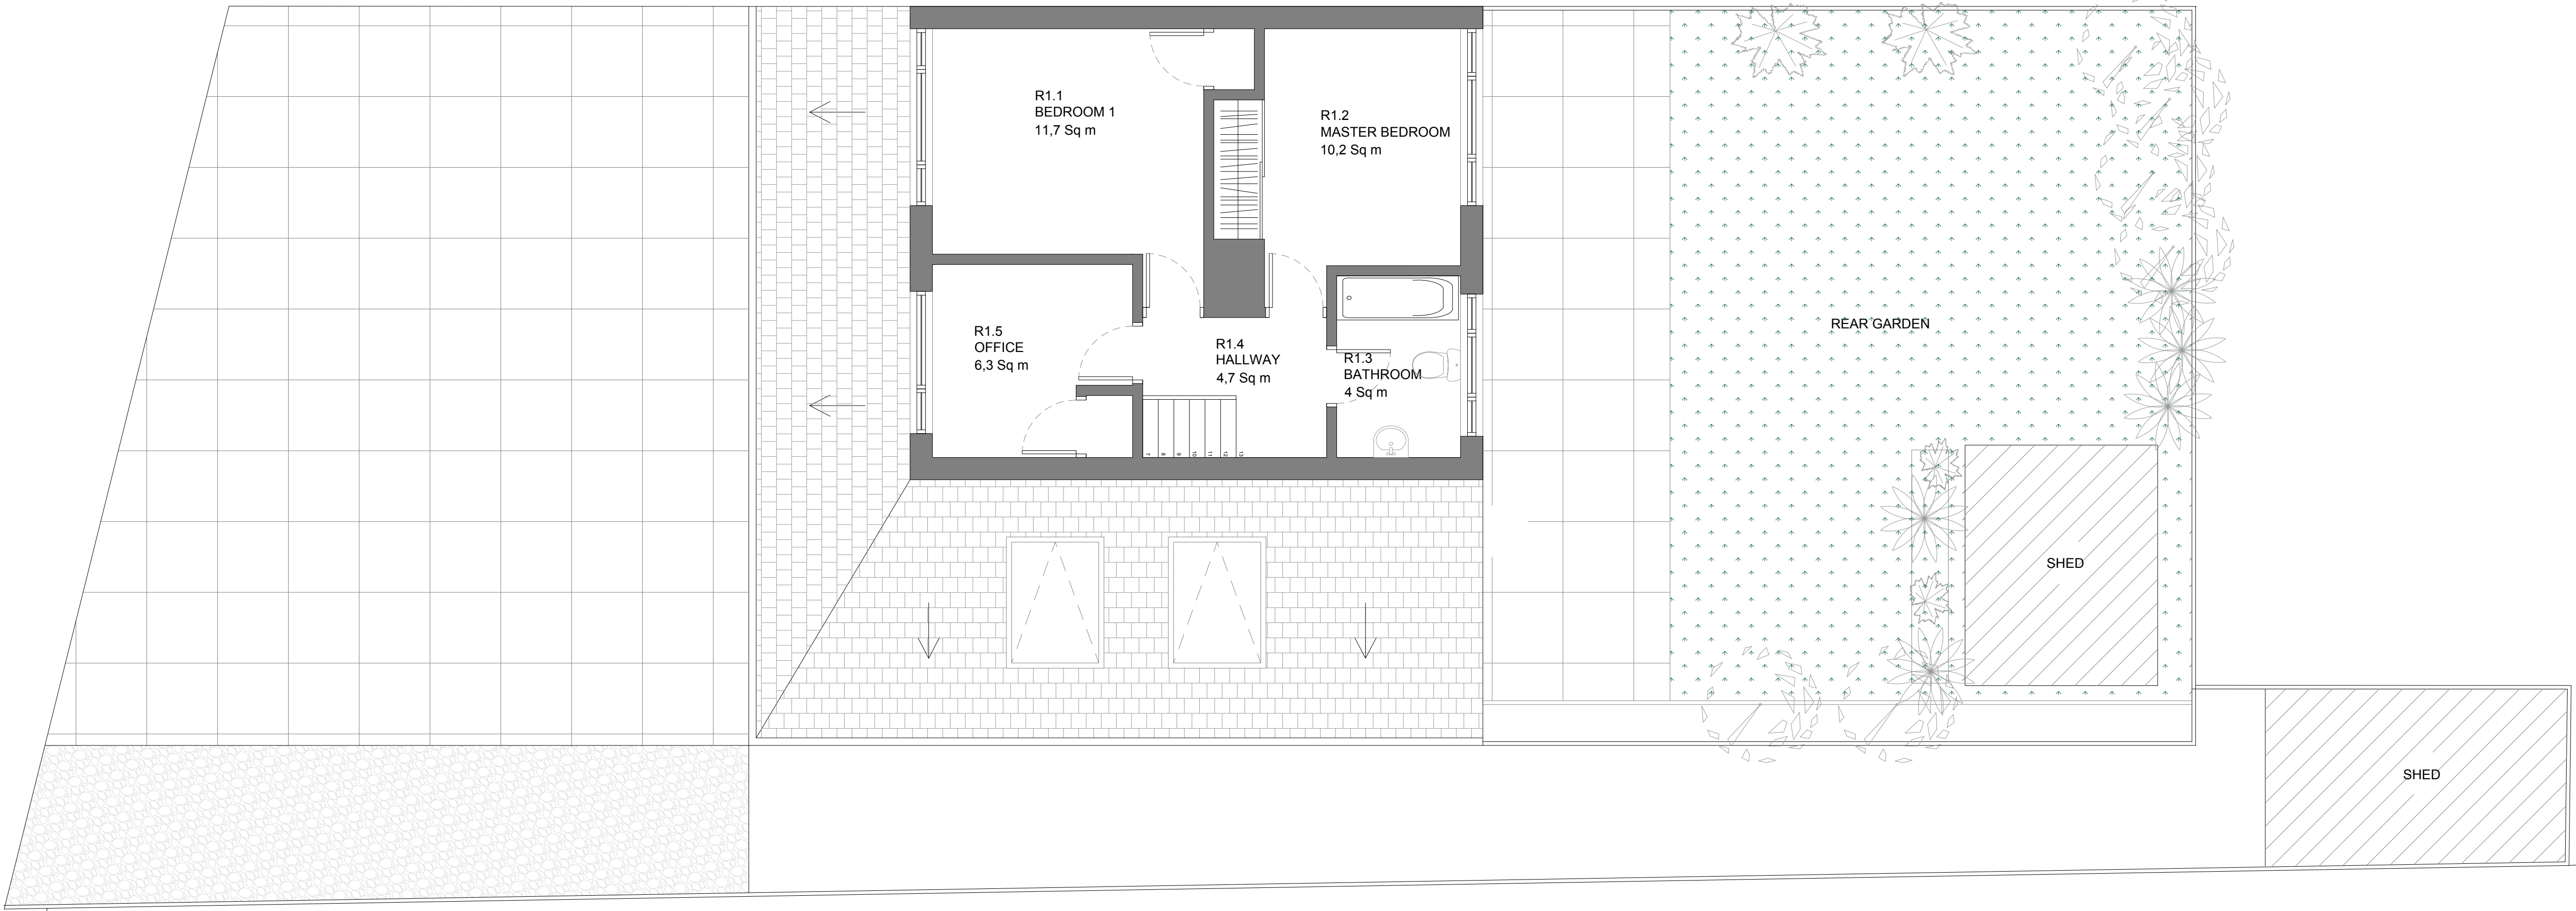

2 Existing First Floor Plan

Scale: 1:50 @ A1

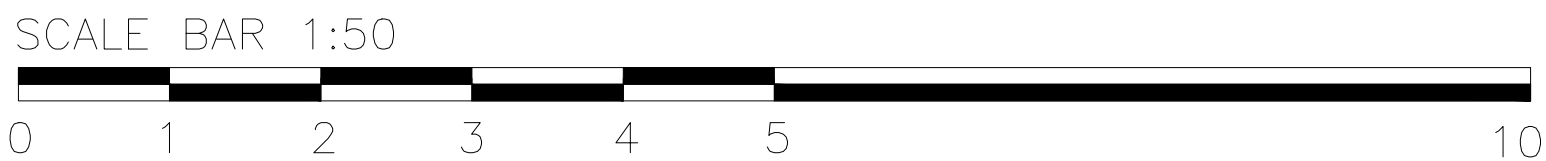

- Notes:
- For Planning purposes only.
 - Drawing used for the status indicated only.
 - All dimensions and setting out shall be checked and confirmed and any discrepancies to be reported to the Architect prior to commencement of any work.
 - This is a CAD Drawing. Under no circumstances shall manual alterations be made. Figured dimensions take preference to scale.
 - All work and materials to be in accordance with current statutory legislation, relevant codes of practice and British Standards.
 - Drawing to be read in accordance with relevant consultants and sub-contractors drawings and specifications.
- Disclaimer:
- The hard copy accompanying the electronic date is the legal.

Copyright is Reserved.

© Copying or reproduction of this drawing or any electronic data without the written permission of 'MAC Architecture' is not permitted. All rights reserved.

Rev: Description: Date:

--	--	--



82e High Street,
Wallingford,
Oxfordshire, OX10 0BS


Telephone:
+44 (0) 2037 194 659
+44 (0) 7562 779 640

Client:
Mr. T. Gornowicz


Project:
14 Sherwood Street, Reading,
RG30 1LJ

Drawing Title:
Existing Ground Floor and
Existing First Floor Plan


Date:	Drawing Status:
07.05.2025	Planning Application
Drawing Number:	Revision
PA-1705-04	C
Scale:	Drawn By:
1:50 @ A1	PM

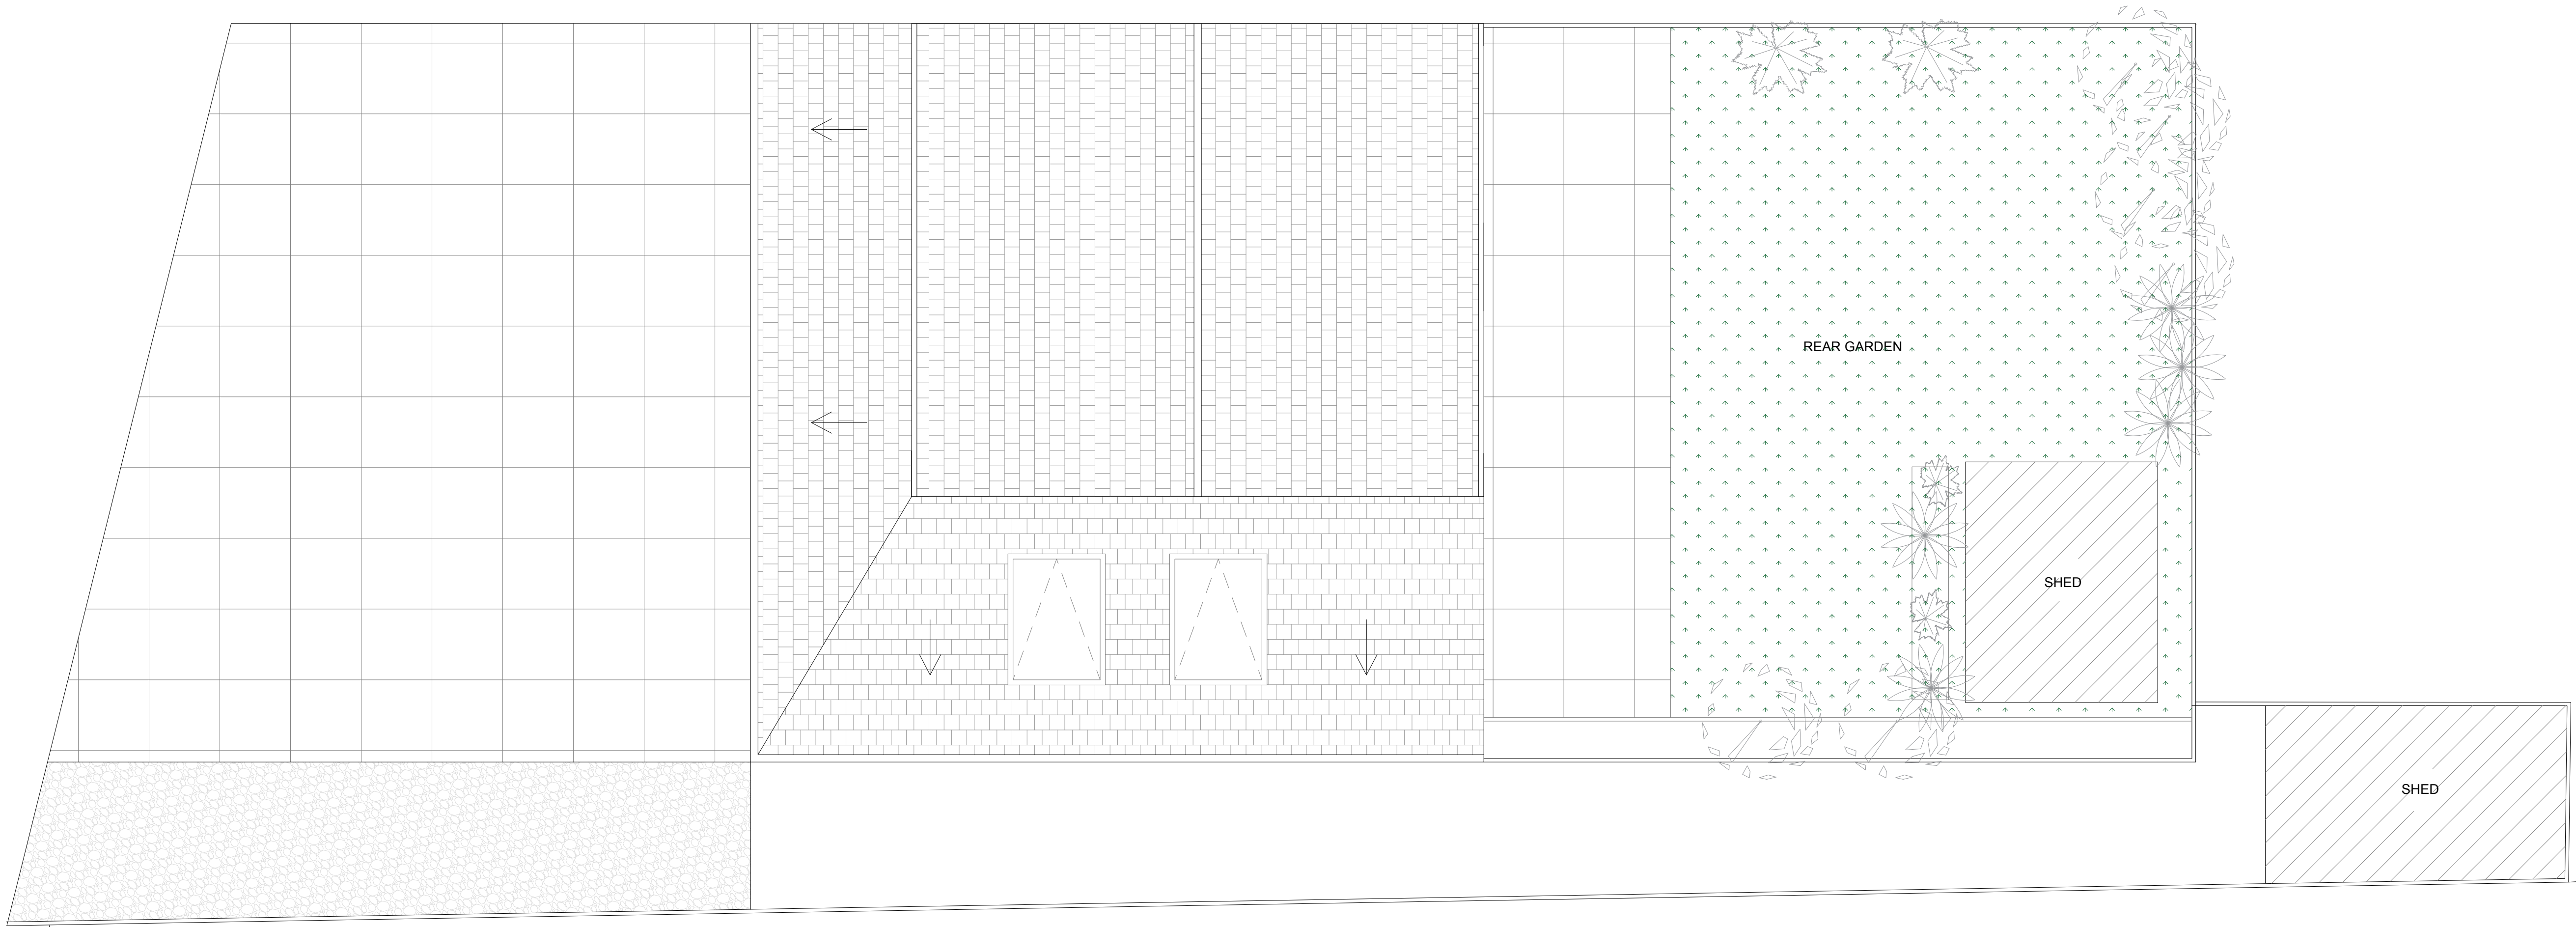


1 Existing Roof Plan
Scale: 1:50 @ A1

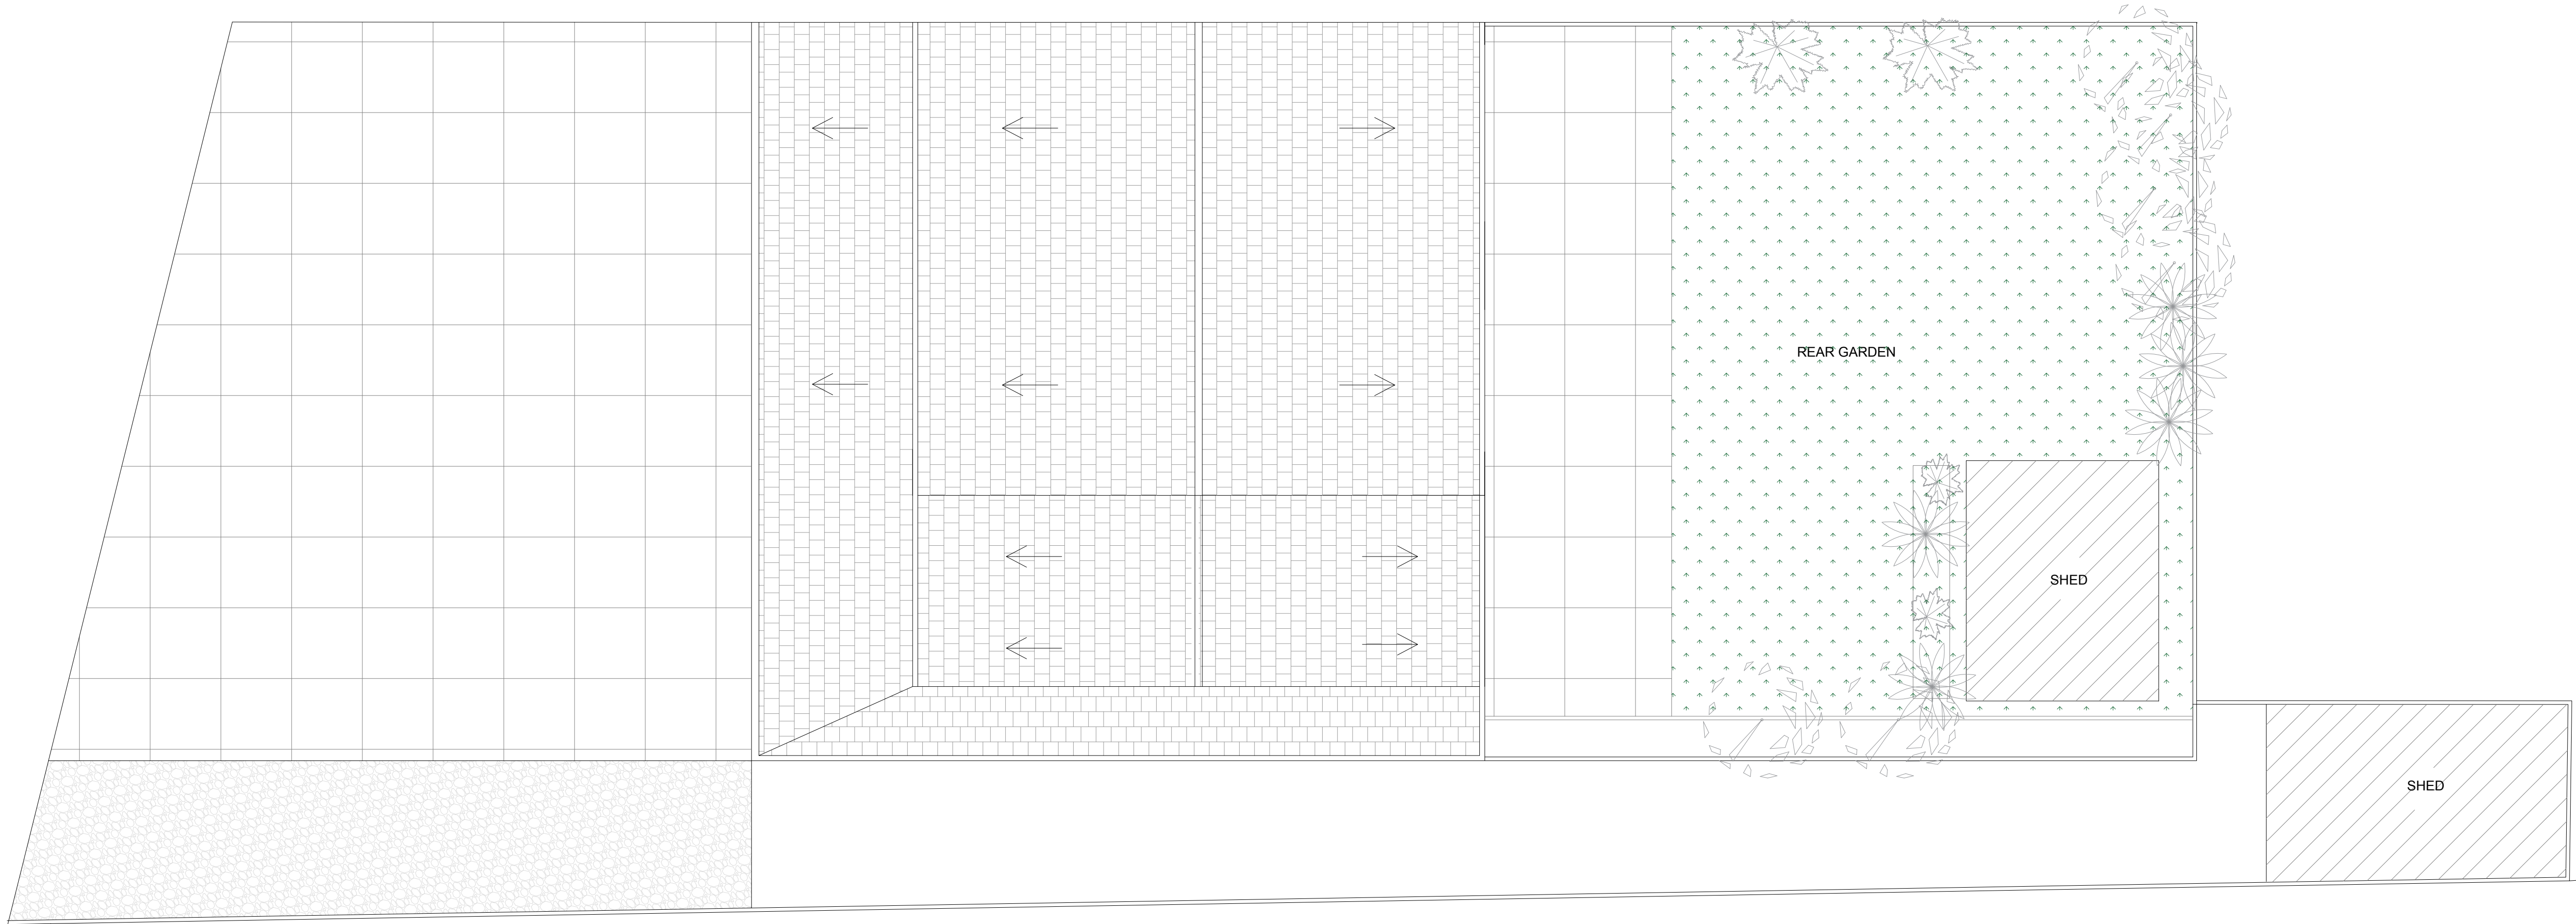

2 Proposed Roof Plan
Scale: 1:50 @ A1

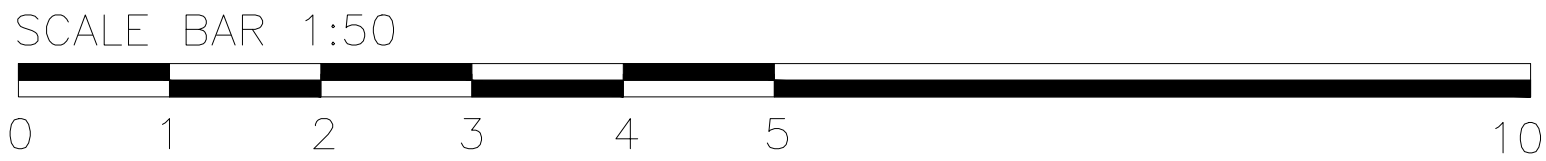

- Notes:
1. For Planning purposes only.
 2. Drawing used for the status indicated only.
 3. All dimensions and setting out shall be checked and confirmed and any discrepancies to be reported to the Architect prior to commencement of any work.
 4. This is a CAD Drawing. Under no circumstances shall manual alterations be made. Figured dimensions take preference to scale.
 5. All work and materials to be in accordance with current statutory legislation, relevant codes of practice and British Standards.
 6. Drawing to be read in accordance with relevant consultants and sub-contractors drawings and specifications.
- Disclaimer:
- The hard copy accompanying the electronic date is the legal.

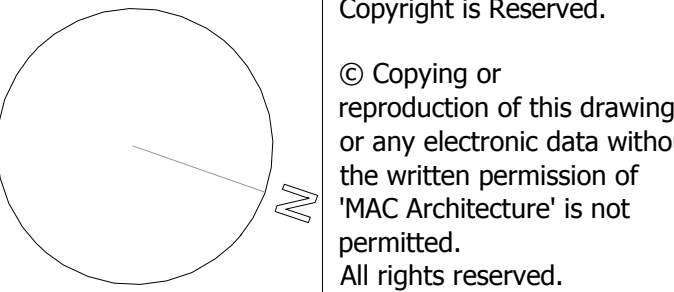

Rev: Description: Date:

--	--	--



82e High Street,
Wallingford,
Oxfordshire, OX10 0BS

Telephone:
+44 (0) 2037 194 659
+44 (0) 7562 779 640

Client:
Mr. T. Gornowicz

Project:
14 Sherwood Street, Reading,
RG30 1LJ

Drawing Title:
Existing Roof Plan and
Proposed Roof Plan


Date:	Drawing Status:
17.05.2025	Planning Application
Drawing Number:	Revision
PA-1705-05	E
Scale:	Drawn By:
1:50 @ A1	PM




1 Proposed Front Elevation
Scale: 1:50 @ A1



2 Proposed Rear Elevation
Scale: 1:50 @ A1

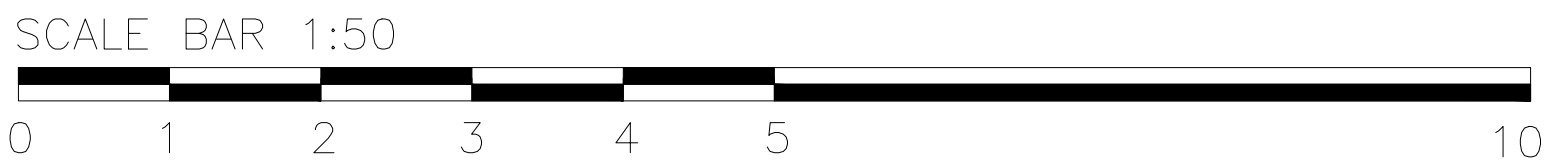


Notes: 1. For Planning purposes only. 2. Drawing used for the status indicated only. 3. All dimensions and setting out shall be checked and confirmed and any discrepancies to be reported to the Architect prior to commencement of any work. 4. This is a CAD Drawing. Under no circumstances shall manual alterations be made. Figured dimensions take preference to scale. 5. All work and materials to be in accordance with current statutory legislation, relevant codes of practice and British Standards. 6. Drawing to be read in accordance with relevant consultants and sub-contractors drawings and specifications. Disclaimer: The hard copy accompanying the electronic date is the legal.		
		Copyright is Reserved. © Copying or reproduction of this drawing or any electronic data without the written permission of 'MAC Architecture' is not permitted. All rights reserved.
Rev:	Description:	Date:
 82e High Street, Wallingford, Oxfordshire, OX10 0BS Telephone: +44 (0) 2037 194 659 +44 (0) 7562 779 640		
Client: Mr. T. Gornowicz		
Project: 14 Sherwood Street, Reading, RG30 1LJ		
Drawing Title: Proposed Front Elevation and Proposed Rear Elevation		
Date:	Drawing Status:	
05.06.2025	Planning Application	
Drawing Number:	Revision	
PA-1705-06	F	
Scale:	Drawn By:	
1:50 @ A1	PM	

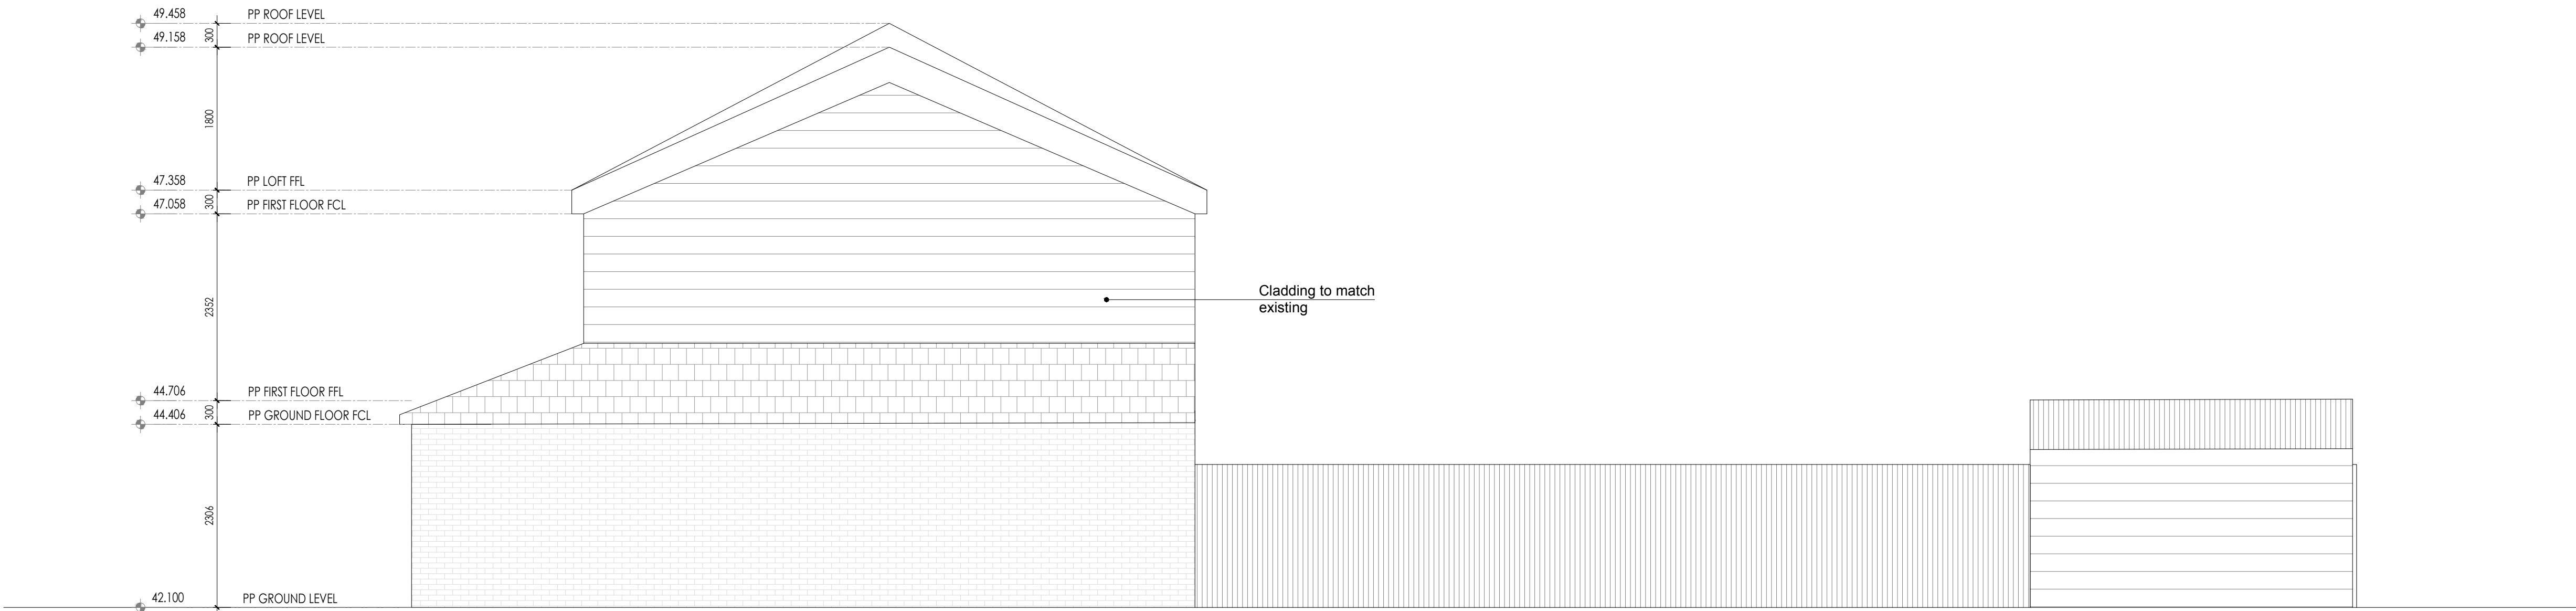

1 Proposed Side Elevation

Scale: 1:50 @ A1

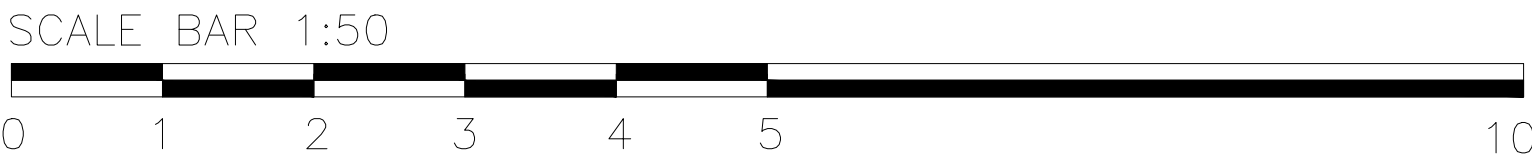

- Notes:
1. For Planning purposes only.

2. Drawing used for the status indicated only.

3. All dimensions and setting out shall be checked and confirmed and any discrepancies to be reported to the Architect prior to commencement of any work.

4. This is a CAD Drawing. Under no circumstances shall manual alterations be made. Figured dimensions take preference to scale.

5. All work and materials to be in accordance with current statutory legislation, relevant codes of practice and British Standards.

6. Drawing to be read in accordance with relevant consultants and sub-contractors drawings and specifications.

Disclaimer:

The hard copy accompanying the electronic date is the legal.

Copyright is Reserved.

© Copying or reproduction of this drawing or any electronic data without the written permission of 'MAC Architecture' is not permitted.

All rights reserved.

Rev:	Description:	Date:



82e High Street,
Wallingford,
Oxfordshire, OX10 0BS

Telephone:
+44 (0) 2037 194 659
+44 (0) 7562 779 640

Client:

Mr. T. Gornowicz


Project:

14 Sherwood Street, Reading,
RG30 1LJ


Drawing Title:

Proposed Side Elevation


Date:	Drawing Status:
17.05.2025	Planning Application
Drawing Number:	Revision
PA-1705-07	E
Scale:	Drawn By:
1:50 @ A1	PM

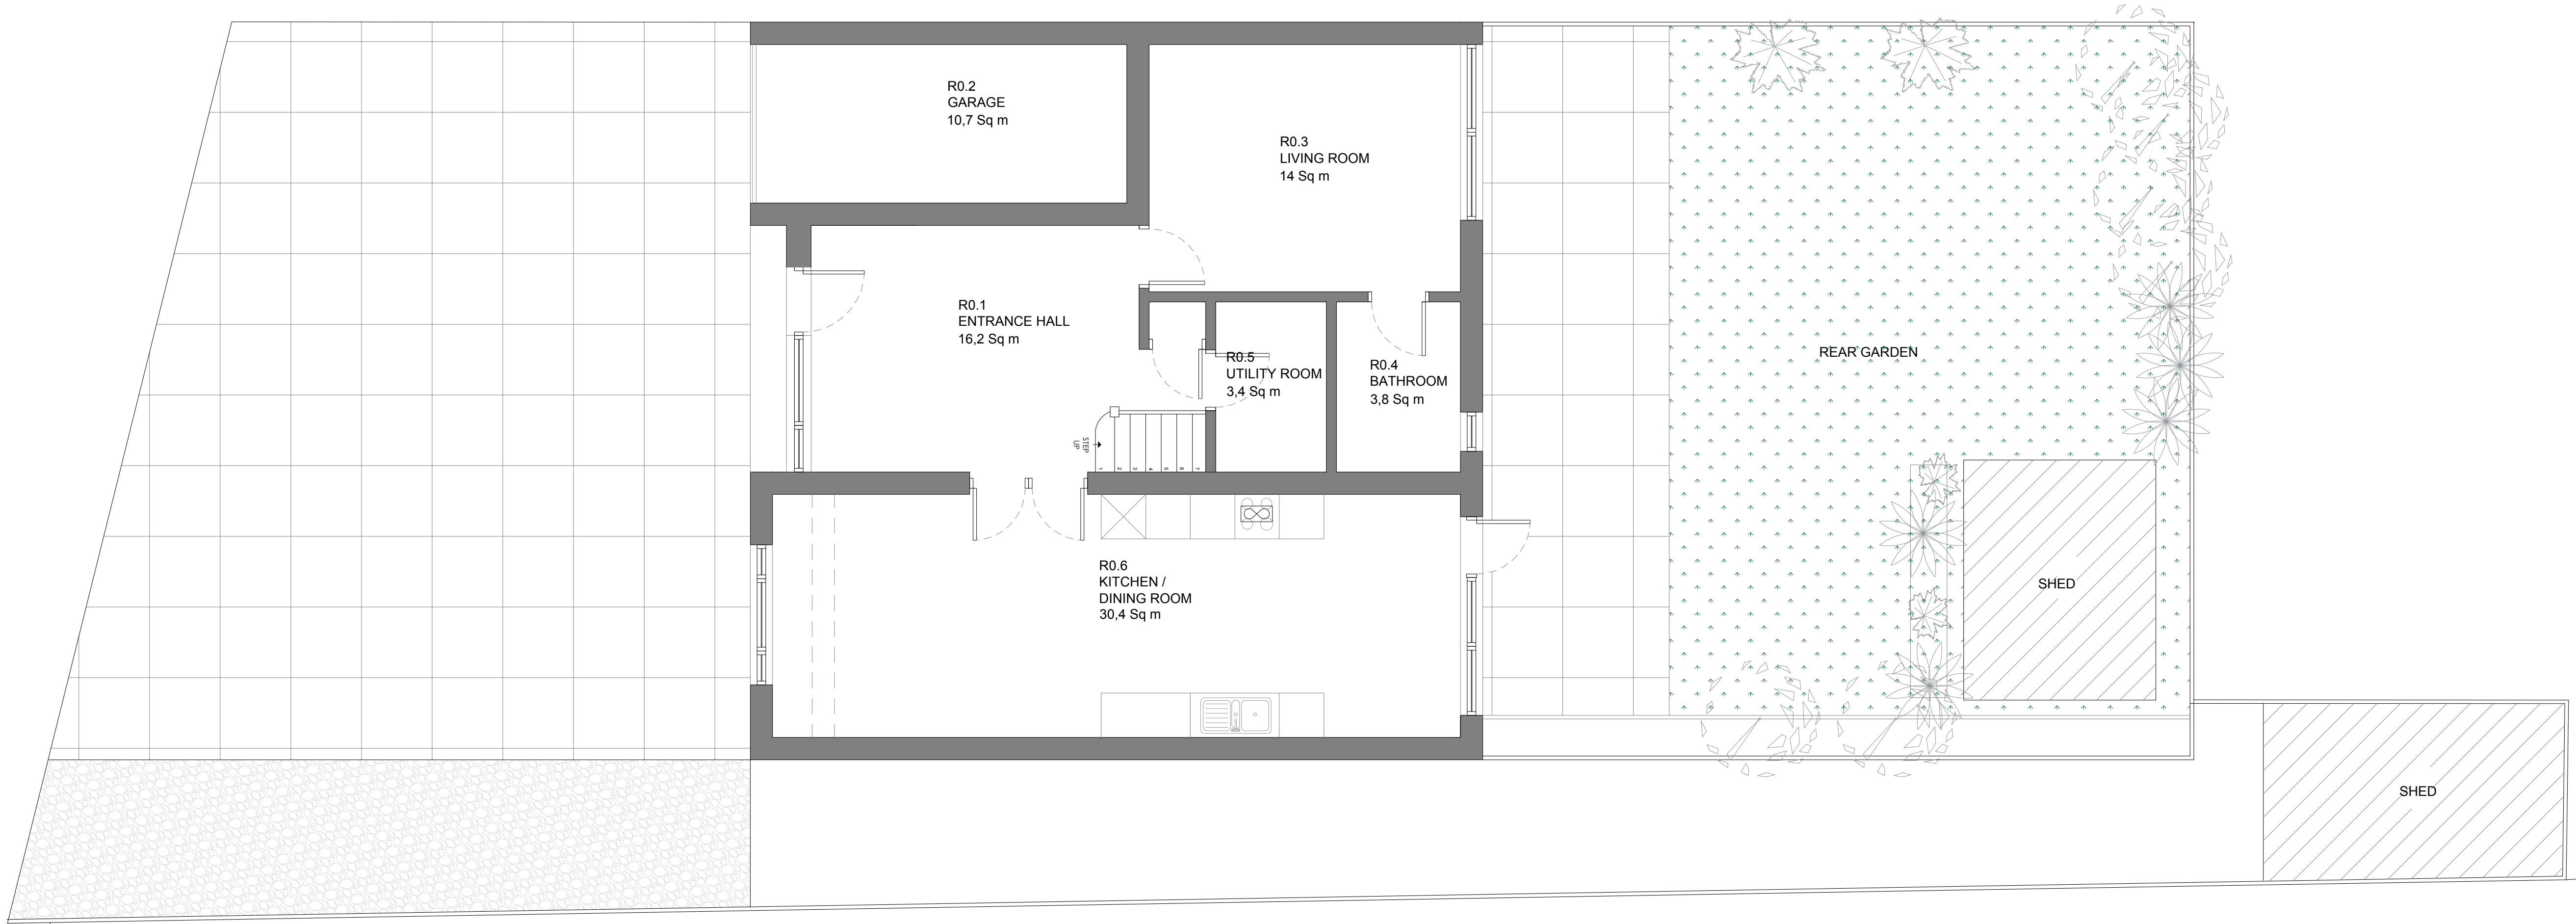

1 Proposed Ground Floor Plan
Scale: 1:50 @ A1

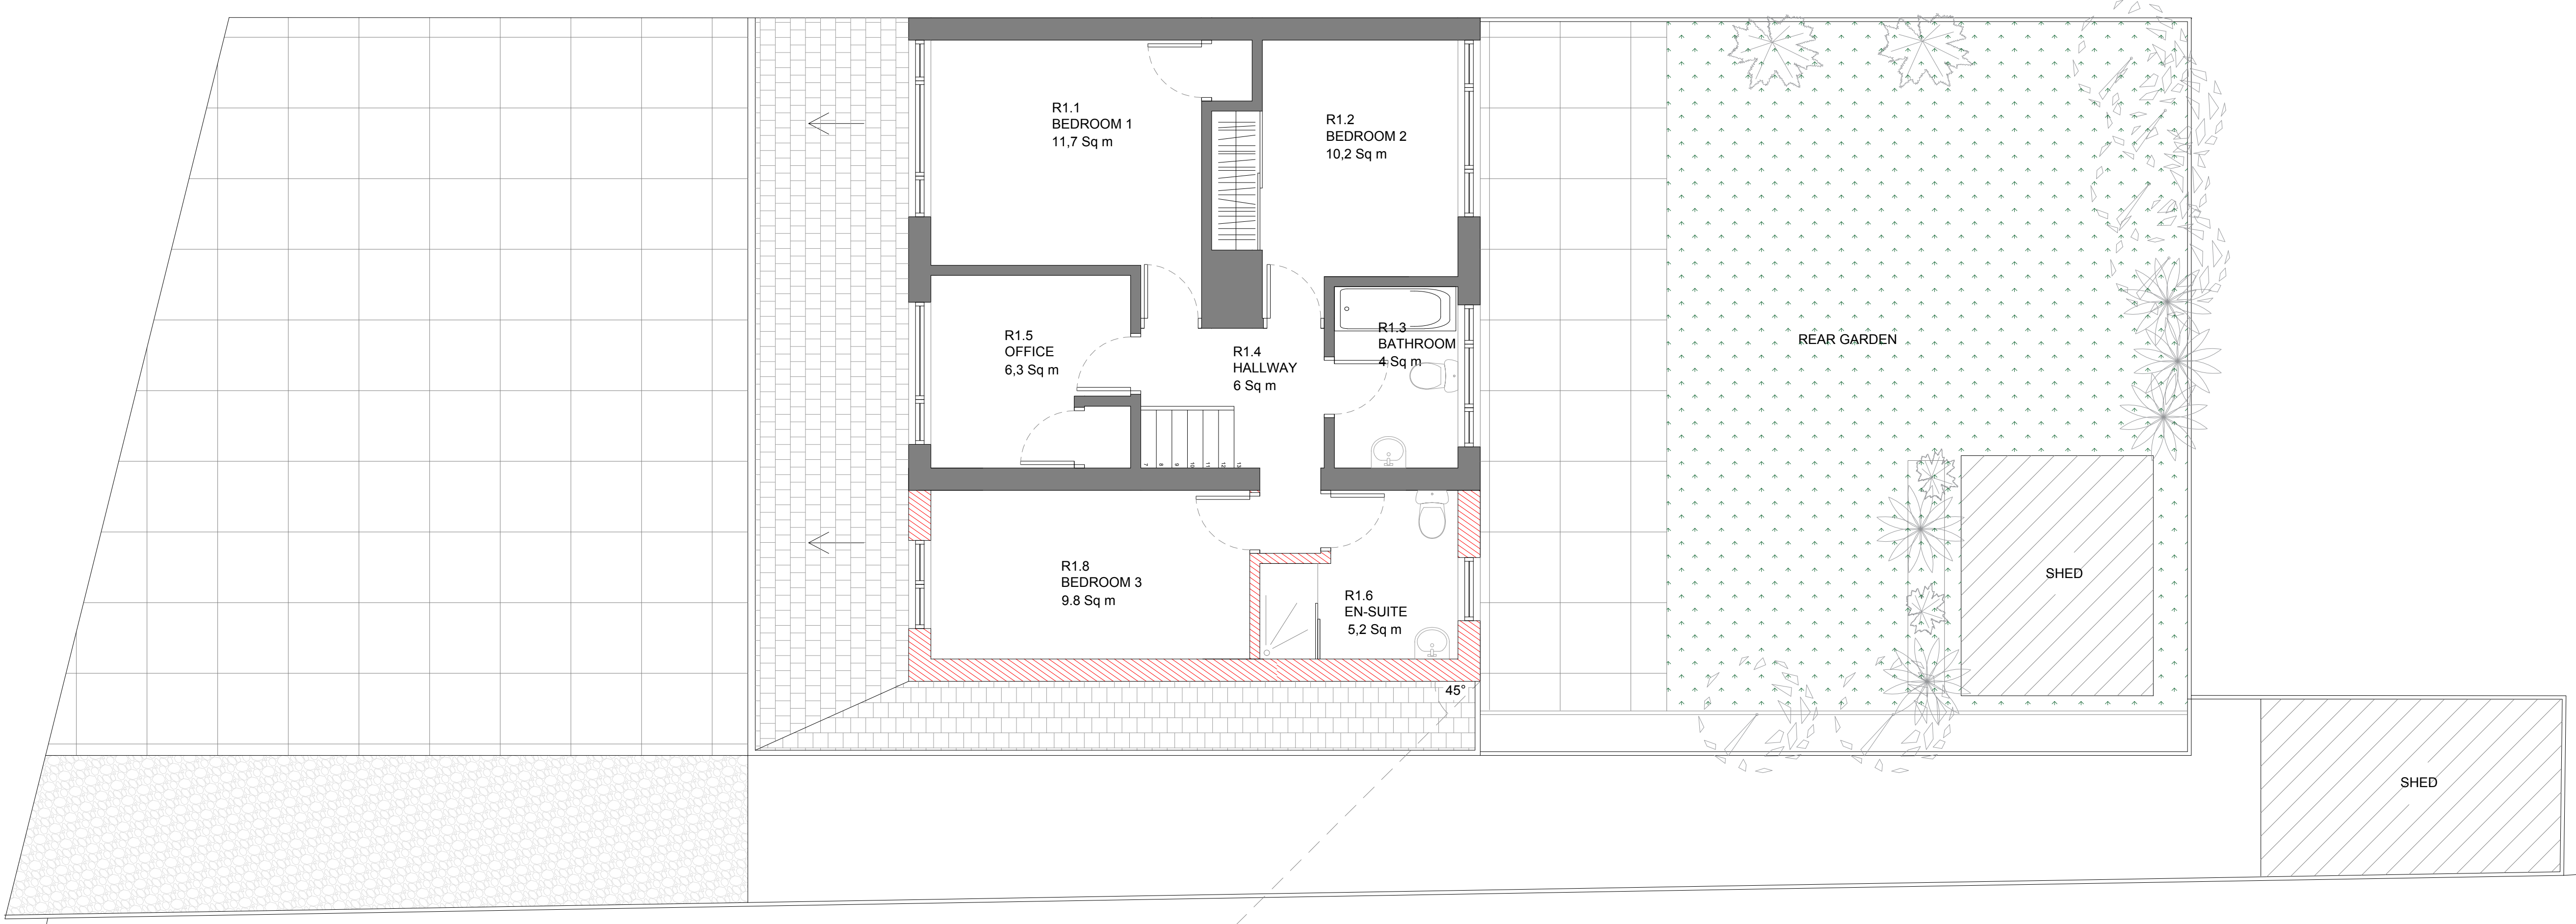

2 Proposed First Floor Plan
Scale: 1:50 @ A1

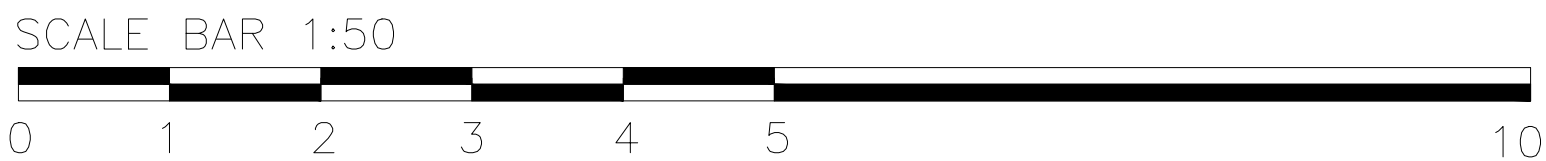

- Notes:
- For Planning purposes only.
 - Drawing used for the status indicated only.
 - All dimensions and setting out shall be checked and confirmed and any discrepancies to be reported to the Architect prior to commencement of any work.
 - This is a CAD Drawing. Under no circumstances shall manual alterations be made. Figured dimensions take preference to scale.
 - All work and materials to be in accordance with current statutory legislation, relevant codes of practice and British Standards.
 - Drawing to be read in accordance with relevant consultants and sub-contractors drawings and specifications.
- Disclaimer:
- The hard copy accompanying the electronic date is the legal.

Copyright is Reserved.

© Copying or reproduction of this drawing or any electronic data without the written permission of 'MAC Architecture' is not permitted. All rights reserved.

Rev: Description: Date:

--	--	--



82e High Street,
Wallingford,
Oxfordshire, OX10 0BS

Telephone:
+44 (0) 2037 194 659
+44 (0) 7562 779 640

Client:
Mr. T. Gornowicz


Project:
14 Sherwood Street, Reading,
RG30 1LJ

Drawing Title:
Proposed Ground Floor and First
Floor Plan

Date:	Drawing Status:
17.05.2025	Planning Application
Drawing Number:	Revision
PA-1705-08	E
Scale:	Drawn By:
1:50 @ A1	PM



- Notes:
1. For Planning purposes only.
 2. Drawing used for the status indicated only.
 3. All dimensions and setting out shall be checked and confirmed and any discrepancies to be reported to the Architect prior to commencement of any work.
 4. This is a CAD Drawing. Under no circumstances shall manual alterations be made. Figured dimensions take preference to scale.
 5. All work and materials to be in accordance with current statutory legislation, relevant codes of practice and British Standards.
 6. Drawing to be read in accordance with relevant consultants and sub-contractors drawings and specifications.
- Disclaimer:
- The hard copy accompanying the electronic date is the legal.

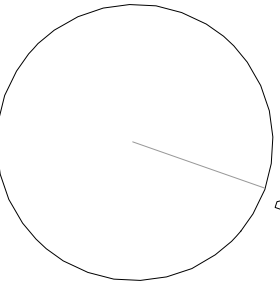

Copyright is Reserved.

© Copying or reproduction of this drawing or any electronic data without the written permission of 'MAC Architecture' is not permitted.

All rights reserved.

Rev:	Description:	Date:



82e High Street,
Wallingford,
Oxfordshire, OX10 0BS

Telephone:
+44 (0) 2037 194 659
+44 (0) 7562 779 640

Client:
Mr. T. Gornowicz

Project:
14 Sherwood Street, Reading,
RG30 1LJ

Drawing Title:
Proposed First Floor Plan in
context

Date:	Drawing Status:
17.05.2025	Planning Application
Drawing Number:	Revision
PA-1705-09	E
Scale:	Drawn By:
1:50 @ A1	PM