


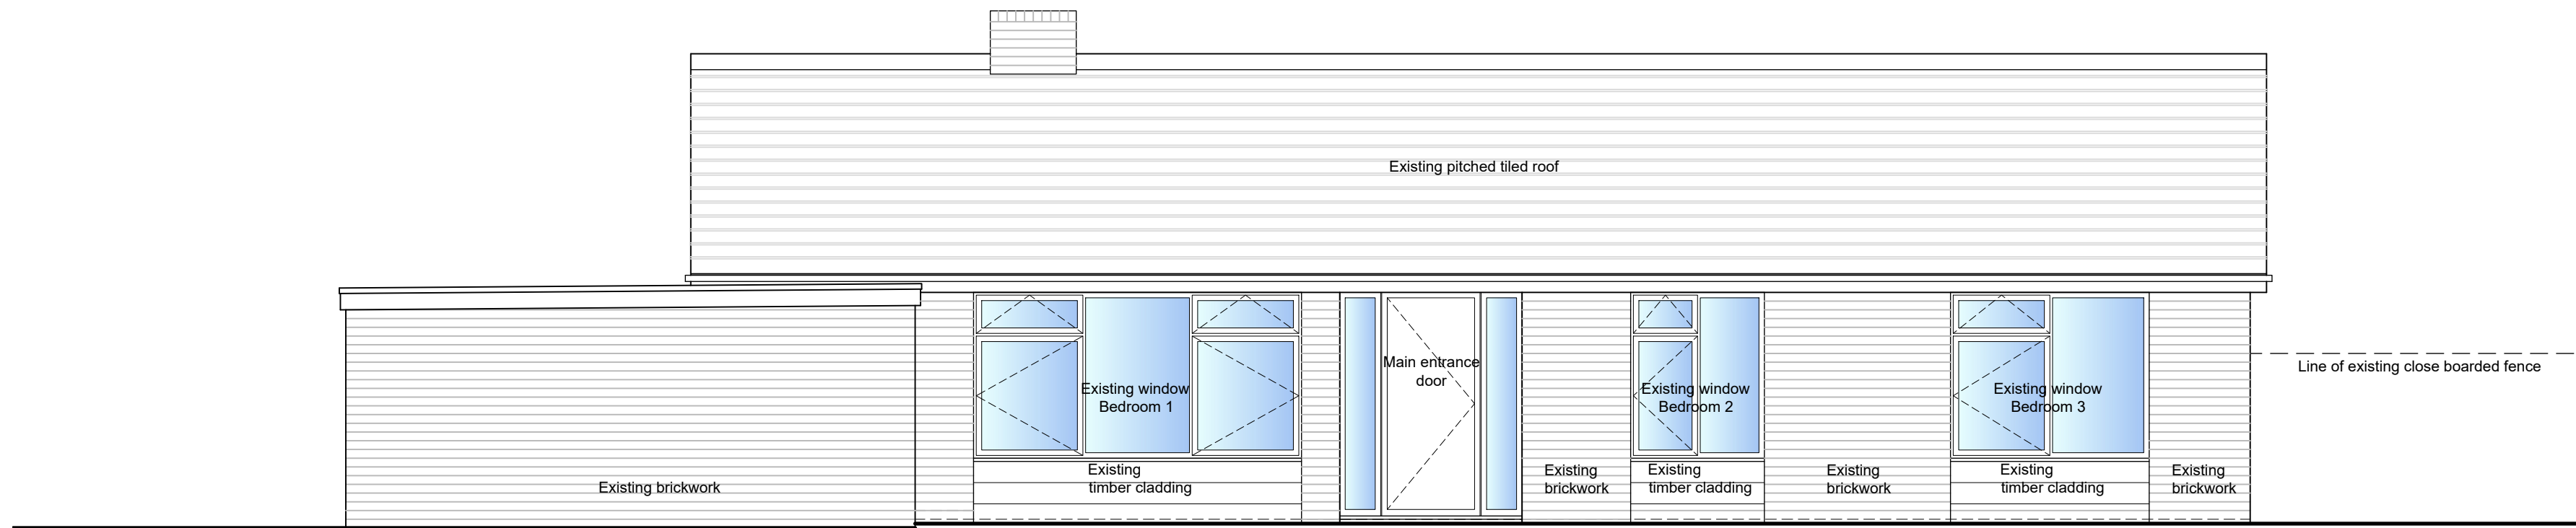
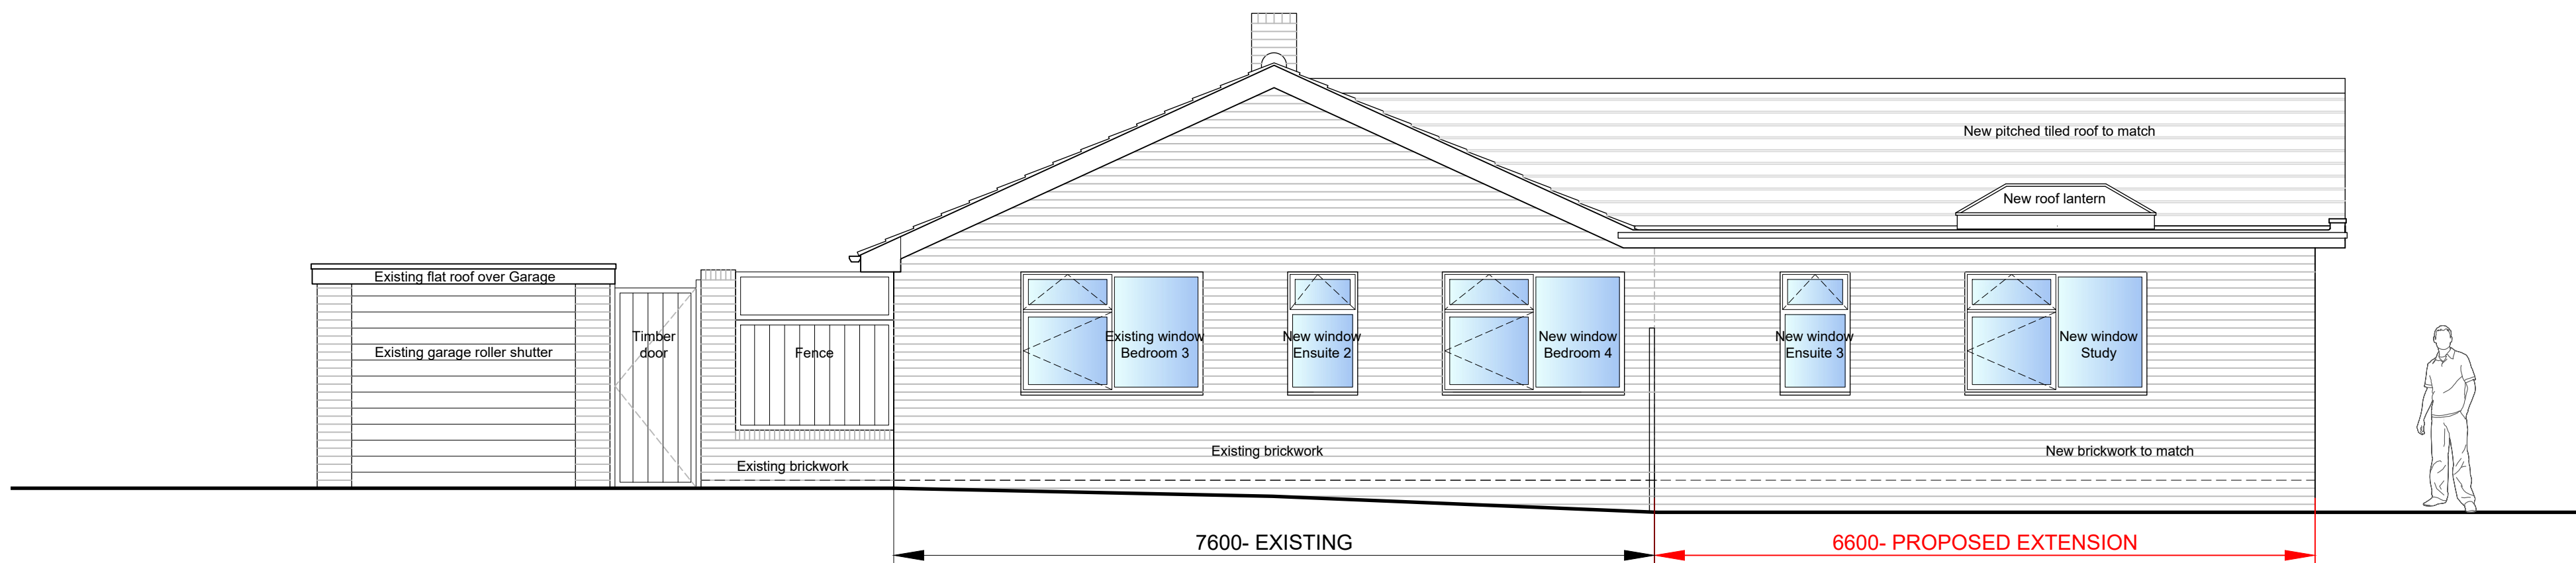


 



PROPOSED FRONT ELEVATION A

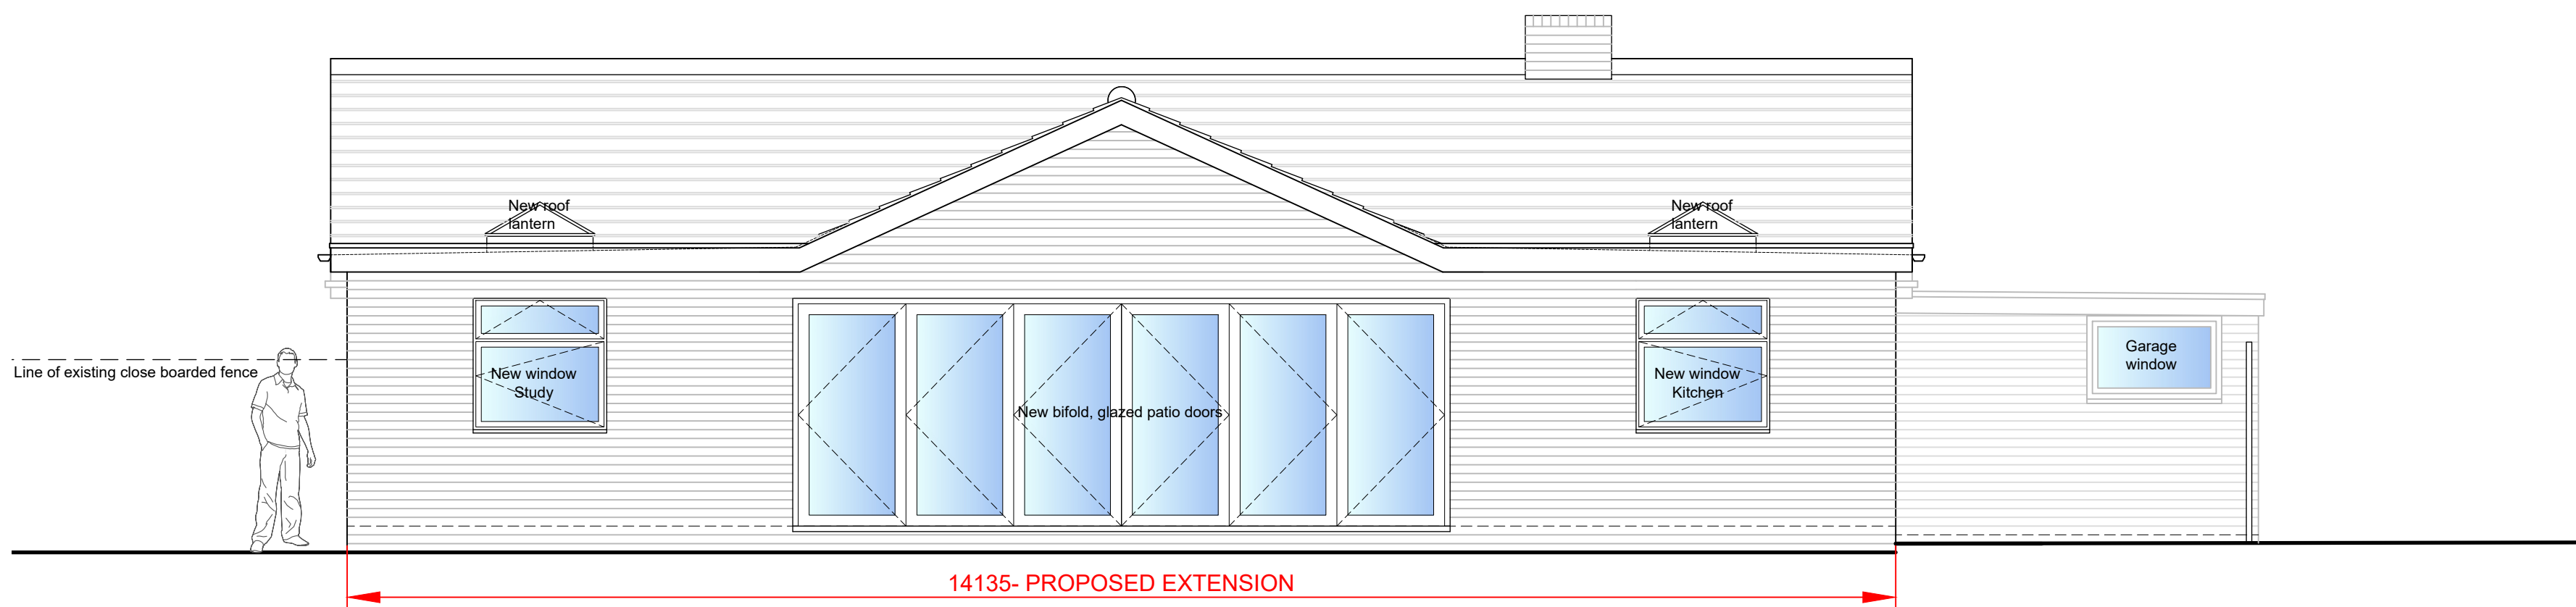


PROPOSED SIDE ELEVATION B

 

PROPOSED REAR ELEVATION C

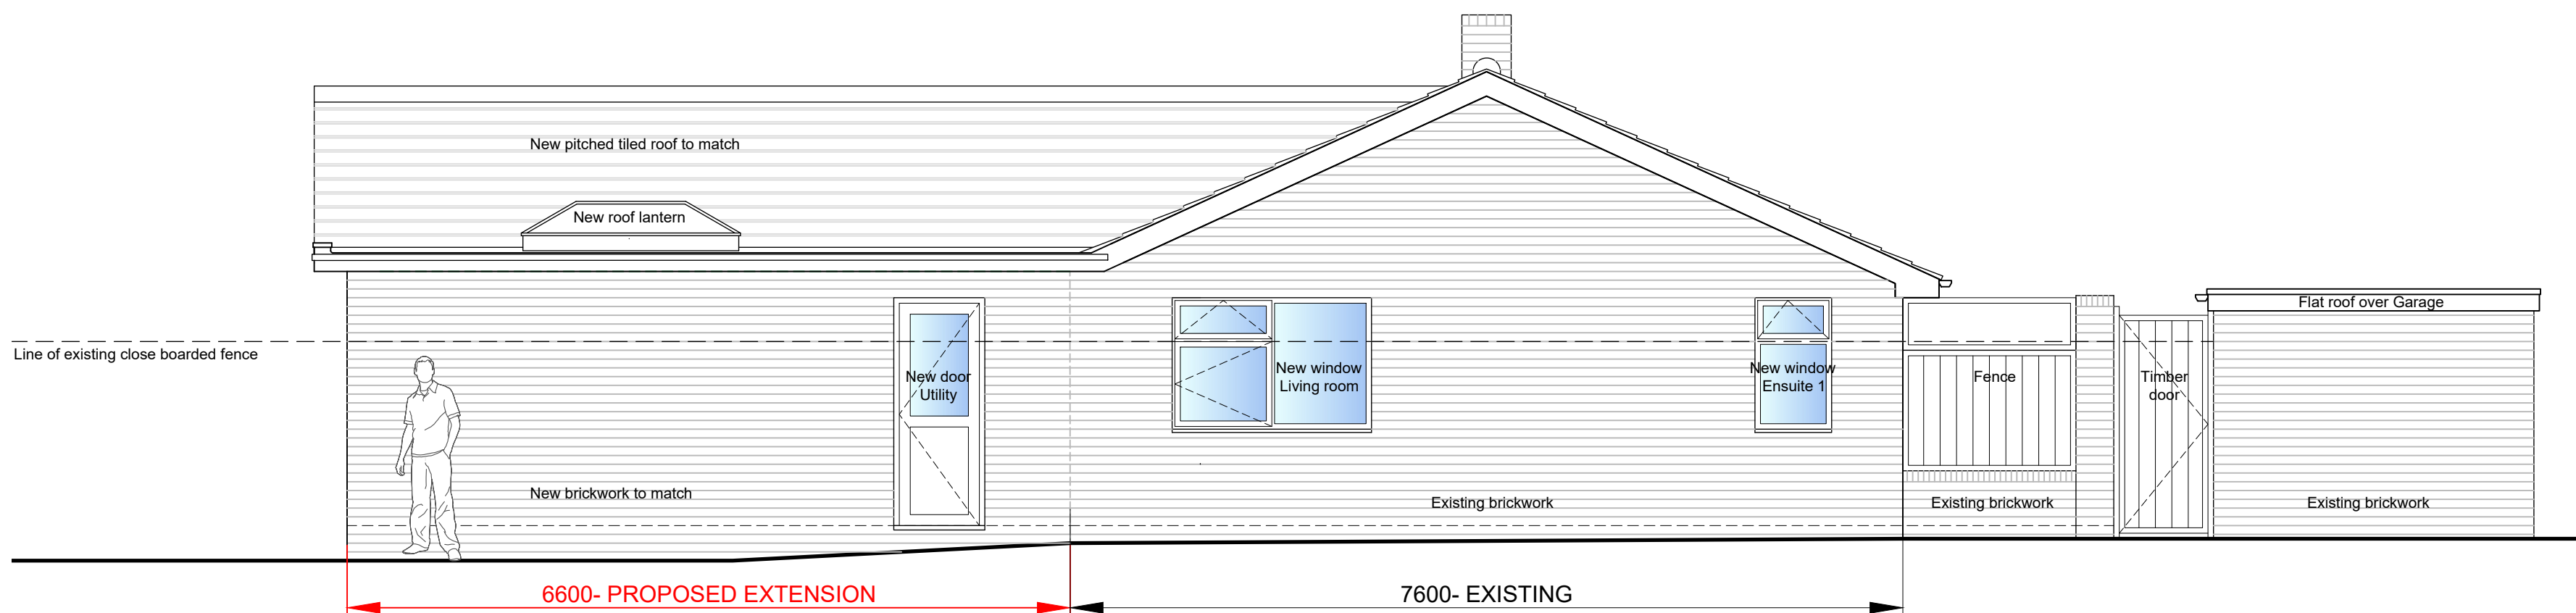 

PROPOSED SIDE ELEVATION D

 

03.06.2025	Elevations revised	Rev B
29.05.2025	Elevations revised	Rev A
PROPOSED ELEVATIONS		
MR & MRS SYED BUNGALOW EXTENSION 2, RUSSET GLADE, EMMER GREEN READING RG4 8UJ		
SCALE: 1:50 @ A1	JANUARY 2025	VAISHALI KOTHARI
10/P-11	B	