

B	EXTENSION STEPPED BACK FROM FRONT, TREES ADDED	JMR	30.05.2025
A	PLANNING ISSUE	JMR	04.04.2025
0	FIRST ISSUE	JMR	15.02.2025
Rev.	Revision Details	By	Date

Client
MR. K. & MRS. R. DWYER

Project Location
**116 KIDMORE END ROAD,
EMMER GREEN, READING,
BERKSHIRE. RG4 8SL**

Project Description
**TWO STOREY SIDE & SINGLE
STOREY REAR EXTENSIONS**

Drawing Title
**LOCATION PLAN &
PROPOSED SITE PLAN**

Drawn	JMR	Drawing No.	
Date	30.05.2025		RTP-00124-001-B
Scale	As indicated	Sheet Size	A2



TR1 Photograph 1




TR1 Photograph 2




TR2 & TR3 Photograph



TR4 Photograph

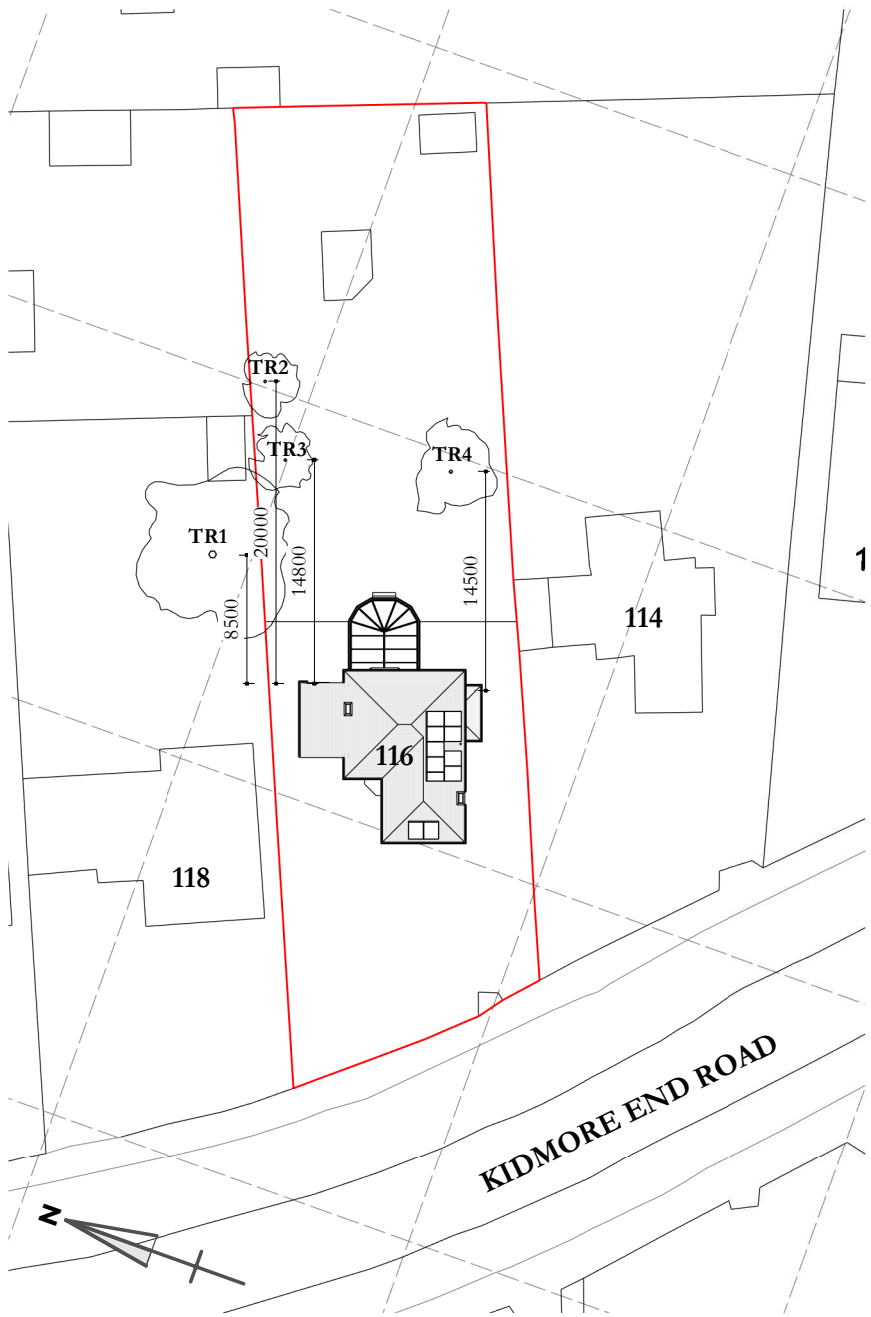

EXISTING SITE PLAN
Scale 1 : 500

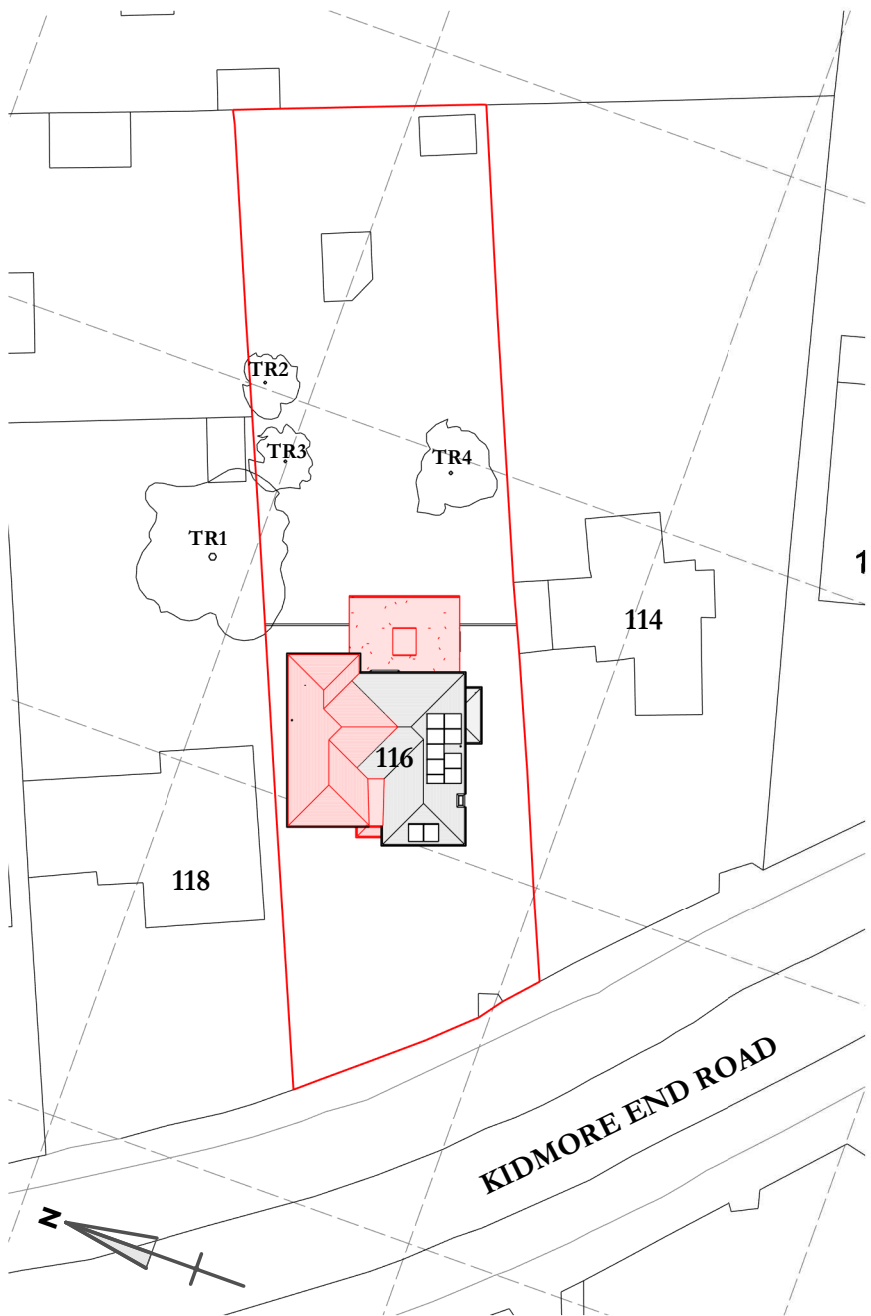

PROPOSED SITE PLAN
Scale 1 : 500



LOCATION PLAN
Scale 1 : 1250