


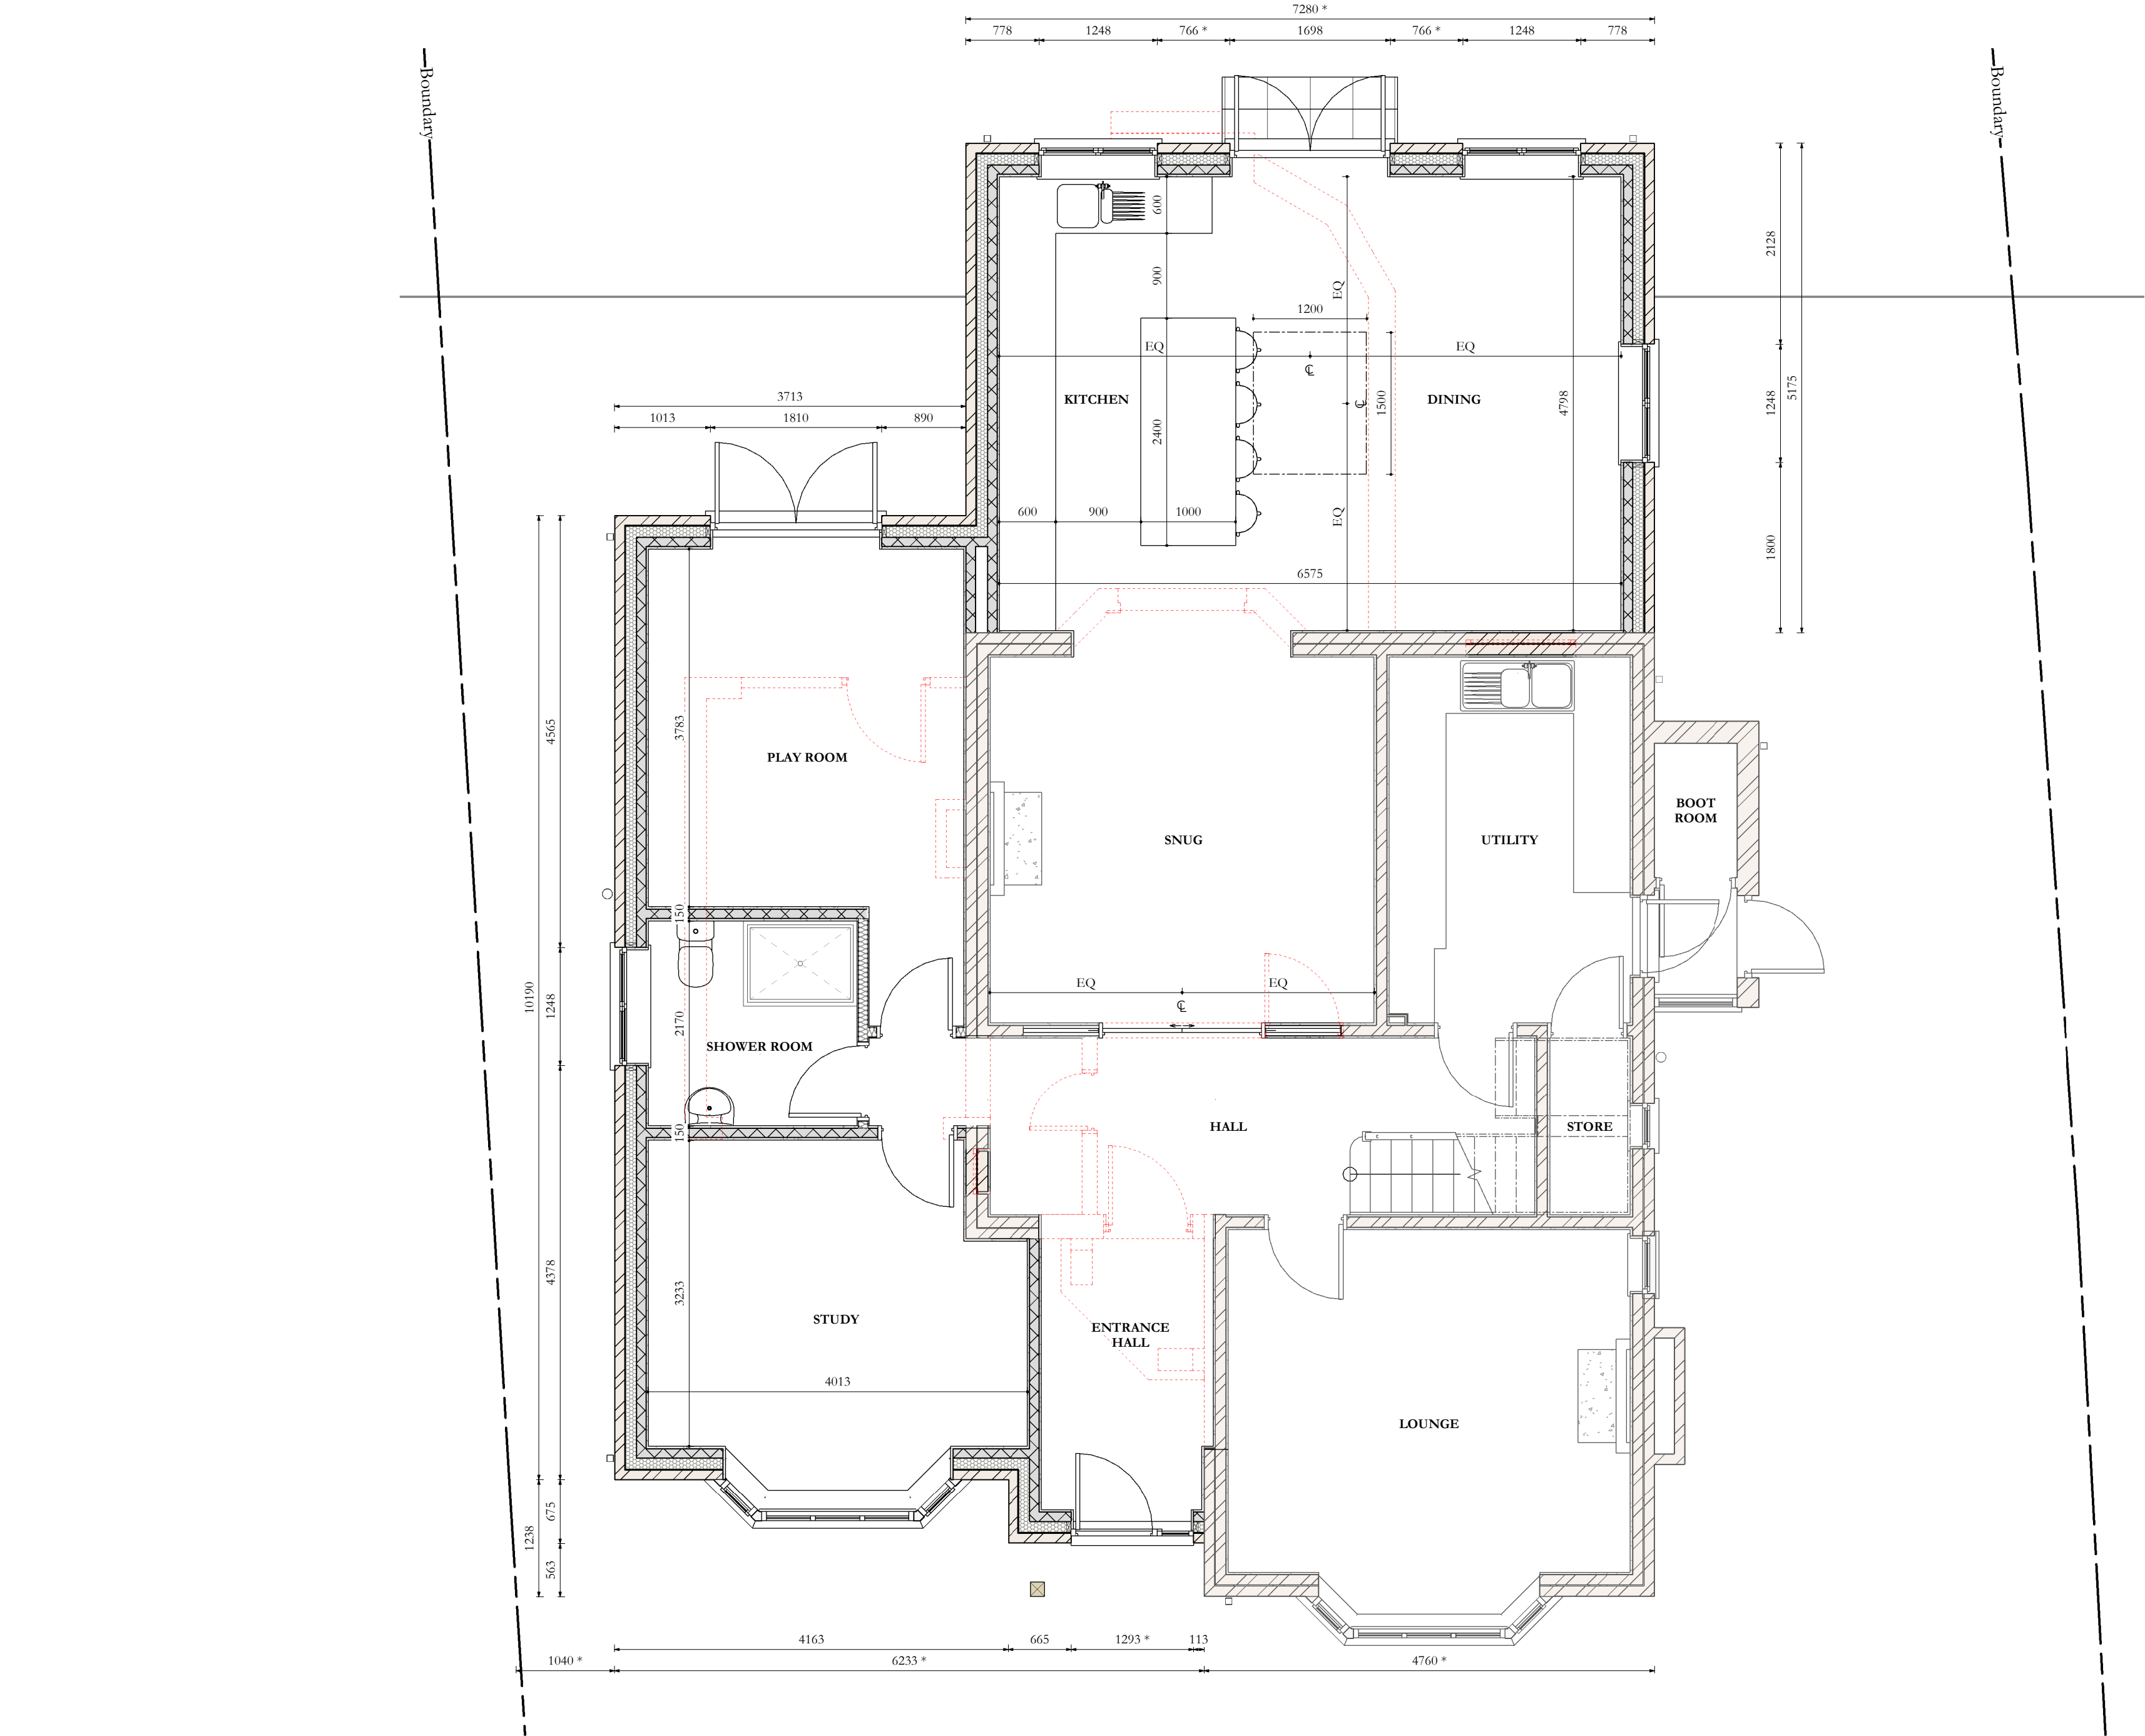

PROPOSED GROUND FLOOR PLAN
Scale 1 : 50

© Copyright of Redman Timbers Partnership. No disclosure or copy may be made without the written permission of Redman Timbers Partnership. All dimensions to be verified on site, all works to comply with current building regulations

Dimensions marked with * (asterisk) are based on the existing and are to be checked & confirmed on site prior ordering of materials

B	EXTENSION STEPPED BACK FROM FRONT	JMR	30.05.2025
A	PLANNING ISSUE	JMR	04.04.2025
0	FIRST ISSUE	JMR	15.02.2025
Rev.	Revision Details	By	Date

Client
MR. K. & MRS. R. DWYER

Project Location
**116 KIDMORE END ROAD,
EMMER GREEN, READING,
BERKSHIRE. RG4 8SL**

Project Description
**TWO STOREY SIDE & SINGLE
STOREY REAR EXTENSIONS**

Drawing Title
**PROPOSED GROUND FLOOR
PLAN**

Drawn	JMR	Drawing No.	RTP-00124-006-B
Date	30.05.2025		
Scale	1 : 50	Sheet Size	A2