


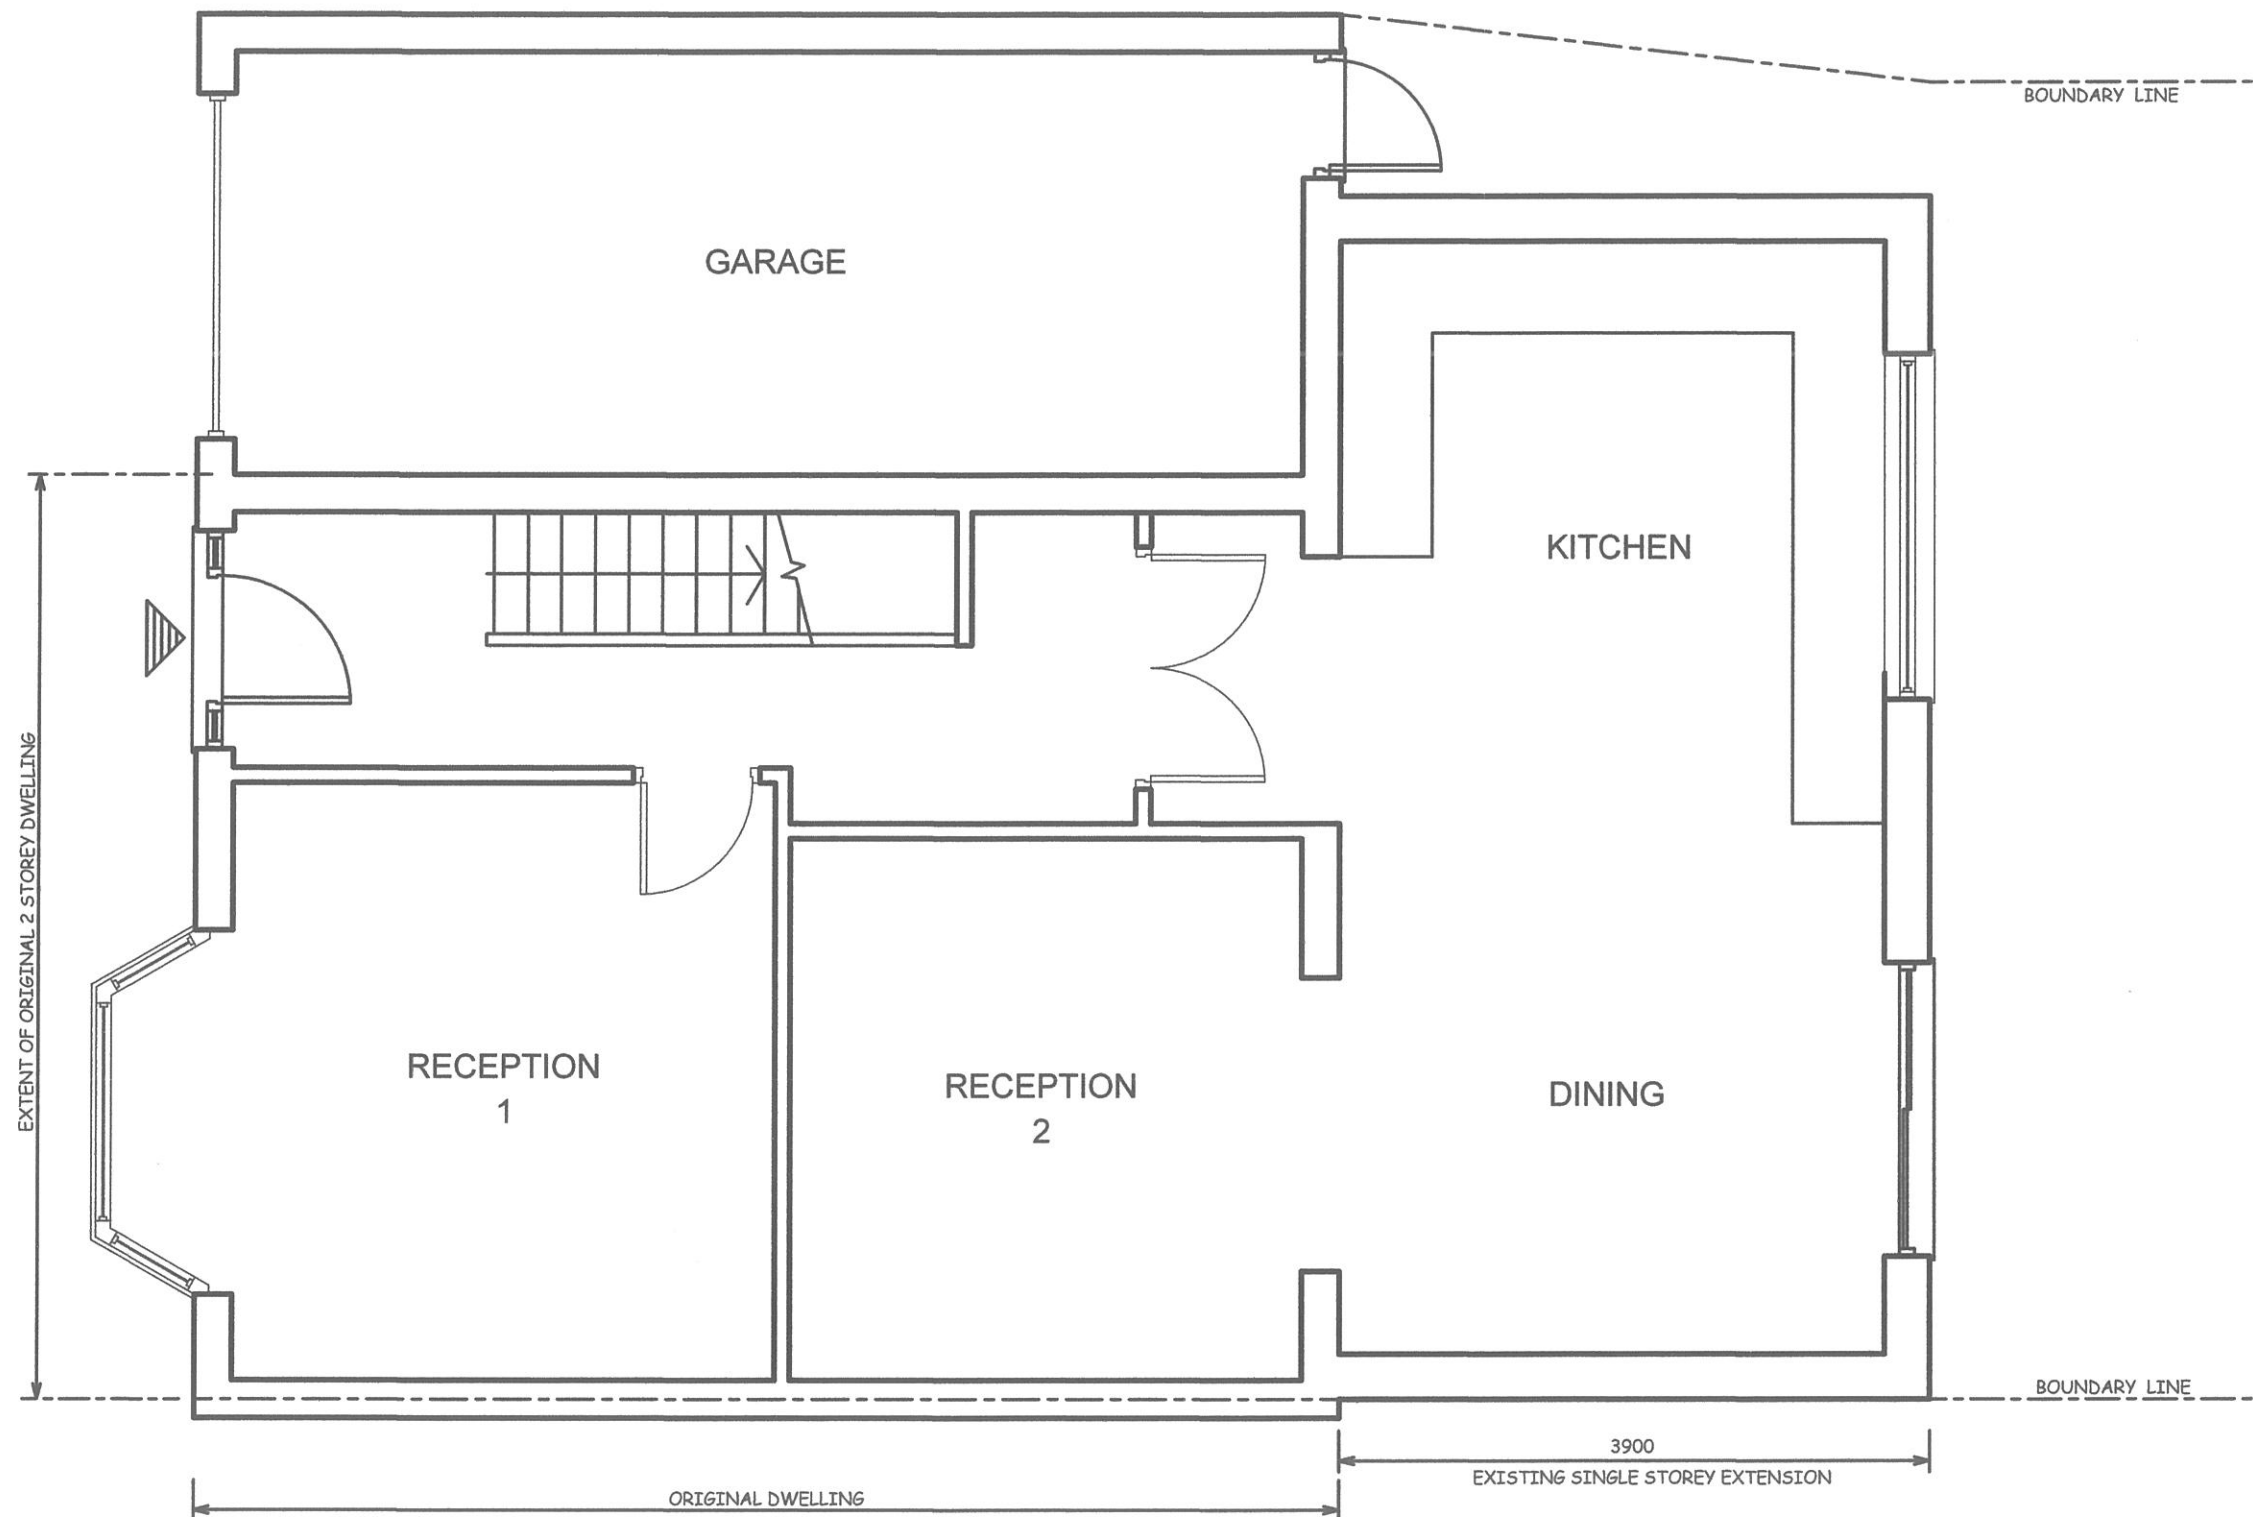

A		
REV.	DATE	DESCRIPTION

COPYRIGHT:

R.P.Architectural Services
39A, NORWICH ROAD
NORTHWOOD
MIDDLESEX
HA6 1ND

Tel:07753 659794

CLIENT:

JOB TITLE:

78 BURGHFIELD ROAD
READING
RG30 3LP



DRAWING TITLE

EXISTING GROUND
FLOOR PLAN

SCALE: 1:50

DATE: JUNE/2025	DRAWN: RPA
-----------------	------------

DRAWING. NO. RPA/78/BFR/201	REV.
------------------------------------	------

 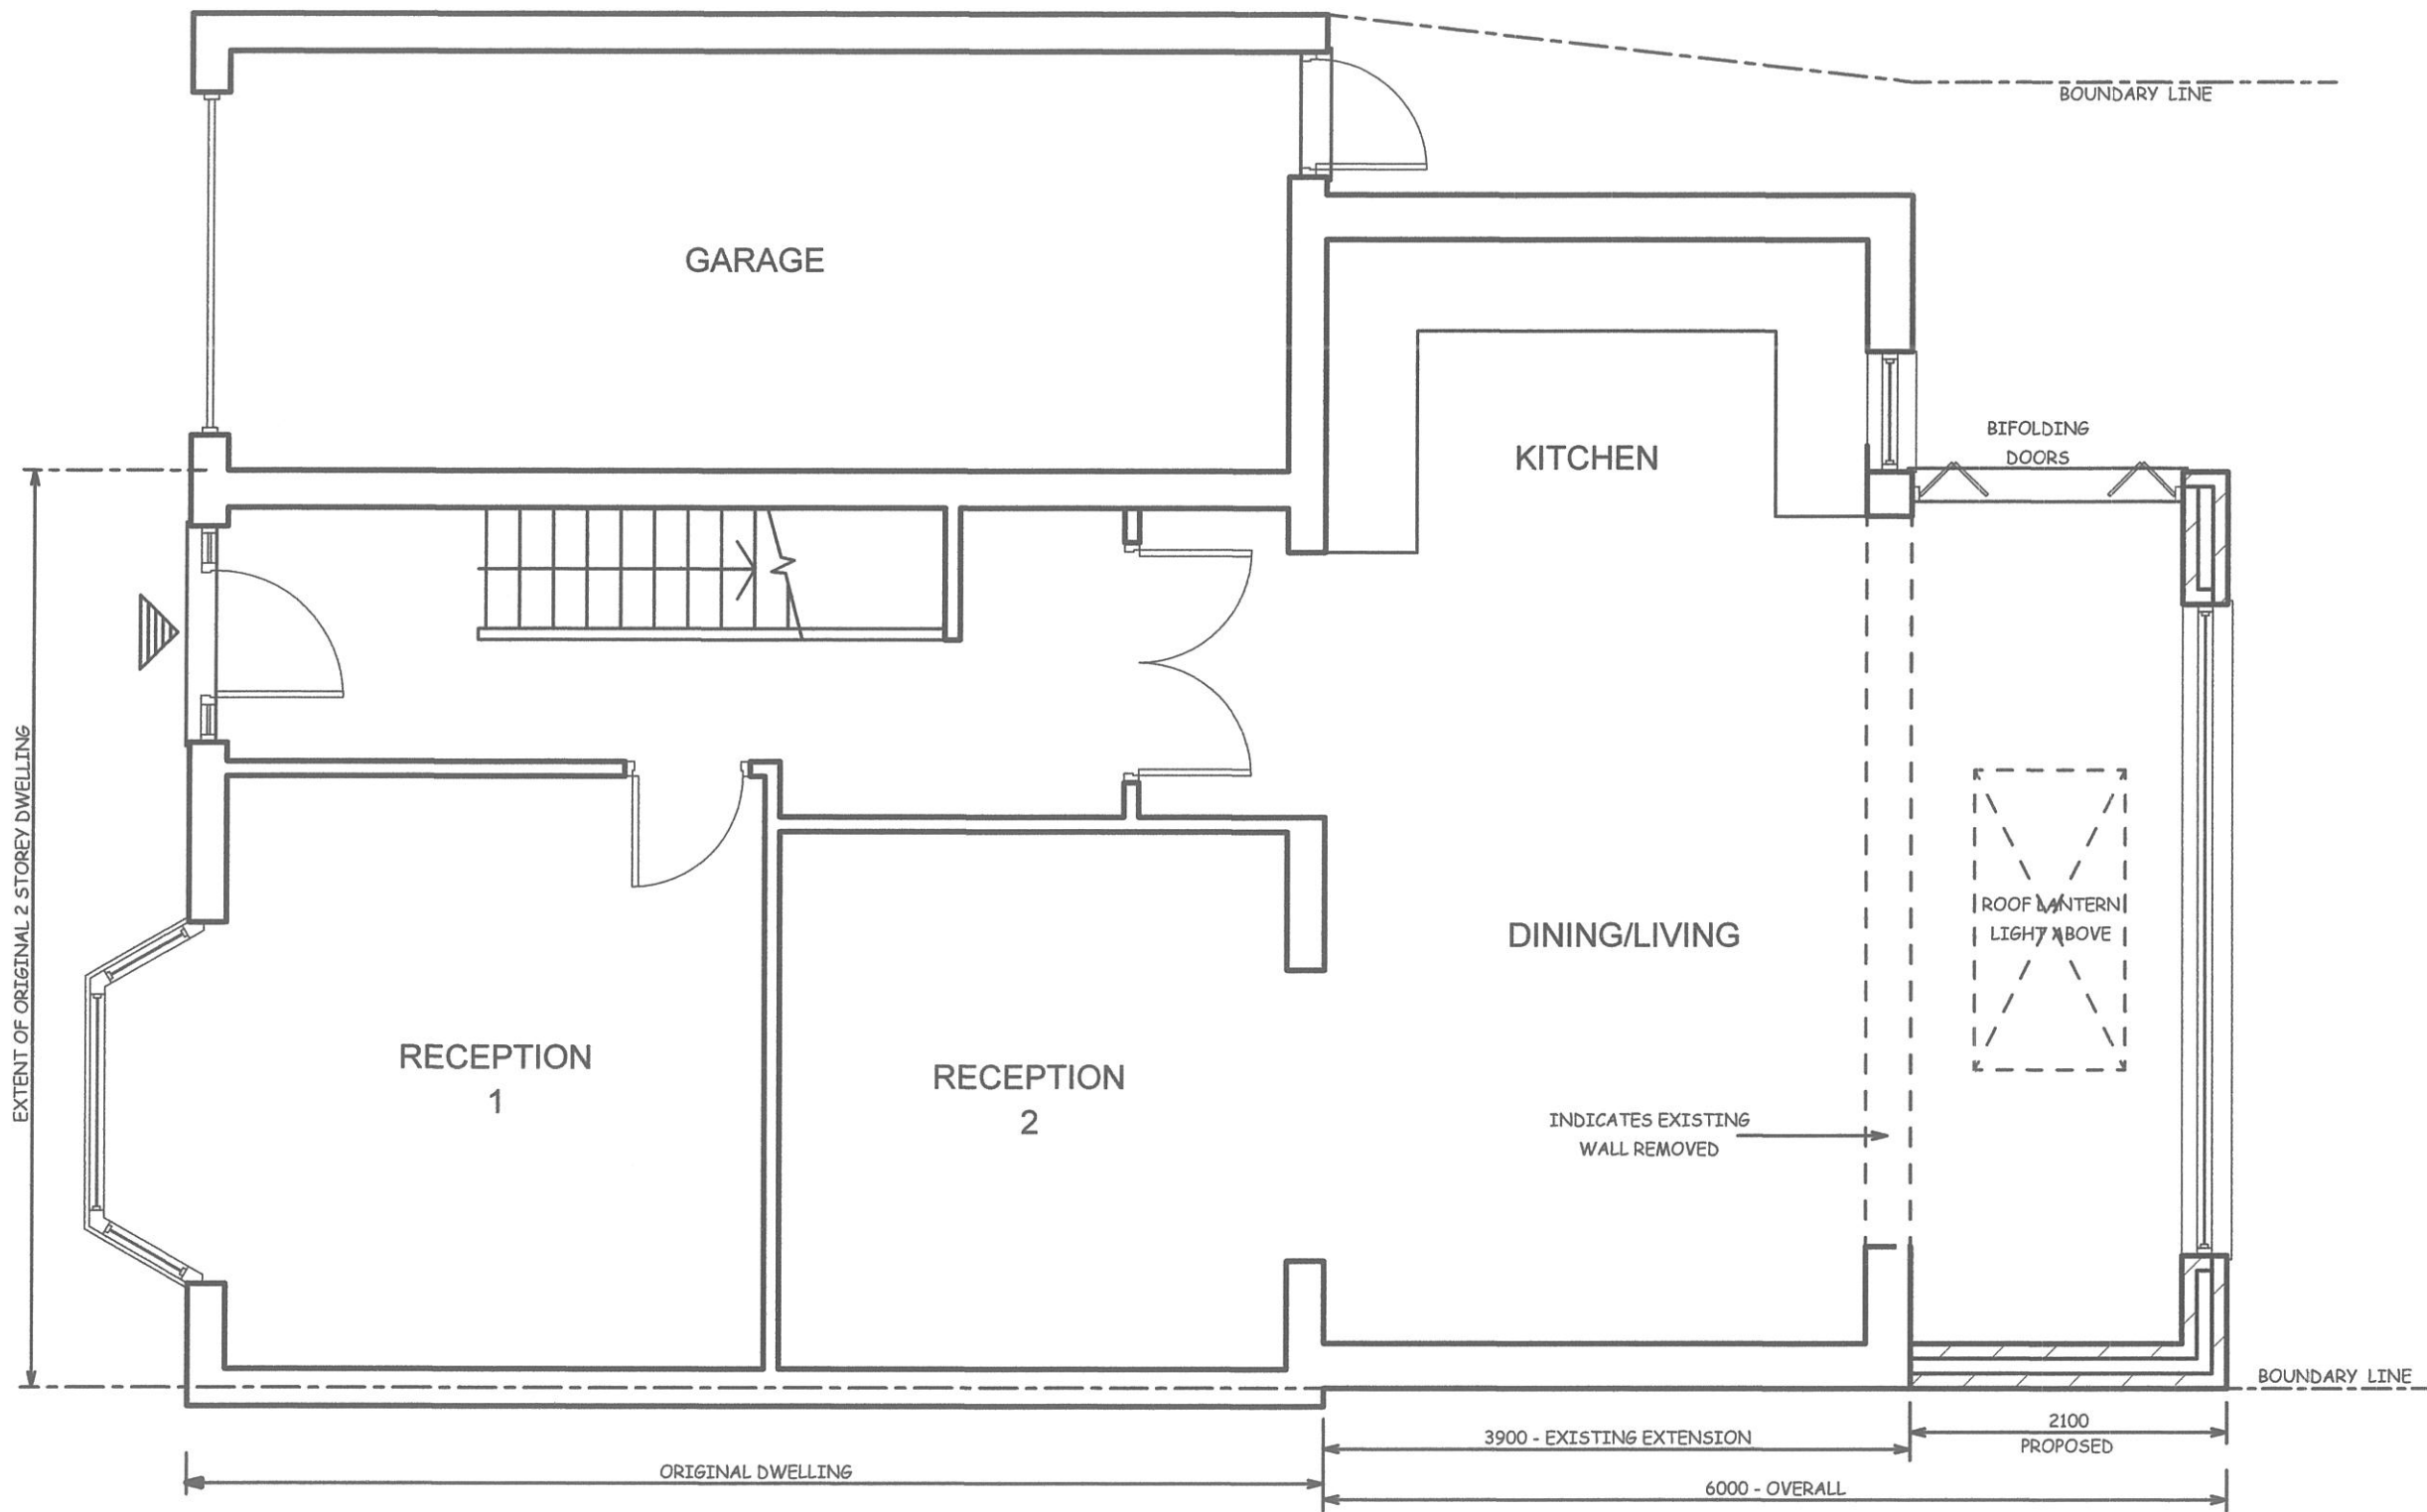

SCALE BAR

A		
REV.	DATE	DESCRIPTION

COPYRIGHT:

R.P.ARCHITECTURAL SERVICES
39A,NORWICH ROAD
NORTHWOOD
MIDDLESEX
HA6 1ND

Tel:07753 659794

CLIENT:

JOB TITLE:

78 BURGHFIELD ROAD
READING
RG30 3LP

DRAWING TITLE

PROPOSED GROUND
FLOOR PLAN

SCALE: 1:50

DATE:JUNE/2025

DRAWN: RPA


DRAWING. NO.

RPA/78/BFR/202


REV.




EXISTING REAR ELEVATION

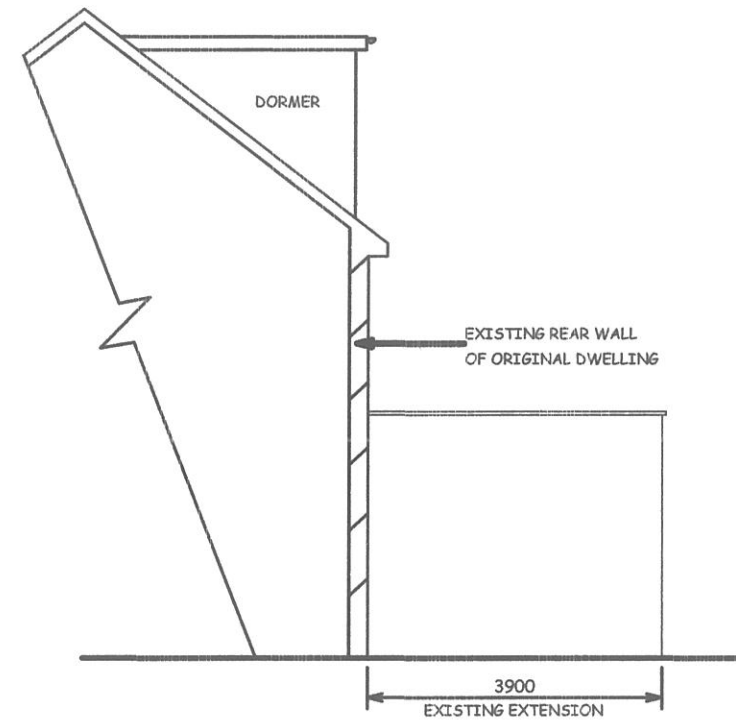

EXISTING OPPOSITE FLANK WALL ELEVATION

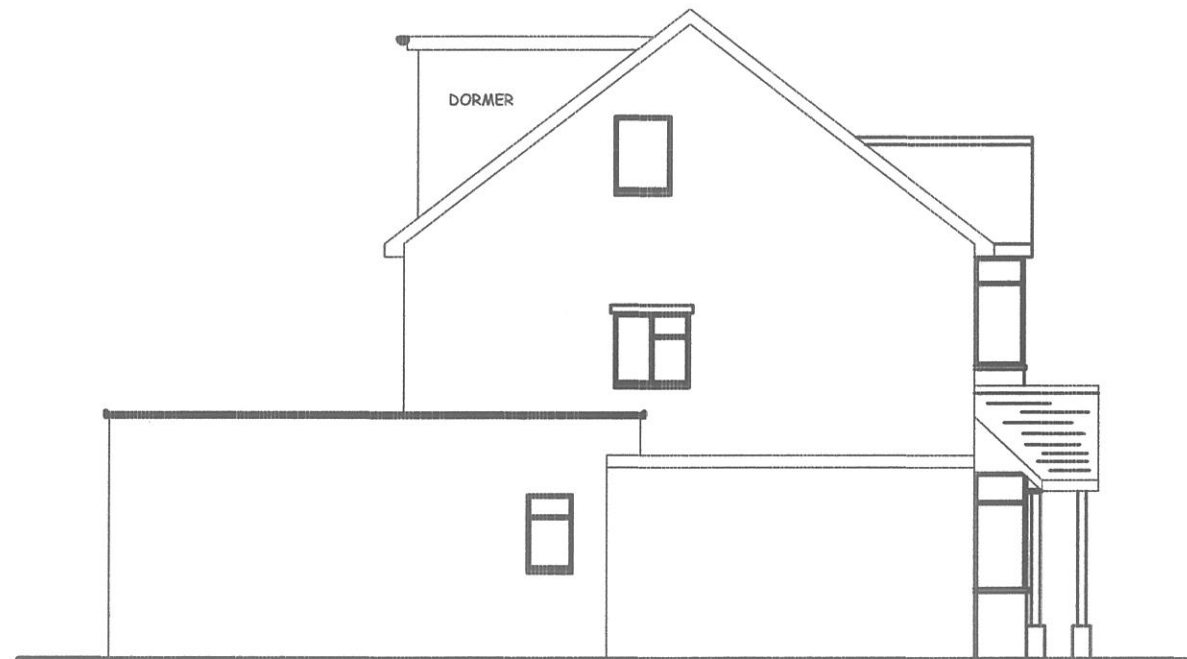

EXISTING FLANK WALL ELEVATION

 

SCALE BAR

A	DATE	REVISION

COPYRIGHT:
R.P.ARCHITECTURAL SERVICES
39A,NORWICH ROAD
NORTHWOOD
MIDDLESEX
HA6 1ND
Tel: 07753 659794

CLIENT:

JOB TITLE:

78 BURGHFIELD ROAD
READING
RG30 3LP

DRAWING TITLE:

EXISTING ELEVATIONS

SCALE : 1:100

DATE:JUNE/2025


DRAWN: RPA

DRG. NO.
RPA/78/BFR/203


REV.




PROPOSED REAR ELEVATION

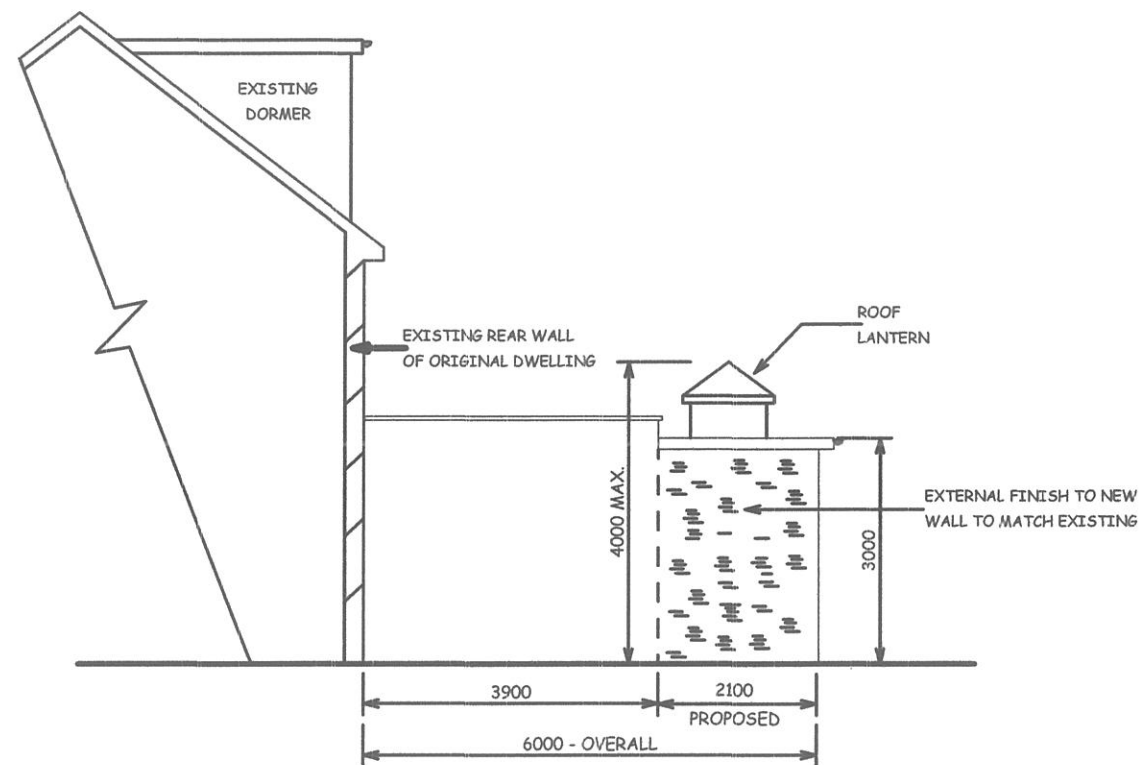

PROPOSED OPPOSITE FLANK WALL ELEVATION

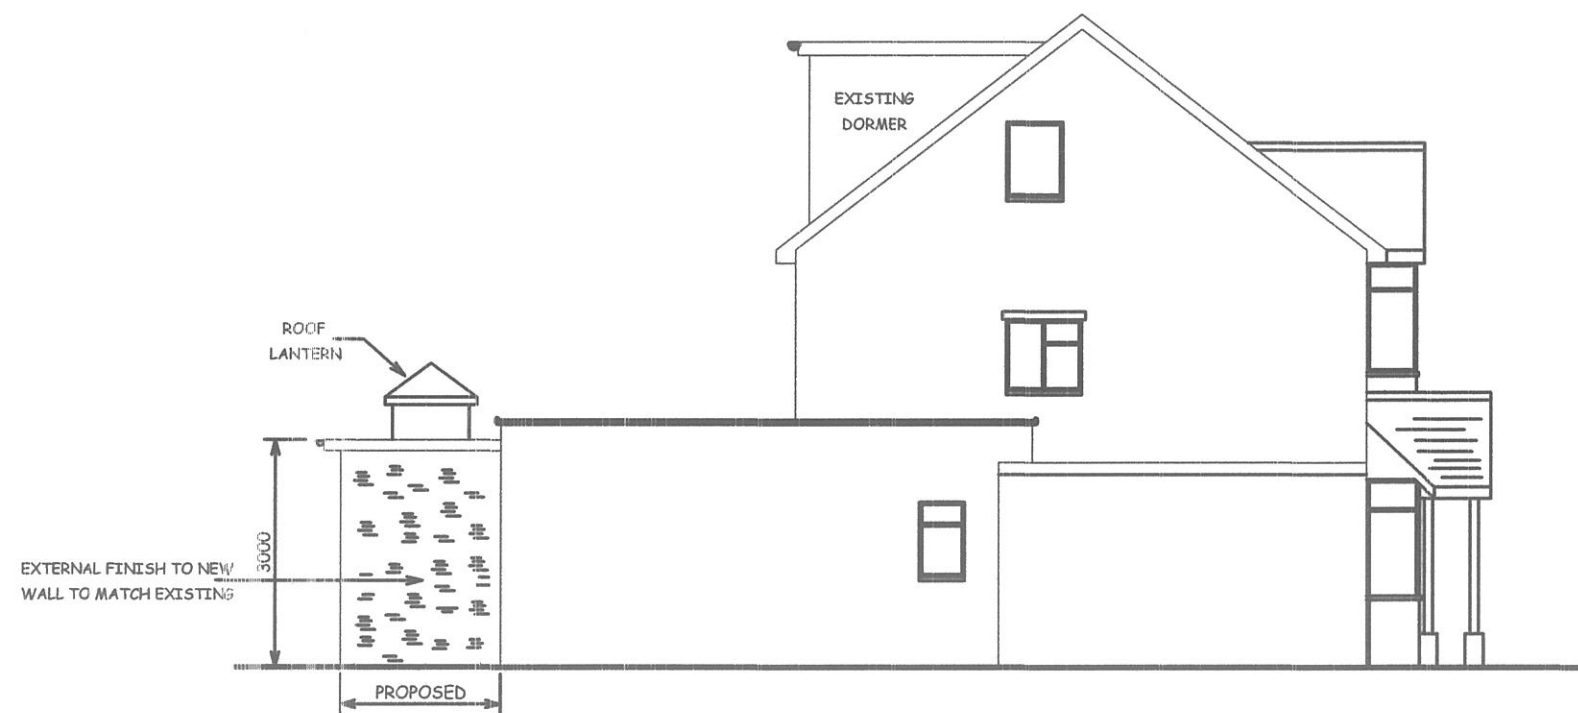

PROPOSED FLANK WALL ELEVATION

 

SCALE BAR

A	DATE	REVISION

COPYRIGHT:
R.P.ARCHITECTURAL SERVICES
39A,NORWICH ROAD
NORTHWOOD
MIDDLESEX
HA6 1ND
Tel: 07753 659794

CLIENT:

JOB TITLE:
78 BURGHFIELD ROAD
READING
RG30 3LP

DRAWING TITLE:
PROPOSED ELEVATIONS

SCALE : 1:100

DATE:JUNE/2025 DRAWN: RPA

DRG. NO. RPA/78/BFR/204	REV.
-----------------------------------	------