

Contact:
Email: rabinkhadka@hotmail.co.uk,
Cell: 044 + 078 3293 8374
Web site: www.bluearchdesign.co.uk

Notes:
© 2025 Blue Architecture Limited.
All rights reserved.
All drawings are for the purpose of gaining
Planning Permission approval only.
All written dimensions to be taken in
preferences to scaled dimensions.

Rev.	Description	By	Ckd	Date
01.	Marked on maximum Roof light height	L.p	R.k	09/06/25

Client:
Mr. Netra Bahadur Thapa.


Project:
Proposed Single storey rear extension and
removed lean to rear roof.

Location:
5 Ellesmere Road, Greenford,
Middlesex, UB6 9ES.


Status:
Larger extension: neighbour consultation scheme

Title:
Existing and Proposed Elevations-2


Drawn by:	Str. Er.	Checked by:
L.p	---	R.k
Project no: BAL-1825	Sheet Size A3	Sheet no.
Date: 30/03/2025	Scale: 1:100	4R

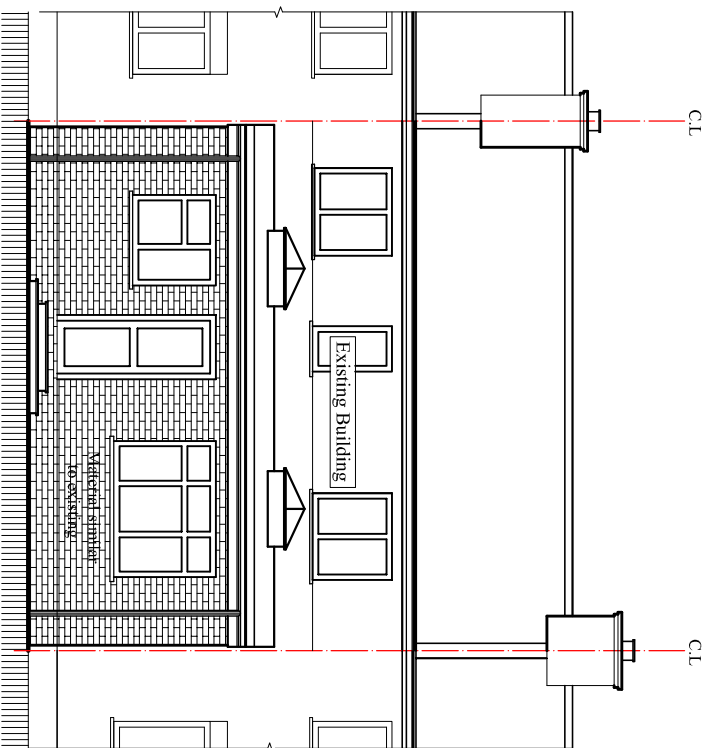


Proposed West Elevation
Scale:1:100

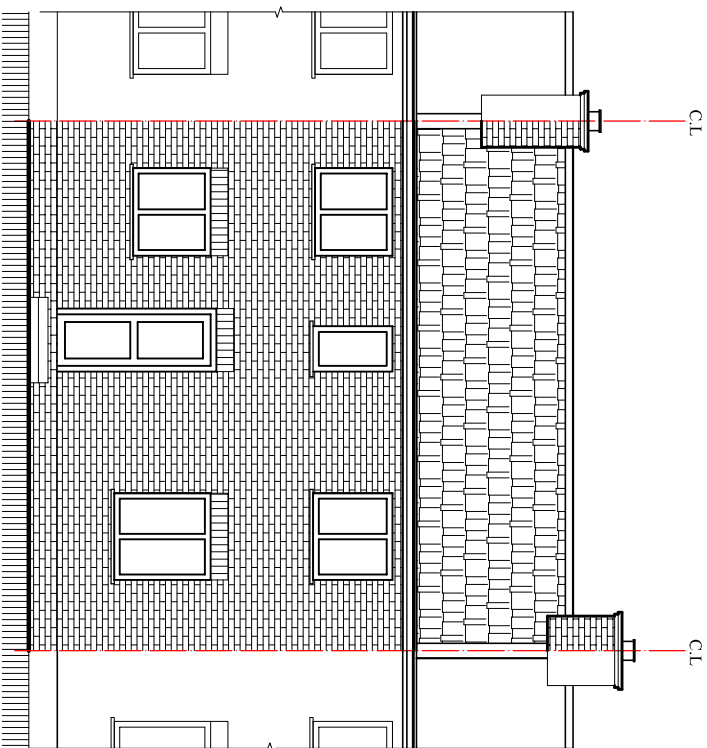

Existing West Elevation
Scale:1:100

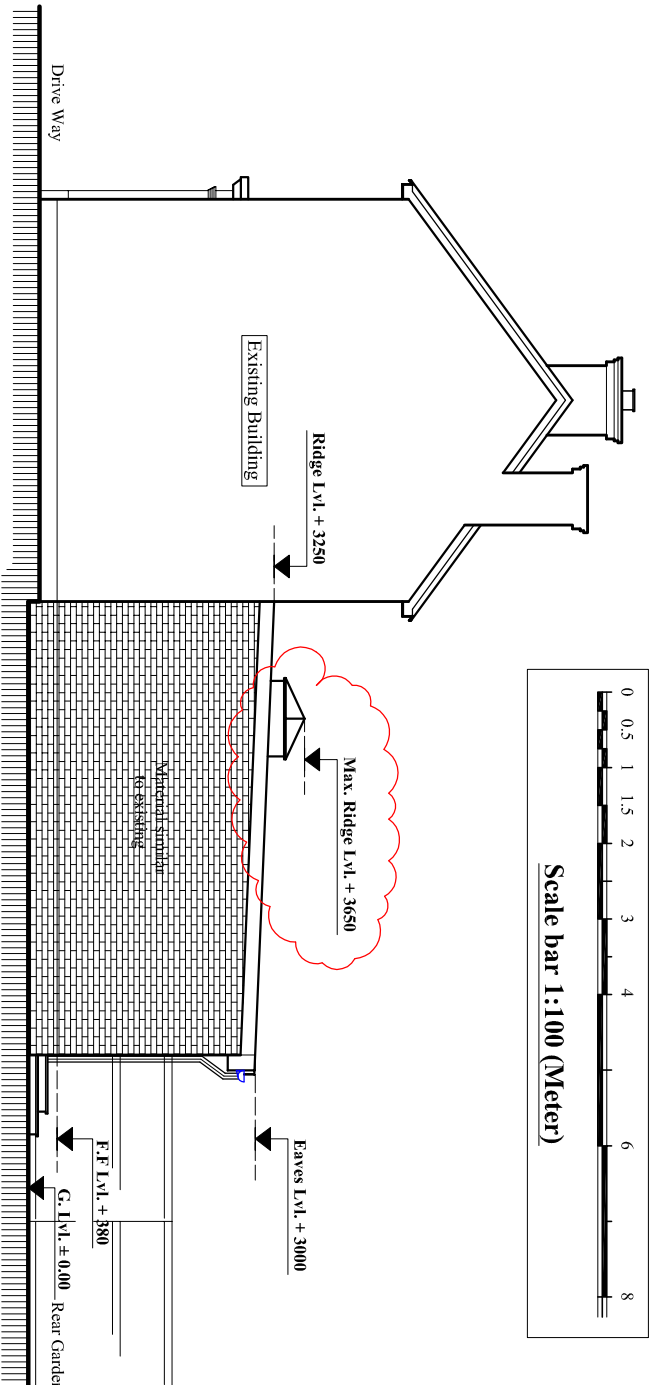

Proposed North Elevation
Scale:1:100

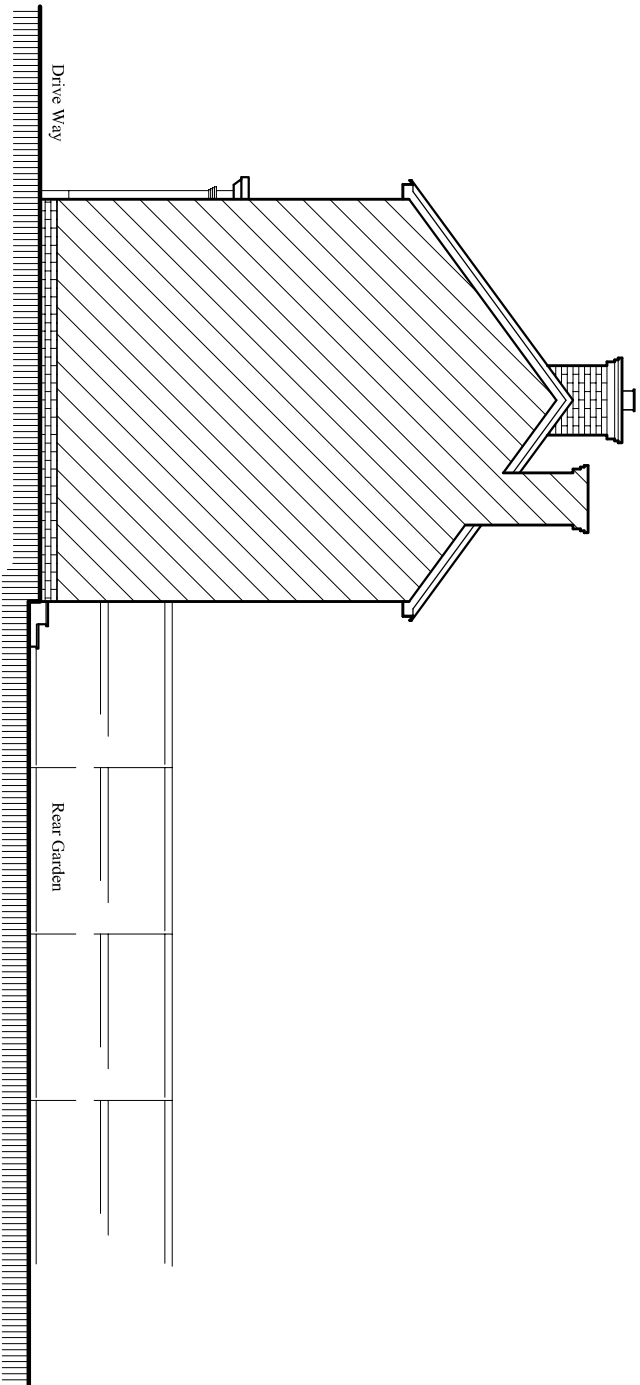

Existing North Elevation
Scale:1:100