



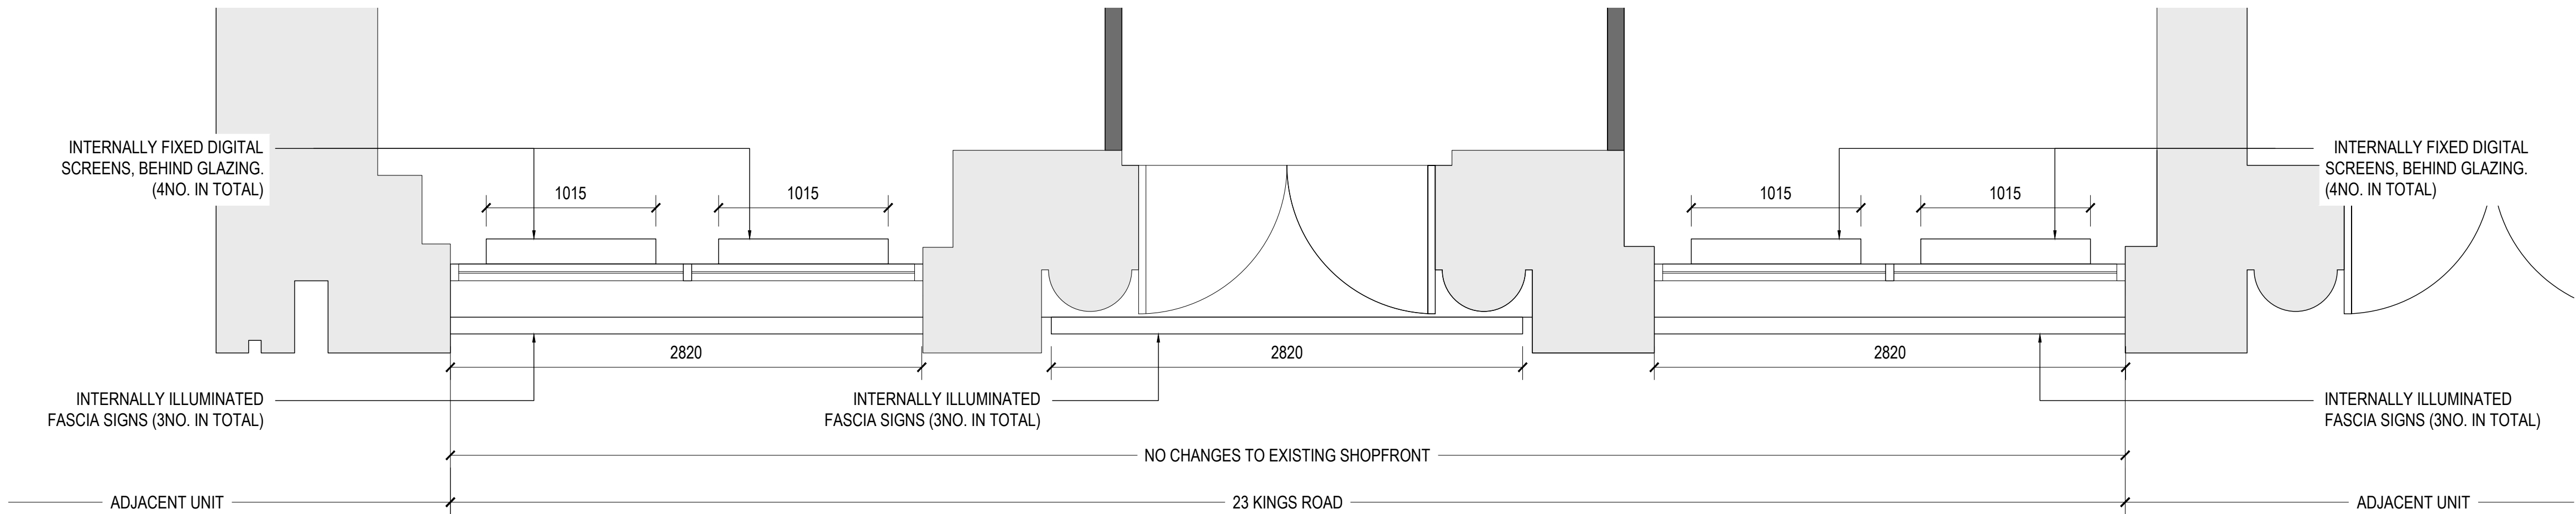


PROPOSED SHOPFRONT ELEVATION

SCALE 1:25

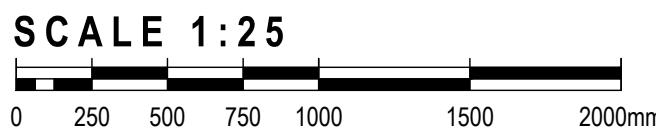

PROPOSED SHOPFRONT PLAN

SCALE 1:25

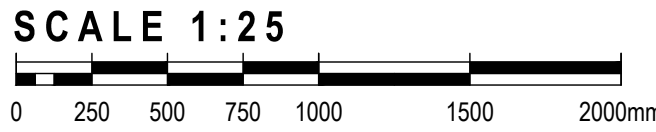

WORK STAGE	DEVELOPED DESIGN		
CLIENT			
PROJECT	23 KINGS ROAD READING RG1 3 AR		
SHEET TITLE	PROPOSED SHOPFRONT ELEVATION		
SCALE	AS SHOWN AT A1	DRAWN BY	BY
SHEET NO:	J002591_A4_00	REVISION:	-



INTERIORS | ARCHITECTURE | BRANDING

QUADRANT DESIGN
23 KINGS ROAD,
READING,
RG1 3AR
73-74 BERWICK STREET,
LONDON,
W1F 8TE
(+44)0118 9581 581
hello@quadrantdesign.co.uk
www.quadrantdesign.co.uk