


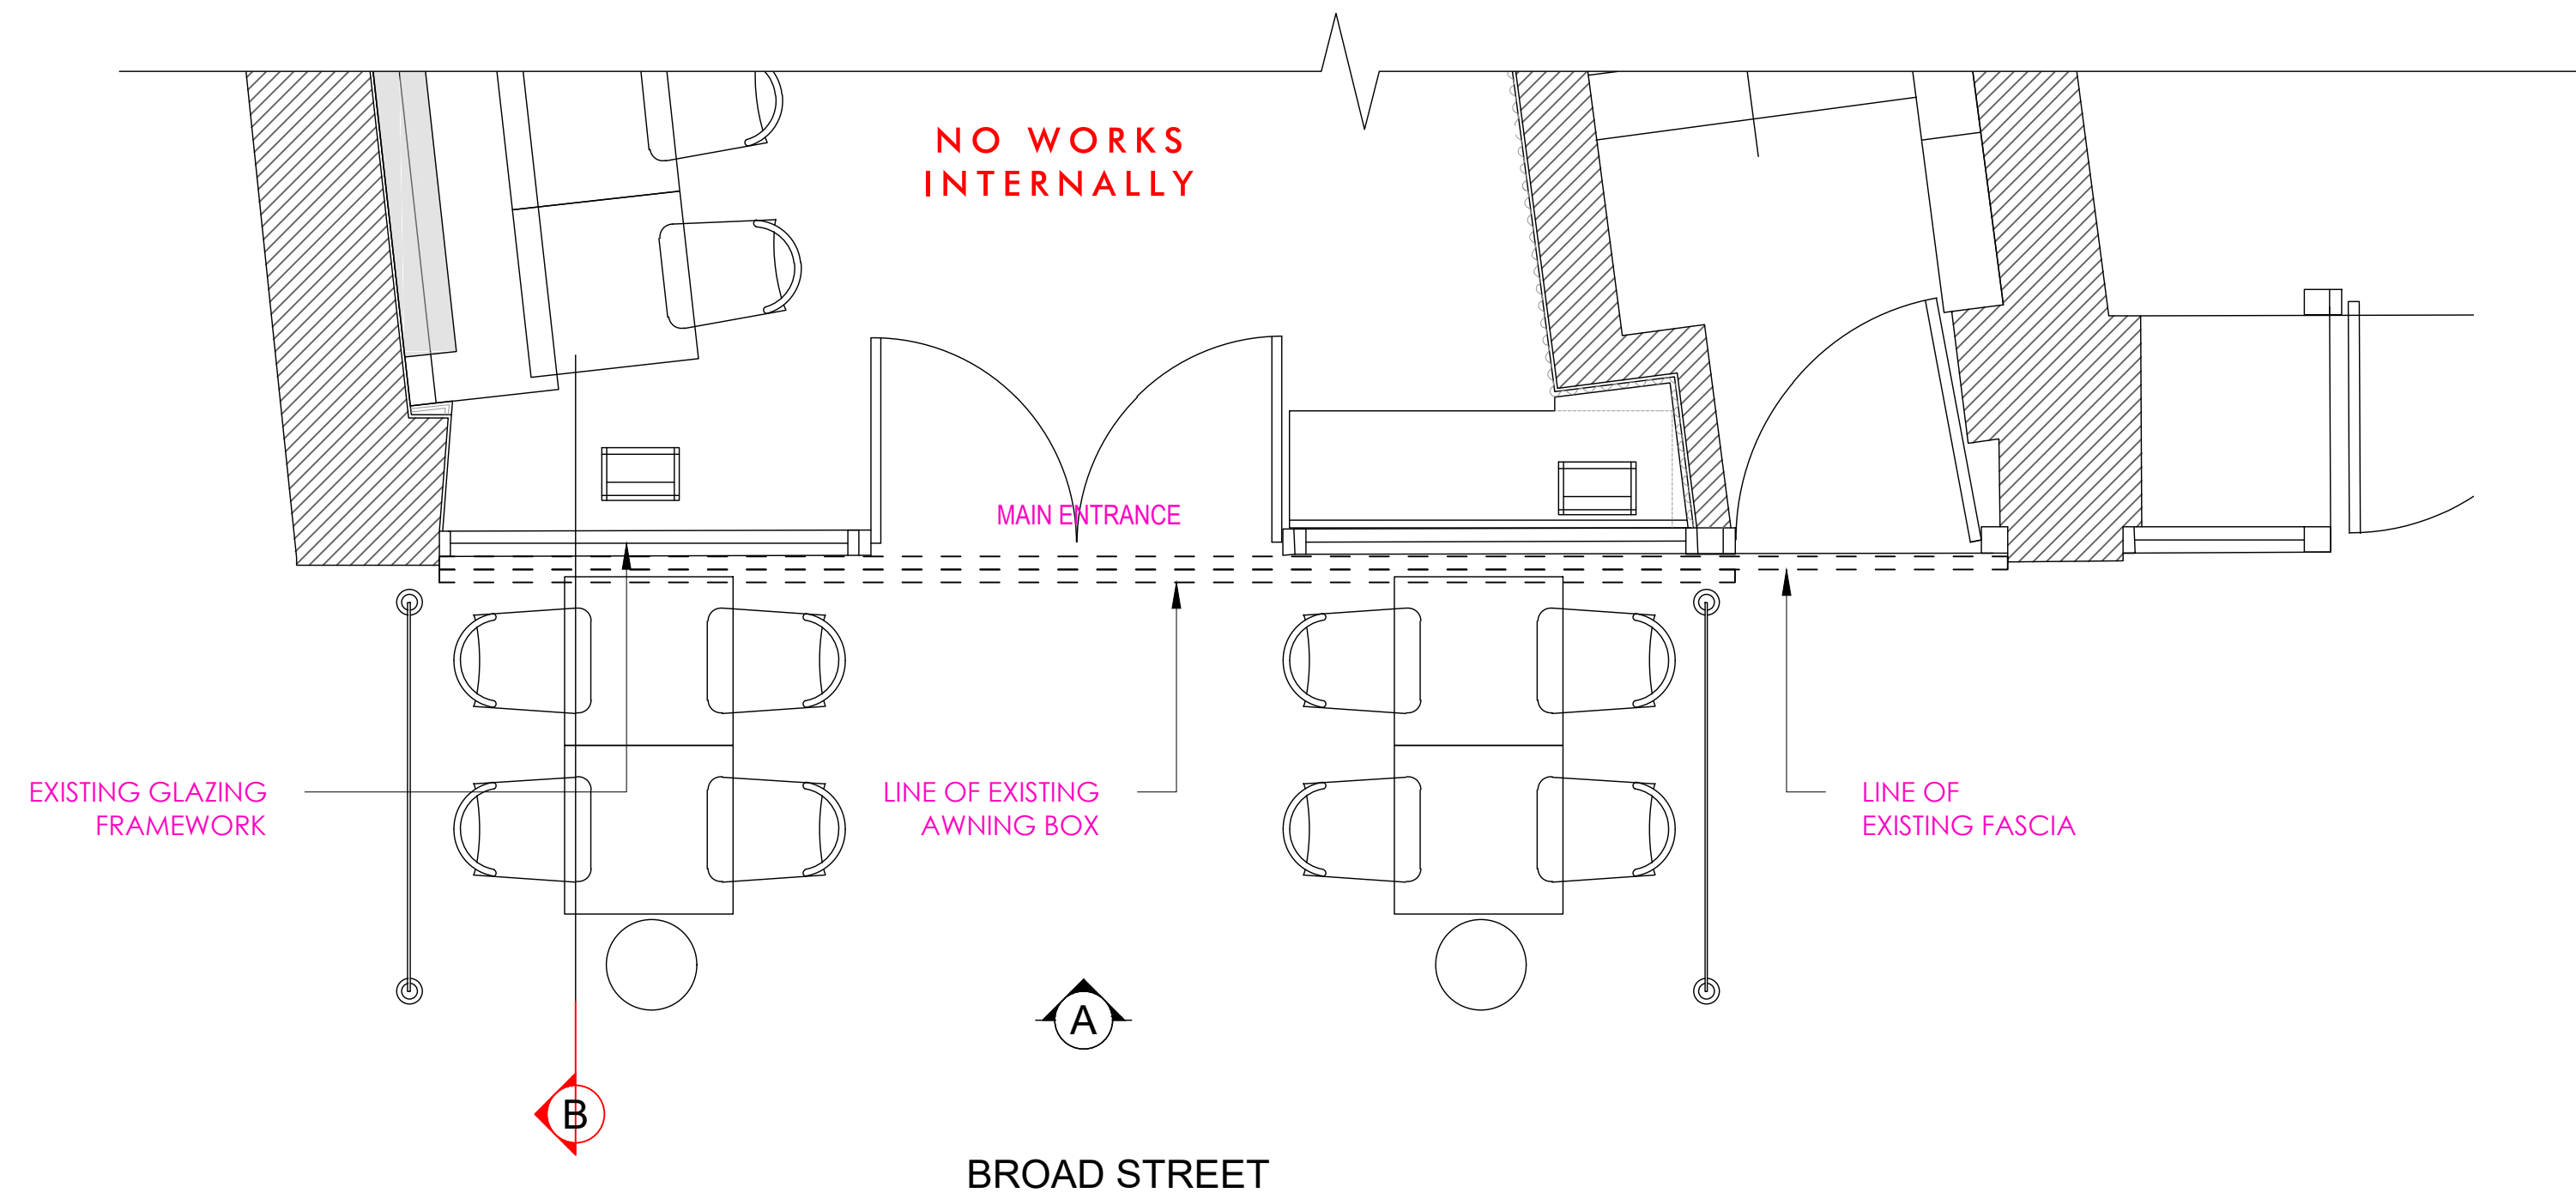

PROPOSED SHOPFRONT PLAN

SCALE 1:25
0 250 500 750 1000 1500 2000mm



PROPOSED SHOPFRONT ELEVATION A

SCALE 1:25
0 250 500 750 1000 1500 2000mm


- NEW INTERNALLY FASCIA SIGNAGE. RED POWDER COATED STEEL TRAY LETTERS 50MM BUILD UP WITH WHITE LED STRIP ILLUMINATION CENTRE LINE
- NEW ALUMINIUM FRAME POWDER COAT DARK GREY
- ALUMINUM INFILL PANEL ABOVE NEIGHBOURING DOOR POWDER COAT DARK GREY 7016 TO MATCH EXISTING SHOPFRONT FRAMEWORK TO REMAIN INKEEPING WITH EXISTING ARCHITECTURAL ELEMENTS
- NEW WHITE TILED FASCIA 200X200X6MM MATT TILE MAPET, 113 CEMENT GREY GROUT
- NEW TAG LINE SIGNAGE. RED POWDER COATED NON ILLUMINATED INDIVIDUAL LETTERS
- NEW INTERNALLY ILLUMINATED PROJECTING SIGN. RED BACKGROUND WITH WHITE TEXT
- RETAIN EXISTING SHOPFRONT WITH POWDER COATED BLACK FRAMES. MAKE GOOD WHERE NECESSARY
- NEIGHBORING TENANT

NEW INTERNALLY ILLUMINATED PROJECTING SIGN. RED BACKGROUND WITH WHITE TEXT

RETAIN EXISTING SHOPFRONT WITH POWDER COATED BLACK FRAMES. MAKE GOOD WHERE NECESSARY

PROPOSED ELEVATION B

SCALE 1:25
0 250 500 750 1000 1500 2000mm

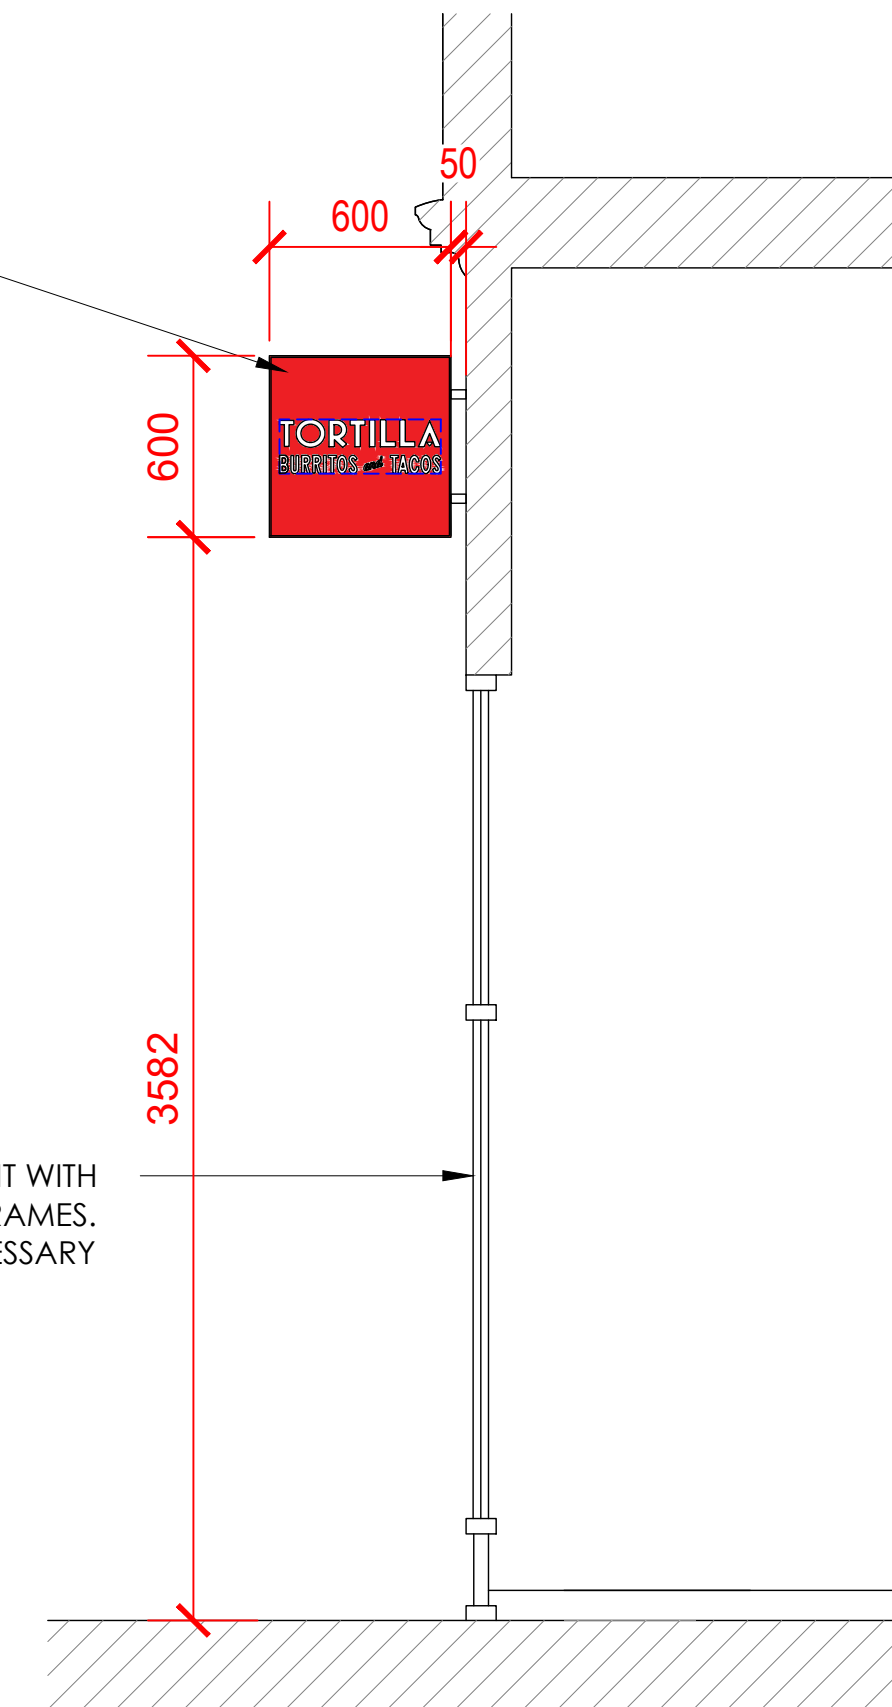

READING

GENERAL NOTES

1. THIS DRAWING MUST NOT BE SCALED.
2. FOLLOWING COMMENCEMENT OF WORK ON SITE, ISSUED DRAWINGS AND DETAILS MAY BE SUBJECT TO CHANGE DUE TO SITE CONDITIONS OR CONTRACTOR DESIGN MODIFICATIONS.
3. ALL WORKS MUST BE CARRIED OUT TO THE SATISFACTION OF LOCAL AND STATUTORY AUTHORITIES, IN ACCORDANCE WITH CURRENT BUILDING REGULATIONS AND CODES OF PRACTICE.
4. ALL DIMENSIONS ARE TO BE VERIFIED WITH THE CONTRACTOR ON SITE PRIOR TO MANUFACTURE OR INSTALLATION.
5. QUADRANT DESIGN MUST BE INFORMED OF ANY AMENDMENTS TO THE DESIGN ON SITE.

MORE INFO



SCAN THIS CODE TO ACCESS:
QD WEBSITE

NOTE:

BASED ON LIMITED INFORMATION AND SUBJECT TO CHANGE FOLLOWING SITE SURVEY. PLANS ARE FOR DRAFT FEASIBILITY PURPOSES ONLY

10.06.25	PLANNING UPDATE TO RESPOND TO COMMENTS	MS
04.03.25	PLANNING ISSUE	TS

WORK STAGE	PLANNING
CLIENT	TORTILLA
PROJECT	READING 4 BROAD STREET READING RG1 2BH
SHEET TITLE	PROPOSED SHOPFRONT
SCALE	AS SHOWN AT A1
SHEET NO.	J002469_A4_00
REVISION:	A